

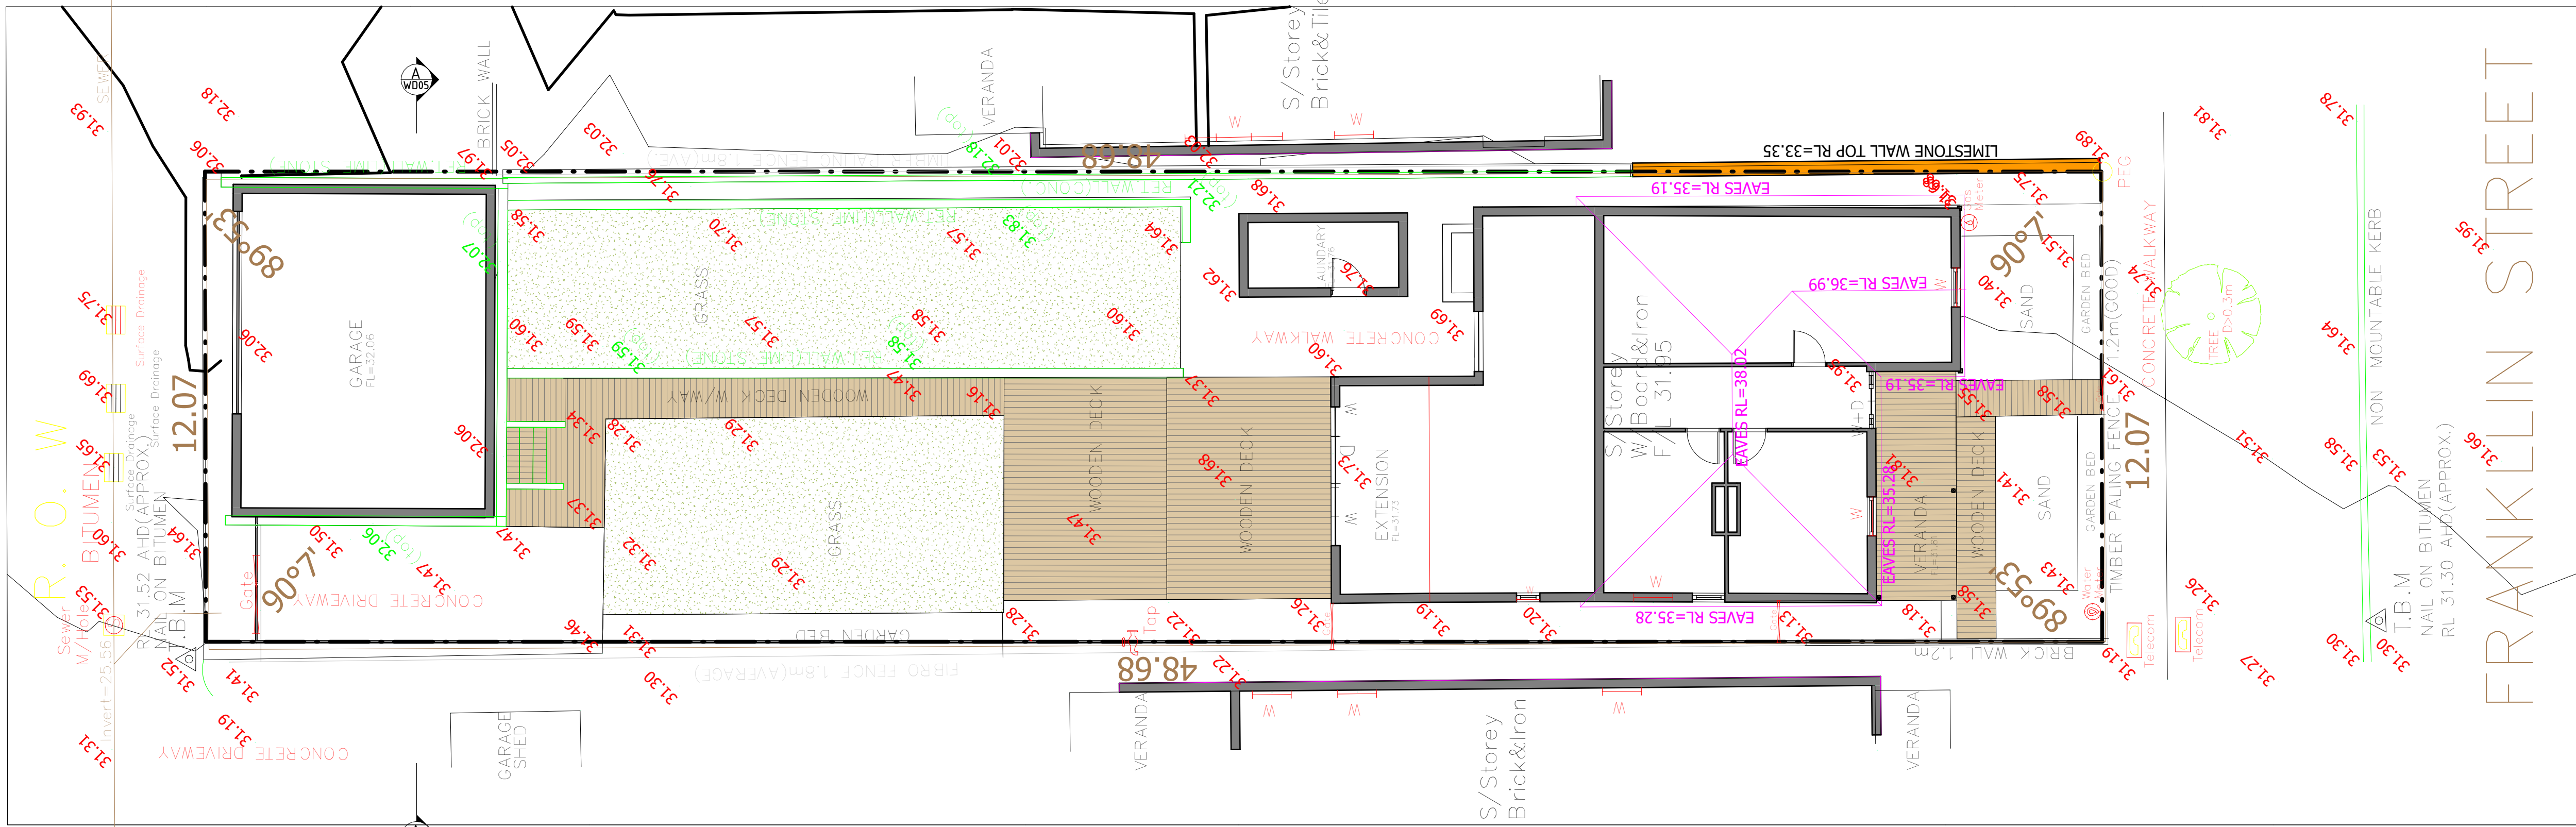


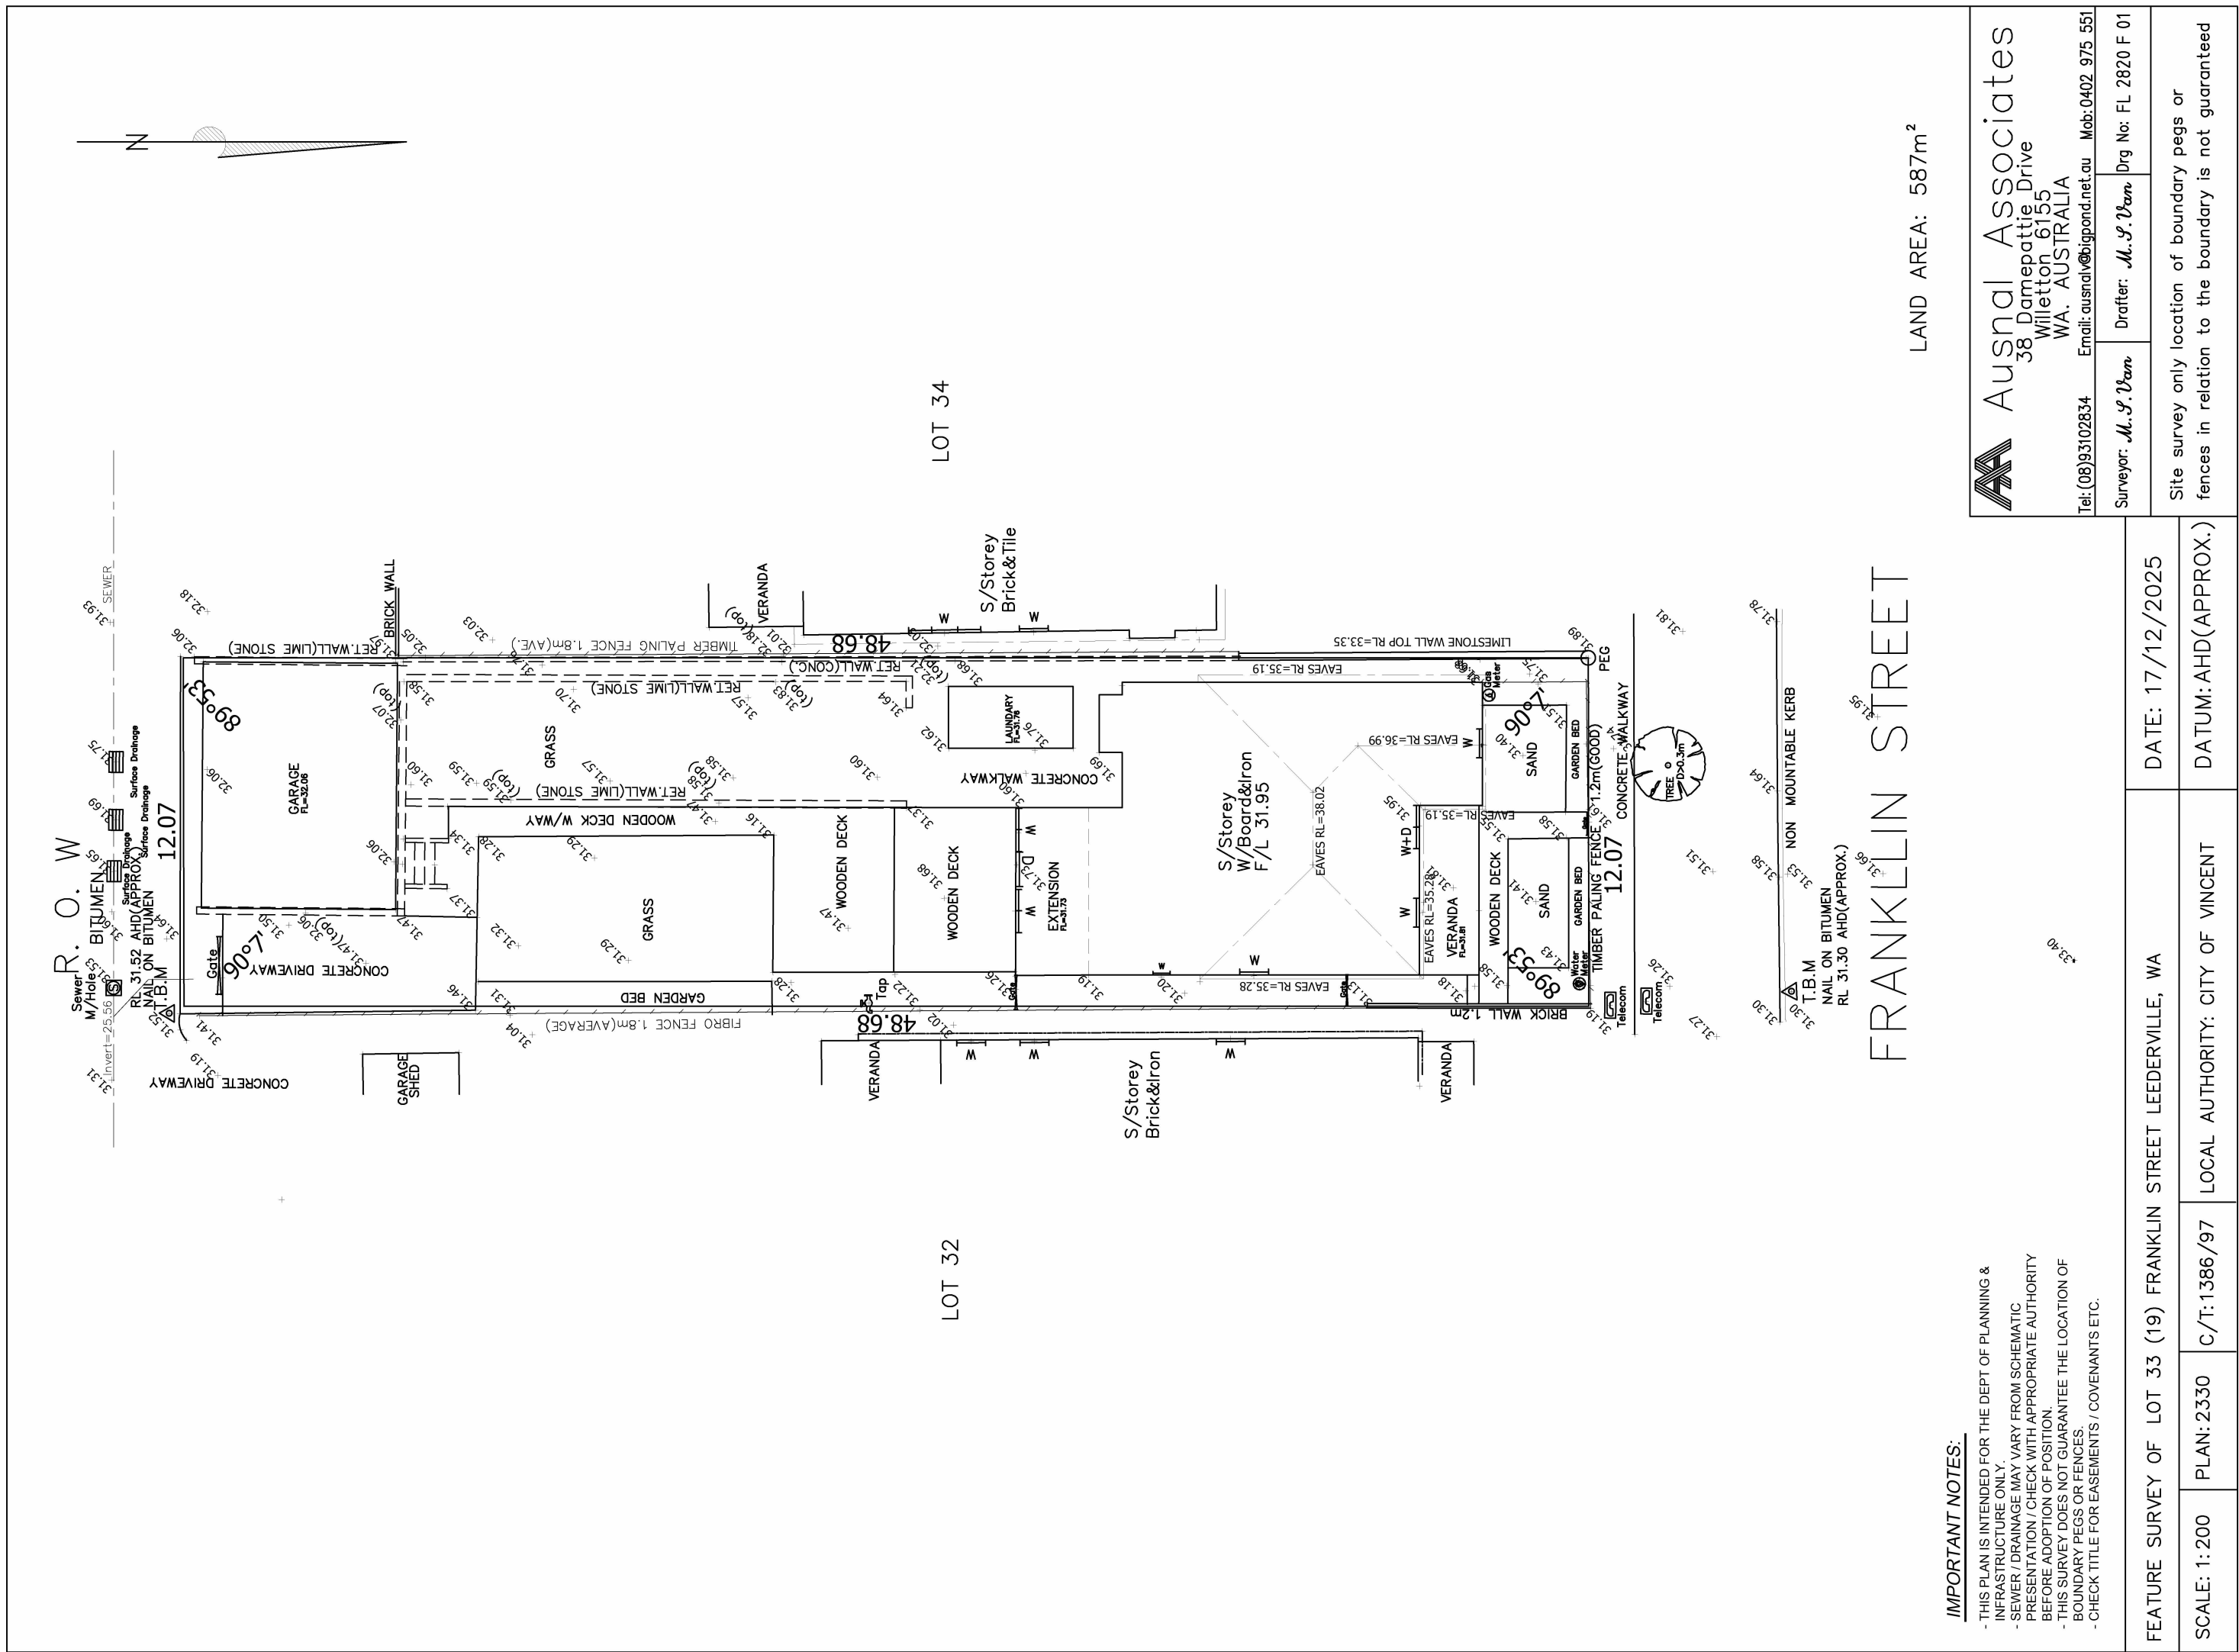

CITY OF VINCENT
RECEIVED
01 Oct 2026


REVISIONS		
REV	ISSUE FOR	DATE
A	ISSUED FOR APPROVAL	20/1/2026
B	GENERAL DRAWINGS UPDATED	27/01/2026
C	ENSUITE 1 AMENDED	04/04/2026
D	ISSUED FOR PLANNING APPROVAL	14/04/2026
E	FENCING EXTENSION ADDED - ISSUED FOR DA APPROVAL	17/08/2026

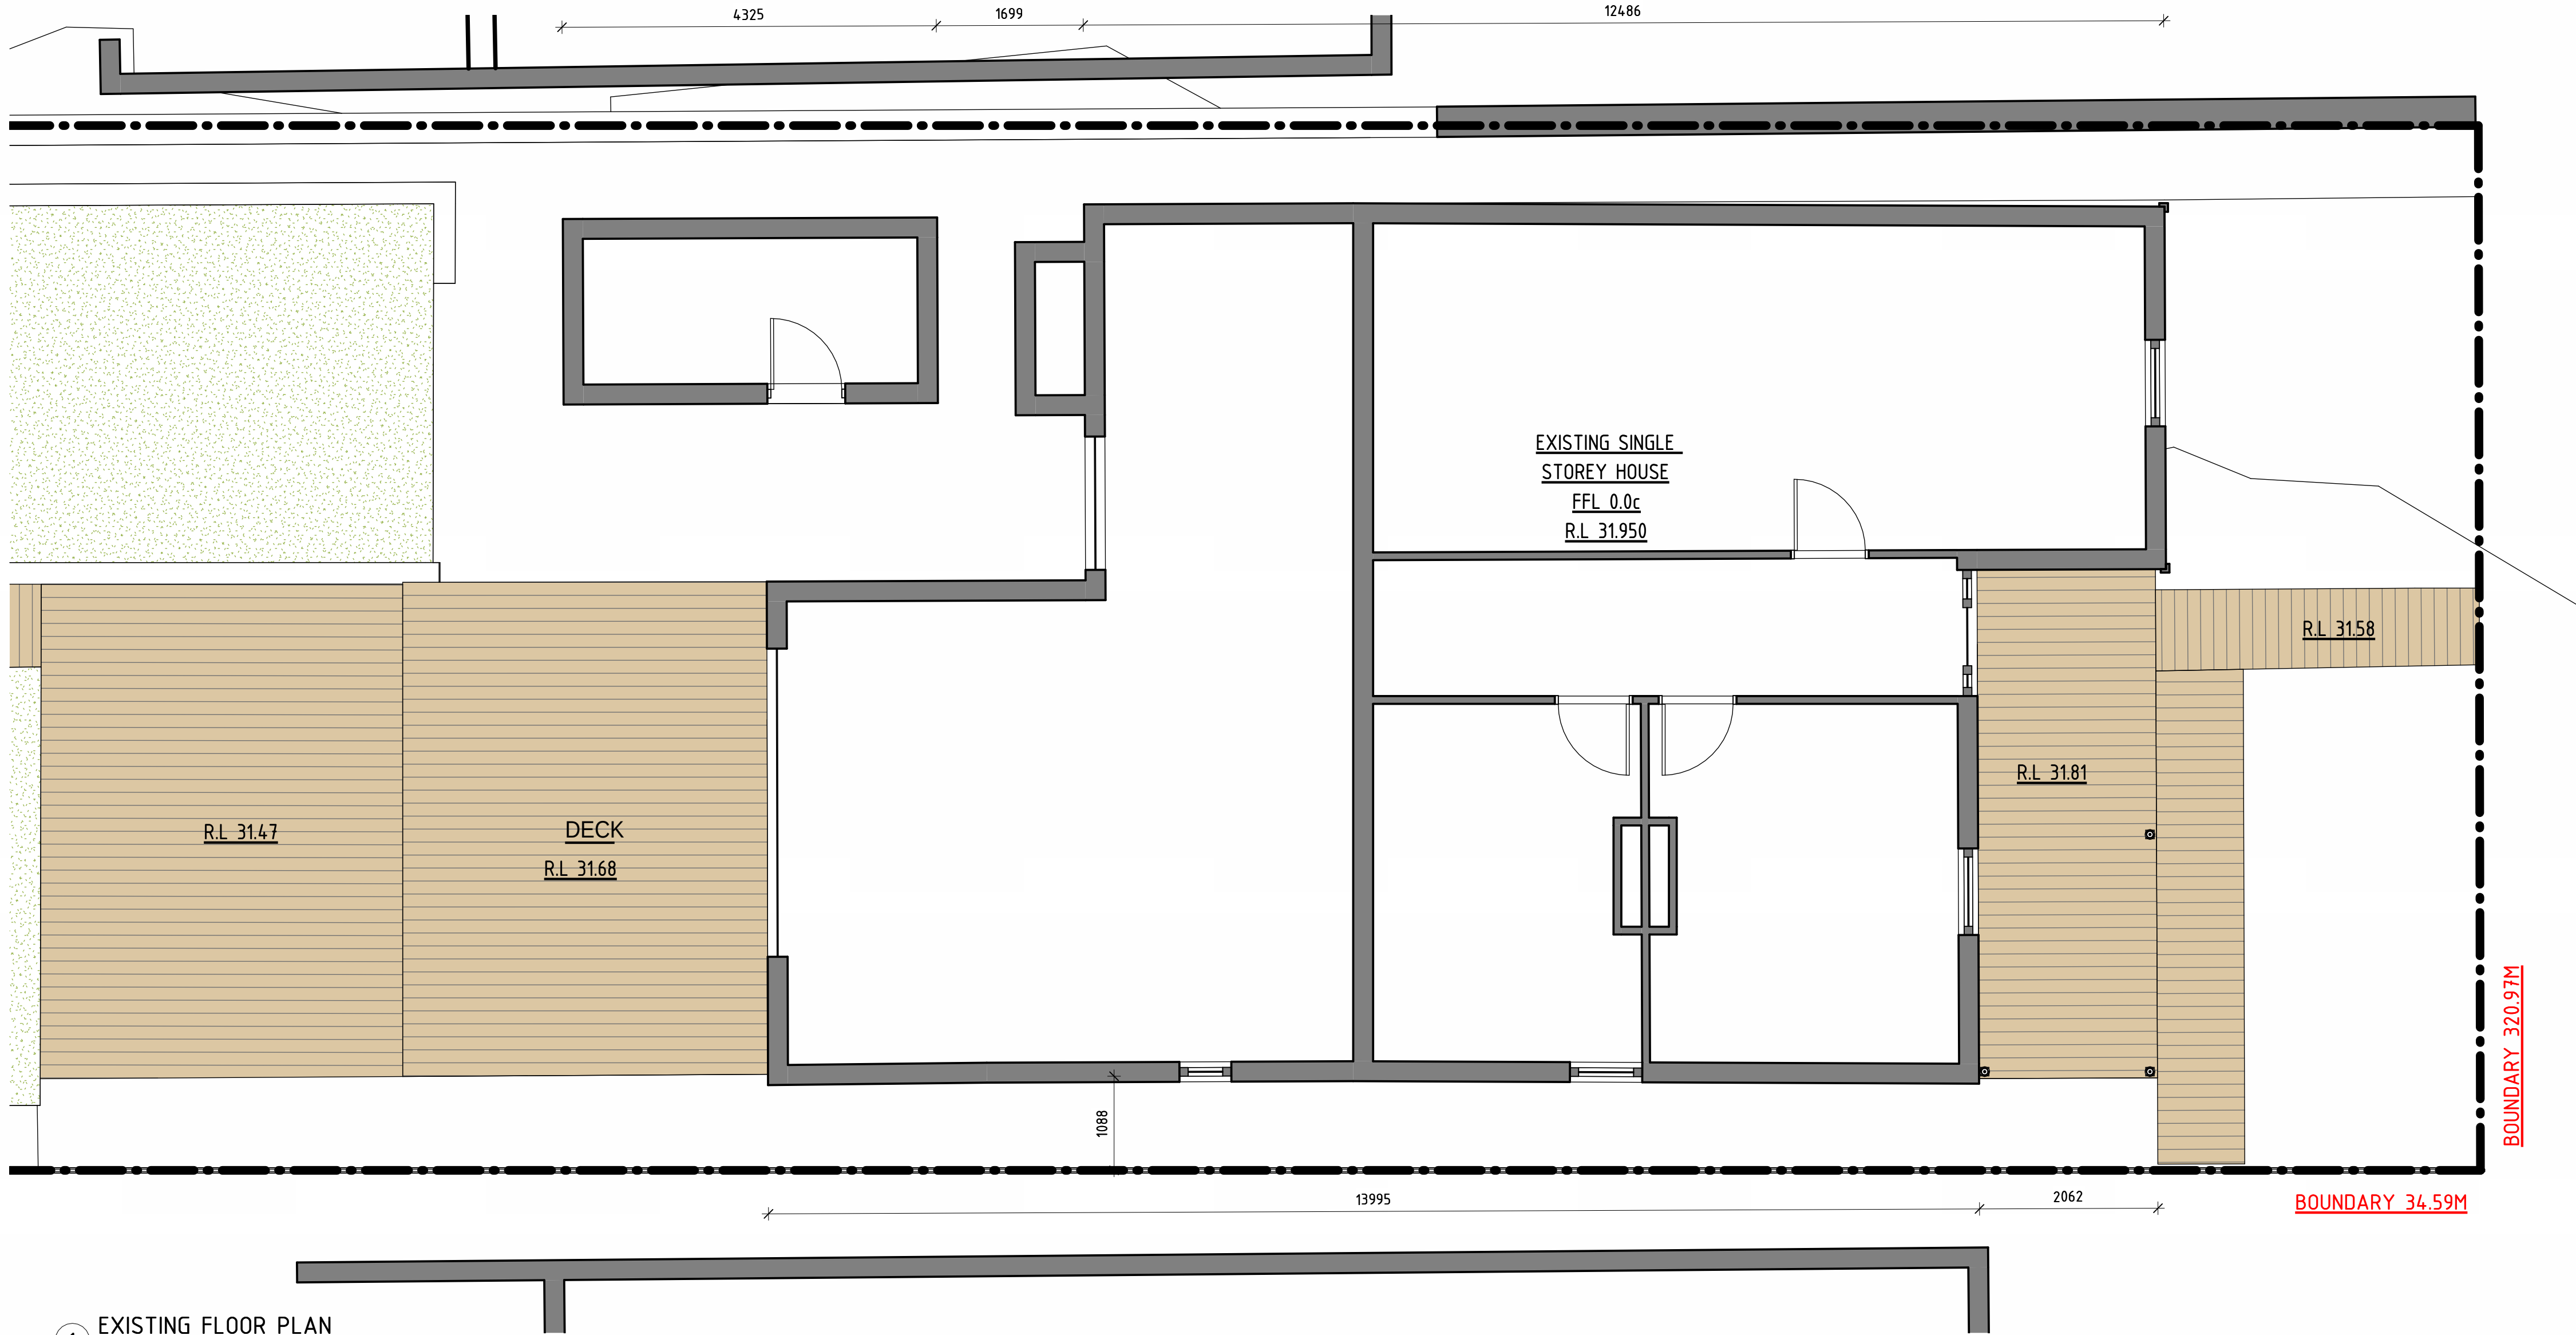


CITY OF VINCENT
RECEIVED
01 Oct 2026

REVISIONS		
REV	ISSUE FOR	DATE
A	ISSUED FOR APPROVAL	20/1/2026
B	GENERAL DRAWINGS UPDATED	27/01/2026
C	ENSUITE 1 AMENDED	04/04/2026
D	ISSUED FOR PLANNING APPROVAL	14/04/2026
E	FENCING EXTENSION ADDED - ISSUED FOR DA APPROVAL	17/08/2026


1 EXISTING FLOOR PLAN
SCALE 1 : 50

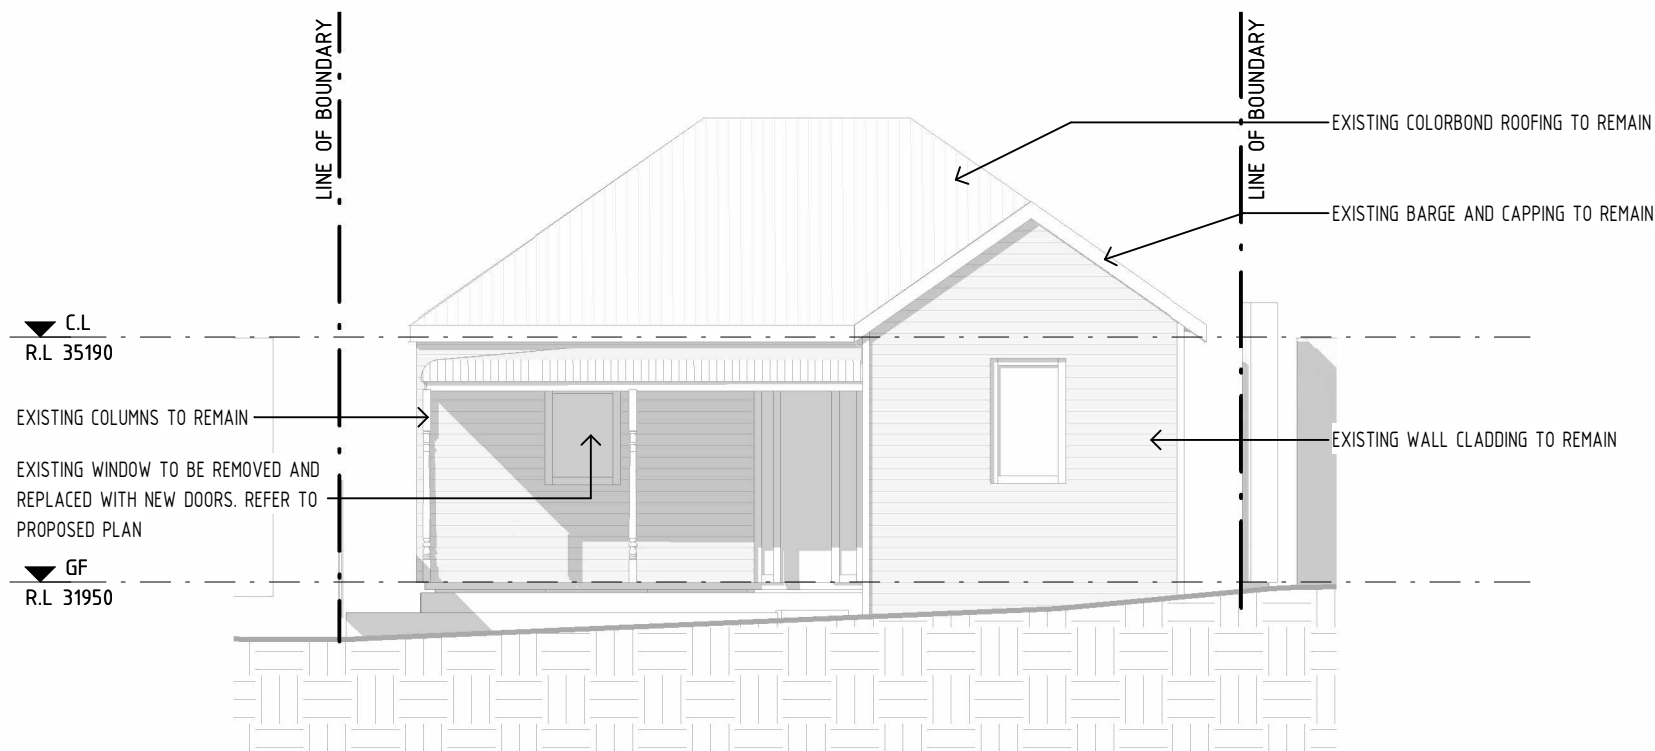


e1 ELEVATION 01
SCALE 1 : 100

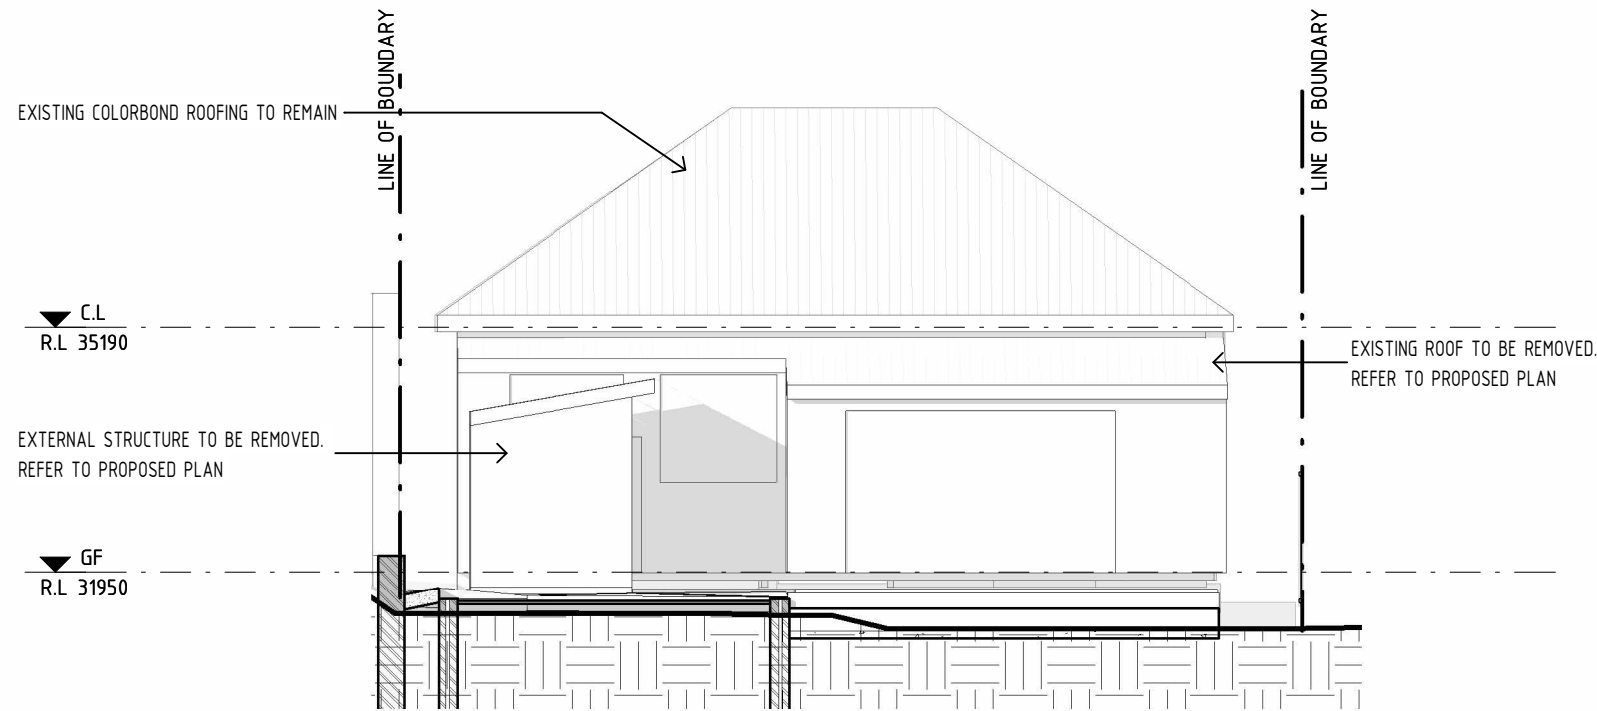


5 ELEVATION 03
SCALE 1 : 100

 

E2 ELEVATION 02
SCALE 1 : 100

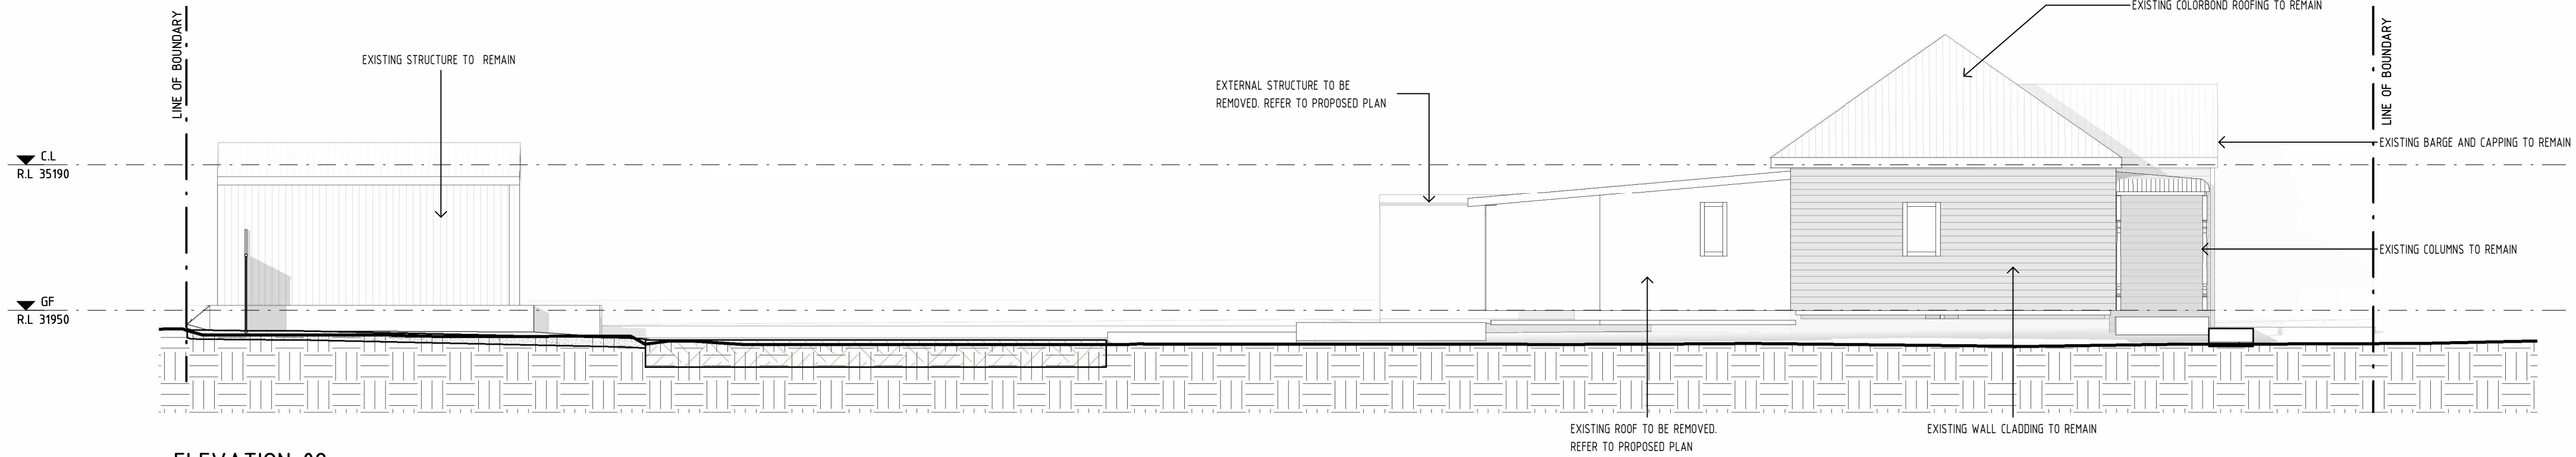

4 ELEVATION 04
SCALE 1 : 100

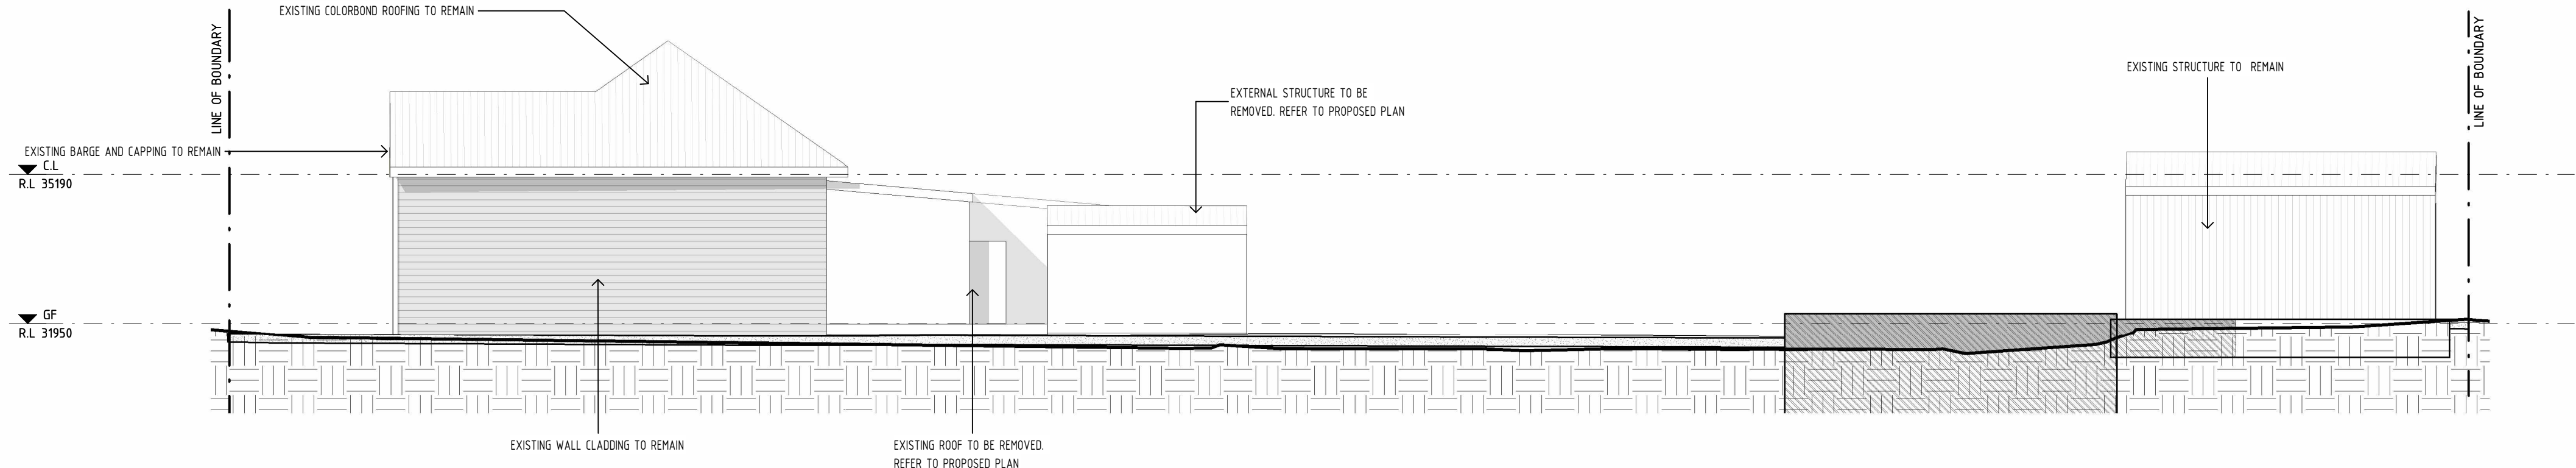

ISSUED FOR PLANNING APPROVAL

ARQTECT
ABN: 671 464 772 96 49 ORBELL WAY BULLCREEK W.A 6149
© THE COPYRIGHT OF THESE DRAWINGS & ATTACHED
SPECIFICATION REMAIN THE PROPERTY OF ARQTECT, AND MUST
NOT BE RETAINED OR COPIED WITHOUT PERMISSION.



ADDRESS: LOT 33 (#19) FRANKLIN STREET, LEEDERVILLE WA 6007

SHEET NAME: EXISTING FLOOR PLAN & ELEVATIONS
PAPER SIZE @A1 SCALE (PAPER SIZE A3 @ 50%)


DRAWN: T.D
CHECKED: Q.Lu
PROJECT No. 2428
DRAWING No. A02
REVISION E

REVISIONS		
REV	ISSUE FOR	DATE
A	ISSUED FOR APPROVAL	20/1/2020
B	GENERAL DRAWINGS UPDATED	27/01/2020
C	ENSUITE 1 AMENDED	04/04/2020
D	ISSUED FOR PLANNING APPROVAL	14/04/2020
E	FENCING EXTENSION ADDED - ISSUED FOR DA APPROVAL	17/08/2020

CITY OF VINCENT
RECEIVED
01 Oct 2026

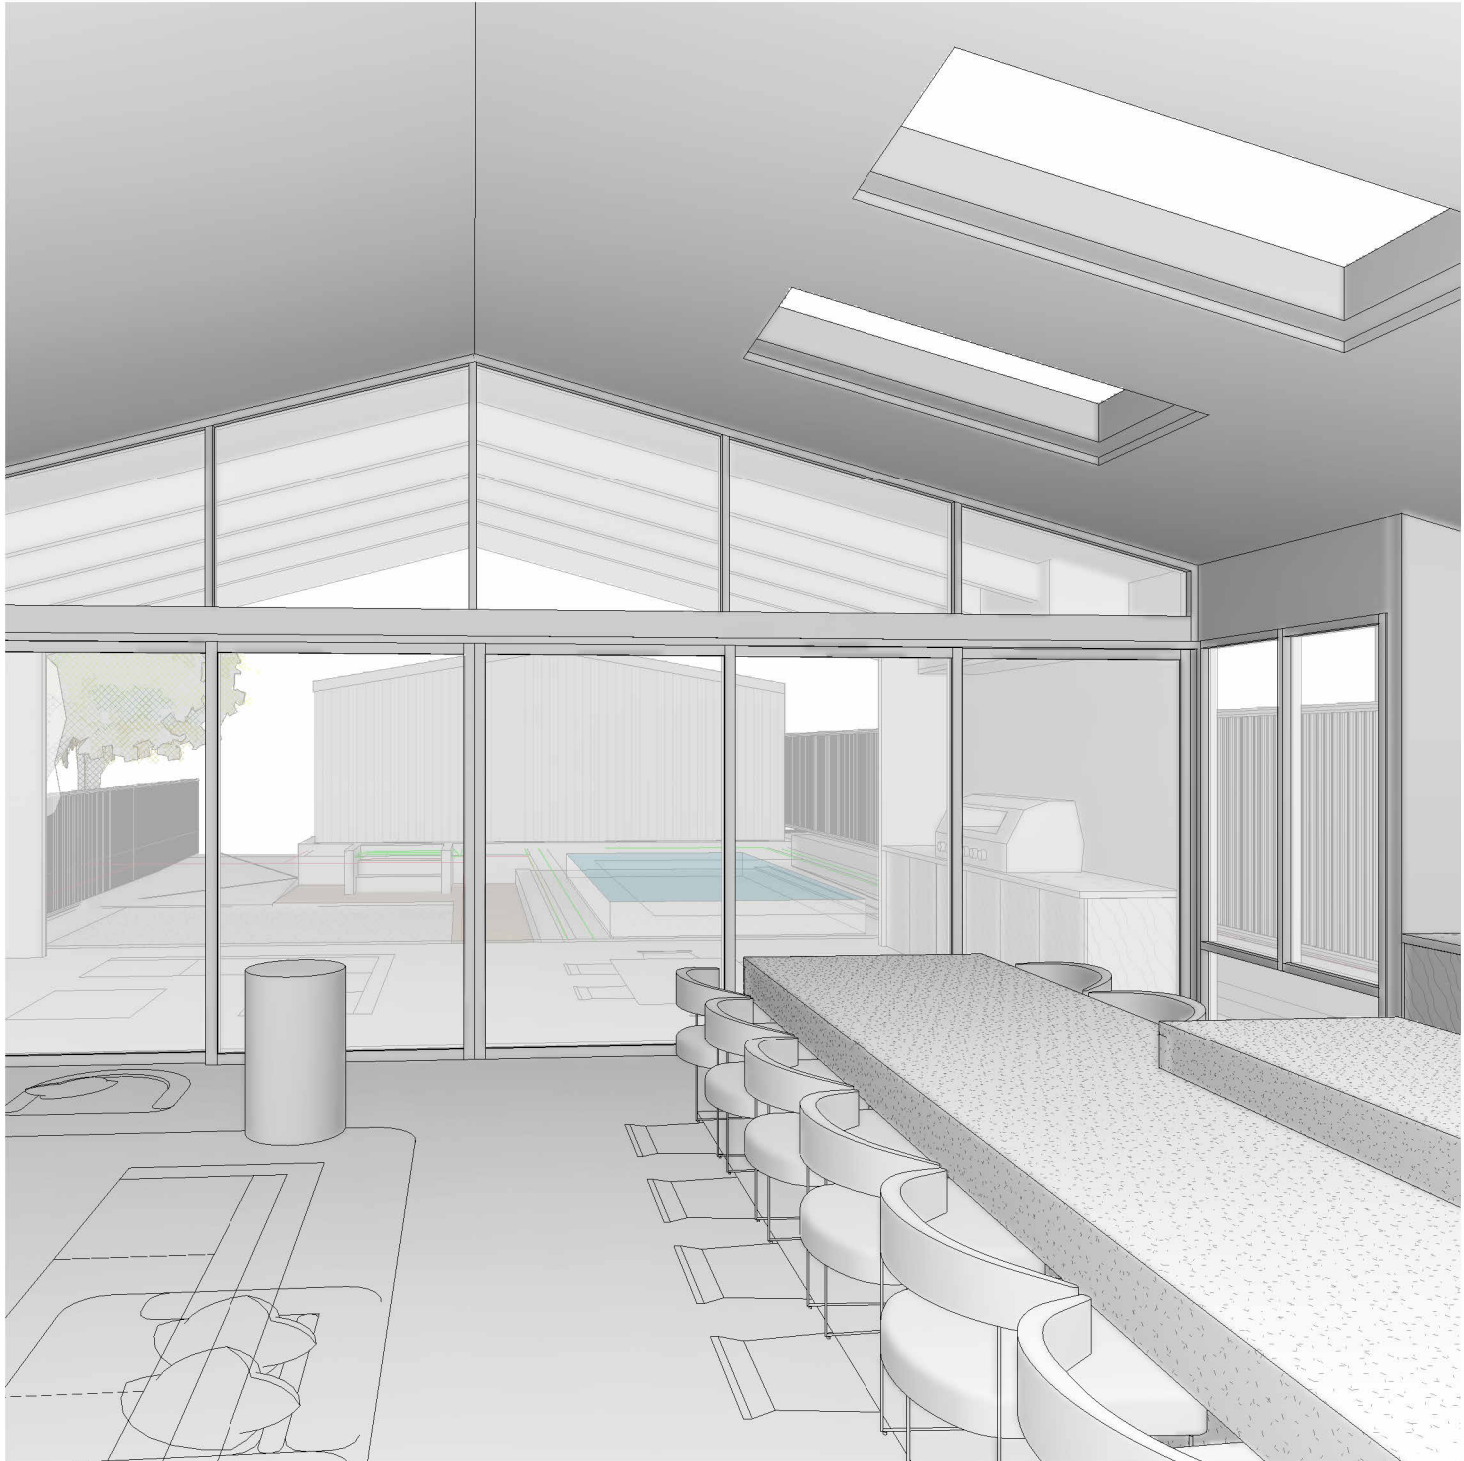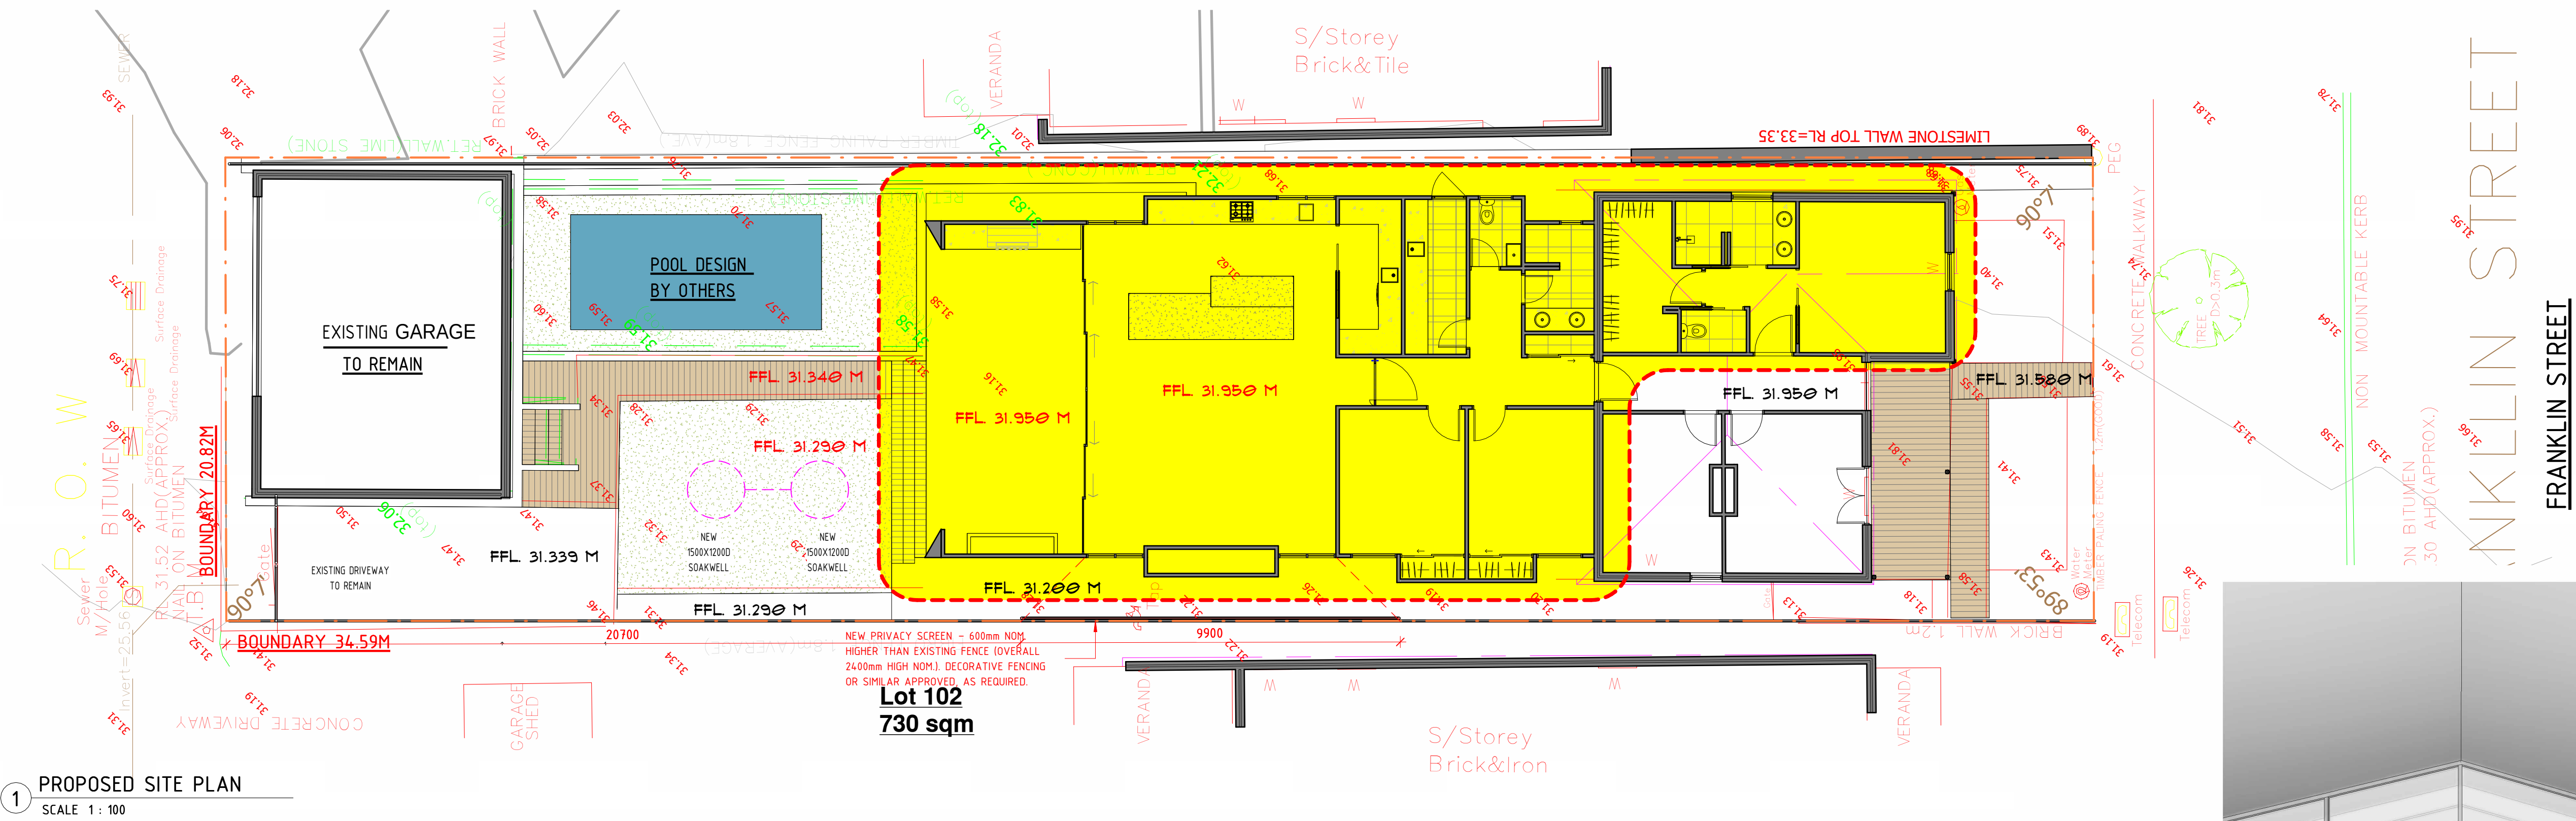

1 PROPOSED SITE PLAN
SCALE 1 : 100

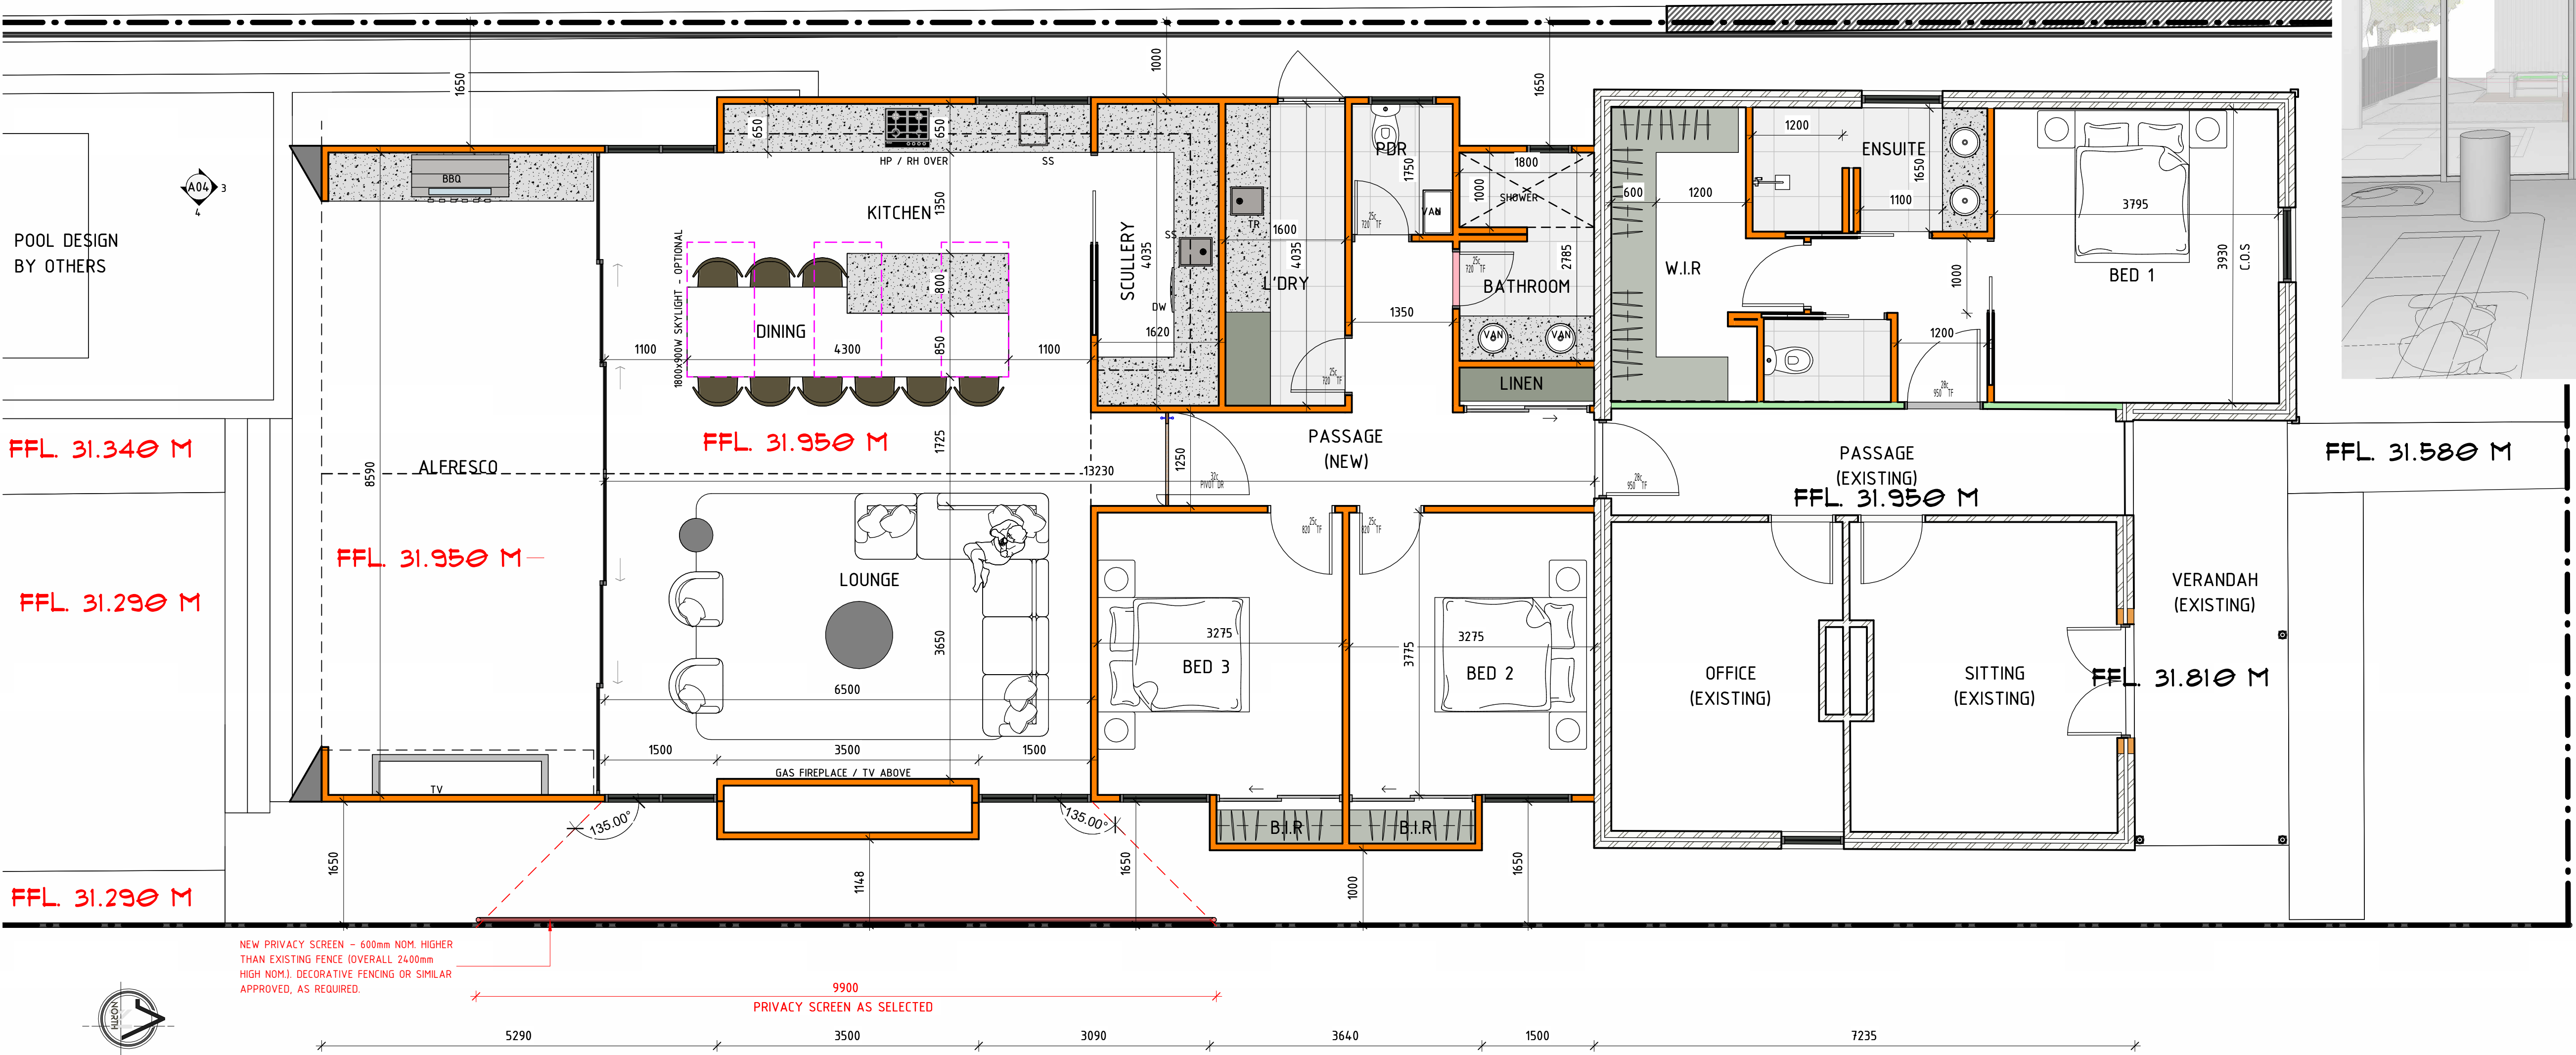

2 DETAILED FLOOR PLAN
SCALE 1 : 50

ADDRESS: LOT 33 (#19) FRANKLIN STREET, LEEDERVILLE WA 6007

SHEET NAME: PROPOSED SITE / FLOOR PLAN
PAPER SIZE @A1 SCALE (PAPER SIZE A3 @ 50%)

ISSUED FOR PLANNING APPROVAL

DRAWN: T.D
CHECKED: Q.Lu
PROJECT No. 2428
DRAWING No. A03
REVISION E

ARQTECT
ABN: 671 464 772 96
49 ORBELL WAY BULLCREEK WA 6149
© THE COPYRIGHT OF THESE DRAWINGS & ATTACHED SPECIFICATION REMAIN THE PROPERTY OF ARQTECT, AND MUST NOT BE RETAINED OR COPIED WITHOUT PERMISSION.

REVISIONS		
REV	ISSUE FOR	DATE
A	ISSUED FOR APPROVAL	20/1/2026
B	GENERAL DRAWINGS UPDATED	27/1/2026
C	ENSUITE 1 AMENDED	04/04/2026
D	ISSUED FOR PLANNING APPROVAL	14/04/2026
E	FENCING EXTENSION ADDED - ISSUED FOR DA APPROVAL	17/08/2026

CITY OF VINCENT
RECEIVED
01 Oct 2026

