




SK00 | 177 SCARBOROUGH BEACH APARTMENTS
ARTIST IMPRESSION

JAN 2024 NOT TO SCALE @ A3 JOB NO. BDG 2336


PRELIMINARY



Architecture
Urban Design
Master Planning
Interior Design
T. 61 8 9321 4402
Level 1, 1260 Hay Street, West Perth 6005
PO Box 1224, West Perth 6872
E. bdg@bollig.com.au W. bollig.com.au

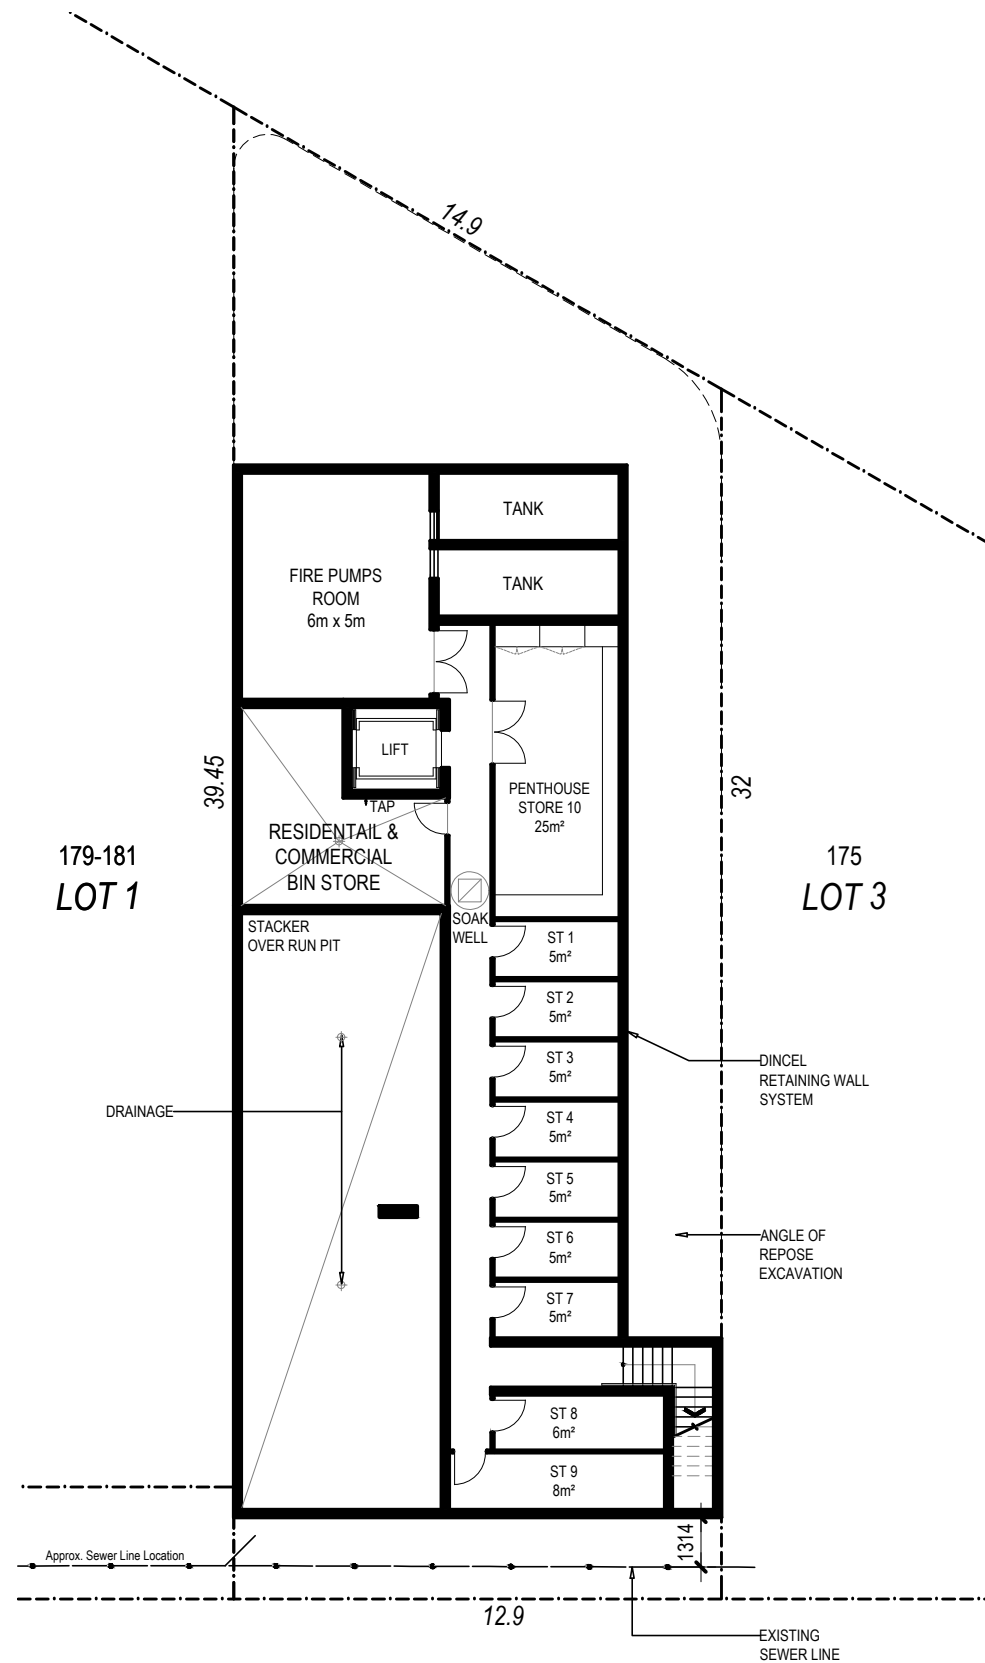

BASEMENT FLOOR PLAN
SCALE 1:200

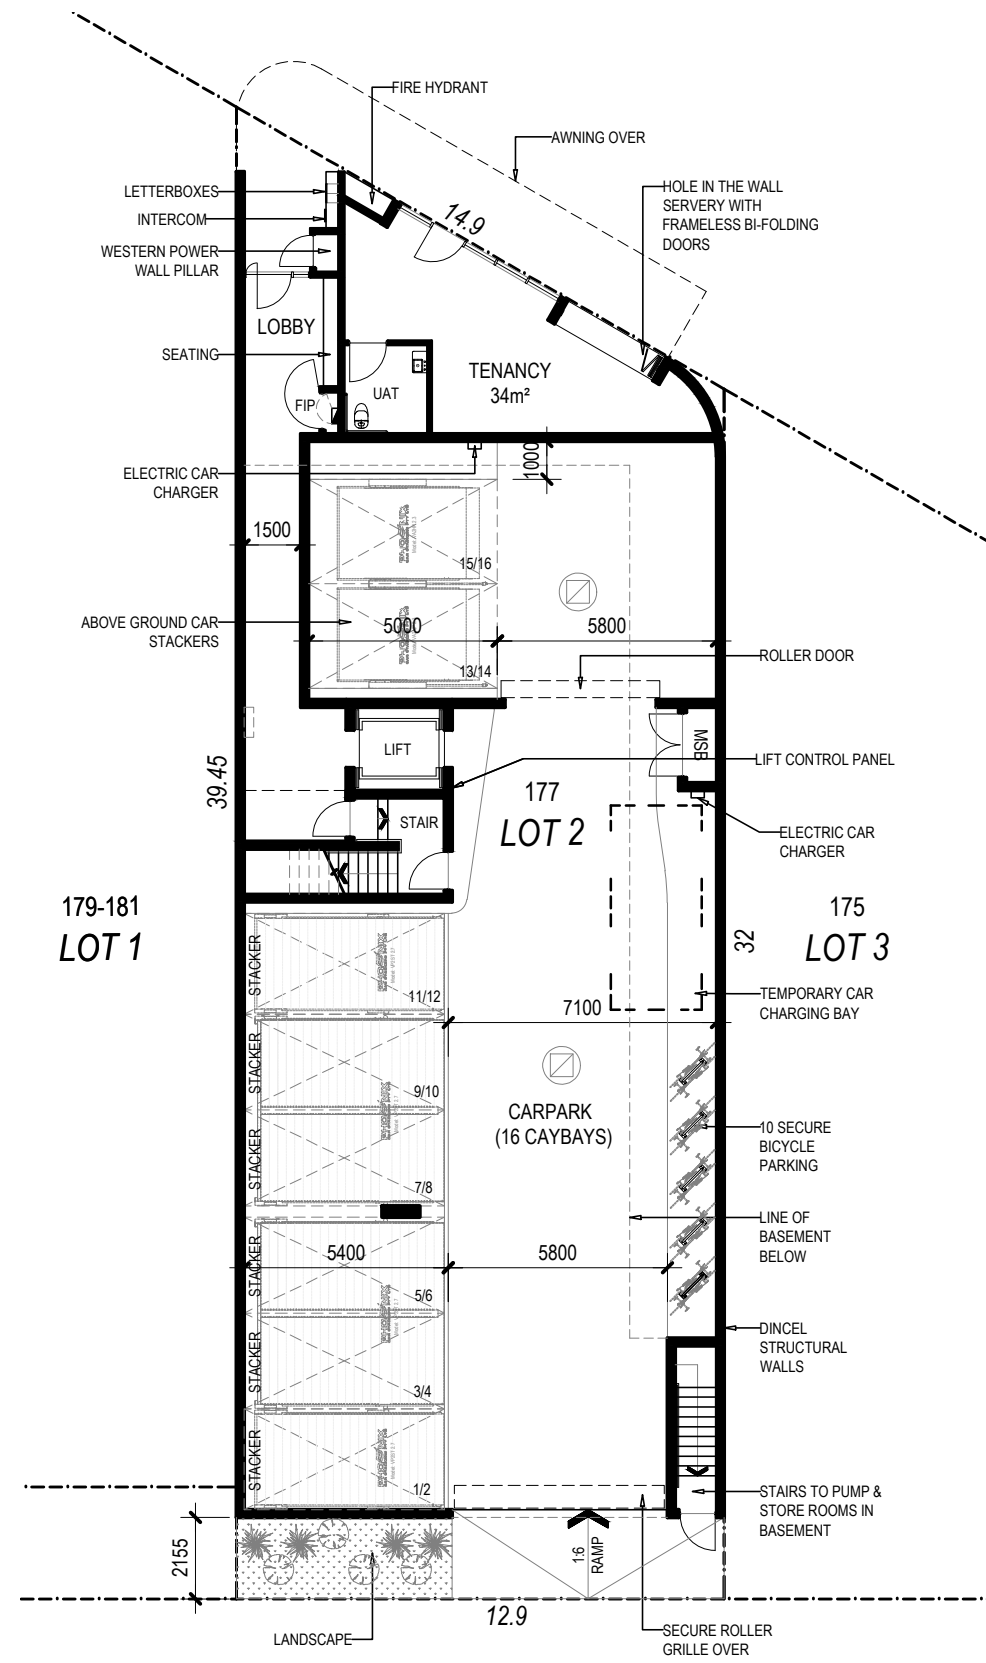

GROUND FLOOR PLAN
SCALE 1:200

DEVELOPMENT DATA

PLOT RATIO

GROUND FLOOR LEVEL	34 m2
LEVEL 1	327 m2
LEVEL 2	327 m2
LEVEL 3	327 m2
LEVEL 4	215 m2
LEVEL 5	180 m2
TOTAL	1410 m2

SITE AREA	461m2
PLOT RATIO	3

APARTMENTS

1x PENTHOUSE	
6x 3B2B APARTMENTS	
3x 2B2B APARTMENTS	
TOTAL	10 APARTMENTS

CAR BAYS

GROUND FLOOR LEVEL	16 BAYS (8 STACKER)
TOTAL	16 CAR BAYS

BICYCLE PARKING

RESIDENT	5
VISITOR	5
TOTAL	10 BICYCLE BAYS

SK01
REV B

177 SCARBOROUGH BEACH APARTMENTS BASEMENT & GROUND FLOOR PLAN

JULY 2024 SCALE 1 : 200 @ A3 JOB NO. BDG 2336



PRELIMINARY

bdg
Architecture
Urban Design
Master Planning
Interior Design

Bolig Design Group


T. 61 8 9321 4402
Level 1, 1260 Hay Street, West Perth 6005
PO Box 1224, West Perth 6872
E. bdg@bolig.com.au W. bolig.com.au



177 SCARBOROUGH BEACH APARTMENTS

SITE PLAN

JULY 2024 SCALE 1 : 200 @ A3 JOB NO. BDG 2336

 


PRELIMINARY



Bollig Design Group

Architecture
Urban Design
Master Planning
Interior Design
T. 61 8 9321 4402
Level 1, 1260 Hay Street, West Perth 6005
PO Box 1224, West Perth 6872
E. bdg@bollig.com.au W. bollig.com.au

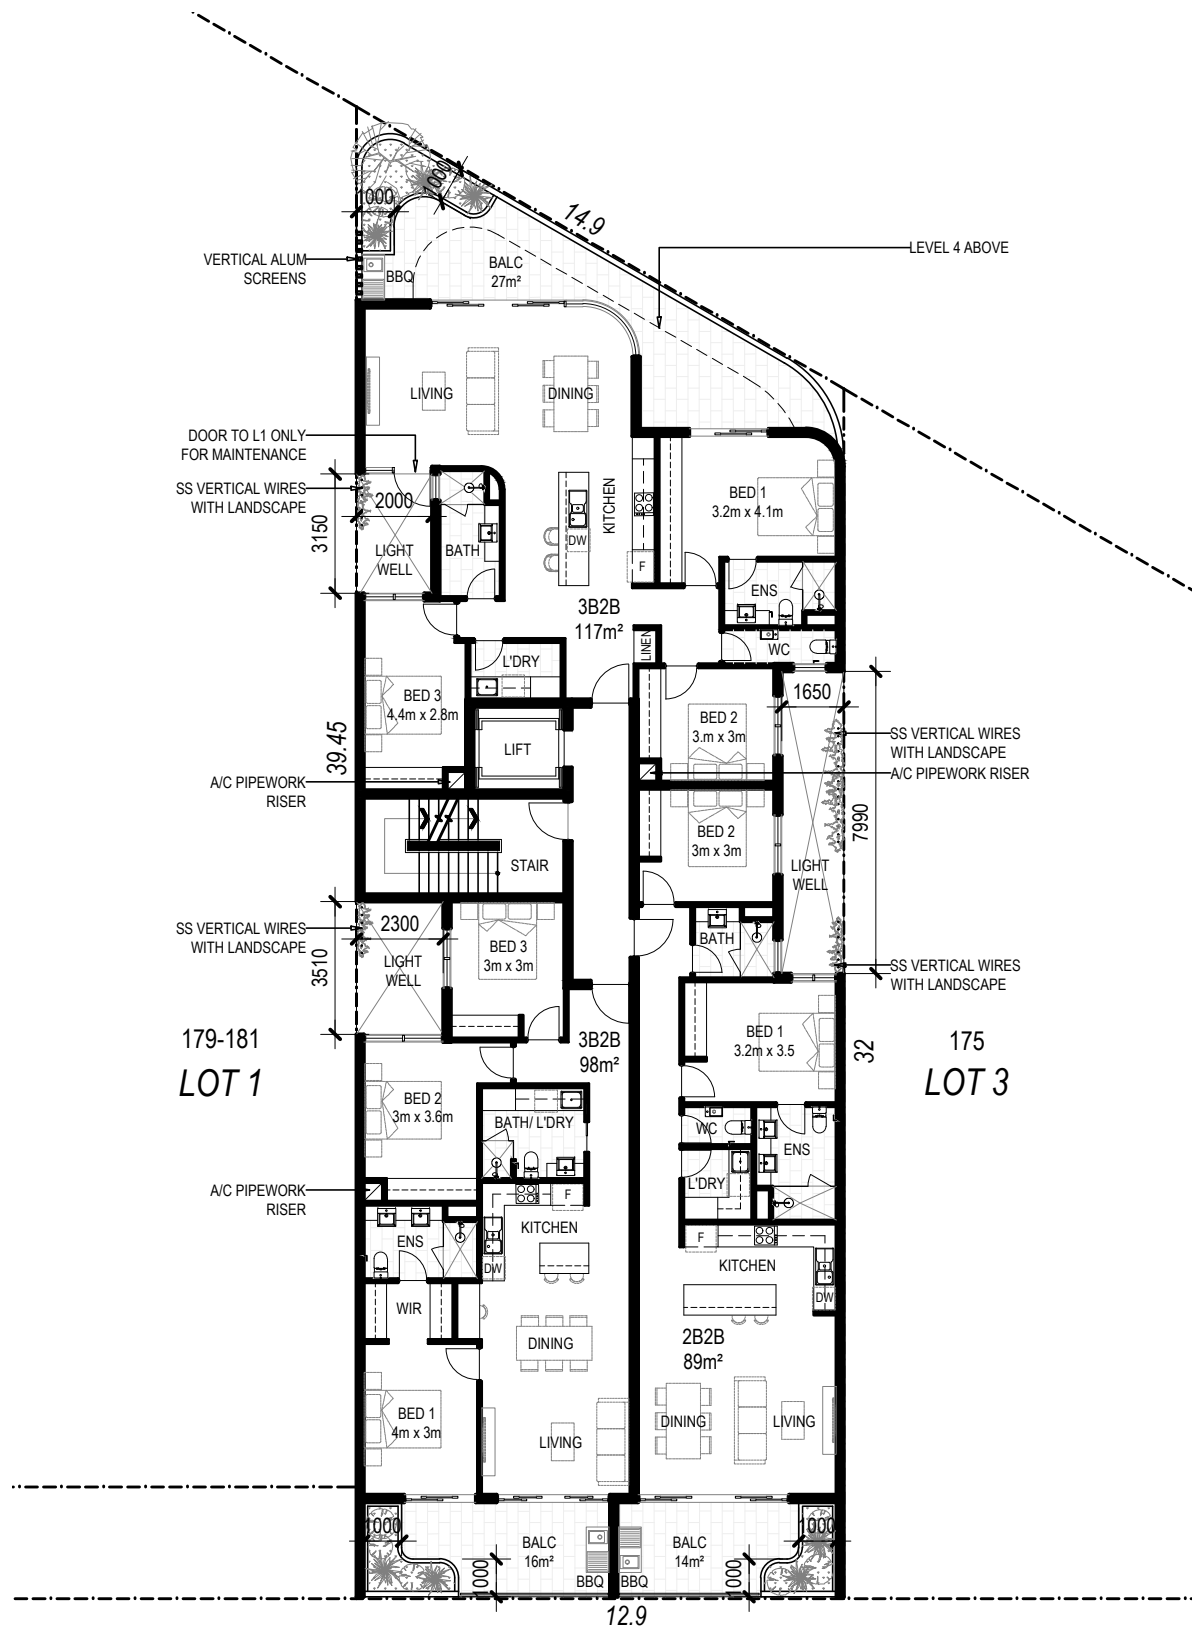

LEVEL 1-3 FLOOR PLAN
SCALE 1:200

SK02
REV B

177 SCARBOROUGH BEACH APARTMENTS LEVEL 1-3 FLOOR PLAN


JUNE 2024 SCALE 1 : 200 @ A3 JOB NO. BDG 2336




PRELIMINARY



Architecture
Urban Design
Master Planning
Interior Design
T. 61 8 9321 4402
Level 1, 1260 Hay Street, West Perth 6005
PO Box 1224, West Perth 6872
E. bdg@bollig.com.au W. bollig.com.au

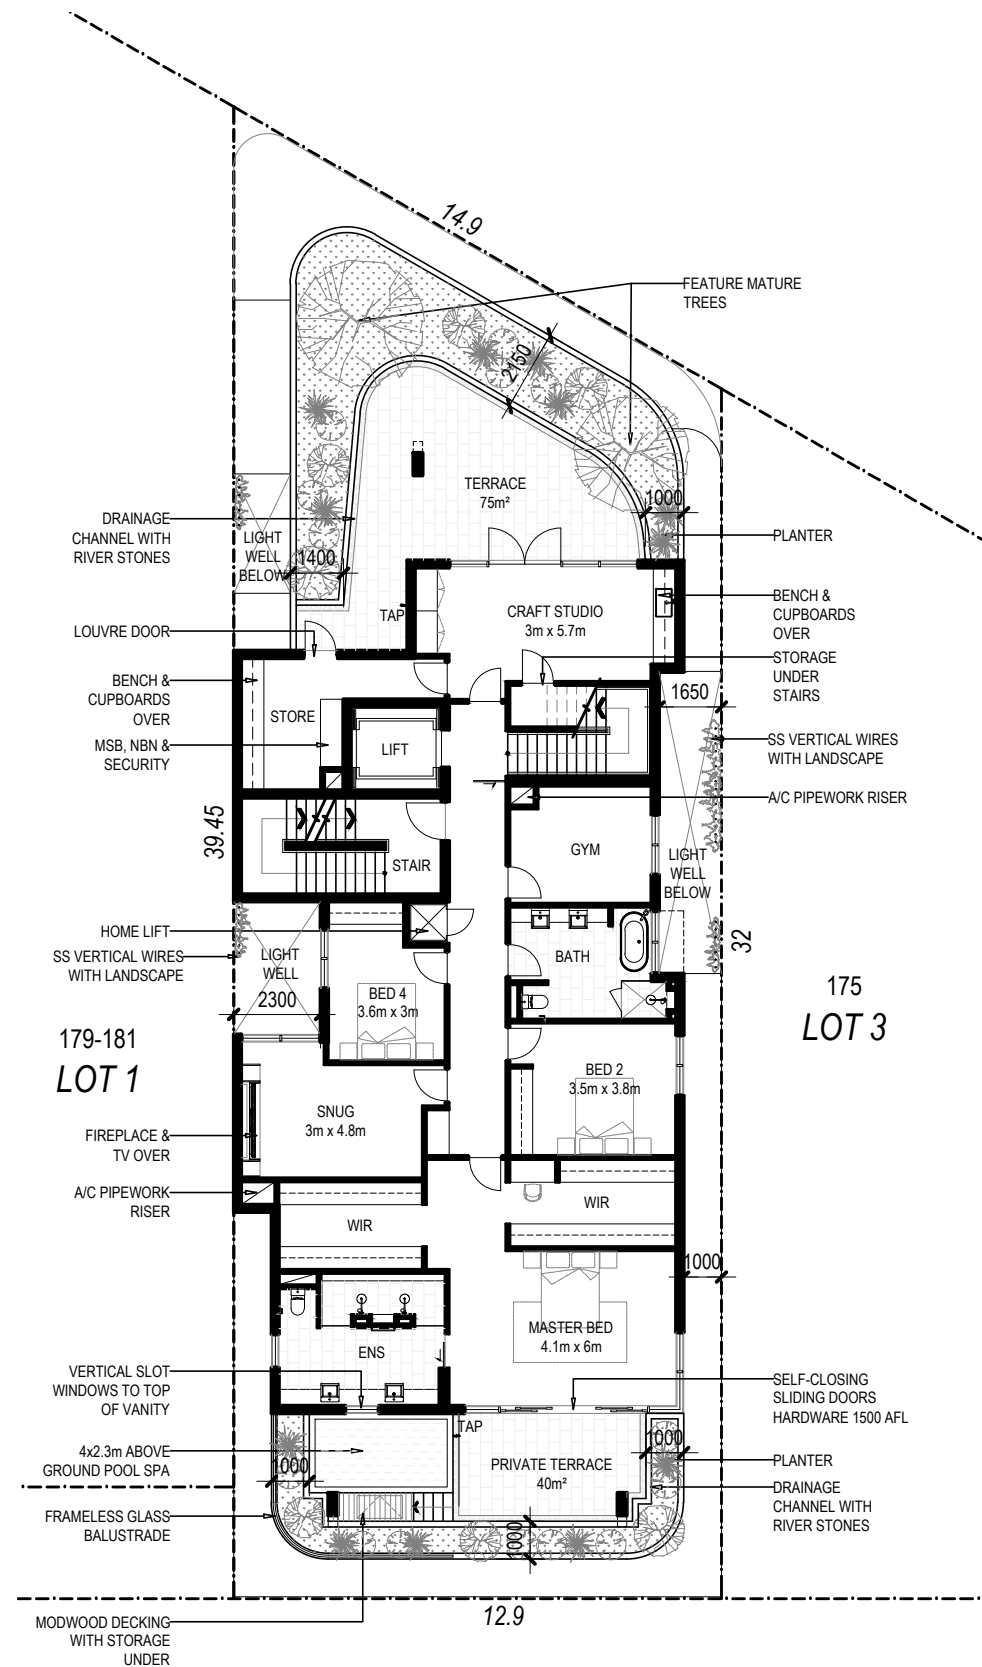

LEVEL 4 FLOOR PLAN
SCALE 1:200

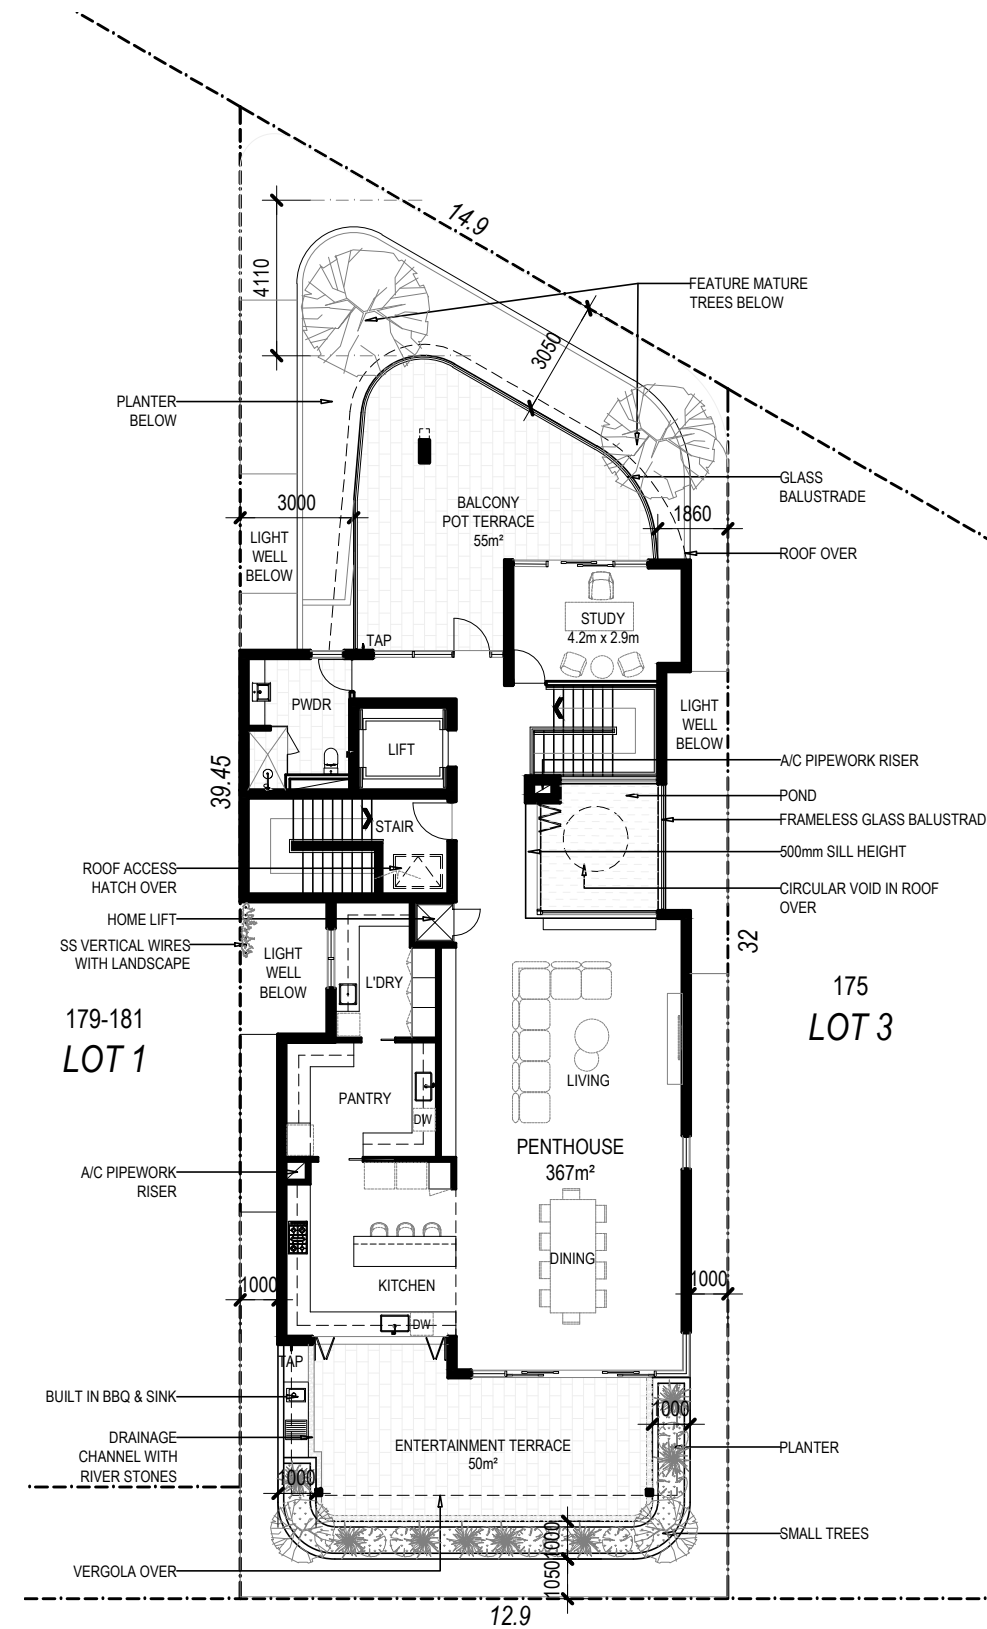


LEVEL 5 FLOOR PLAN
SCALE 1:200

SK03
REV B

177 SCARBOROUGH BEACH APARTMENTS LEVEL 4 & LEVEL 5 PENTHOUSE FLOOR PLAN


JUNE 2024 SCALE 1 : 200 @ A3 JOB NO. BDG 2336

 

PRELIMINARY

bdg
Architecture
Urban Design
Master Planning
Interior Design

Bolig Design Group
Level 1, 1260 Hay Street, West Perth 6005
PO Box 1224, West Perth 6872
E. bdg@bolig.com.au W. bolig.com.au

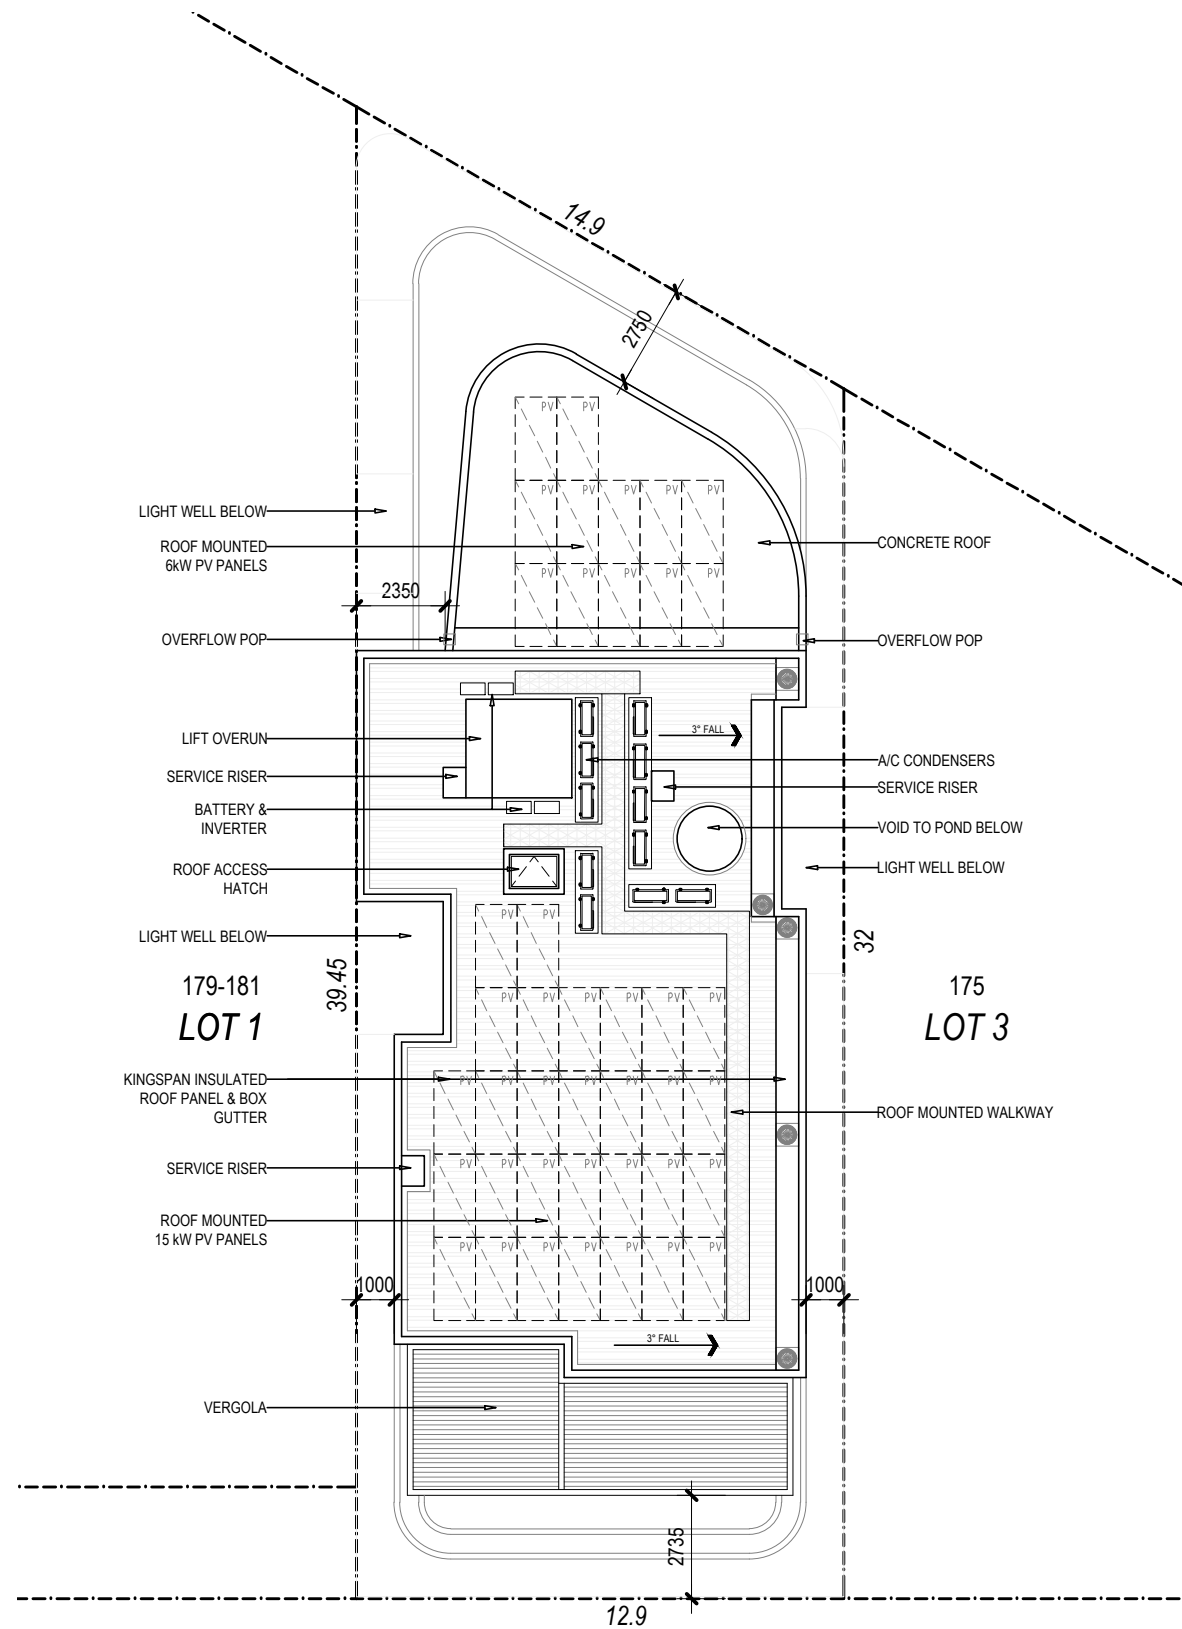


ROOF PLAN
SCALE 1:200

SK04
REV A

177 SCARBOROUGH BEACH APARTMENTS ROOF PLAN

JUNE 2024 SCALE 1 : 200 @ A3 JOB NO. BDG 2336

 

PRELIMINARY

bdg
Bollig Design Group


Architecture
Urban Design
Master Planning
Interior Design
T. 61 8 9321 4402
Level 1, 1260 Hay Street, West Perth 6005
PO Box 1224, West Perth 6872
E. bdg@bollig.com.au W. bollig.com.au




SOUTH ELEVATION
SCALE 1:200




FACE BRICKWORK
AUSTRAL BRICKS_NELISSEN HASSELT

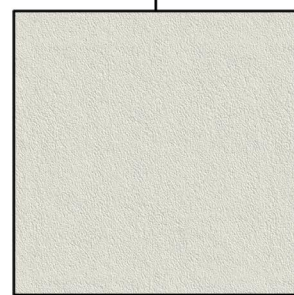

CONCRETE RENDER
DULUX_COLORBOND SURFMIST

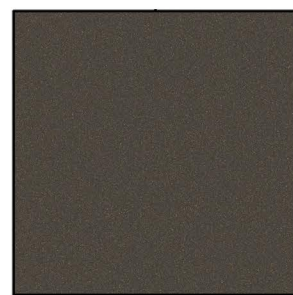


POWDERCOAT TO WINDOWS & DOOR FRAMES
ELECTRO_DARK BRONZE KINETIC

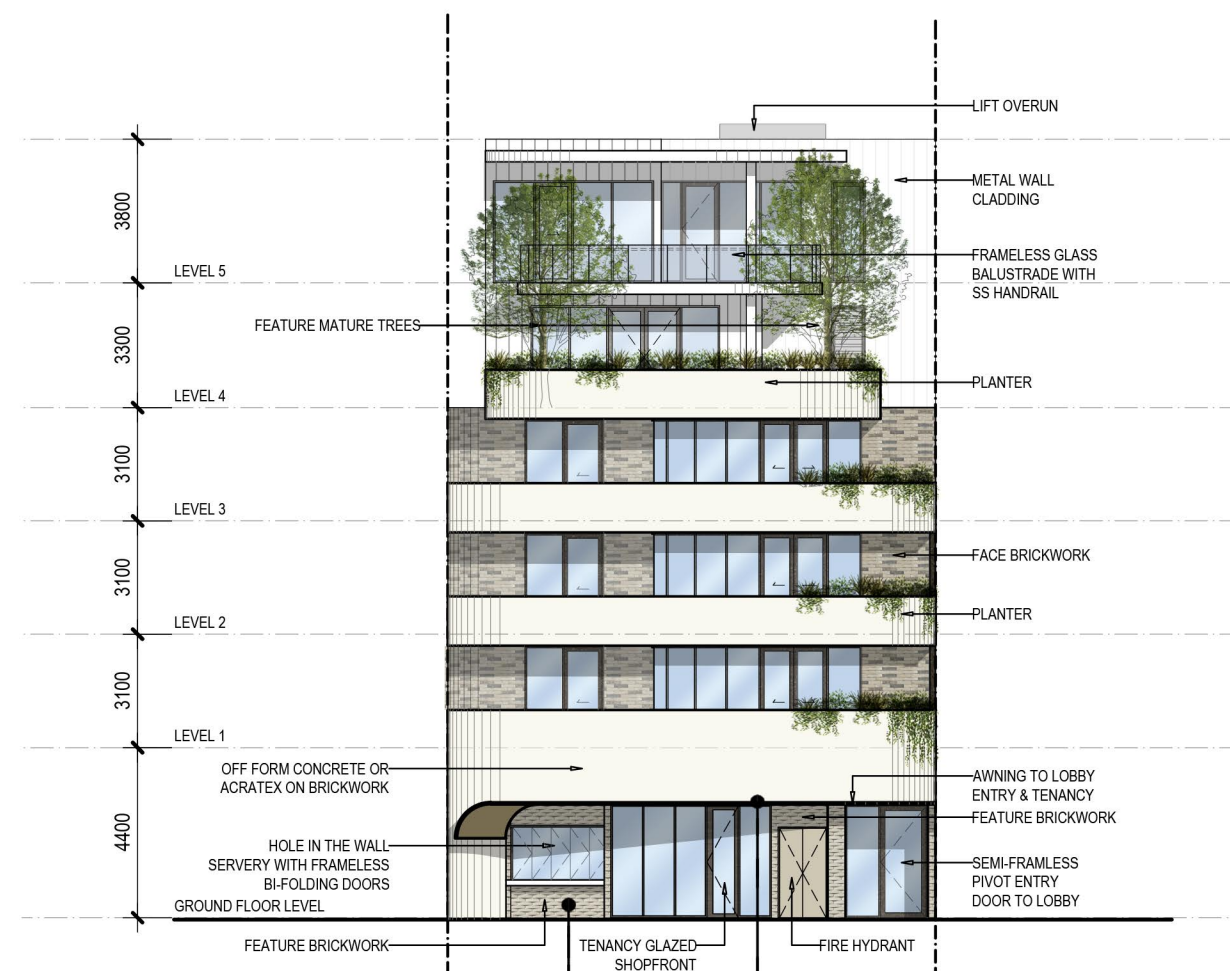

NORTH ELEVATION
SCALE 1:200



FEATURE BRICK
AUSTRAL BRICKS_LA PALOMA SPECIAL SHAPES MIRO

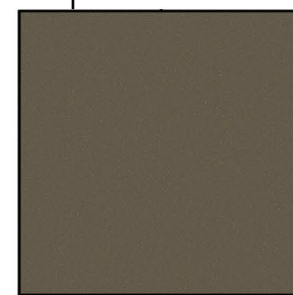

POWDERCOAT TO AWNING
DURATEC ETERNITY_VINTAHE COPPER PEARL KINETIC

SK05
REV A

177 SCARBOROUGH BEACH APARTMENTS ELEVATIONS

JUNE 2024 SCALE 1 : 200 @ A3 JOB NO. BDG 2336

PRELIMINARY



Bolig Design Group
Architecture
Urban Design
Master Planning
Interior Design
T. 61 8 9321 4402
Level 1, 1260 Hay Street, West Perth 6005
PO Box 1224, West Perth 6872
E. bdg@bolig.com.au W. bolig.com.au



WEST ELEVATION
SCALE 1:200

SK06
REV A

177 SCARBOROUGH BEACH APARTMENTS WEST ELEVATION

JUNE 2024 SCALE 1 : 200 @ A3 JOB NO. BDG 2336

PRELIMINARY



Bolig Design Group
Architecture
Urban Design
Master Planning
Interior Design
T. 61 8 9321 4402
Level 1, 1260 Hay Street, West Perth 6005
PO Box 1224, West Perth 6872
E. bdg@bolig.com.au W. bolig.com.au



EAST ELEVATION
SCALE 1:200

SK07
REV A

177 SCARBOROUGH BEACH APARTMENTS EAST ELEVATION

JUNE 2024 SCALE 1 : 200 @ A3 JOB NO. BDG 2336

PRELIMINARY




Architecture
Urban Design
Master Planning
Interior Design
T. 61 8 9321 4402
Level 1, 1260 Hay Street, West Perth 6005
PO Box 1224, West Perth 6872
E. bdg@bollig.com.au W. bollig.com.au

SK08
REV B

177 SCARBOROUGH BEACH APARTMENTS SECTION




JUNE 2024 SCALE 1 : 200 @ A3 JOB NO. BDG 2336

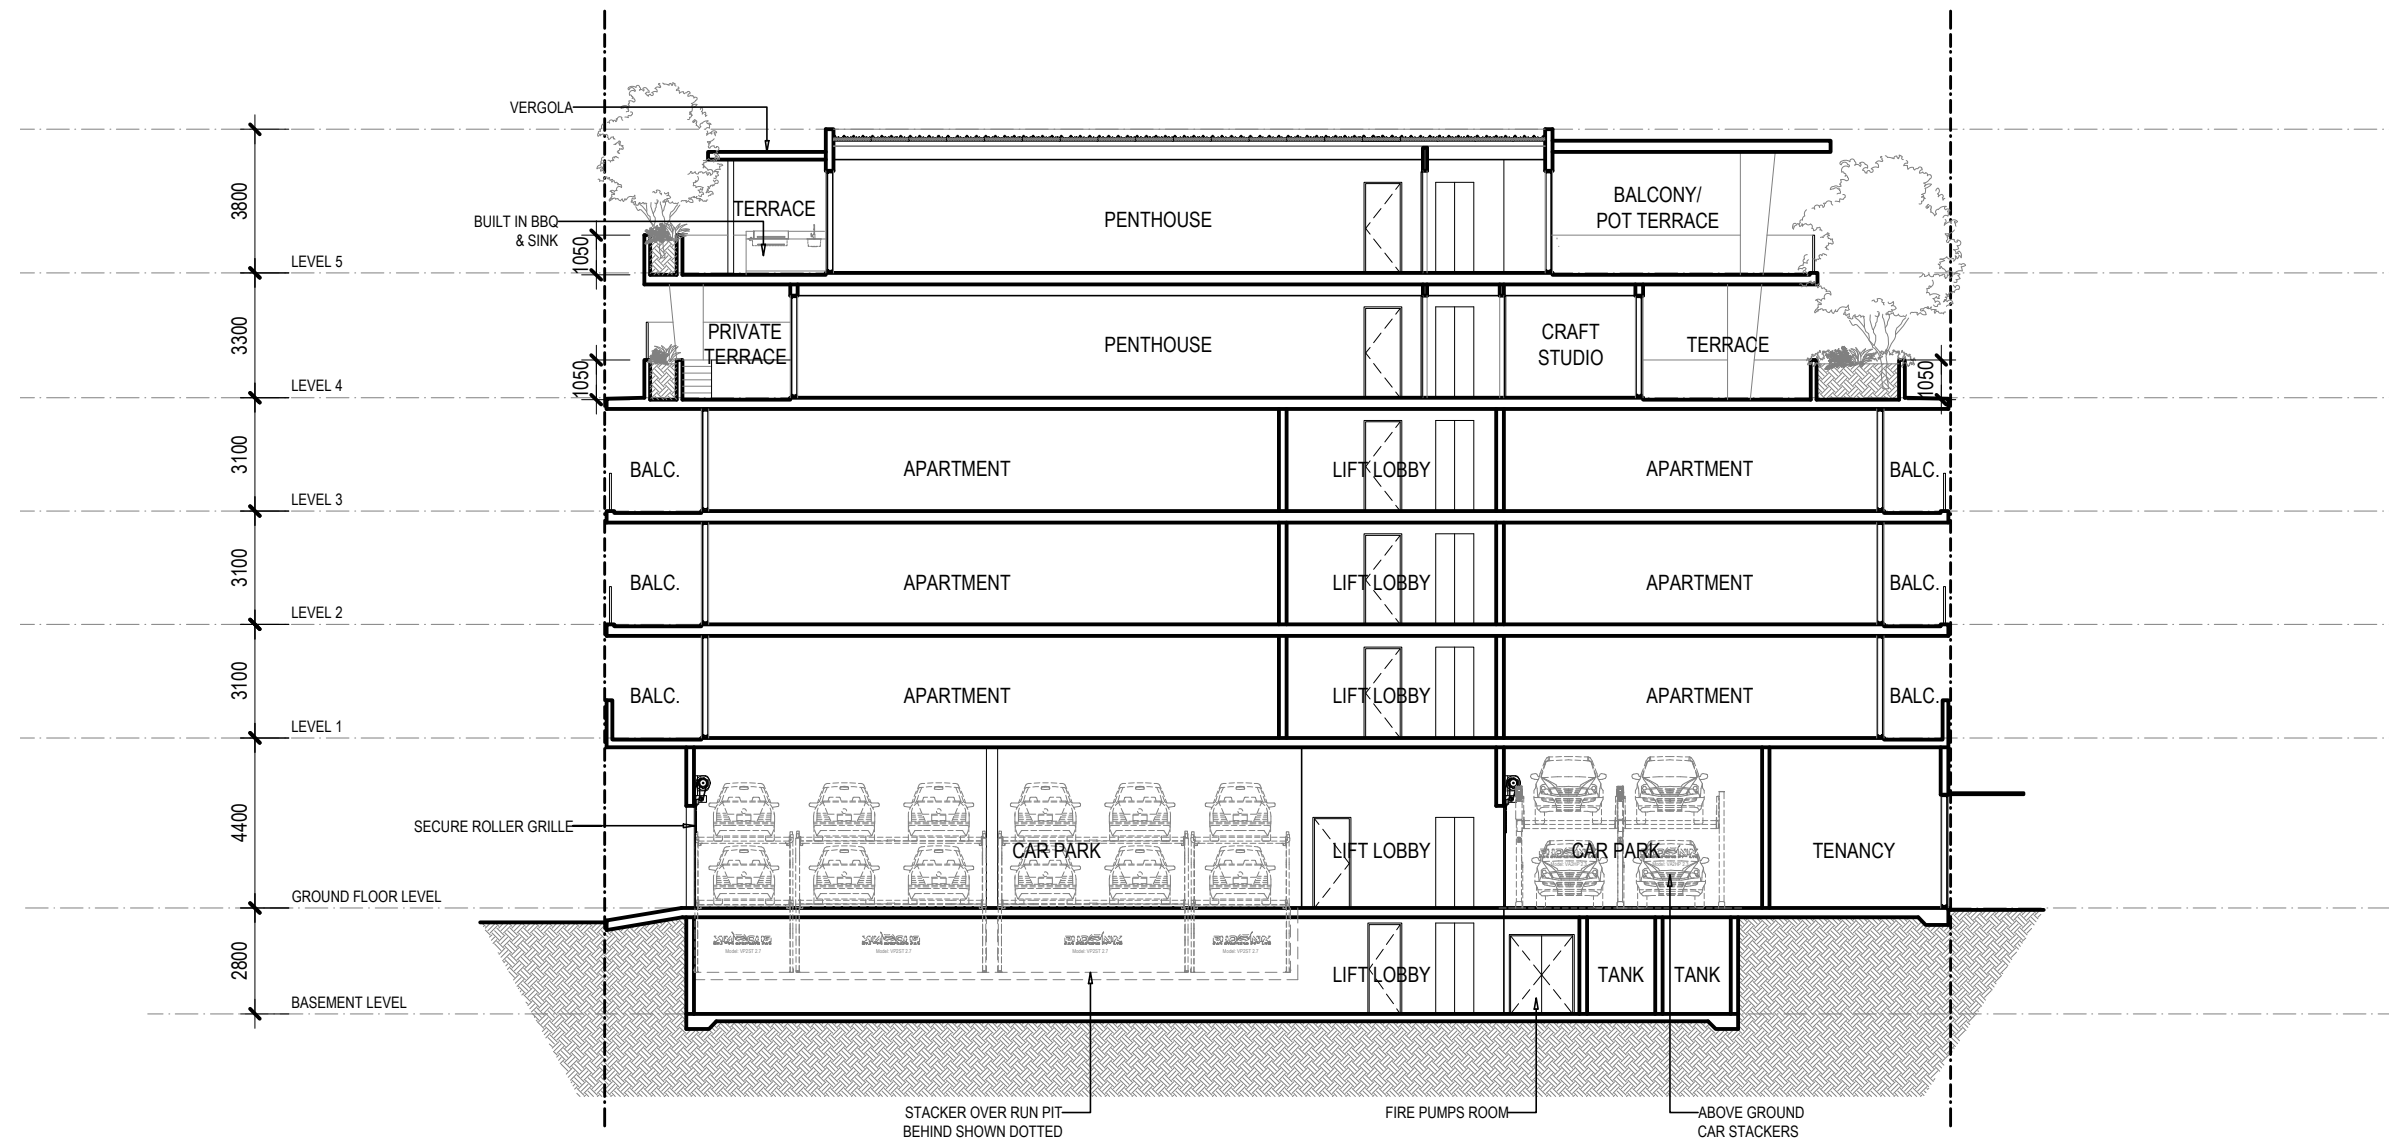




PRELIMINARY






Architecture
Urban Design
Master Planning
Interior Design
T. 61 8 9321 4402
Level 1, 1260 Hay Street, West Perth 6005
PO Box 1224, West Perth 6872
E. bdg@bolig.com.au W. bolig.com.au

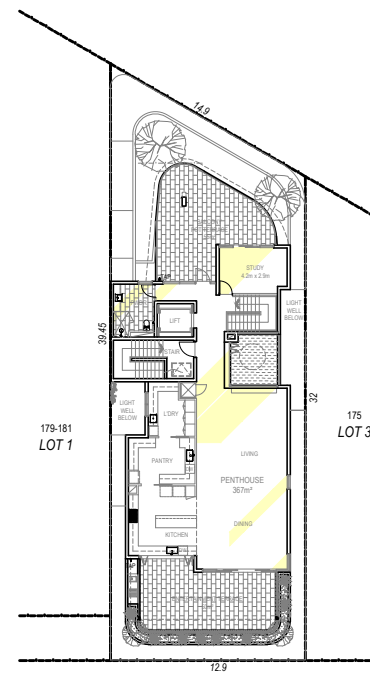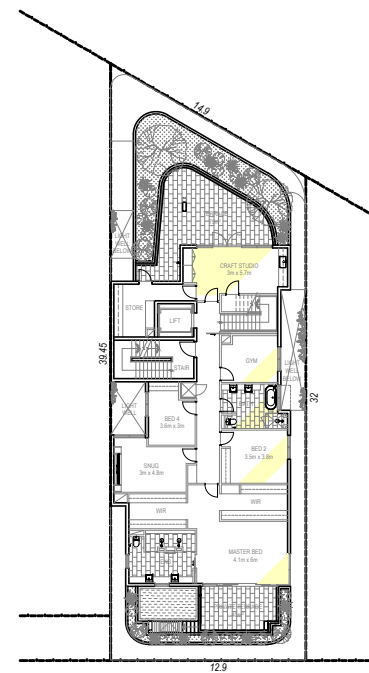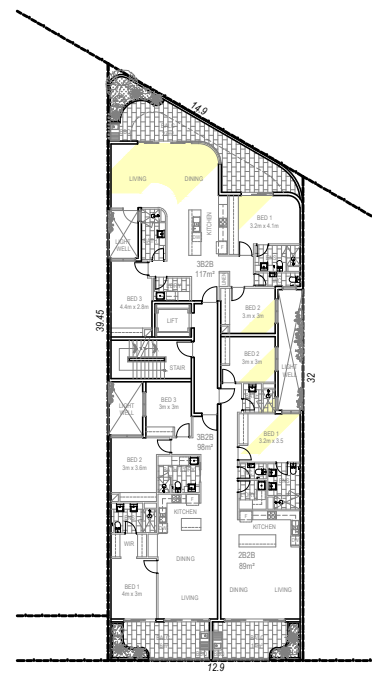


SOLAR ACCESS STUDY - PERTH WINTER 9AM
NOT TO SCALE

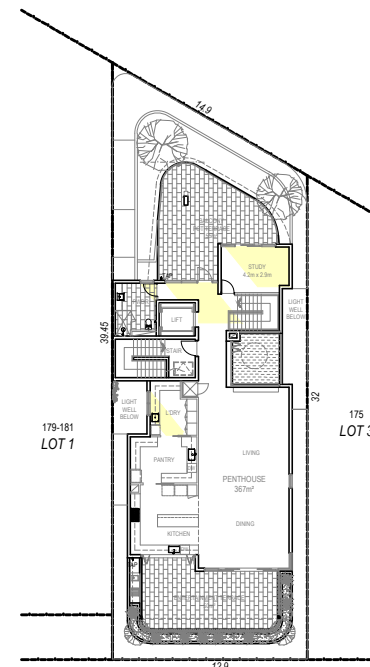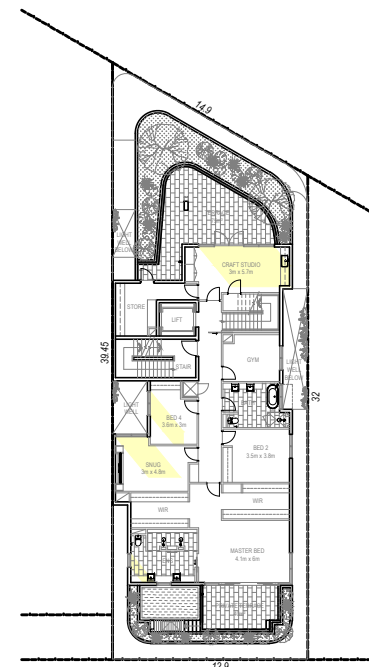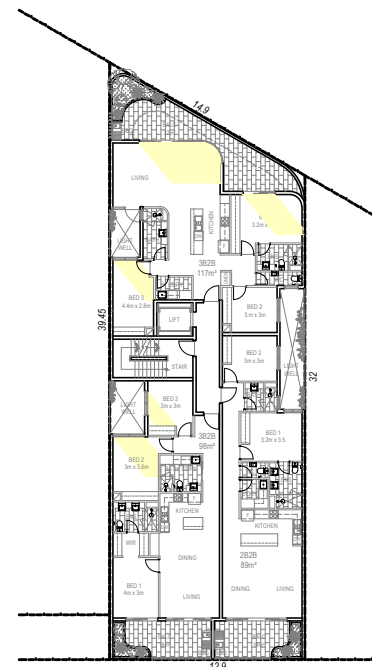

SOLAR ACCESS STUDY - PERTH WINTER 3PM
NOT TO SCALE

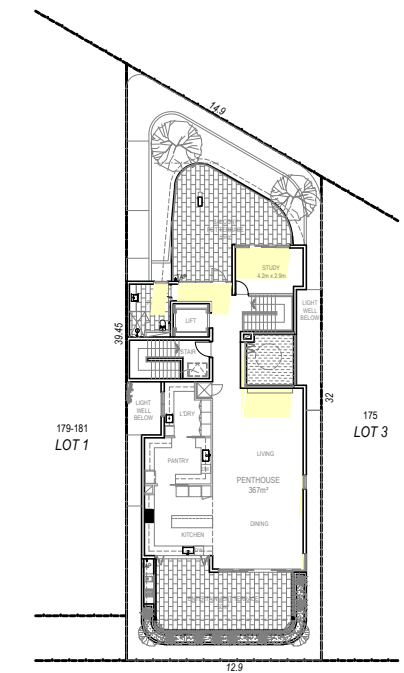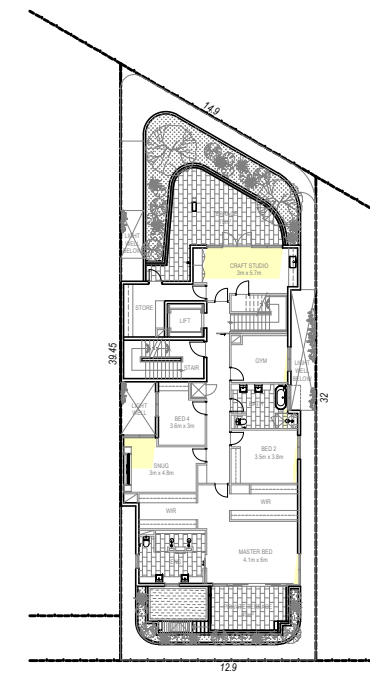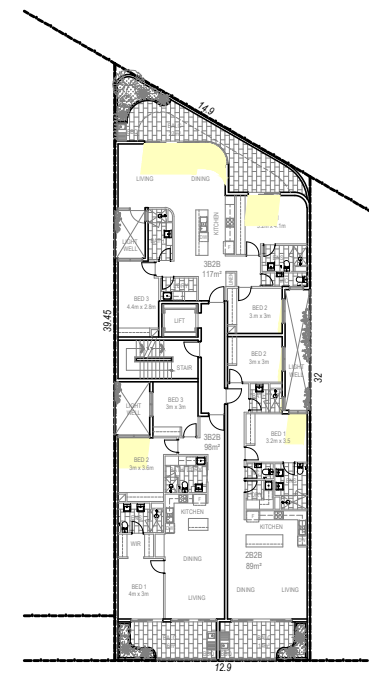


SOLAR ACCESS STUDY - PERTH WINTER 12PM
NOT TO SCALE

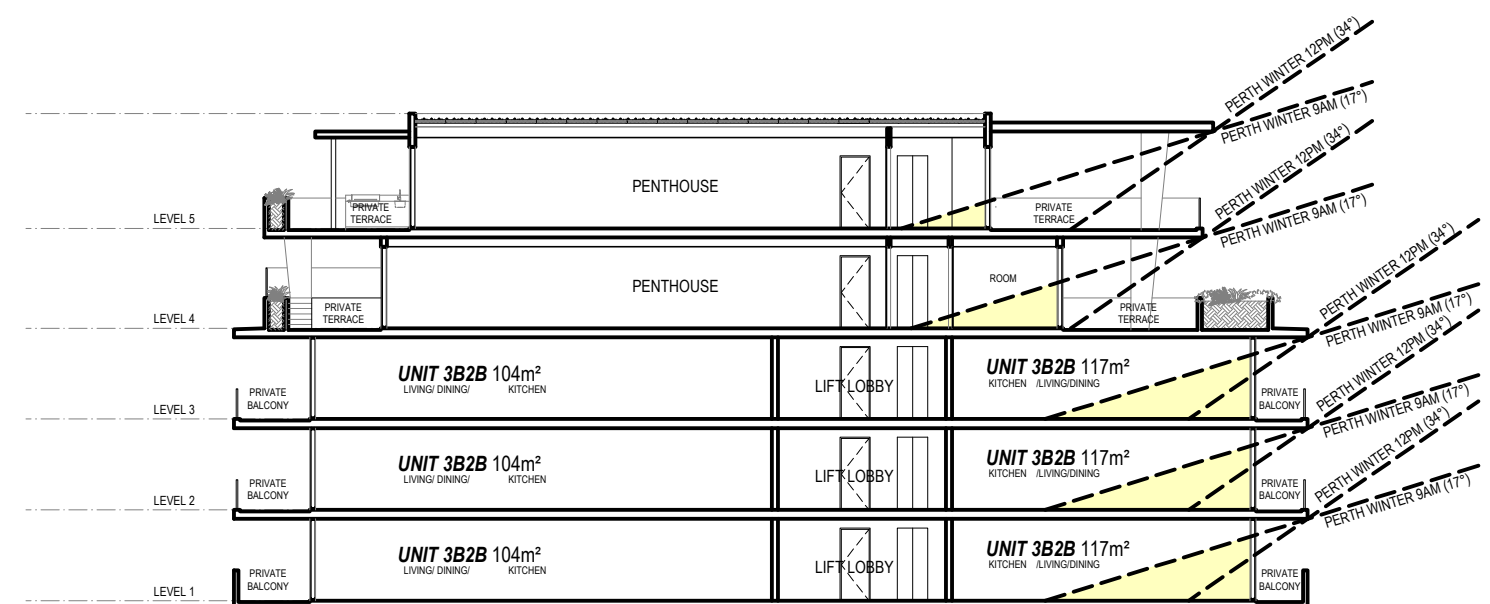

SK09
REV A

177 SCARBOROUGH BEACH APARTMENTS SOLAR ACCESS STUDY

JUNE 2024 NOT TO SCALE @ A3 JOB NO. BDG 2336

 

PRELIMINARY




Architecture
Urban Design
Master Planning
Interior Design
T. 61 8 9321 4402
Level 1, 1260 Hay Street, West Perth 6005
PO Box 1224, West Perth 6872
E. bdg@bollig.com.au W. bollig.com.au



SHADOW DIAGRAM - 9am JUNE 21st
NOT TO SCALE



SHADOW DIAGRAM - 12pm JUNE 21st
NOT TO SCALE

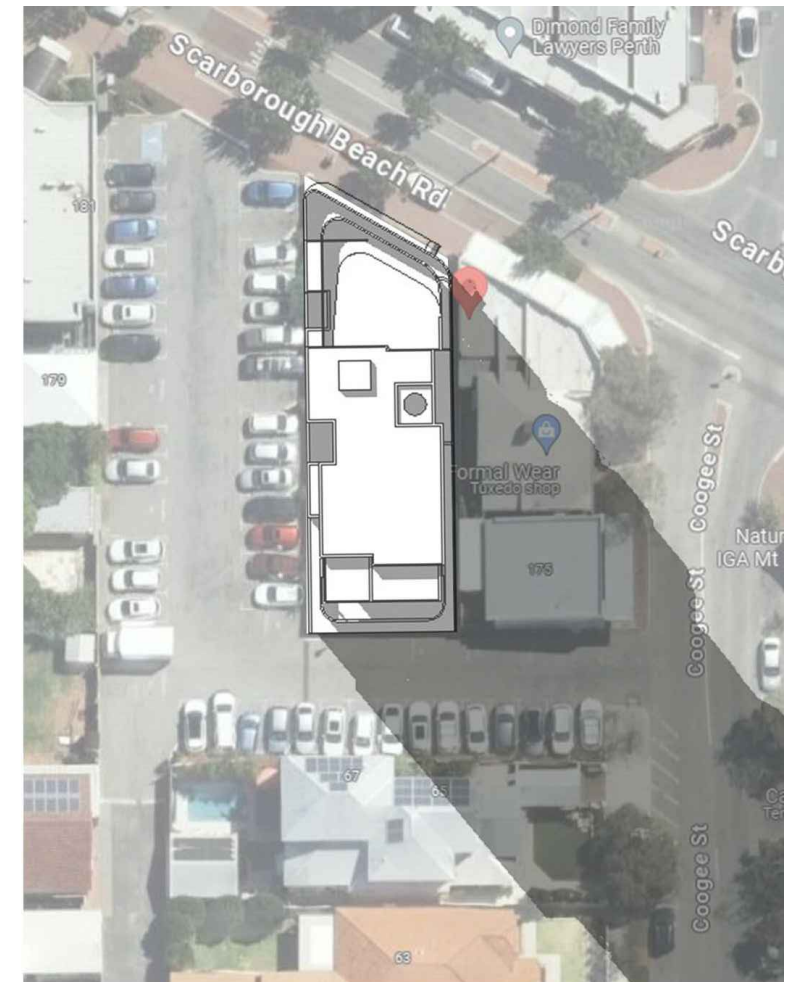


SHADOW DIAGRAM - 3pm JUNE 21st
NOT TO SCALE

SK10
REV B

177 SCARBOROUGH BEACH APARTMENTS

SHADOW DIAGRAM - WINTER

JAN 2024 NOT TO SCALE @ A3 JOB NO. BDG 2336

 

PRELIMINARY

bdg
Bollig Design Group


Architecture
Urban Design
Master Planning
Interior Design
T. 61 8 9321 4402
Level 1, 1260 Hay Street, West Perth 6005
PO Box 1224, West Perth 6872
E. bdg@bollig.com.au W. bollig.com.au




SHADOW DIAGRAM - 9am DECEMBER 21st
NOT TO SCALE



SHADOW DIAGRAM - 12pm DECEMBER 21st
NOT TO SCALE

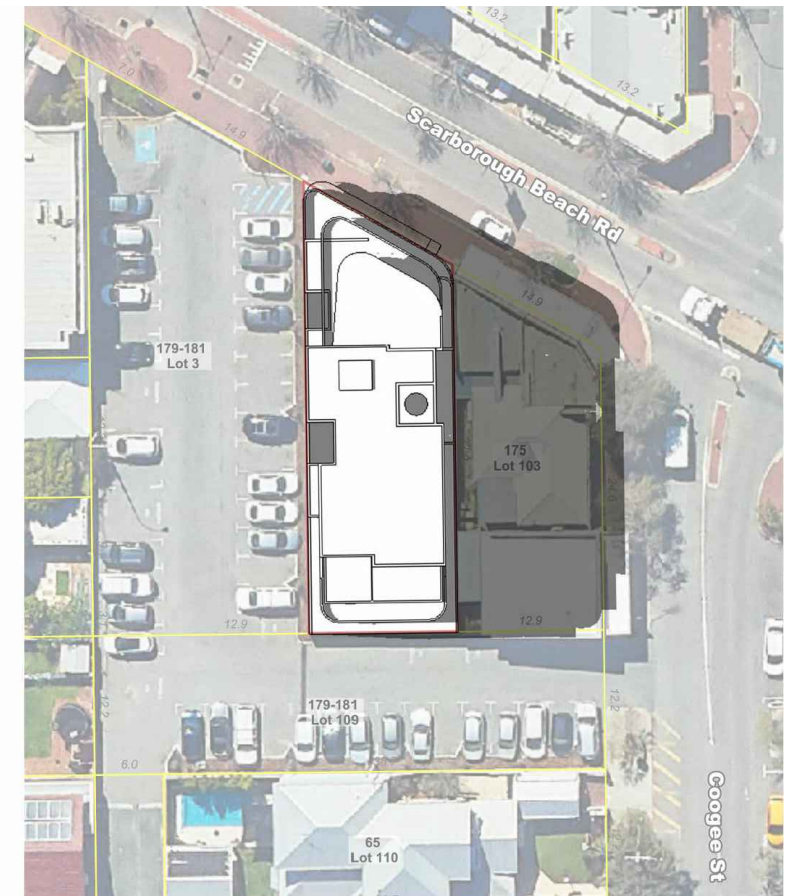


SHADOW DIAGRAM - 3pm DECEMBER 21st
NOT TO SCALE

 


PRELIMINARY




Bolig Design Group
Architecture
Urban Design
Master Planning
Interior Design
T. 61 8 9321 4402
Level 1, 1260 Hay Street, West Perth 6005
PO Box 1224, West Perth 6872
E. bdg@bolig.com.au W. bolig.com.au

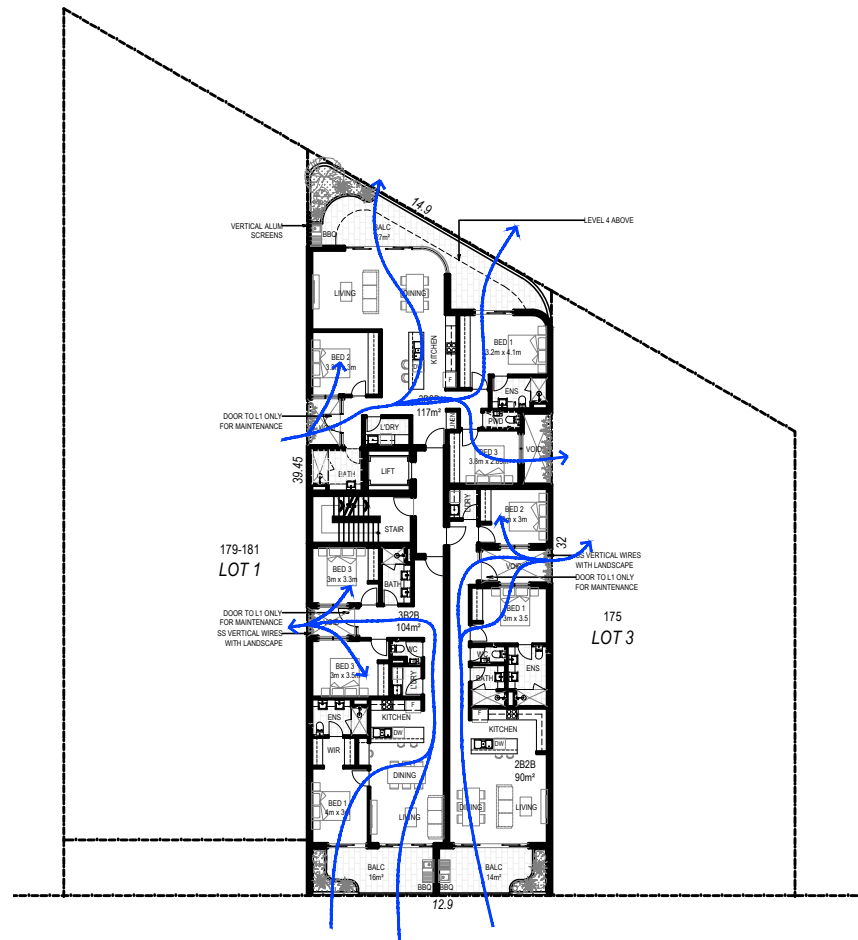

LEVEL 1 - 3
NOT TO SCALE

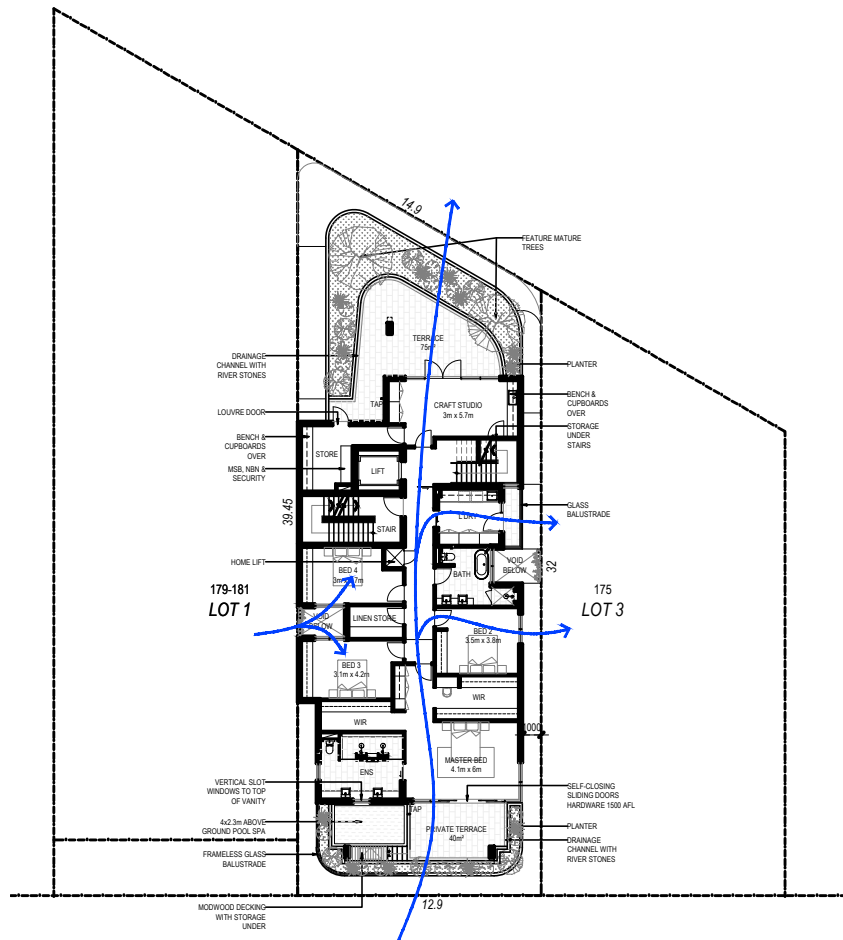

LEVEL 4
NOT TO SCALE

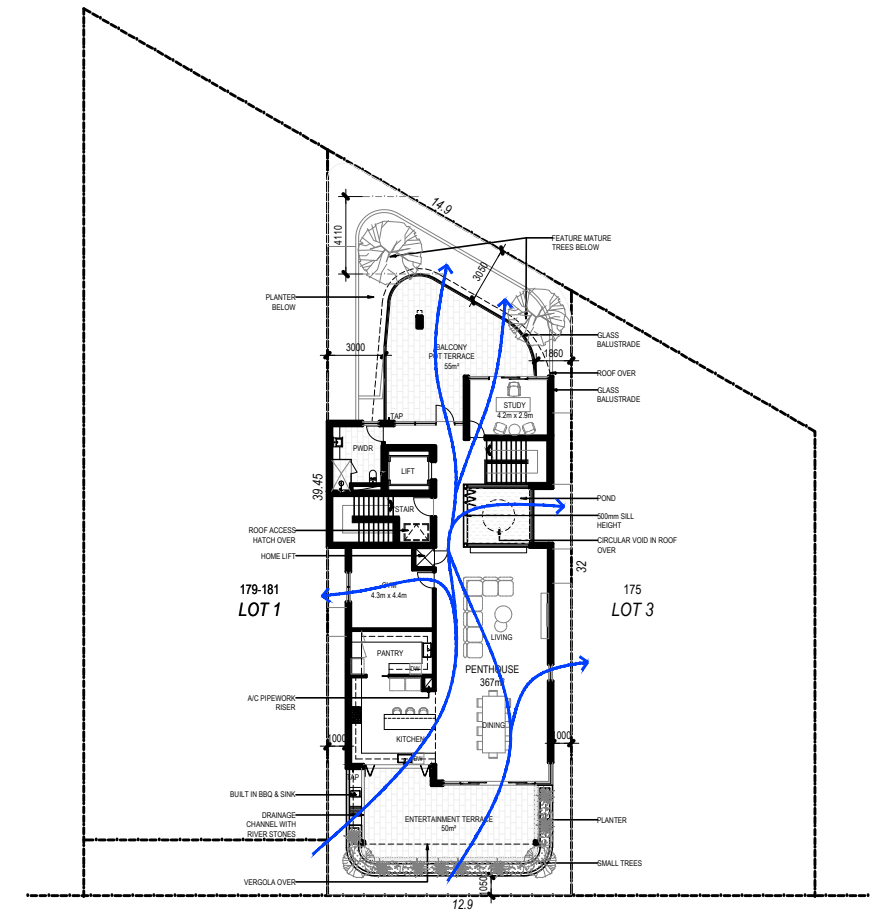


LEVEL 5
NOT TO SCALE

SK12

177 SCARBOROUGH BEACH APARTMENTS CROSS VENTILATION STUDY

JAN 2024 NOT TO SCALE @ A3 JOB NO. BDG 2336

 

PRELIMINARY

bdg
Architecture
Urban Design
Master Planning
Interior Design

Bolig Design Group

T. 61 8 9321 4402
Level 1, 1260 Hay Street, West Perth 6005
PO Box 1224, West Perth 6872
E. bdg@bolig.com.au W. bolig.com.au