



129 Hasler Road, Osborne Park, W.A. 6017.
PO Box 55, Westfield Shopping Centre,
Innaloo, W.A. 6918.
Ph 08 9366 0000.
Fx 08 9258 4088.
www.plunketthomes.com.au
Reg. Builder N°: 7395, A.B.N. 98 008 250 373

VOYAGER
CONTEMPORARY E & OE

TYPE: 2c BRICK

LUXE SPECIFICATION

MODEL N°

© COPYRIGHT

SP-01

REV	VO #	DRN	DATE	CHK
1	VO TO PPA 3	RX-PN	30/04/26	AB
2	Energy report	AB	29/06/26	AB
3	Engineers details	AB	14/07/26	AB
4	Eng. s/water	AB	21/07/26	AB
5	VO S5	AB	23/07/26	AB
6	VO S6	RX-AC	22/09/26	AB

Sub-contractors to verify all dimensions on site.

WORKING DRAWINGS
THIS IS ONE OF THE DRAWINGS
REFERRED TO IN THE CONTRACT.

DATED:...../...../.....

OWNER

WITNESS

OWNER

WITNESS

BUILDER

WITNESS

SHEET N°

1 OF 8

8 ANC

JOB N°

500130

REVISION

6

DATE


22/09/26

DEMOLITION NOTE: (BY OWNER)

WHERE APPLICABLE:


- ALL DEMOLITION WORKS BY OWNER TO BUILDERS PROGRAMME AND COUNCIL REQUIREMENTS.
- ALL LEVELS AND FINAL POSITION OF HOUSE/S SUBJECT TO RECEIPT OF FINAL CONTOUR SURVEY.
- ALL EXISTING BUILDING / STRUCTURES, TREES, SHRUBS, CLOTHES LINE AND ALL RUBBLE TO BE REMOVED FROM SITE BY OWNER PRIOR TO CONSTRUCTION.
- ALL TREES/SHRUBS TO REMAIN ARE TO BE CUT BACK TO PROVIDE MIN 2m CLEARANCE FROM PROPOSED BUILDING.
- ALL TREES AND TREE STUMPS WITHIN 2m OF BUILDING TO BE REMOVED TO BUILDERS PROGRAMME.
- WHERE REQUIRED, EXISTING FENCING TO BE REMOVED AND REPLACED BY OWNER TO BUILDERS PROGRAMME.
- CLIENT TO CUTBACK / REMOVE EXISTING SHEDS / PATIO, INCLUDING GRANO / PAVING TO BUILDERS SCHEDULE AND COUNCIL REQUIREMENTS.

EXTENT OF DEMOLITION
WORK SHOWN SHADED

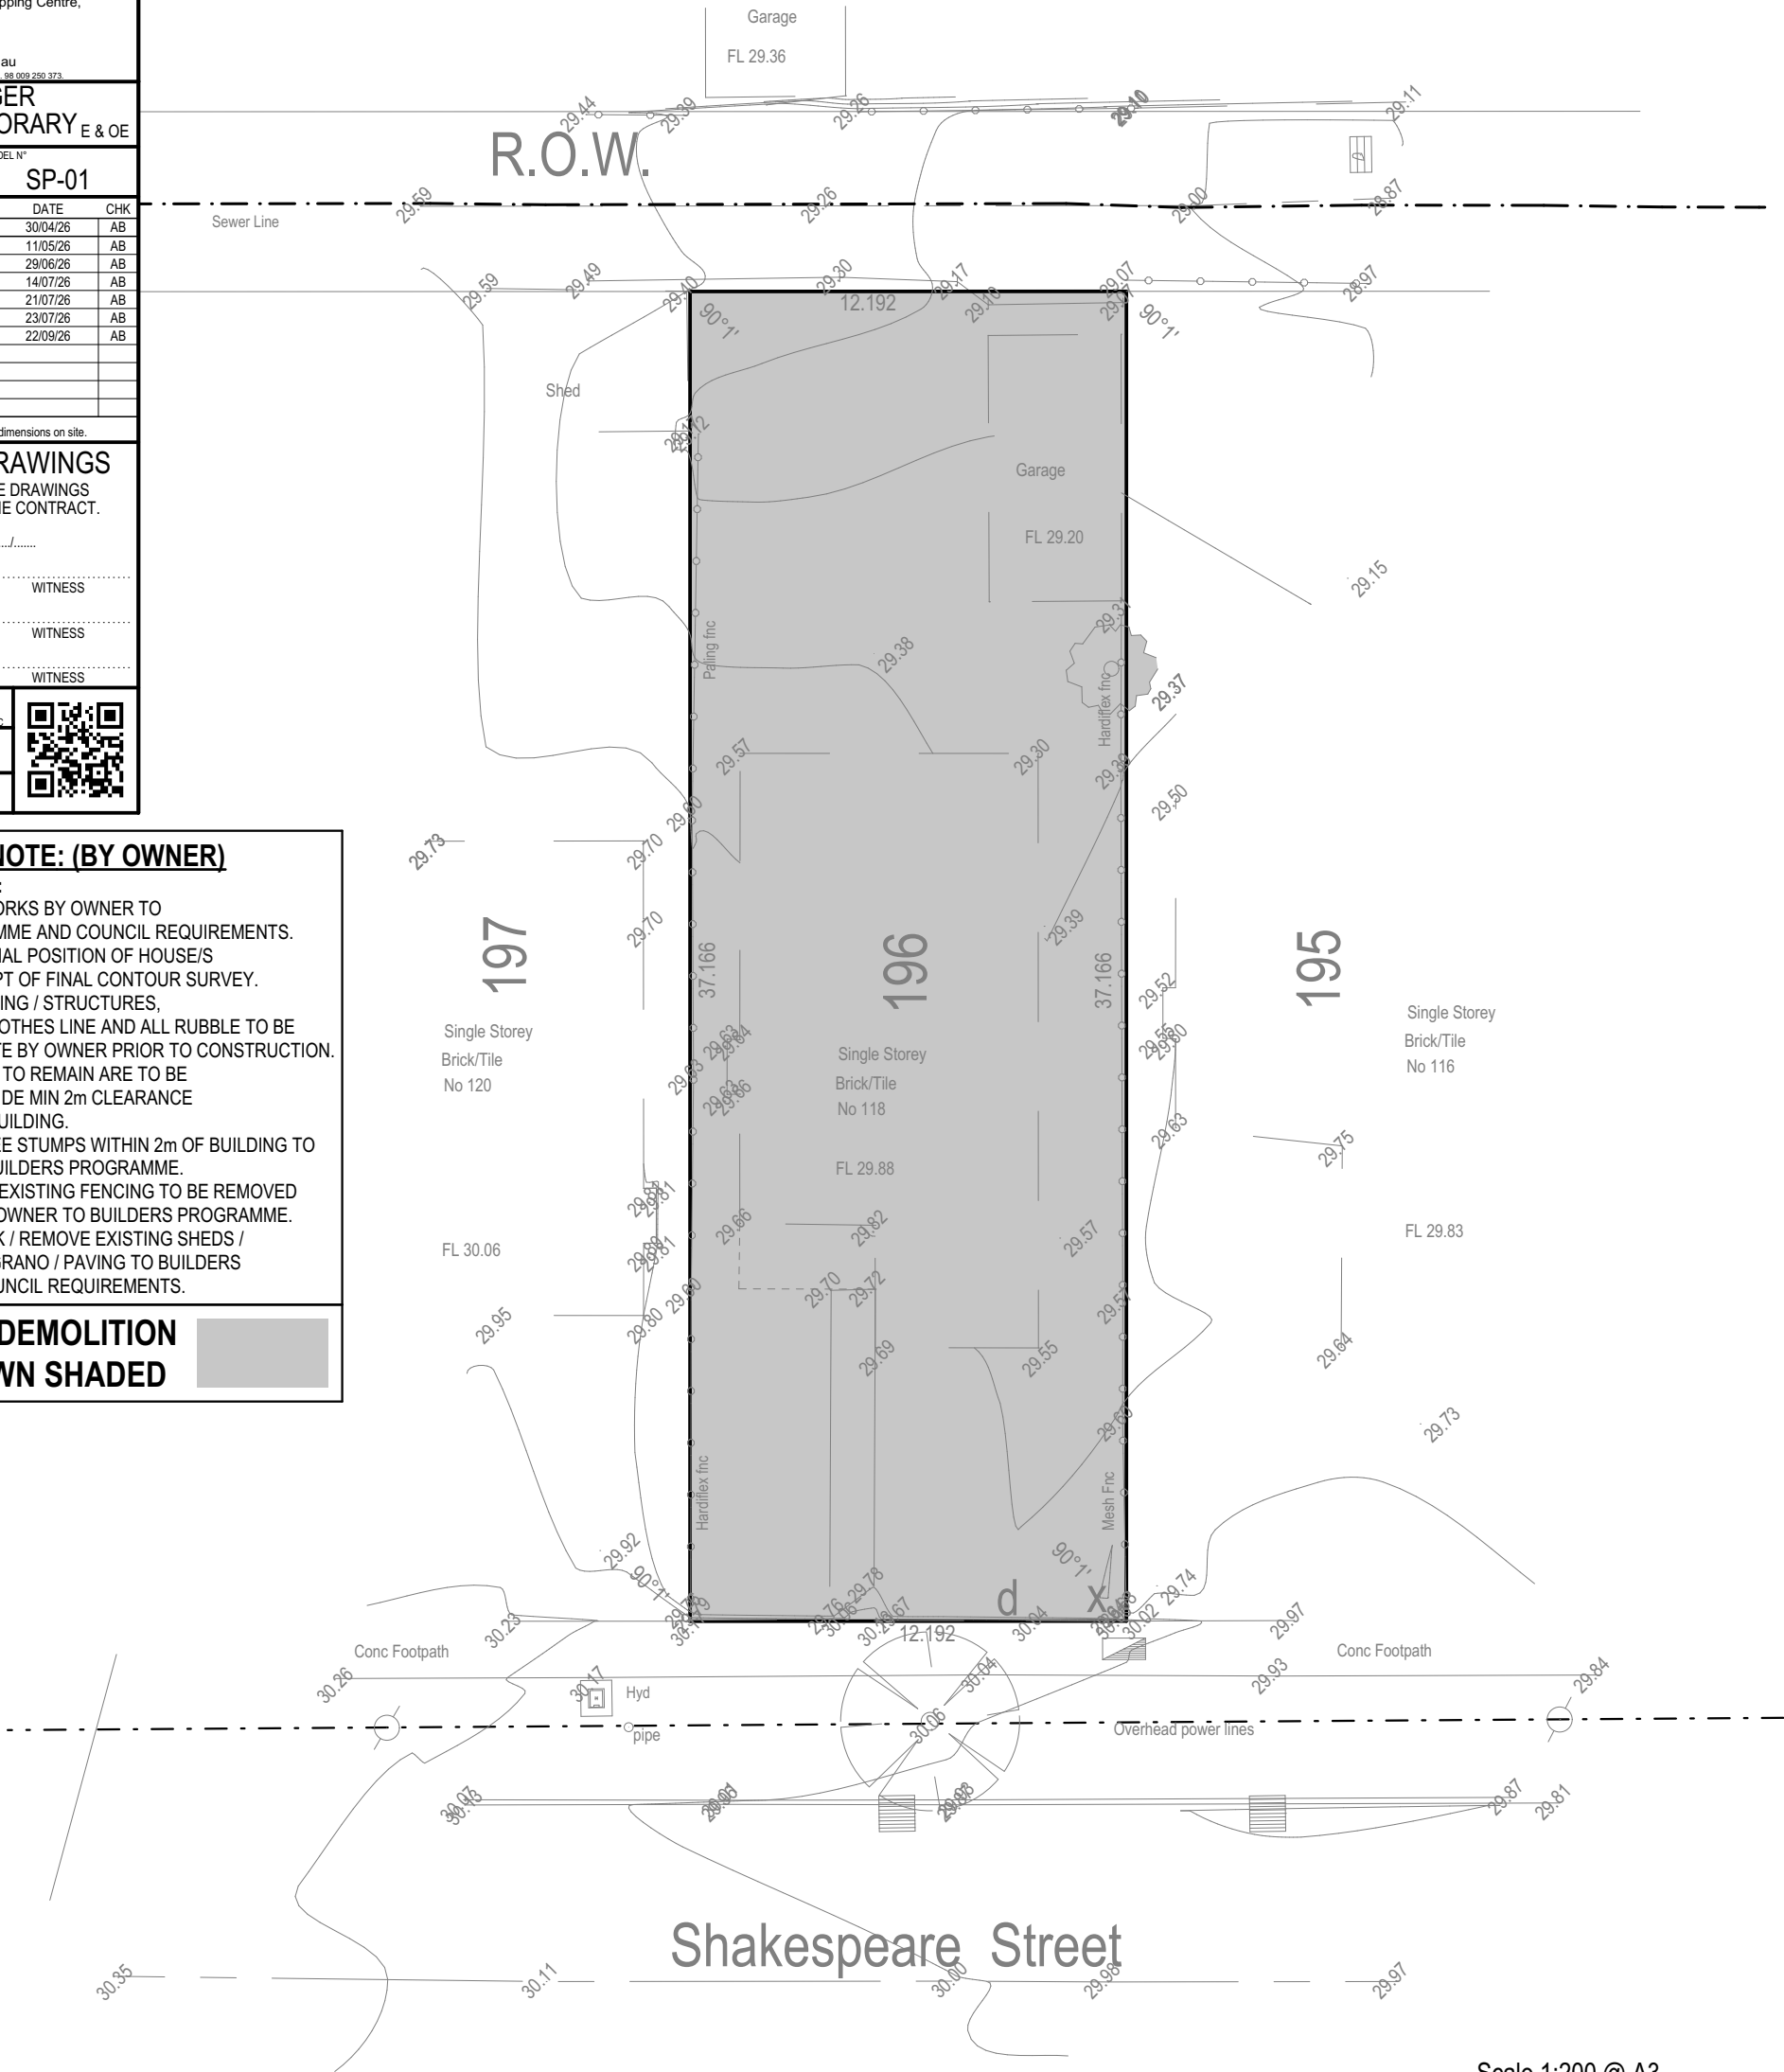

EXISTING / DEMOLITION PLAN

1:200

 

Note:Boundary location and dimensions subject to survey

Disclamer :All underground services shown are indicitive and need to be verified by contacting the Asset provider
Only visible surface services have been located
All other services need to be verified

Scale 1:200 @ A3

Key Features

Telecom	
Water meter	d
Power Pole	
Power Dome	X
Sewer M/H	

Datum AHD
Contour Interval 0.2m

db Surveys

55 Chrysostom Street Trigg Perth 6029

Ph/Fax 61 8 94481033

LICENSED LAND and ENGINEERING SURVEYORS

Feature Survey

Lot 196 on Plan 2816

118 Shakespeare Street Mt Hawthorn

Dwg:FS1138-01



OWNER NOTE:

- DUE TO ONGOING CHANGES TO STATUTORY REQUIREMENTS AND BUILDING METHODS, SOME ASPECTS OF THIS BUILDING MAY BE AT VARIANCE TO THE ORIGINAL DISPLAY VERSION (IF APPLICABLE).
- WHERE PRELIMINARY DRAWINGS ARE PROVIDED BY THE OWNER OR THE OWNER'S AGENT, THE BUILDER RESERVES THE RIGHT TO MODIFY THE OWNERS DRAWINGS TO SUIT THE BUILDER'S CURRENT CONSTRUCTION METHOD.

FIXING CARPENTER NOTE:

- PROVIDE SHELF & RAIL AT 1650 AFL TO ALL ROBES NOTED S & R.
- PROVIDE 4 SHELVES TO LINEN & PTY WHERE NOTED 4 x SH. TOP SHELF AT 1650. BOTTOM SHELF AT 450 WITH 400 SPACING TO REMAINDER OF SHELVING.
- PROVIDE SHELF SUPPORT WHEN SPAN EXCEEDS 1800mm U.N.O.
- PROVIDE 20mm GAP UNDER DOORS TO ROOMS WITH CEILING EXHAUST FANS FITTED WITH RUN-ON TIMERS IN ACCORDANCE WITH NCC REQUIREMENTS.

SUPERVISOR / TRADES NOTE:

- REFER TO ENGINEERS DRAWINGS FOR SIZES & LOCATIONS OF ALL STRUCTURAL COLUMNS AND BEAMS.

CEILING NOTE:


- CEILINGS AT 31c + PLATE UNLESS NOTED OTHERWISE.

CEILING INSULATION NOTE:

- WHERE APPLICABLE: PROVIDE INSULATION TO CEILINGS AS SPECIFIED.

Floor Areas			
Floor	Location	Area	Perimeter
GROUND FLOOR			
HOUSE		212.14	75.36
GARAGE / STORE		41.45	27.18
ALFRESCO		17.29	16.66
PORCH		7.81	16.40
		278.69 m ²	

Roof Areas			
Floor	Pitch	Flat	Pitched
GROUND FLOOR			
	15.65°	166.06	172.46
	24.72°	131.24	144.50
		297.30 m ²	316.96 m ²

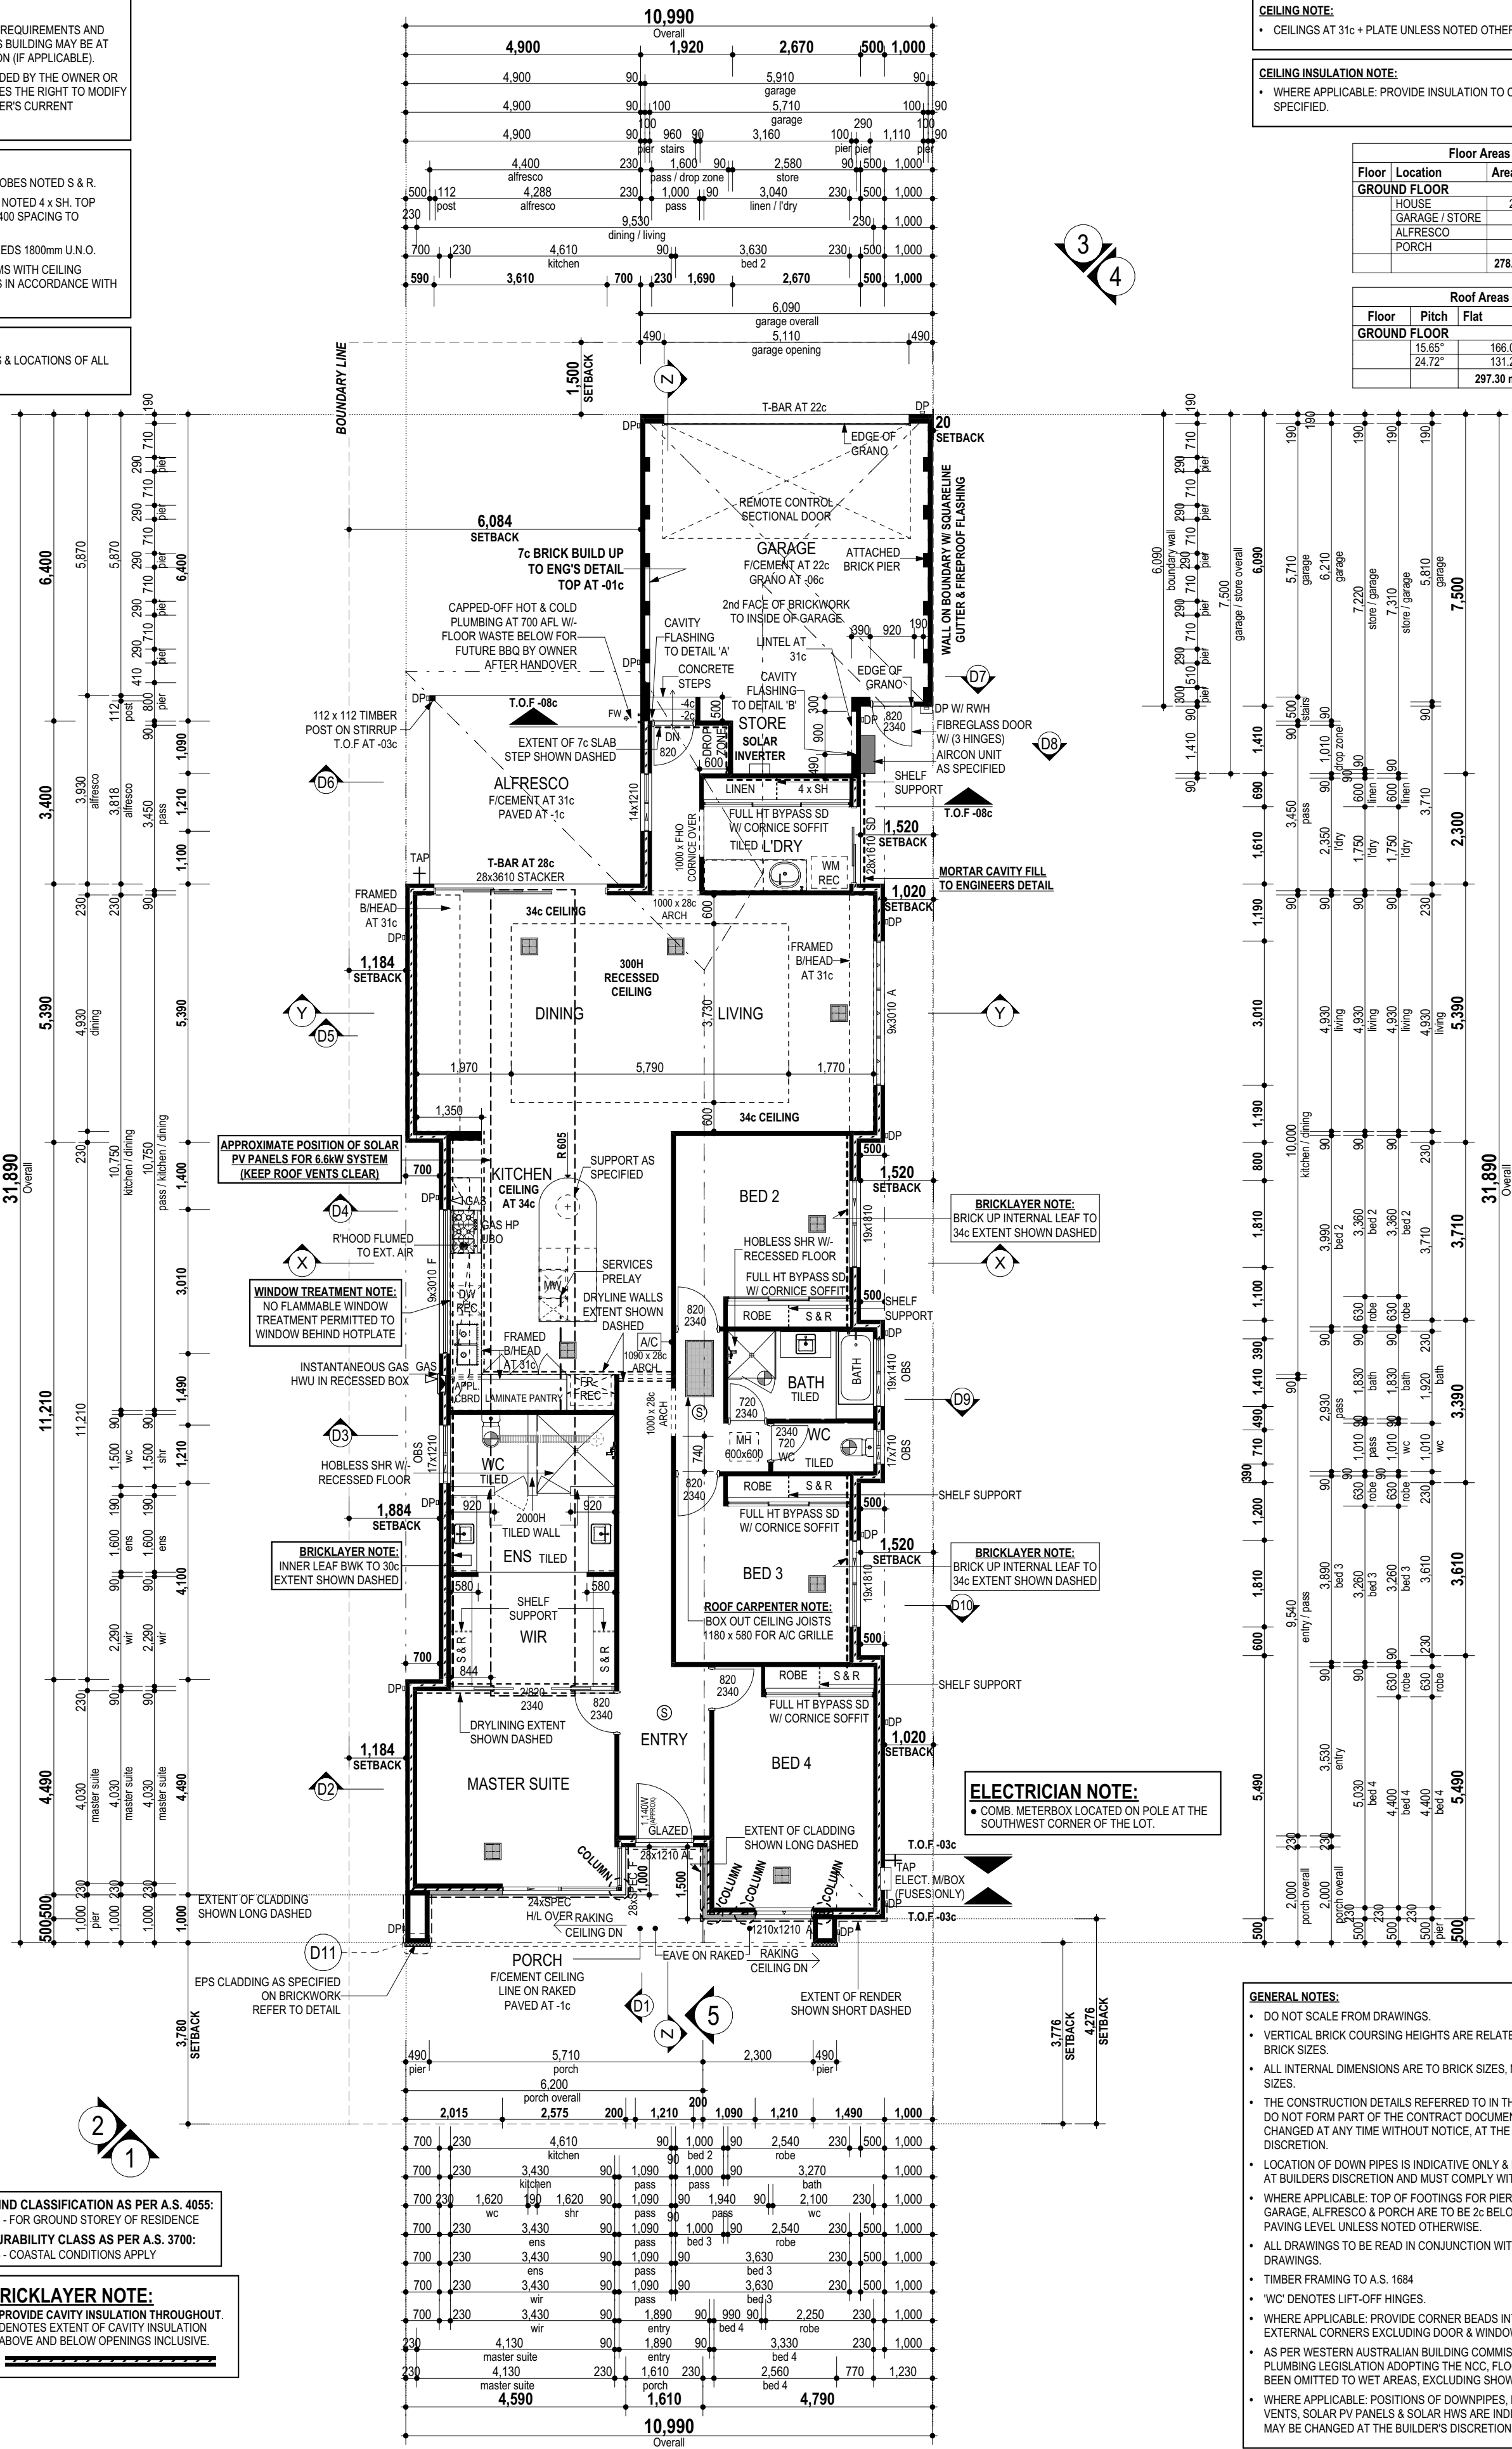

AIR-CON. LEGEND:

- A/C CONTROL PAD (W/ 25mm CONDUIT WHEN ON INTERNAL WALL)
- CEILING VENT
- AIR-CON UNIT ON WALL BRACKETS
- RETURN AIR-GRILLE

AIR-CON NOTE:

- PROVIDE DUCTED REVERSE CYCLE AIR-CON SYSTEM. REFER TO MANUFACTURERS LAYOUT.

PLAN LEGEND

- EXHAUST FAN - CEILING MOUNTED (FLUMED TO EXTERNAL AIR)
- EXHAUST FAN - CEILING MOUNTED (FLUMED TO EXTERNAL AIR) - WITH RUN-ON TIMER
- DIRECT WIRED INTERCONNECTED SMOKE DETECTOR TO A.S. 3786/2014

WIND CLASSIFICATION AS PER A.S. 4055:
N1 - FOR GROUND STOREY OF RESIDENCE

DURABILITY CLASS AS PER A.S. 3700:
R3 - COASTAL CONDITIONS APPLY

BRICKLAYER NOTE:

- PROVIDE CAVITY INSULATION THROUGHOUT.
- DENOTES EXTENT OF CAVITY INSULATION ABOVE AND BELOW OPENINGS INCLUSIVE.

ELECTRICIAN NOTE:

- COMB. METERBOX LOCATED ON POLE AT THE SOUTHWEST CORNER OF THE LOT.

GENERAL NOTES:

- DO NOT SCALE FROM DRAWINGS.
- VERTICAL BRICK COURSING HEIGHTS ARE RELATED TO STANDARD BRICK SIZES.
- ALL INTERNAL DIMENSIONS ARE TO BRICK SIZES, NOT FINISHED SIZES.
- THE CONSTRUCTION DETAILS REFERRED TO IN THESE DOCUMENTS DO NOT FORM PART OF THE CONTRACT DOCUMENTS & MAY BE CHANGED AT ANY TIME WITHOUT NOTICE, AT THE BUILDER'S DISCRETION.
- LOCATION OF DOWN PIPES IS INDICATIVE ONLY & MAY BE CHANGED AT BUILDER'S DISCRETION AND MUST COMPLY WITH THE NCC.
- WHERE APPLICABLE: TOP OF FOOTINGS FOR PIER/POSTS TO GARAGE, ALFRESCO & PORCH ARE TO BE 2c BELOW FINISHED PAVING LEVEL UNLESS NOTED OTHERWISE.
- ALL DRAWINGS TO BE READ IN CONJUNCTION WITH ENGINEER'S DRAWINGS.
- TIMBER FRAMING TO A.S. 1684
- 'WC' DENOTES LIFT-OFF HINGES.
- WHERE APPLICABLE: PROVIDE CORNER BEADS INTERNALLY TO ALL EXTERNAL CORNERS EXCLUDING DOOR & WINDOW REVEALS.
- AS PER WESTERN AUSTRALIAN BUILDING COMMISSION AND PLUMBING LEGISLATION ADOPTING THE NCC, FLOOR WASTES HAVE BEEN OMITTED TO WET AREAS, EXCLUDING SHOWER RECESSES
- WHERE APPLICABLE: POSITIONS OF DOWNPIPES, ROTARY ROOF VENTS, SOLAR PV PANELS & SOLAR HWS ARE INDICATIVE ONLY & MAY BE CHANGED AT THE BUILDER'S DISCRETION.

FLOOR PLAN

1:100

**Plunkett
Homes**

129 Hasler Road, Osborne Park, W.A. 6017.
PO Box 55, Westfield Shopping Centre,
Innaloo, W.A. 6918.
Ph 08 9366 0000.
Fx 08 9258 4088.
www.plunkethomes.com.au

Rev. Builder N° 7995 - A-B-N-98 009 250 373

REV	VO #	DRN	DATE	CHK
1	VO TO PPA 3	RX-PN	30/04/26	AB
2	Energy report	AB	11/05/26	AB
3	Engineers details	AB	29/06/26	AB
4	Eng. s/water	AB	14/07/26	AB
5	VO S5	AB	21/07/26	AB
6	VO S6	RX-AC	23/07/26	AB

Sub-contractors to verify all dimensions on site.

WORKING DRAWINGS

THIS IS ONE OF THE DRAWINGS
REFERRED TO IN THE CONTRACT.

DATED:.....

OWNER
OWNER
BUILDER

WITNESS
WITNESS
WITNESS

CLIENT:


WRIGHT

ADDRESS:

LOT 196 (#118)
SHAKESPEARE STREET
MOUNT HAWTHORN


VOYAGER CONTEMPORARY E & OE	
TYPE: 2c BRICK LUXE SPECIFICATION	REVISION 6
MODEL N° SP-01	DATE 22/09/26
© COPYRIGHT	A2
SHEET N° 3 OF 8	+ 8 ANC
JOB N° 500130	



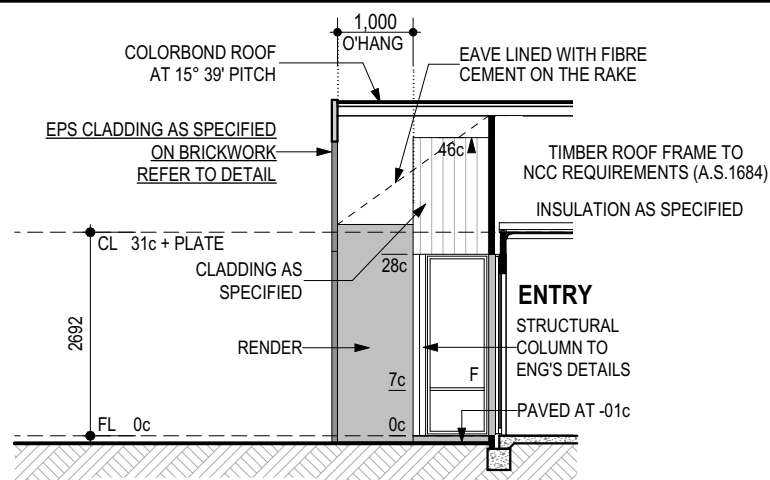


ELEVATION 5

1:100

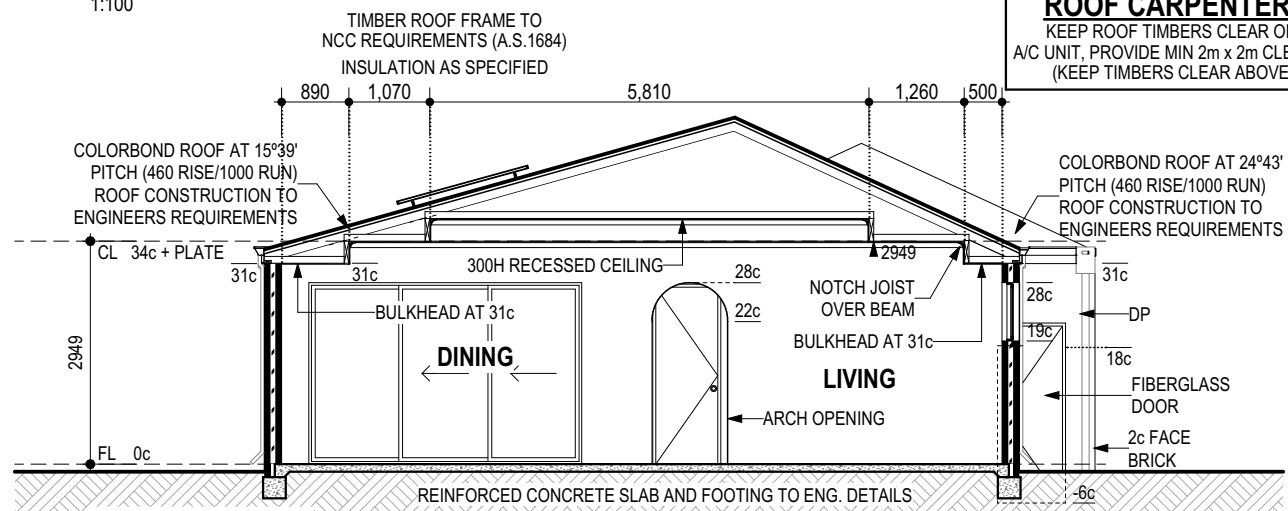

SECTION Y-Y

1:100

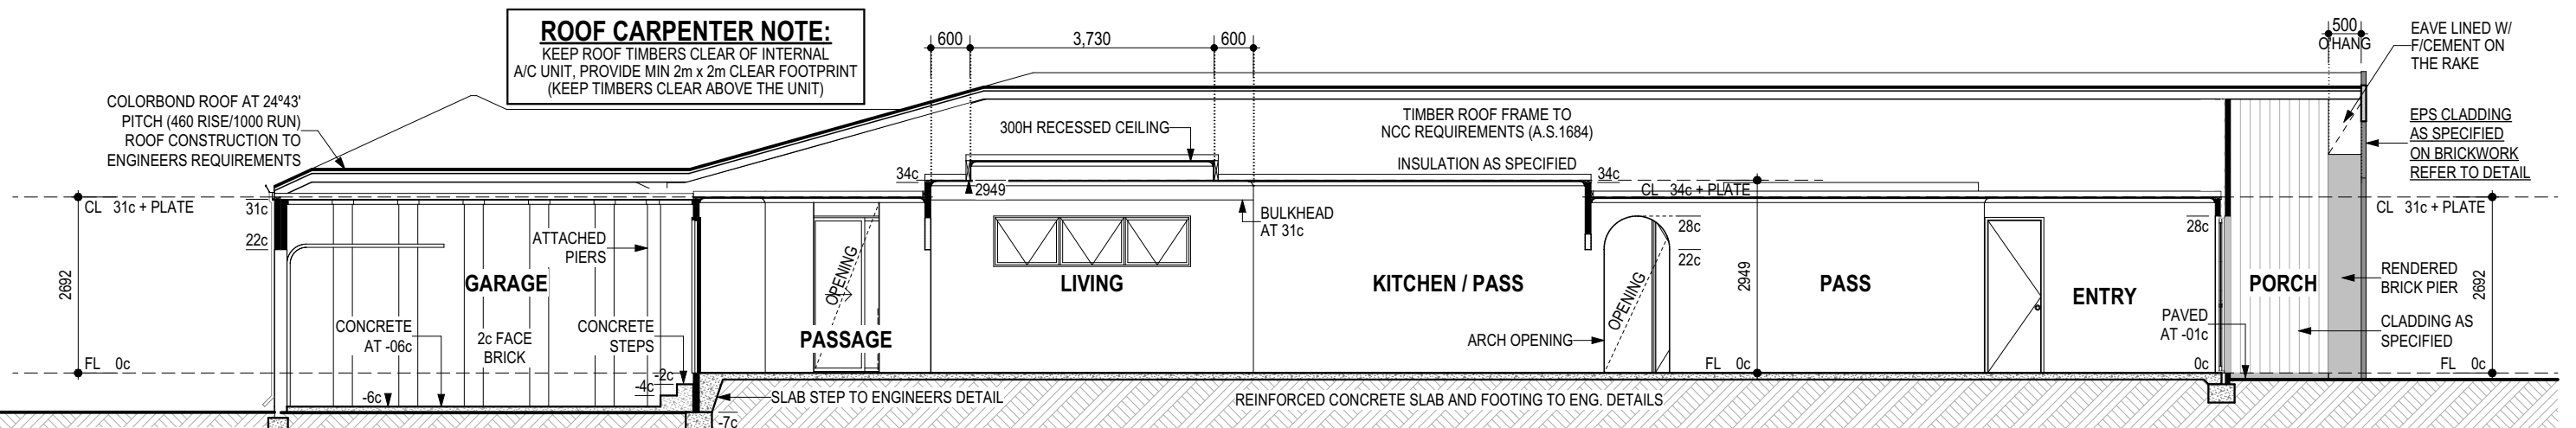

SECTION Z-Z

1:100

CEILING NOTE:
• CEILINGS AT 31c + PLATE UNLESS NOTED OTHERWISE.

WIND CLASSIFICATION AS PER A.S. 4055:
N1 - FOR GROUND STOREY OF RESIDENCE
DURABILITY CLASS AS PER A.S. 3700:
R3 - COASTAL CONDITIONS APPLY

ROOF CARPENTER NOTE:
KEEP ROOF TIMBERS CLEAR OF INTERNAL A/C UNIT, PROVIDE MIN 2m x 2m CLEAR FOOTPRINT (KEEP TIMBERS CLEAR ABOVE THE UNIT)

ROOF CARPENTER NOTE:
KEEP ROOF TIMBERS CLEAR OF INTERNAL A/C UNIT, PROVIDE MIN 2m x 2m CLEAR FOOTPRINT (KEEP TIMBERS CLEAR ABOVE THE UNIT)

ROOF CARPENTER NOTE:
KEEP ROOF TIMBERS CLEAR OF INTERNAL A/C UNIT, PROVIDE MIN 2m x 2m CLEAR FOOTPRINT (KEEP TIMBERS CLEAR ABOVE THE UNIT)

**Plunkett
Homes**

129 Hasler Road, Osborne Park, W.A. 6017.
PO Box 55, Westfield Shopping Centre,
Innaloo, W.A. 6918.
Ph 08 9366 0000.
Fx 08 9258 4088.
www.plunketthomes.com.au
Reg. Builder N°: 7995. A.B.N. 98 009 250 373.

REV	VO #	DRN	DATE	CHK
1	VO TO PPA 3	RX-PN	30/04/26	AB
2	Energy report	AB	11/05/26	AB
3	Engineers details	AB	14/07/26	AB
4	Eng. s/water	AB	21/07/26	AB
5	VO S5	AB	23/07/26	AB
6	VO S6	RX-AC	22/09/26	AB
Sub-contractors to verify all dimensions on site.				

WORKING DRAWINGS
THIS IS ONE OF THE DRAWINGS
REFERRED TO IN THE CONTRACT.


DATED:...../...../.....

OWNER	WITNESS
OWNER	WITNESS
BUILDER	WITNESS


CLIENT:
WRIGHT

ADDRESS:
LOT 196 (#118)
SHAKESPEARE STREET
MOUNT HAWTHORN


VOYAGER CONTEMPORARY E & OE		REVISION 6
TYPE: 2c BRICK LUXE SPECIFICATION		DATE 22/09/26
MODEL N° SP-01 A3		
© COPYRIGHT		
SHEET N° 5 OF 8 + 8 ANC		
JOB N° 500130		

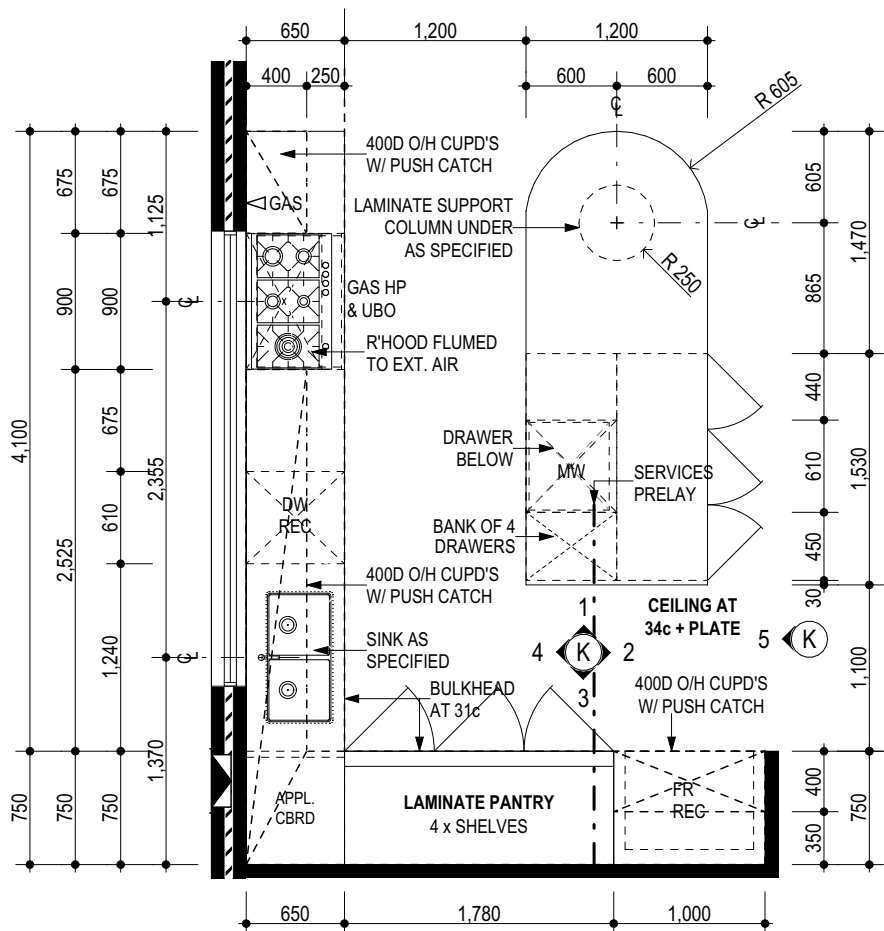


KITCHEN
1:50

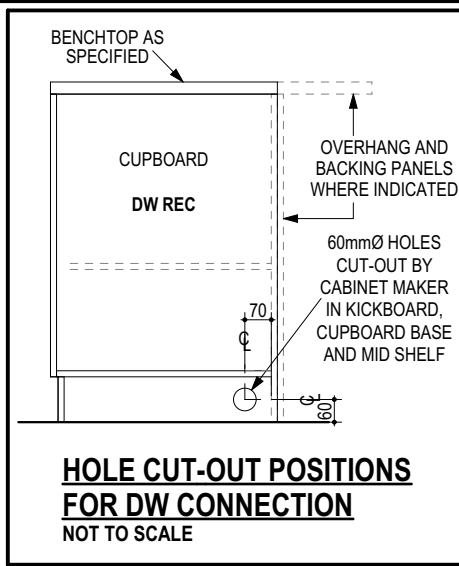


**HOLE CUT-OUT POSITIONS
FOR DW CONNECTION**
NOT TO SCALE

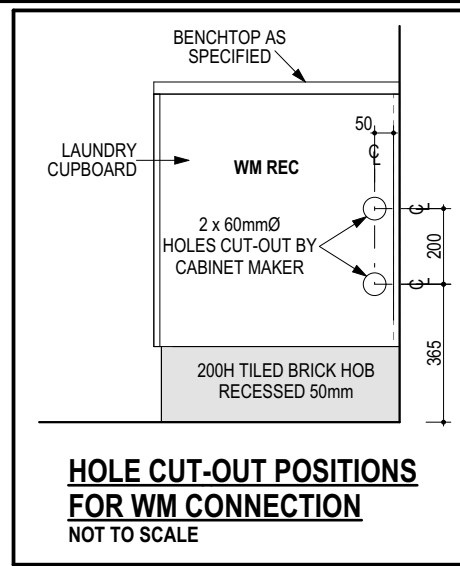


**HOLE CUT-OUT POSITIONS
FOR WM CONNECTION**
NOT TO SCALE

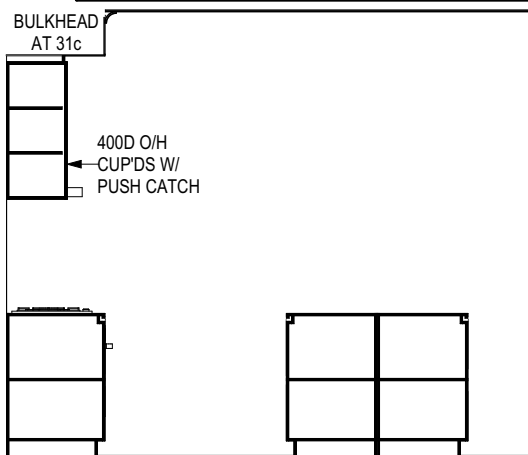


K1

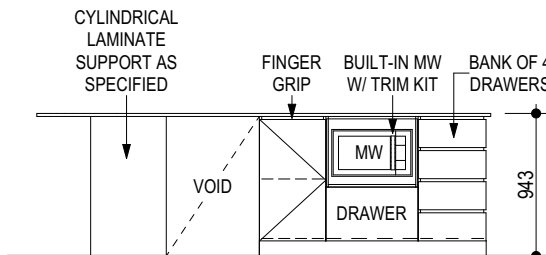

K2

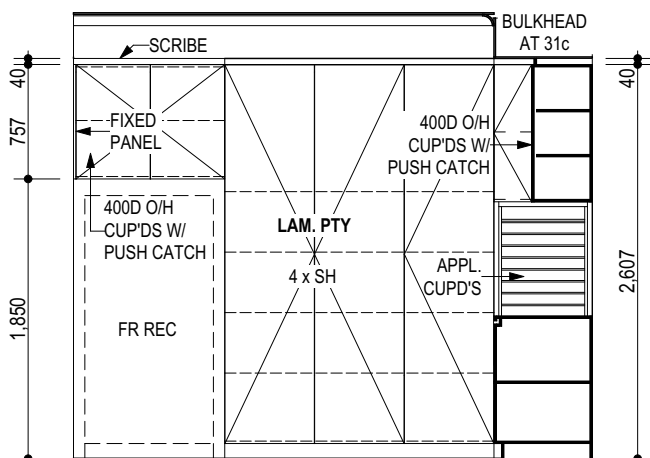


K3

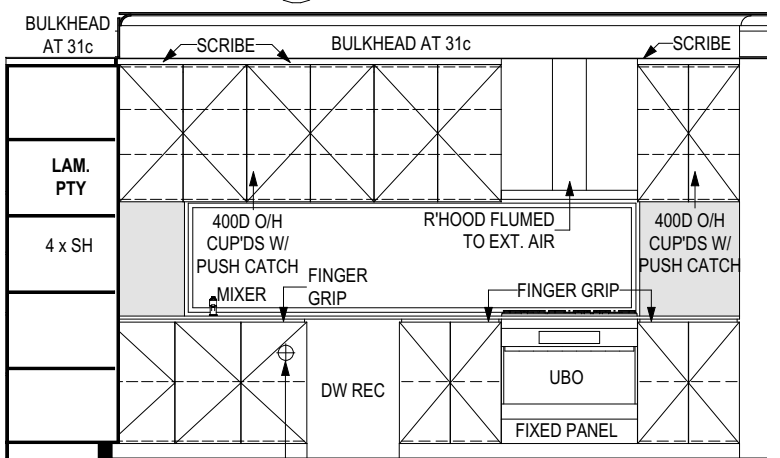


K4


COLD TAP AT 700 AFL
NOTE: NO FLAMABLE WINDOW TREATMENT PERMITTED TO WINDOW BEHIND HOTPLATE
CABINET MAKER NOTE: RUN UNDERSIDE OF OVERHEAD CUPBOARD TO WINDOW FRAME

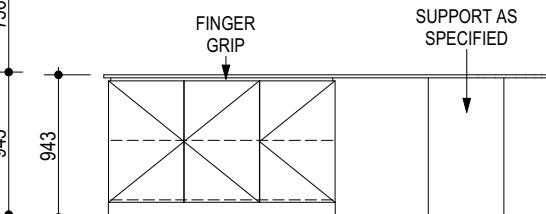


K5

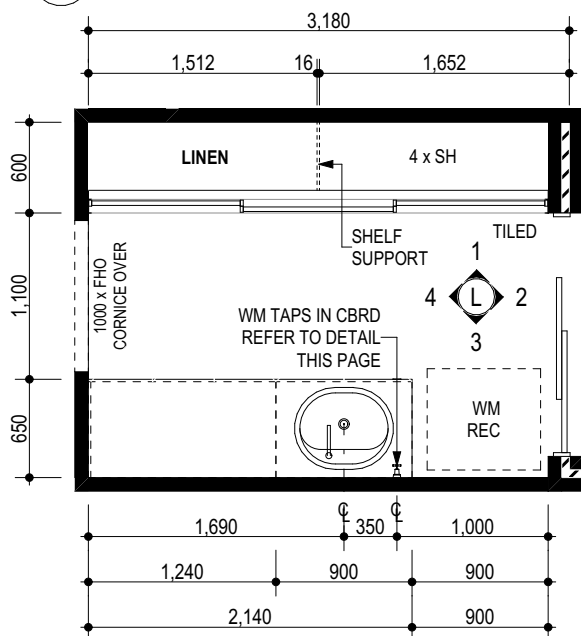


LAUNDRY
1:50

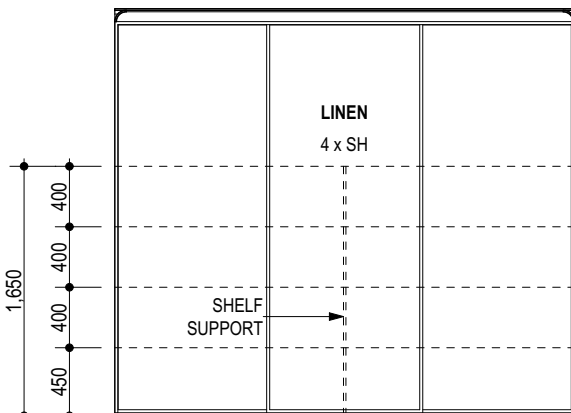


L1

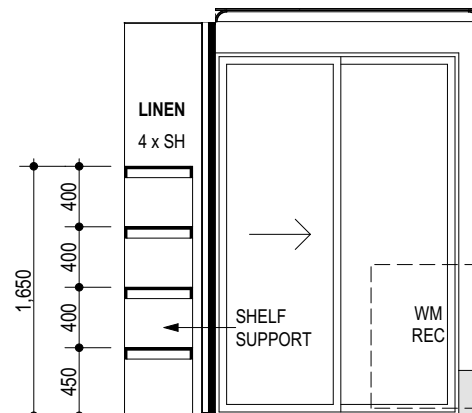

L2

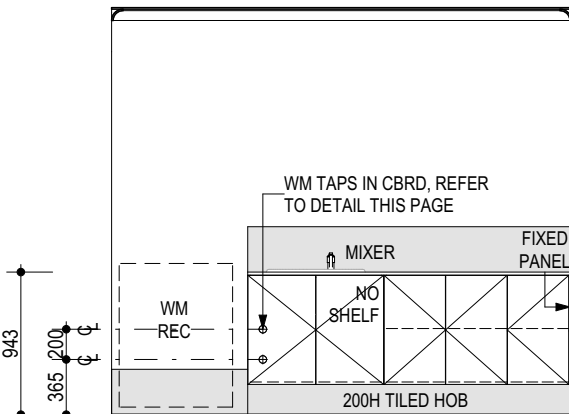

L3

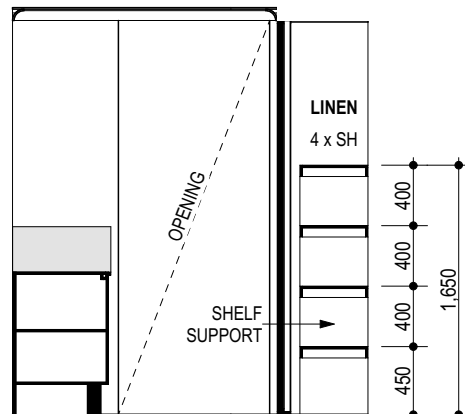

L4

CABINETMAKER NOTE:

- ANY DISCREPANCIES IN DOCUMENTATION ARE TO BE REFERRED BACK TO THE SUPERVISOR FOR RESOLUTION PRIOR TO MANUFACTURER OR INSTALLATION OF CABINETS.
- WHERE CUPBOARDS ABUT A WALL, A SCRIBED FILLET WILL BE FIXED BETWEEN THE WALL FACE AND THE END OF THE CUPBOARD.
- ALL DIMENSIONS ARE NOMINAL ONLY.
- REFER TO ADDENDA FOR MANUFACTURERS INSTALLATION MANUALS & CUT-OUT SIZES.
- CABINETS AND BENCHTOPS AS PER ADDENDA.

TILER NOTE:

- PROVIDE MITRED EDGE TO TILING THROUGHOUT, WHERE PRACTICAL.
- FLOOR TILES IN SHOWER RECESSES TO BE INSTALLED WITH A MINIMUM CONTINUOUS FALL OF 1:80 TOWARDS THE FLOOR WASTE AS PER BCA & AS 3740-2021.

APPLIANCE RECESS SIZE NOTE:

- IT IS THE RESPONSIBILITY OF THE OWNER TO ENSURE THAT THE APPLIANCE RECESS SIZES AS INDICATED ON THESE PLANS FOR ALL OWNER SUPPLIED APPLIANCES ARE OF ADEQUATE SIZE TO SUIT THEIR APPLIANCE.
- IF THE SIZES ARE NOT SUITABLE THE BUILDER MUST BE NOTIFIED PRIOR TO CONSTRUCTION, OTHERWISE NO RESPONSIBILITY CAN BE ACCEPTED FOR INCORRECT SIZES.

**Plunkett
Homes**

129 Hasler Road, Osborne Park, W.A. 6017.
PO Box 55, Westfield Shopping Centre,
Innaloo, W.A. 6918.
Ph 08 9366 0000.
Fx 08 9258 4088.
www.plunkethomes.com.au
Reg. Builder N°: 7195. A.B.N. 98 009 250 373.

REV	VO #	DRN	DATE	CHK
1	VO TO PPA 3	RX-PN	30/04/26	AB
2	Energy report	RX-IL	11/05/26	AB
3	Engineers details	AB	29/06/26	AB
4	Eng. s/water	AB	14/07/26	AB
5	VO S5	AB	21/07/26	AB
6	VO S6	RX-AC	22/09/26	AB

Sub-contractors to verify all dimensions on site.

WORKING DRAWINGS

THIS IS ONE OF THE DRAWINGS
REFERRED TO IN THE CONTRACT.

DATED: 22/09/26

OWNER: _____ WITNESS: _____
OWNER: _____ WITNESS: _____
BUILDER: _____ WITNESS: _____

CLIENT:

WRIGHT

ADDRESS:

LOT 196 (#118)
SHAKESPEARE STREET
MOUNT HAWTHORN

VOYAGER
CONTEMPORARY E & OE

TYPE: 2x BRICK
LUXE SPECIFICATION

MODEL N°

SP-01

© COPYRIGHT

SHEET N°

6 OF 8

JOB N°

500130





REVISION

6

DATE




22/09/26



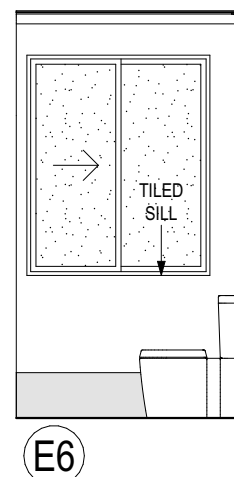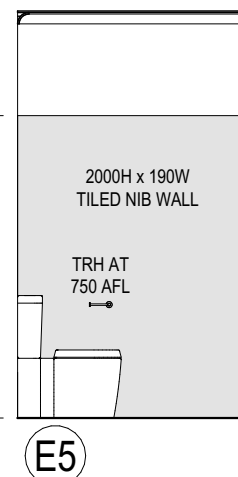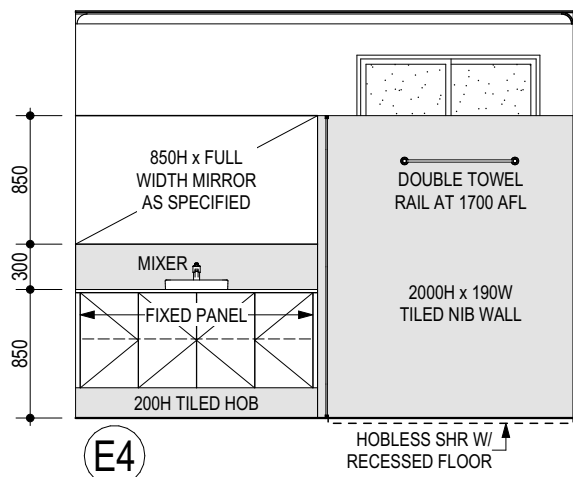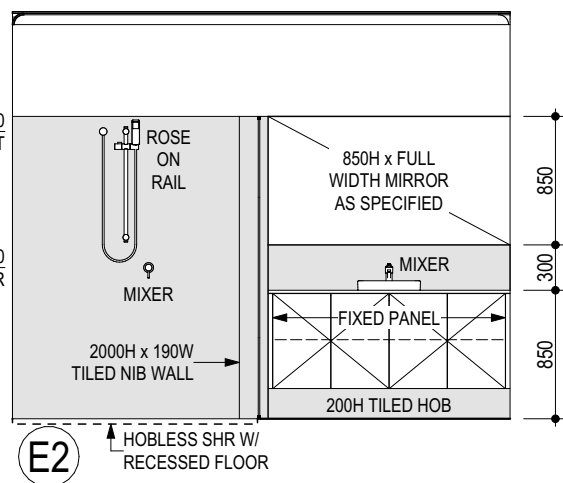

Technical diagram of a kitchen unit with the following specifications:

- Overall Dimensions:**
 - Height: 2,000
 - Width: 900
- Internal Components and Dimensions:**
 - 700W PIVOT DOOR:** Located on the left side of the unit.
 - 850H x FULL WIDTH MIRROR AS SPECIFIED:** Located above the hob area.
 - MIXER:** Located below the mirror.
 - MIXER & SPOUT:** Located to the right of the mixer.
 - 550:** Dimension indicating the height of the mixer and spout area.
 - 200H TILED HOB:** Located below the mirror and mixer.
 - BATH:** Located at the bottom right of the unit.
 - 800:** Dimension indicating the height of the bath area.
- Additional Features:**
 - HOBLESS SHR W/ RECESSED FLOOR:** Located at the bottom left of the unit.
 - B1:** A circular label with the text "B1" inside, located at the bottom left corner.

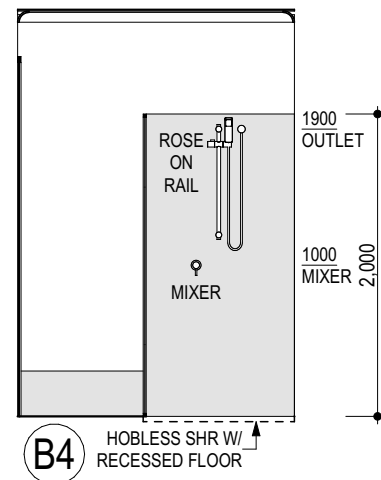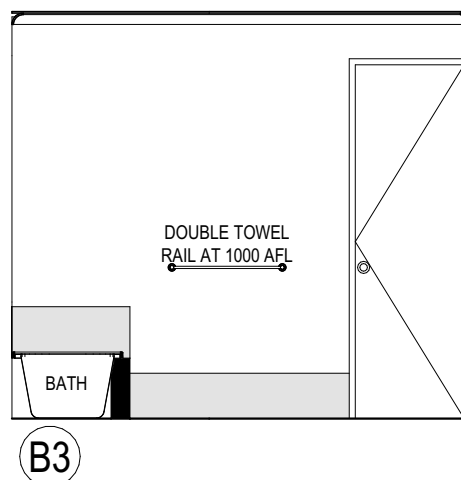
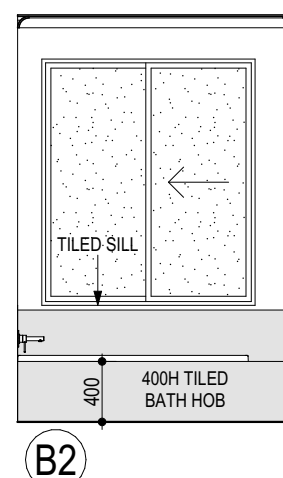


TRH AT
750 AFL

TILED
SILL

WC1-1

WC1-2

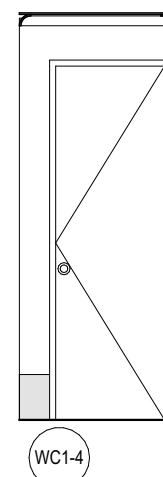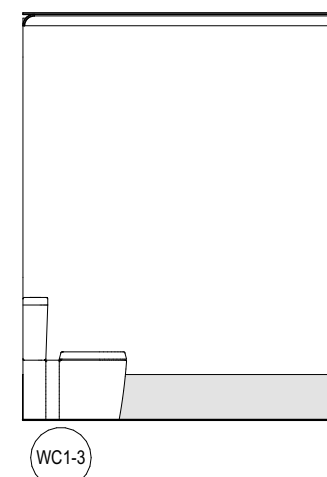

Masler Road, Osborne Park, W.A. 6017.
 Unit 55, Westfield Shopping Centre,
 Perth, W.A. 6918.
 08 9366 0000.
 08 9258 4088.
plunketthomes.com.au
 Reg. Builder No. 7995. A.R.N. 98 009 250 373

ELECTRICAL LEGEND - GROUND FLOOR			
DATA & SECURITY			
	D1	DATA-1	1
	☎	PHONE POINT	1
	Ⓢ	SMOKE DETECTOR (INTERCONNECTED)	2
	⚡	TV POINT	1
LIGHTING			
	●	CEILING LIGHT	5
	⊗	DOWN LIGHT - LED	20
	⊕	EXHAUST FAN (FLUMED) - CEILING MOUNTED	3
	⌞	PENDANT LIGHT	3
	⬆	PLUG BASE	1
MISCELLANEOUS			
	©	CONDUIT	2
POWER			
	CM	GPO CEILING MOUNTED	1
	⌒	GPO DOUBLE @ 1,050 A.F.L.	2
	⌒	GPO DOUBLE @ 300 A.F.L.	6
	⌒	GPO DOUBLE @ HEIGHT NOMINATED A.F.L.	5
	⌒	GPO SINGLE @ HEIGHT NOMINATED A.F.L.	4
	⌒	GPO SINGLE WEATHERPROOF @ HEIGHT NOMINATED A.F.L.	1
	WP	ISOLATION SWITCH WEATHERPROOF @ HEIGHT NOMINATED A.F.L.	1

AIR-CON. LEGEND:	
A/C	A/C CONTROL PAD (W/ 25mm CONDUIT WHEN ON INTERNAL WALL)
⊞	CEILING VENT
■	AIR-CON UNIT ON WALL BRACKETS
■	RETURN AIR-GRILLE

NOTE:
• PROVIDE DUCTED REVERSE CYCLE AIR-CON SYSTEM. REFER MANUFACTURERS LAYOUT.

PRESTART NOTE:
• POSITION OF 1 TELEPHONE POINT TO BE ADVISED BY OWNER AT PRESTART MEETING.
• POSITION OF 1 T.V. POINT TO BE ADVISED BY OWNER AT PRESTART MEETING.
• NBN PROVISIONS AS PER SITE RELATED COST SHEET TO BE POSITIONED AT PRESTART MEETING.


ELECTRICIAN NOTE:
• PLUGBASE TO ROOF SPACE FOR FLUMED CANOPY RANGEHOOD.
• SINGLE GPO ADJACENT TO DW RECESS AT 700 AFL.
• SINGLE GPO IN CUPBOARD FOR OVEN AT 700 AFL.
• SINGLE WP/GPO FOR HWU AT 1200 AFL.

NBN PROVISIONS NOTE:
• CONDUIT W/ DRAW WIRE IN ROOF SPACE FROM PROPOSED NBN ENCLOSURE LOCATION TO ROOF OVER METERBOX BY BUILDER. NBN ENCLOSURE, CABLING & CONNECTION BY OWNER AFTER HANDOVER.

ELECTRICAL LAYOUT


1:100

Plunkett Homes 129 Hasler Road, Osborne Park, W.A. 6017. PO Box 55, Westfield Shopping Centre, Innaloo, W.A. 6918. Ph 08 9366 0000. Fx 08 9258 4088. www.plunkethomes.com.au Reg. Builder N°: 7995, A.B.N. 98 009 250 373.	<table><tr><th>REV</th><th>VO #</th><th>DRN</th><th>DATE</th><th>CHK</th></tr><tr><td>1</td><td>VO TO PPA 3</td><td>RX-PN</td><td>30/04/26</td><td>AB</td></tr><tr><td>2</td><td>Energy report</td><td>AB</td><td>29/06/26</td><td>AB</td></tr><tr><td>3</td><td>Engineers details</td><td>AB</td><td>14/07/26</td><td>AB</td></tr><tr><td>4</td><td>Eng. s/water</td><td>AB</td><td>21/07/26</td><td>AB</td></tr><tr><td>5</td><td>VO S5</td><td>AB</td><td>23/07/26</td><td>AB</td></tr><tr><td>6</td><td>VO S6</td><td>RX-AC</td><td>22/09/26</td><td>AB</td></tr><tr><td> </td><td> </td><td> </td><td> </td><td> </td></tr><tr><td> </td><td> </td><td> </td><td> </td><td> </td></tr><tr><td> </td><td> </td><td> </td><td> </td><td> </td></tr></table> Sub-contractors to verify all dimensions on site.	REV	VO #	DRN	DATE	CHK	1	VO TO PPA 3	RX-PN	30/04/26	AB	2	Energy report	AB	29/06/26	AB	3	Engineers details	AB	14/07/26	AB	4	Eng. s/water	AB	21/07/26	AB	5	VO S5	AB	23/07/26	AB	6	VO S6	RX-AC	22/09/26	AB																WORKING DRAWINGS THIS IS ONE OF THE DRAWINGS REFERRED TO IN THE CONTRACT. DATED:...../...../..... OWNER WITNESS OWNER WITNESS BUILDER WITNESS	CLIENT: WRIGHT ADDRESS: LOT 196 (#118) SHAKESPEARE STREET MOUNT HAWTHORN	VOYAGER CONTEMPORARY E & OE TYPE: 2% BRICK LUXE SPECIFICATION MODEL N° SP-01 A3 © COPYRIGHT SHEET N° 8 OF 8 * 8 ANC. JOB N° 500130	REVISION 6 DATE 22/09/26 
	REV	VO #	DRN	DATE	CHK	
	1	VO TO PPA 3	RX-PN	30/04/26	AB	
	2	Energy report	AB	29/06/26	AB	
	3	Engineers details	AB	14/07/26	AB	
	4	Eng. s/water	AB	21/07/26	AB	
	5	VO S5	AB	23/07/26	AB	
	6	VO S6	RX-AC	22/09/26	AB	

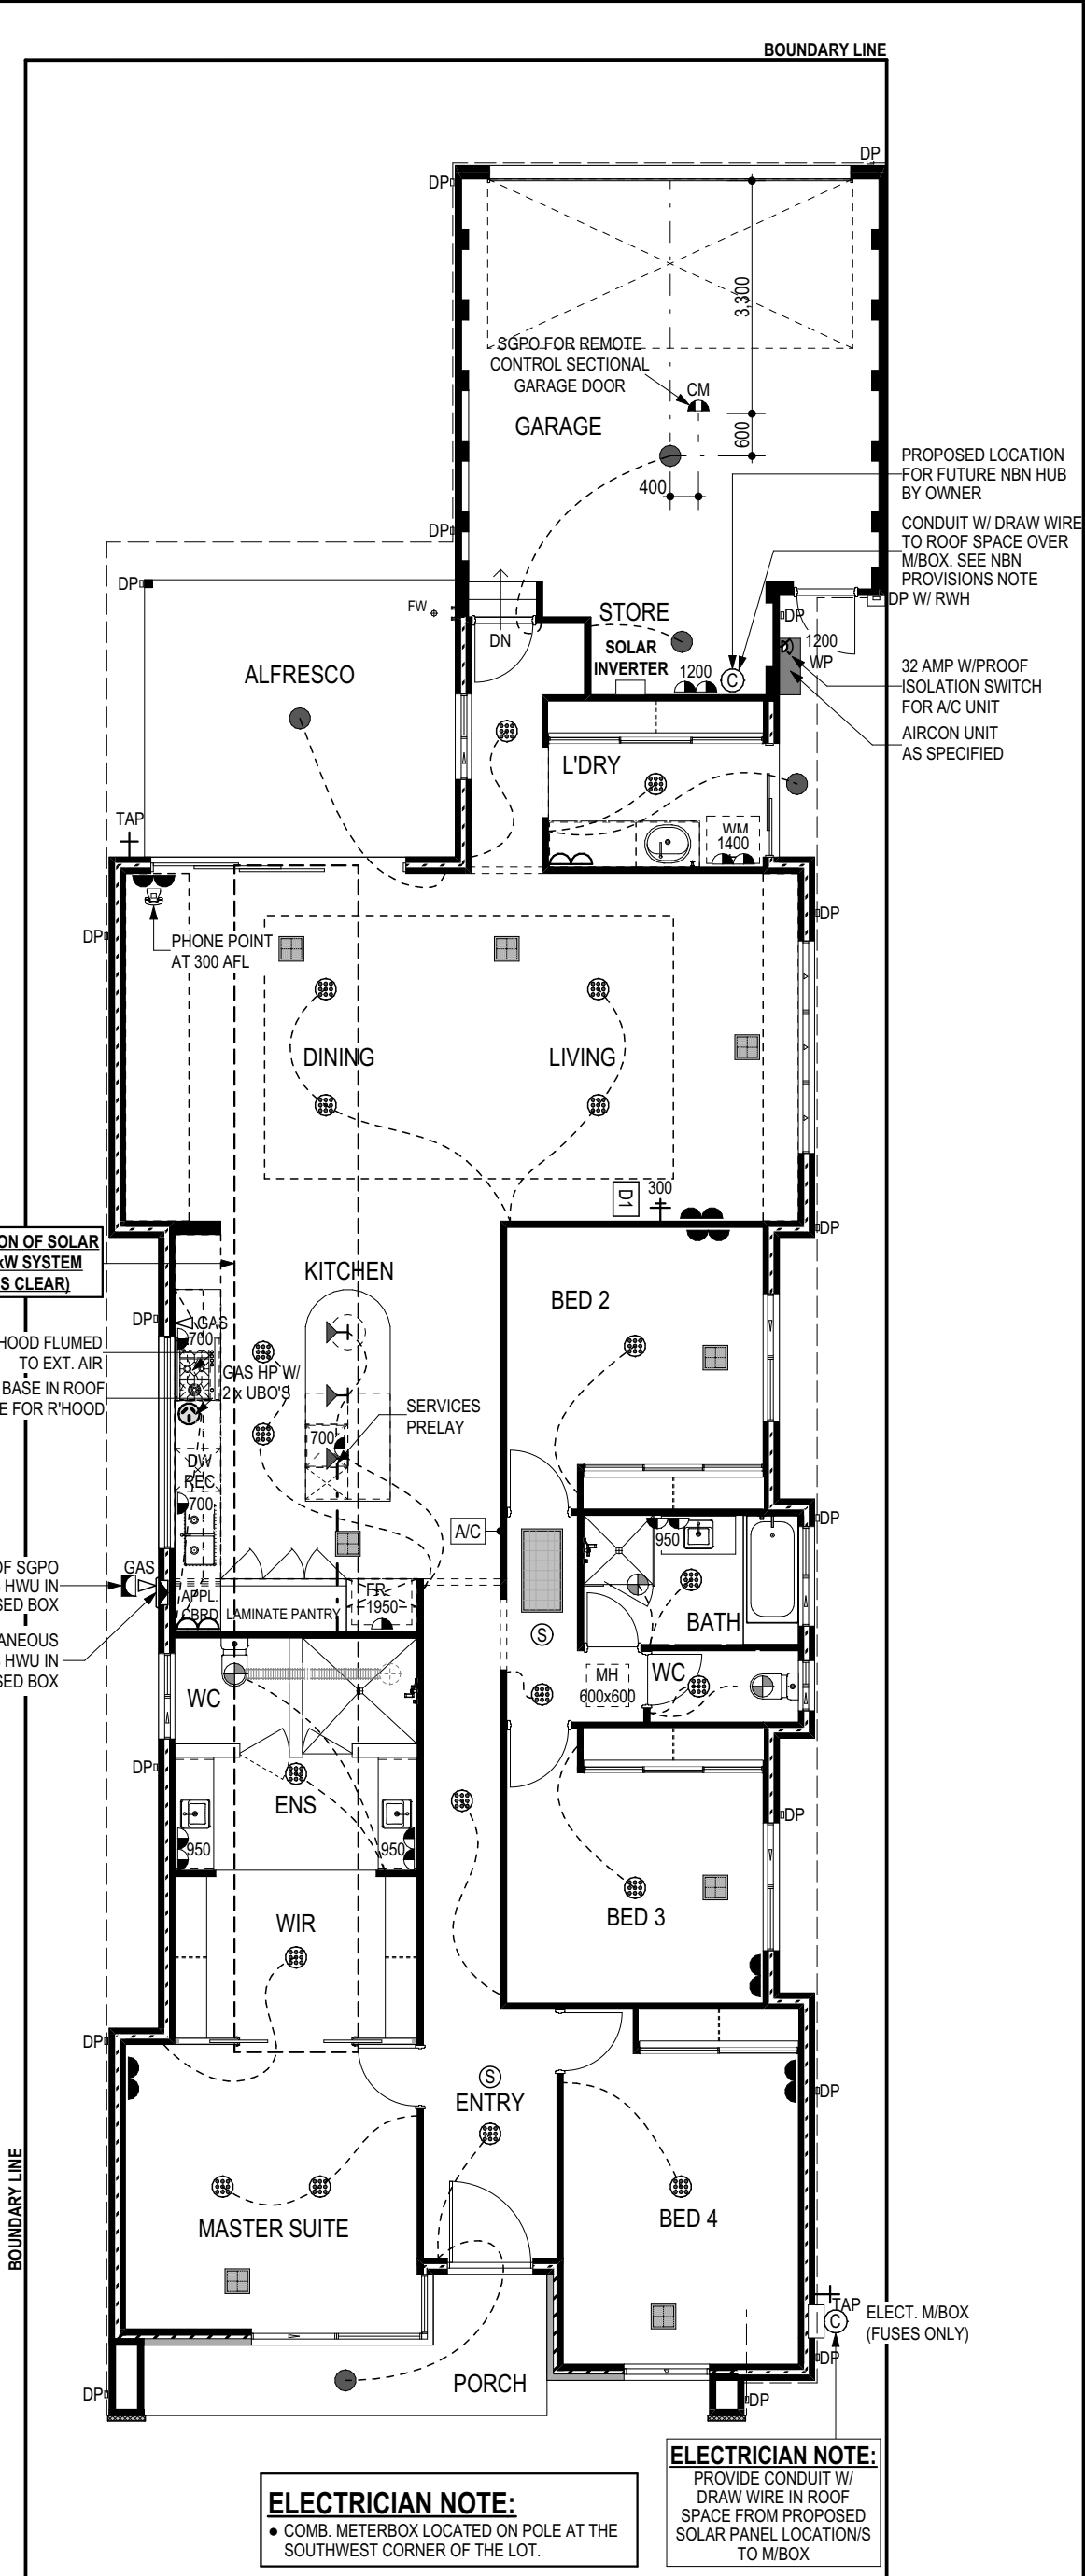


NOTE:

- PLUMBING FIXTURES ARE DIMENSIONED TO THEIR CENTRE LINES FROM THE EXTERNAL FACE OF THE WALL. OTHERWISE DIMENSIONS ARE TAKEN TO THE REAR EDGE OF THE FIXTURE. ACTUAL WASTE POSITIONS ARE NOT DIMENSIONED UNLESS NOTED OTHERWISE - MODELS AND DIMENSIONS OF FIXTURES ARE TO BE CHECKED PRIOR TO PLUMBING SETOUT.

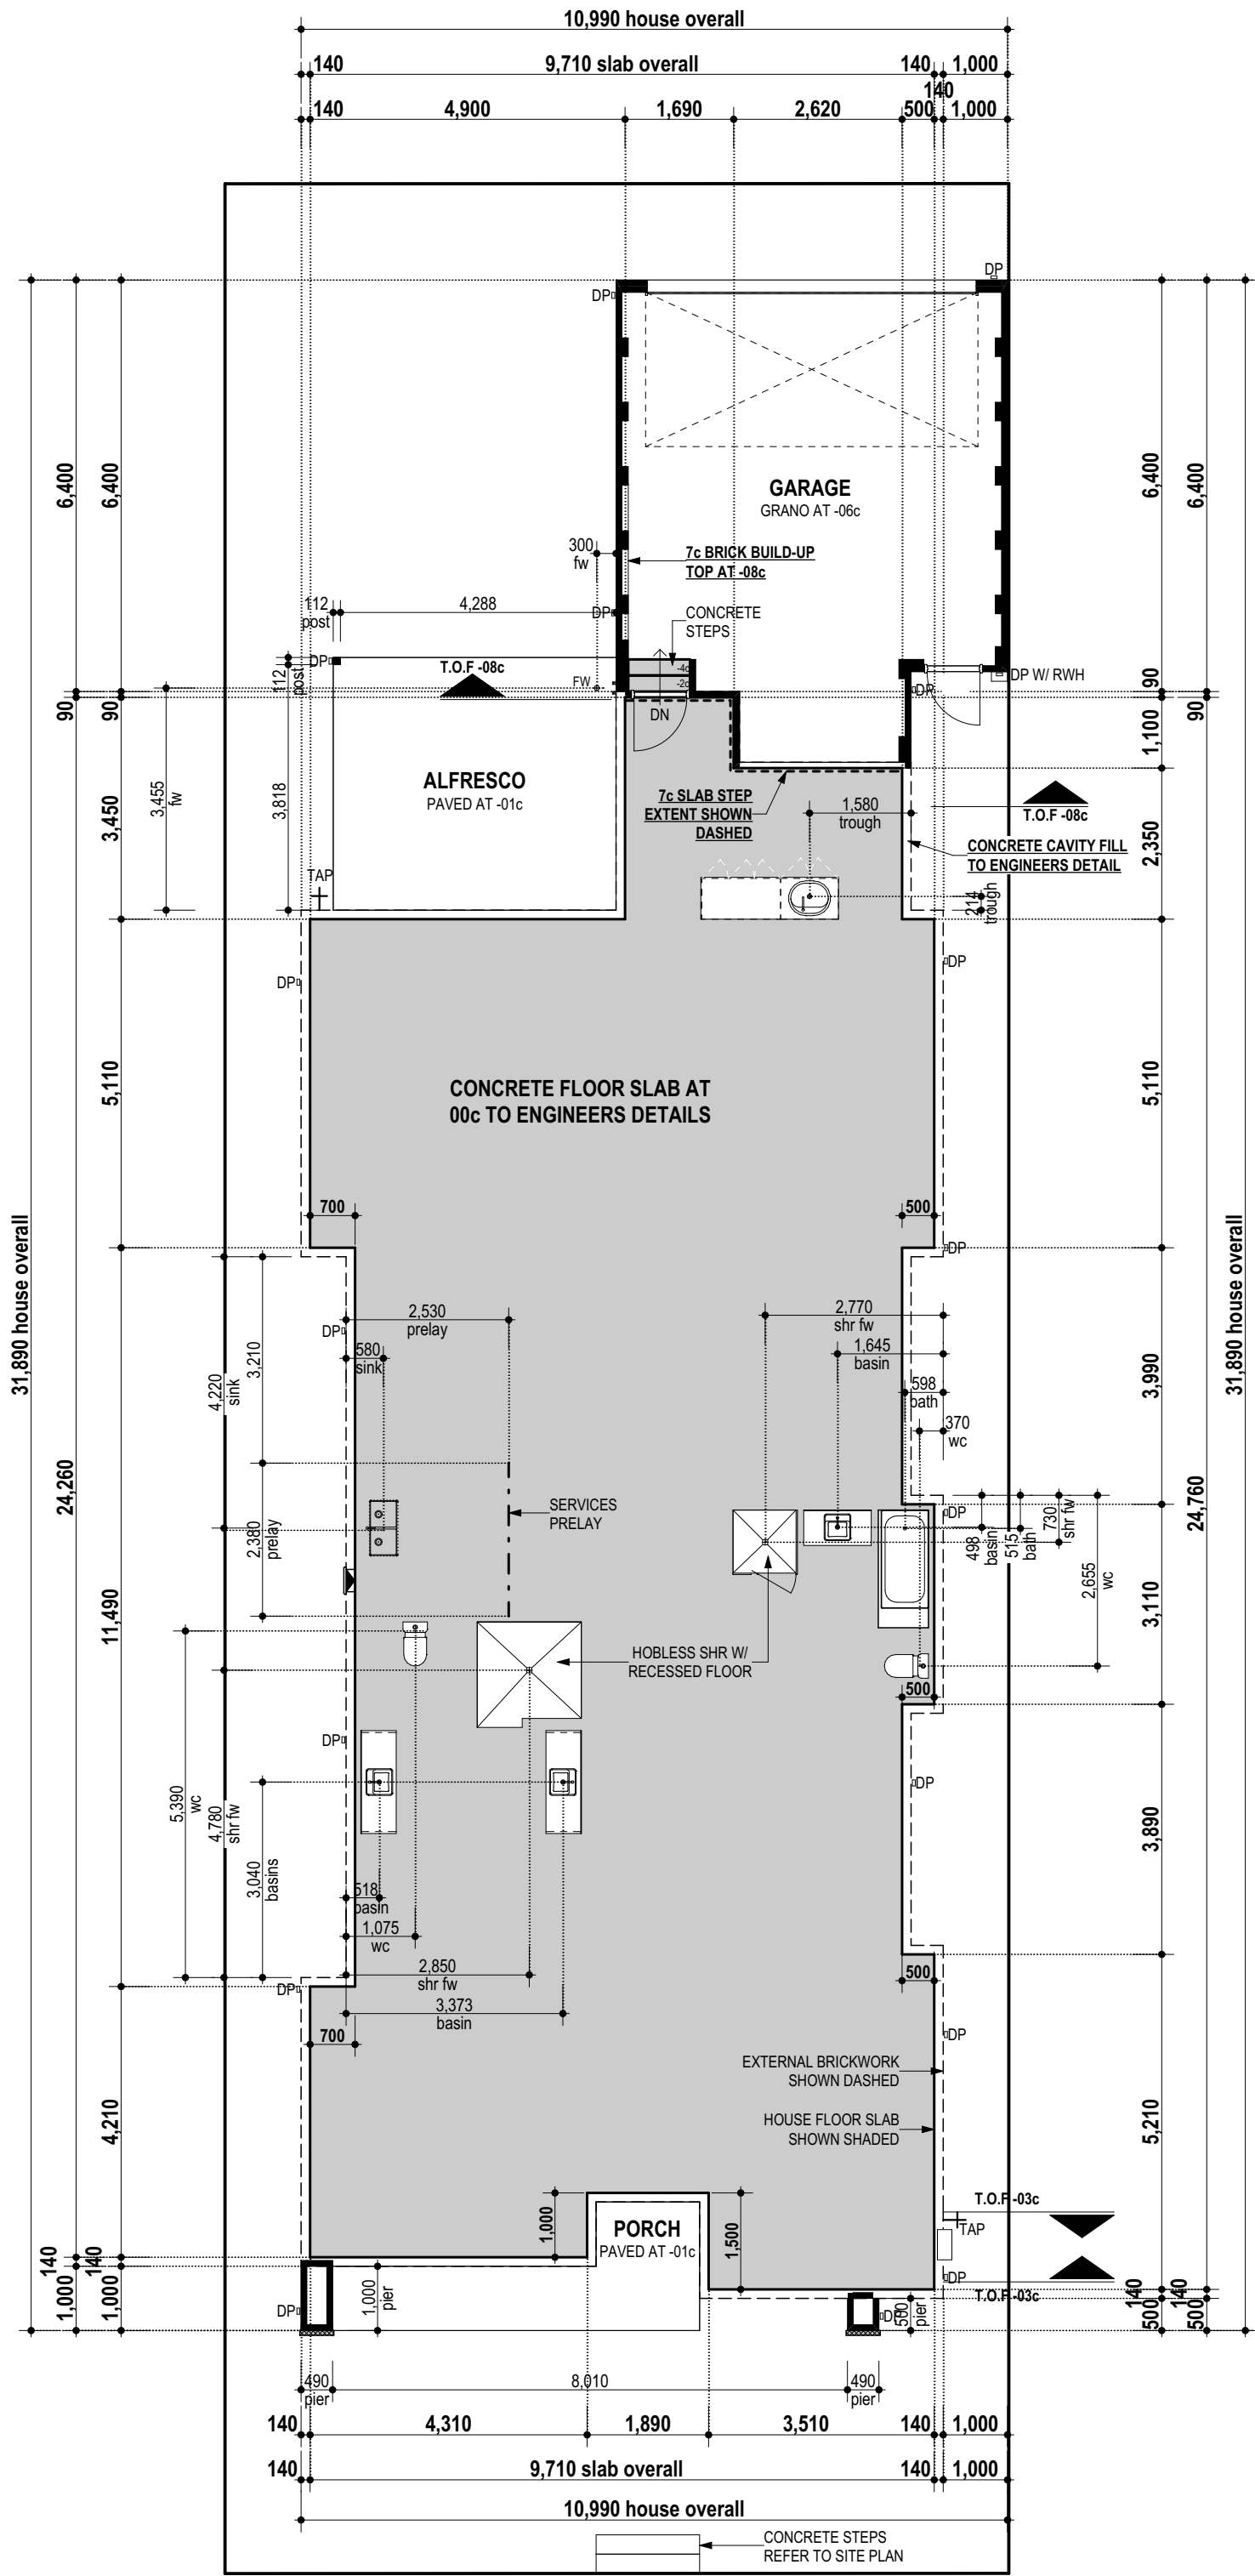

FLOOR SLAB & PLUMBING SETOUT PLAN

1:100

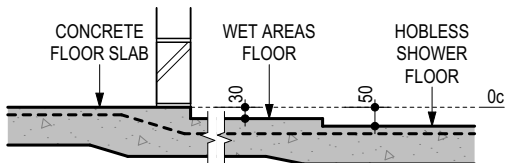

WET AREAS STEP DOWN DETAIL

SCALE 1:20

129 Hasler Road, Osborne Park, W.A. 6017.
PO Box 55, Westfield Shopping Centre,
Innaloo, W.A. 6918.
Ph 08 9368 0000.
Fx 08 9258 4088.
www.plunkethomes.com.au

REV	VO #	DRN	DATE	CHK
1	VO TO PPA 3	RX-PN	30/04/26	AB
2	Energy report	AB	29/06/26	AB
3	Engineers details	AB	14/07/26	AB
4	Eng. s/water	AB	21/07/26	AB
5	VO S5	AB	23/07/26	AB
6	VO S6	RX-AC	22/09/26	AB

Sub-contractors to verify all dimensions on site.

ANCILLARY DRAWINGS

THESE DRAWINGS DO NOT FORM PART OF THE CONTRACT DOCUMENTATION

TO BE USED FOR REFERENCE PURPOSES ONLY

CLIENT:
WRIGHT

ADDRESS:
LOT 196 (#118)
SHAKESPEARE STREET
MOUNT HAWTHORN

VOYAGER CONTEMPORARY E & OE

TYPE: 2c BRICK
LUXE SPECIFICATION
MODEL N° SP-01


© COPYRIGHT

ANC SHEET N° D1 OF 8


JOB N° 500130

REVISION
6


DATE
22/09/26

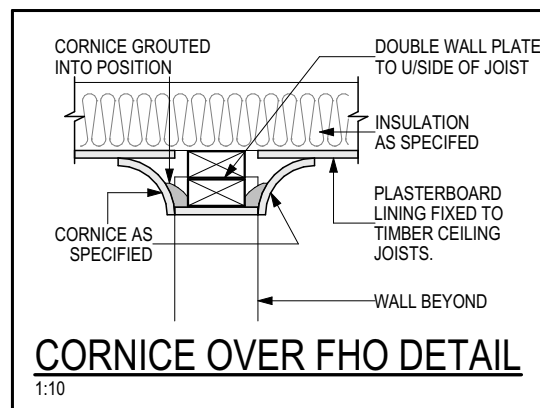

BRICKLAYER NOTE:
FOR CLARITY, CAVITY INSULATION HAS NOT BEEN SHOWN ON THE DETAILS. REFER TO FLOOR PLANS FOR EXTENT. ENSURE CAVITY INSULATION IS INSTALLED FROM SLAB LEVEL TO CEILING LEVEL WHERE APPLICABLE.

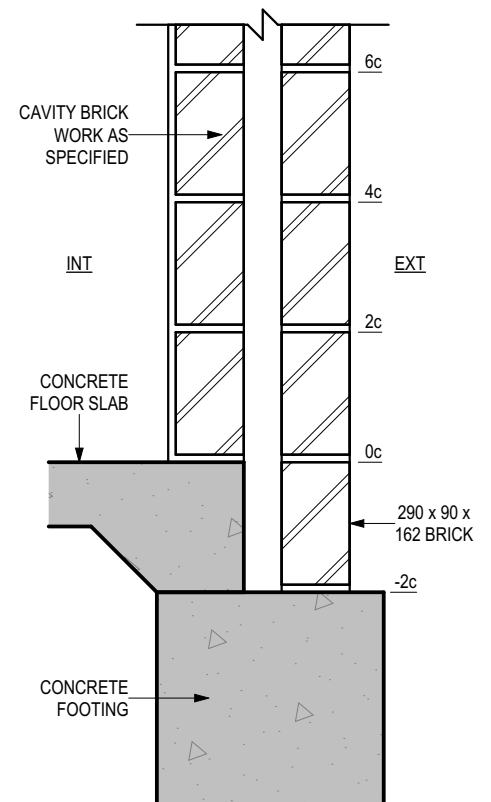


BRICK COURSING DETAIL

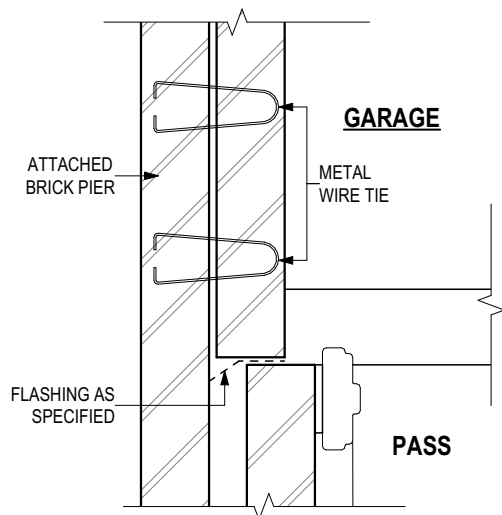


CAVITY CLOSER DETAIL 'A'

SCALE 1:10

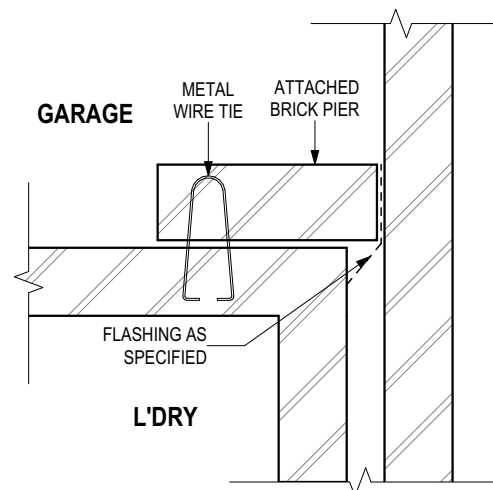

CAVITY CLOSER DETAIL 'B'

SCALE 1:10

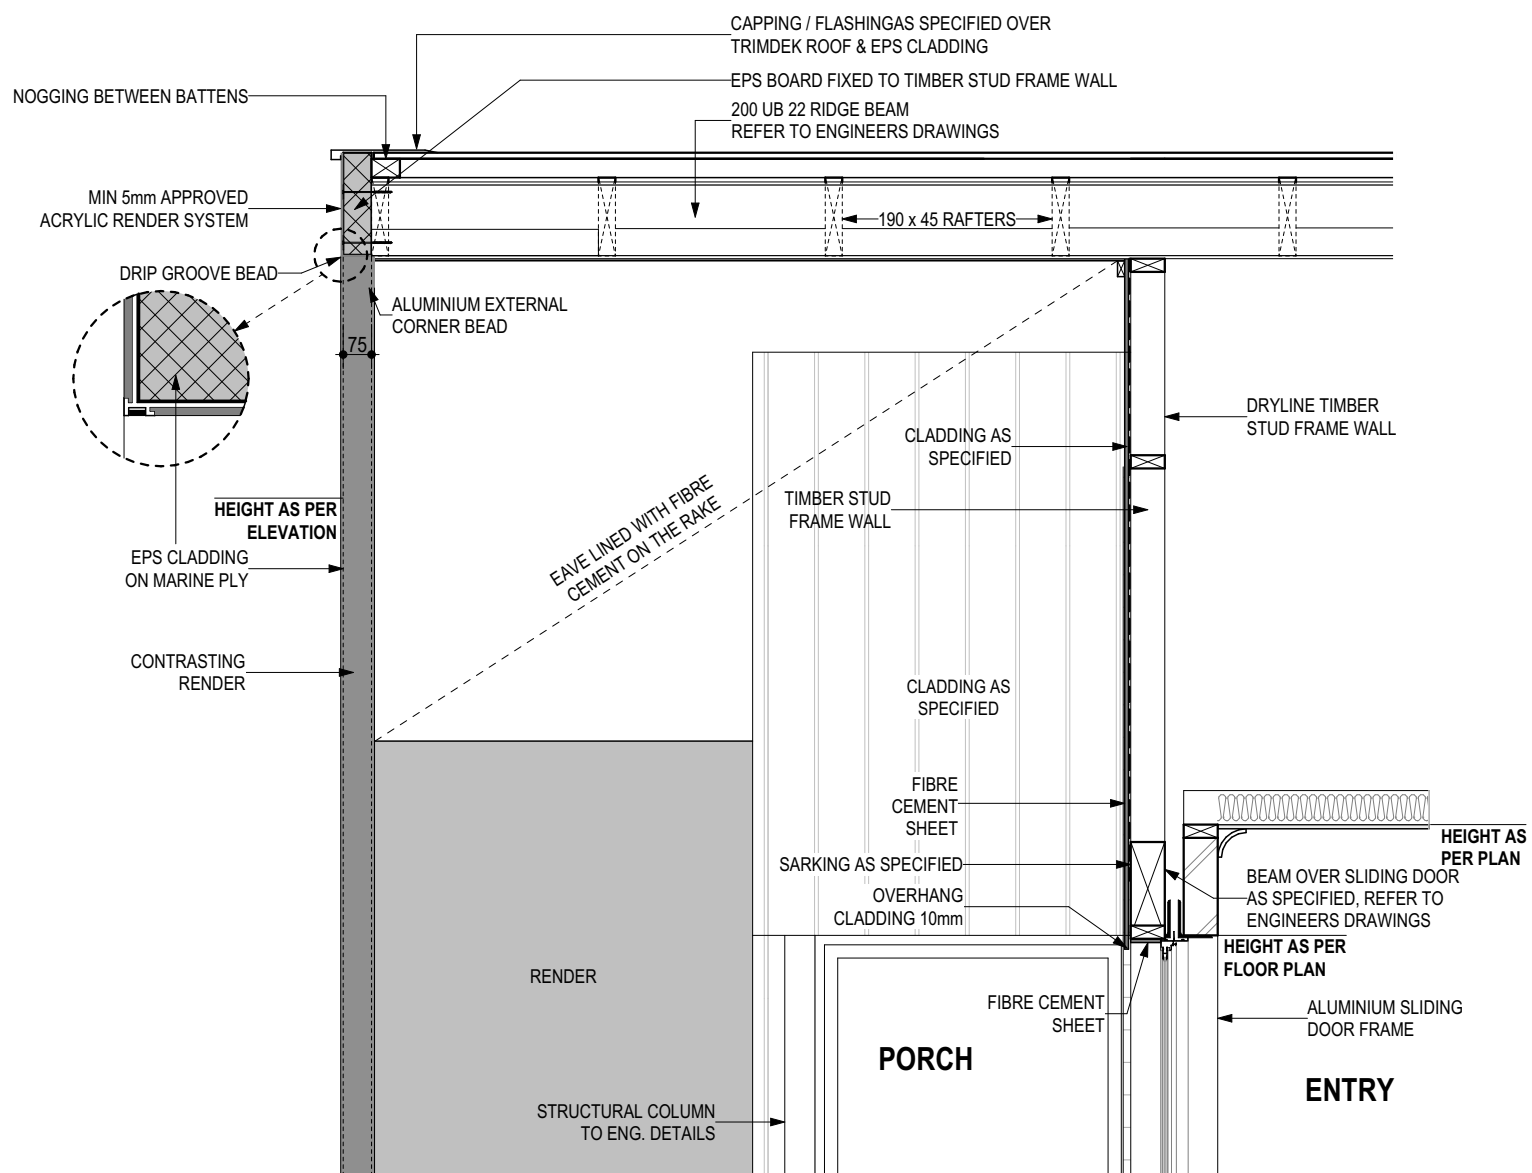

D1 - STUD WALL SECTION DETAIL
SCALE 1:10

REV	VO #	DRN	DATE	CHK
		RX-PL		AB
1	VO TO PPA 3	RX-IN	30/04/26	AB
2	Energy report	AB	11/05/26	AB
3	Engineers details	AB	14/07/26	AB
4	Eng. s/water	AB	21/07/26	AB
5	VO S5	AB	23/07/26	AB
6	VO S6	RX-AC	22/09/26	AB

Sub contractors to supply all dimensions on site

ANCILLARY DRAWINGS

THESE DRAWINGS DO NOT FORM PART
OF THE CONTRACT DOCUMENTATION
TO BE USED FOR REFERENCE
PURPOSES ONLY

CLIENT:
WRIGHT

ADDRESS:
LOT 196 (#118)
SHAKESPEARE STREET
MOUNT HAWTHORN

VOYAGER CONTEMPORARY E & OE

TYPE: 2c.BRICK

LUXE SPECIFICATION

MODEL N°	SP-01
----------	-------

© COPYRIGHT

ANC SHEET N°

ANC SHEET N° **D2 OF 8**


JOB N°

500130


6

DATE
22/09/26




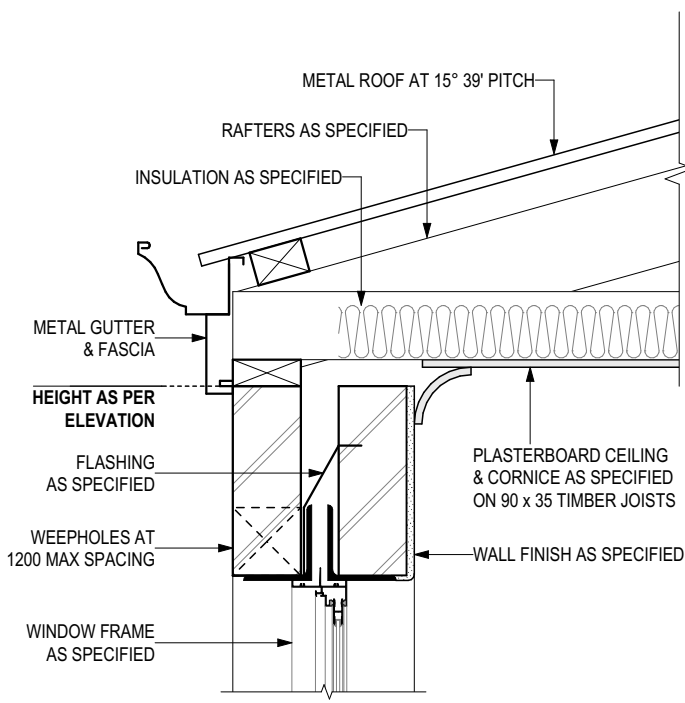

D2 - ROOF DETAIL (NO EAVE)
SCALE 1:10

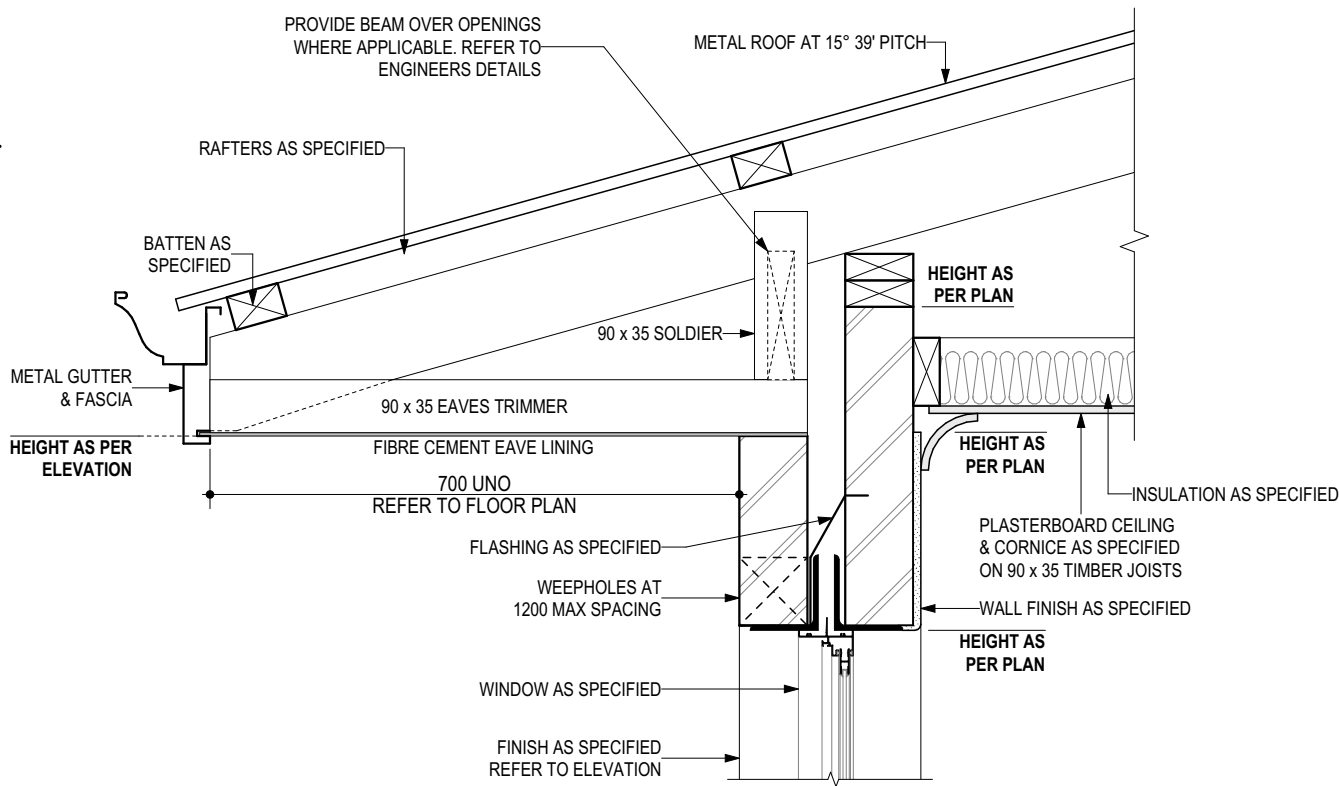

D3 - EAVE DETAIL (3c RISE)
SCALE 1:10

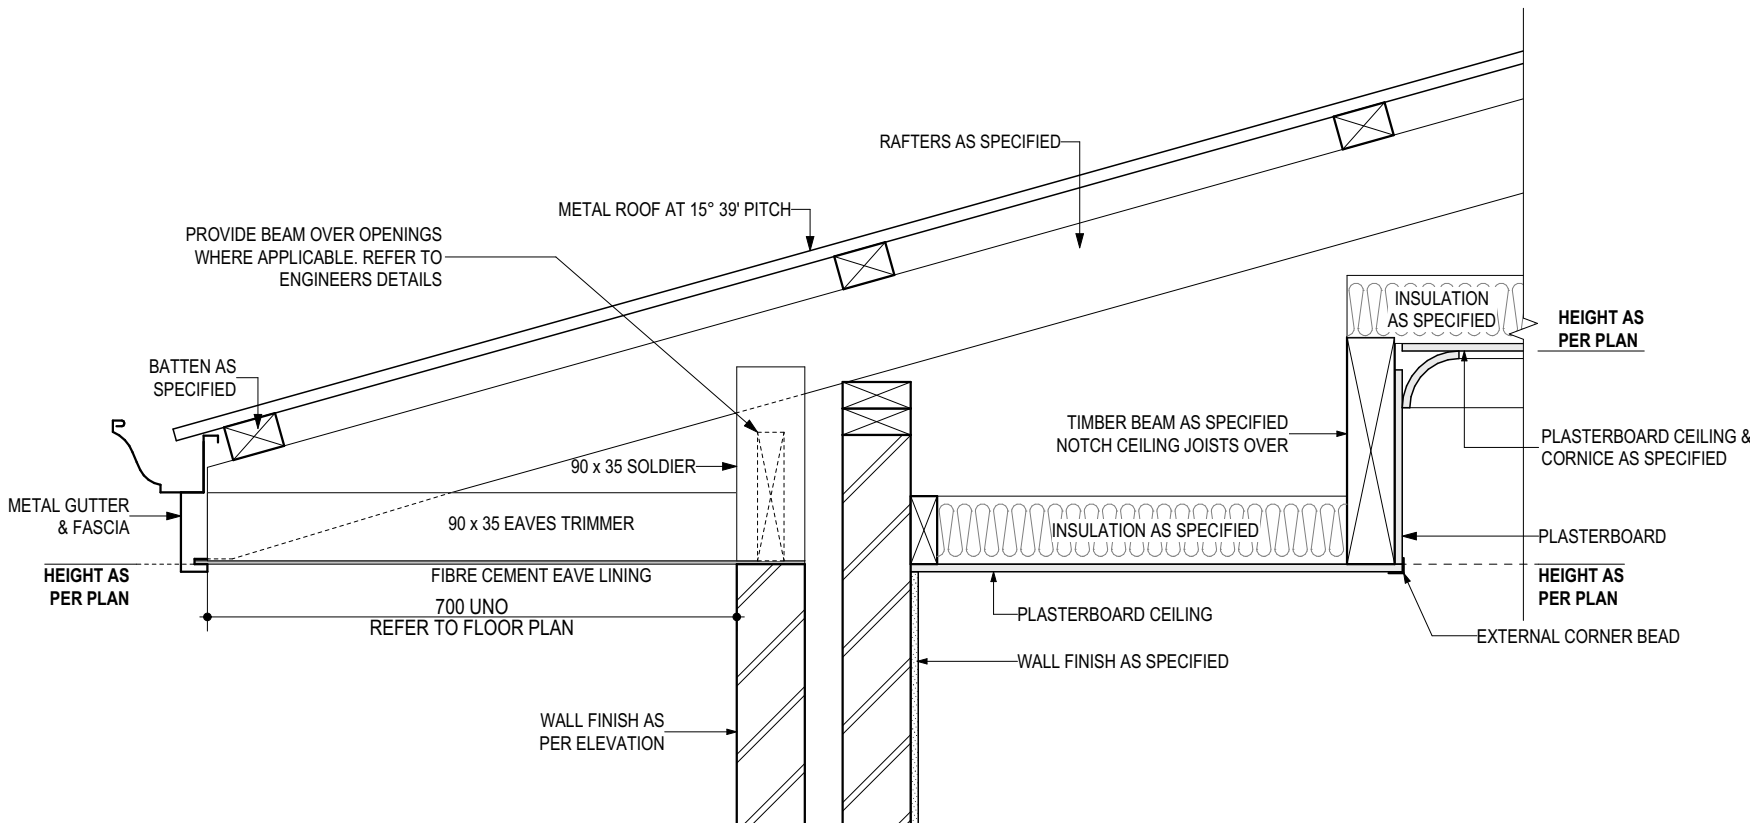

D4 - FRAMED BULKHEAD DETAIL
SCALE 1:10



129 Hasler Road, Osborne Park, W.A. 6017.
PO Box 55, Westfield Shopping Centre,
Innaloo, W.A. 6918.
Ph 08 9366 0000.
Fx 08 9258 4088.
www.plunkethomes.com.au

Reg. Builder N°: 7195. A.B.N. 98 009 250 373.

REV	VO #	DRN	DATE	CHK
1	VO TO PPA 3	RX-PN	30/04/26	AB
2	Energy report	AB	29/06/26	AB
3	Engineers details	AB	14/07/26	AB
4	Eng. s/water	AB	21/07/26	AB
5	VO S5	AB	23/07/26	AB
6	VO S6	RX-AC	22/09/26	AB

Sub-contractors to verify all dimensions on site.

ANCILLARY DRAWINGS

THESE DRAWINGS DO NOT FORM PART
OF THE CONTRACT DOCUMENTATION

TO BE USED FOR REFERENCE
PURPOSES ONLY

CLIENT:
WRIGHT

ADDRESS:
LOT 196 (#118)
SHAKESPEARE STREET
MOUNT HAWTHORN

VOYAGER
CONTEMPORARY E & OE

TYPE: 2c BRICK

LUXE SPECIFICATION

MODEL N°

SP-01

© COPYRIGHT

ANC SHEET N°

D3 OF 8


JOB N°

500130


REVISION
6

DATE
22/09/26



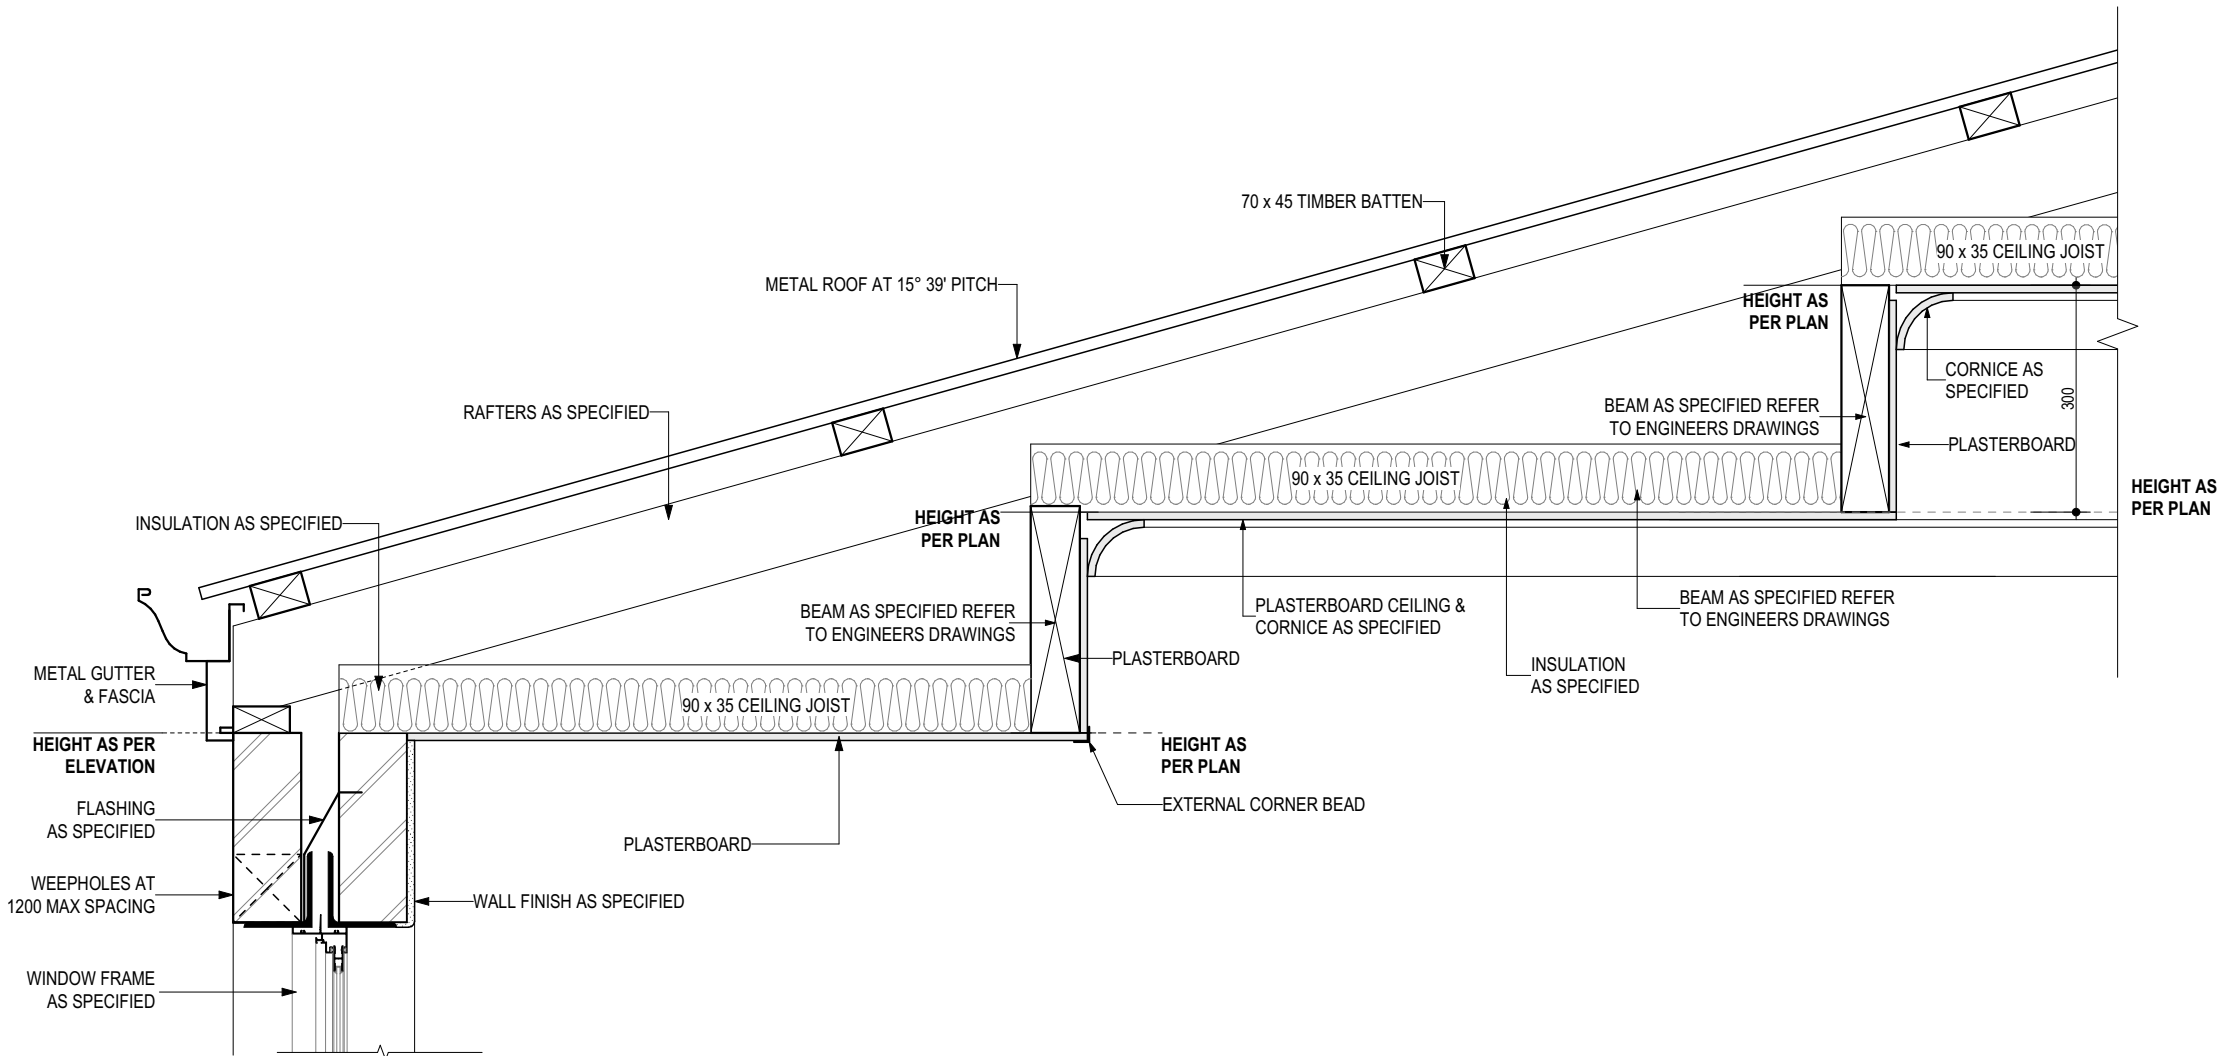

D5 - RECESSED CEILING DETAIL
SCALE 1:10

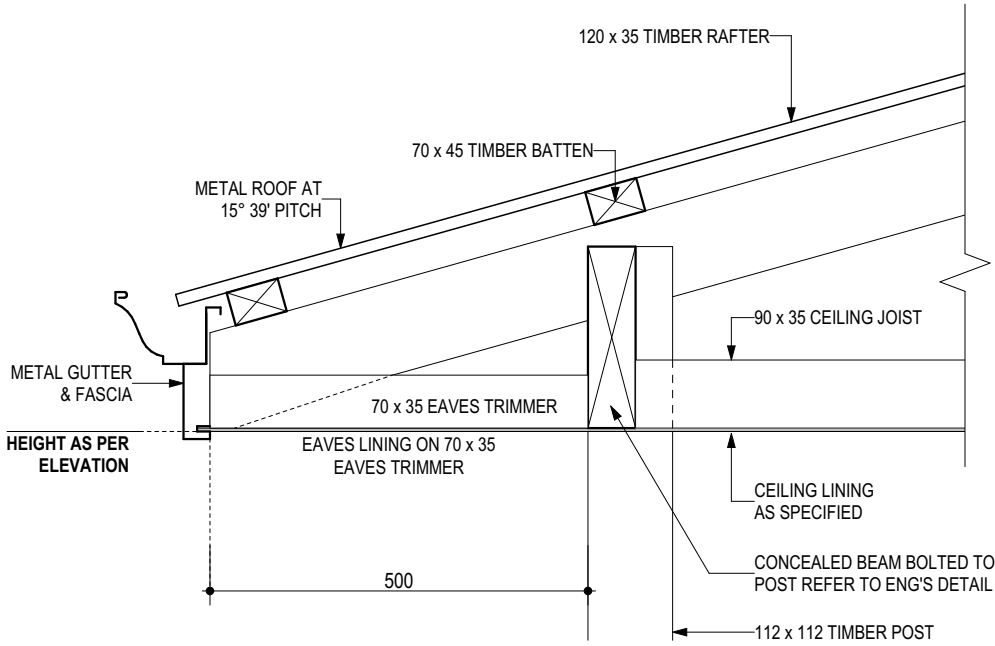

D6 - ALFRESCO DETAIL
SCALE 1:10

VOYAGER
CONTEMPORARY E & OE

TYPE: 2c BRICK	MODEL N°
LUXE SPECIFICATION	SP-01
© COPYRIGHT	A3



129 Hasler Road, Osborne Park, W.A. 6017.
PO Box 55, Westfield Shopping Centre,
Innaloo, W.A. 6918.
Ph 08 9366 0000.
Fx 08 9258 4088.
www.plunkethomes.com.au
Reg. Builder N°: 7995. A.B.N. 98 009 250 373.

REV	VO #	DRN	DATE	CHK
		RX-PN	30/04/26	AB
1	VO TO PPA 3	RX-IL	11/05/26	AB
2	Energy report	AB	29/06/26	AB
3	Engineers details	AB	14/07/26	AB
4	Eng. s/water	AB	21/07/26	AB
5	VO S5	AB	23/07/26	AB
6	VO S6	RX-AC	22/09/26	AB

Sub-contractors to verify all dimensions on site.

ANCILLARY
DRAWINGS

THESE DRAWINGS DO NOT FORM PART
OF THE CONTRACT DOCUMENTATION

TO BE USED FOR REFERENCE
PURPOSES ONLY

CLIENT:
WRIGHT

ADDRESS:
LOT 196 (#118)
SHAKESPEARE STREET
MOUNT HAWTHORN

ANC SHEET N°	D4 OF 8	
JOB N°	500130	
REVISION	6	
DATE	22/09/26	

TYPE: 2c BRICK	
LUXE SPECIFICATION	MODEL N°
© COPYRIGHT	SP-01

129 Hasler Road, Osborne Park, W.A. 6017.
PO Box 55, Westfield Shopping Centre,
 Innaloo, W.A. 6918.
Ph 08 9366 0000.
Fx 08 9258 4088.
www.plunketthomes.com.au

Sub-contractors to verify all dimensions on site.

THESE DRAWINGS DO NOT FORM PART
OF THE CONTRACT DOCUMENTATION


CLIENT:
WRIGHT

ANC SHEET N° **D5 OF 8**


JOB N° 500130

REVISION	DATE
6	22/09/26



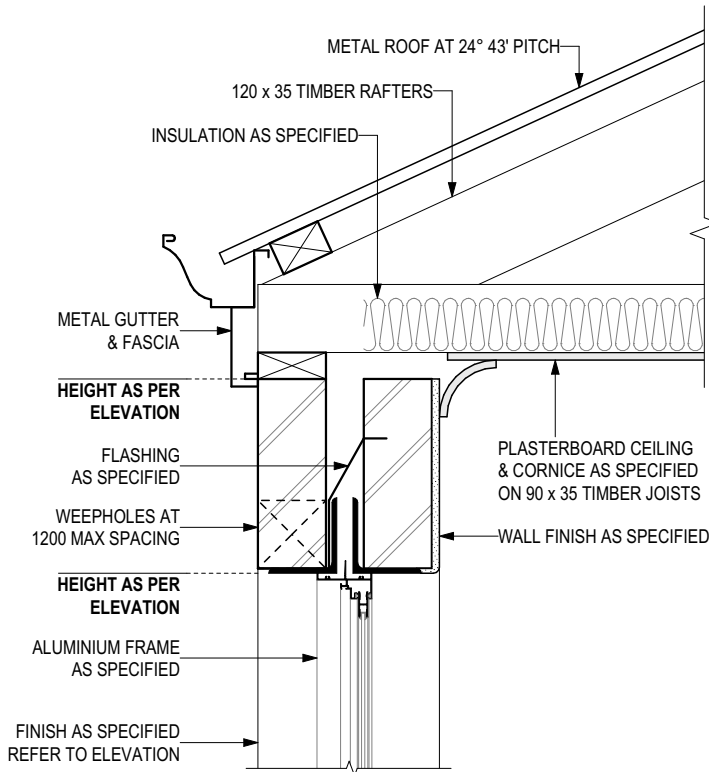

D9 - ROOF DETAIL (NO EAVE)
SCALE 1:10

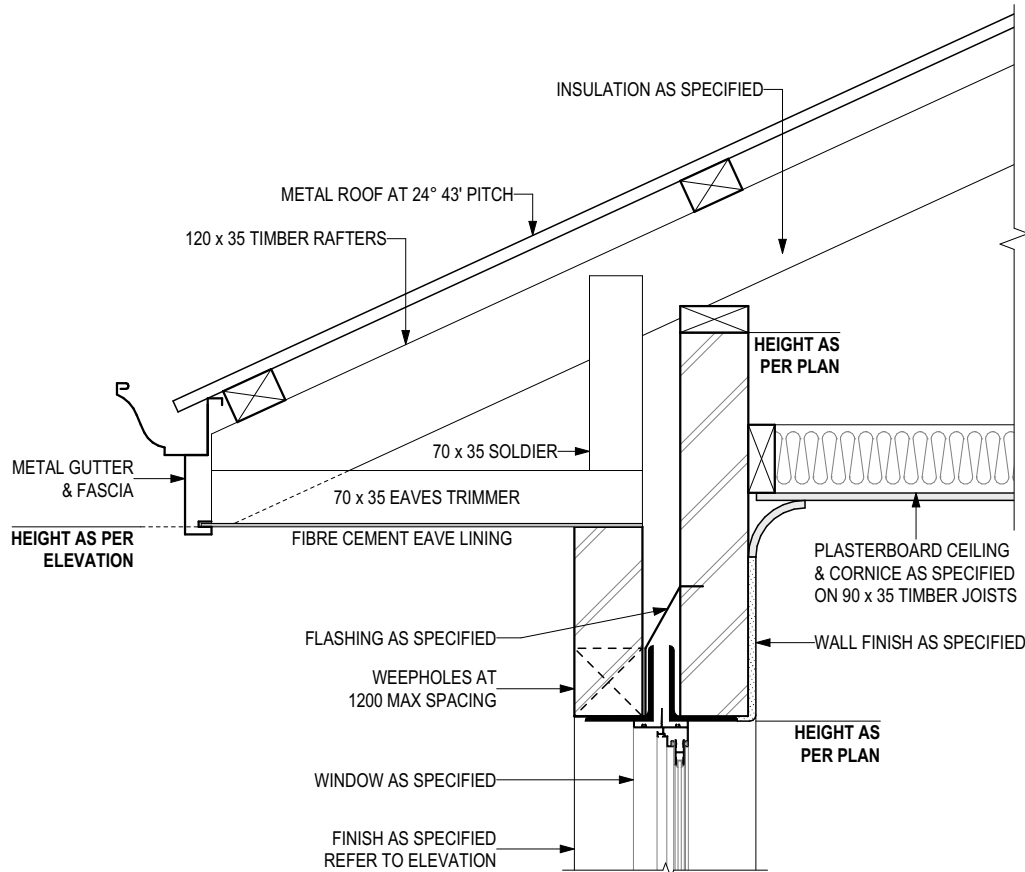

D10 -EAVE DETAIL (3c RISE)
SCALE 1:10



129 Hasler Road, Osborne Park, W.A. 6017.
PO Box 55, Westfield Shopping Centre,
Innaloo, W.A. 6918.
Ph 08 9366 0000.
Fx 08 9258 4088.
www.plunkethomes.com.au

Reg. Builder N°: 7195. A.B.N. 98 009 250 373.

REV	VO #	DRN	DATE	CHK
1	VO TO PPA 3	RX-PN	30/04/26	AB
2	Energy report	AB	29/06/26	AB
3	Engineers details	AB	14/07/26	AB
4	Eng. s/water	AB	21/07/26	AB
5	VO S5	AB	23/07/26	AB
6	VO S6	RX-AC	22/09/26	AB

Sub-contractors to verify all dimensions on site.

ANCILLARY DRAWINGS

THESE DRAWINGS DO NOT FORM PART
OF THE CONTRACT DOCUMENTATION

TO BE USED FOR REFERENCE
PURPOSES ONLY

CLIENT:
WRIGHT

ADDRESS:
LOT 196 (#118)
SHAKESPEARE STREET
MOUNT HAWTHORN

VOYAGER
CONTEMPORARY_{E & OE}

TYPE: 2c BRICK

LUXE SPECIFICATION

MODEL N°

SP-01

© COPYRIGHT

ANC SHEET N°

D6 OF 8


JOB N°

500130


REVISION
6

DATE
22/09/26



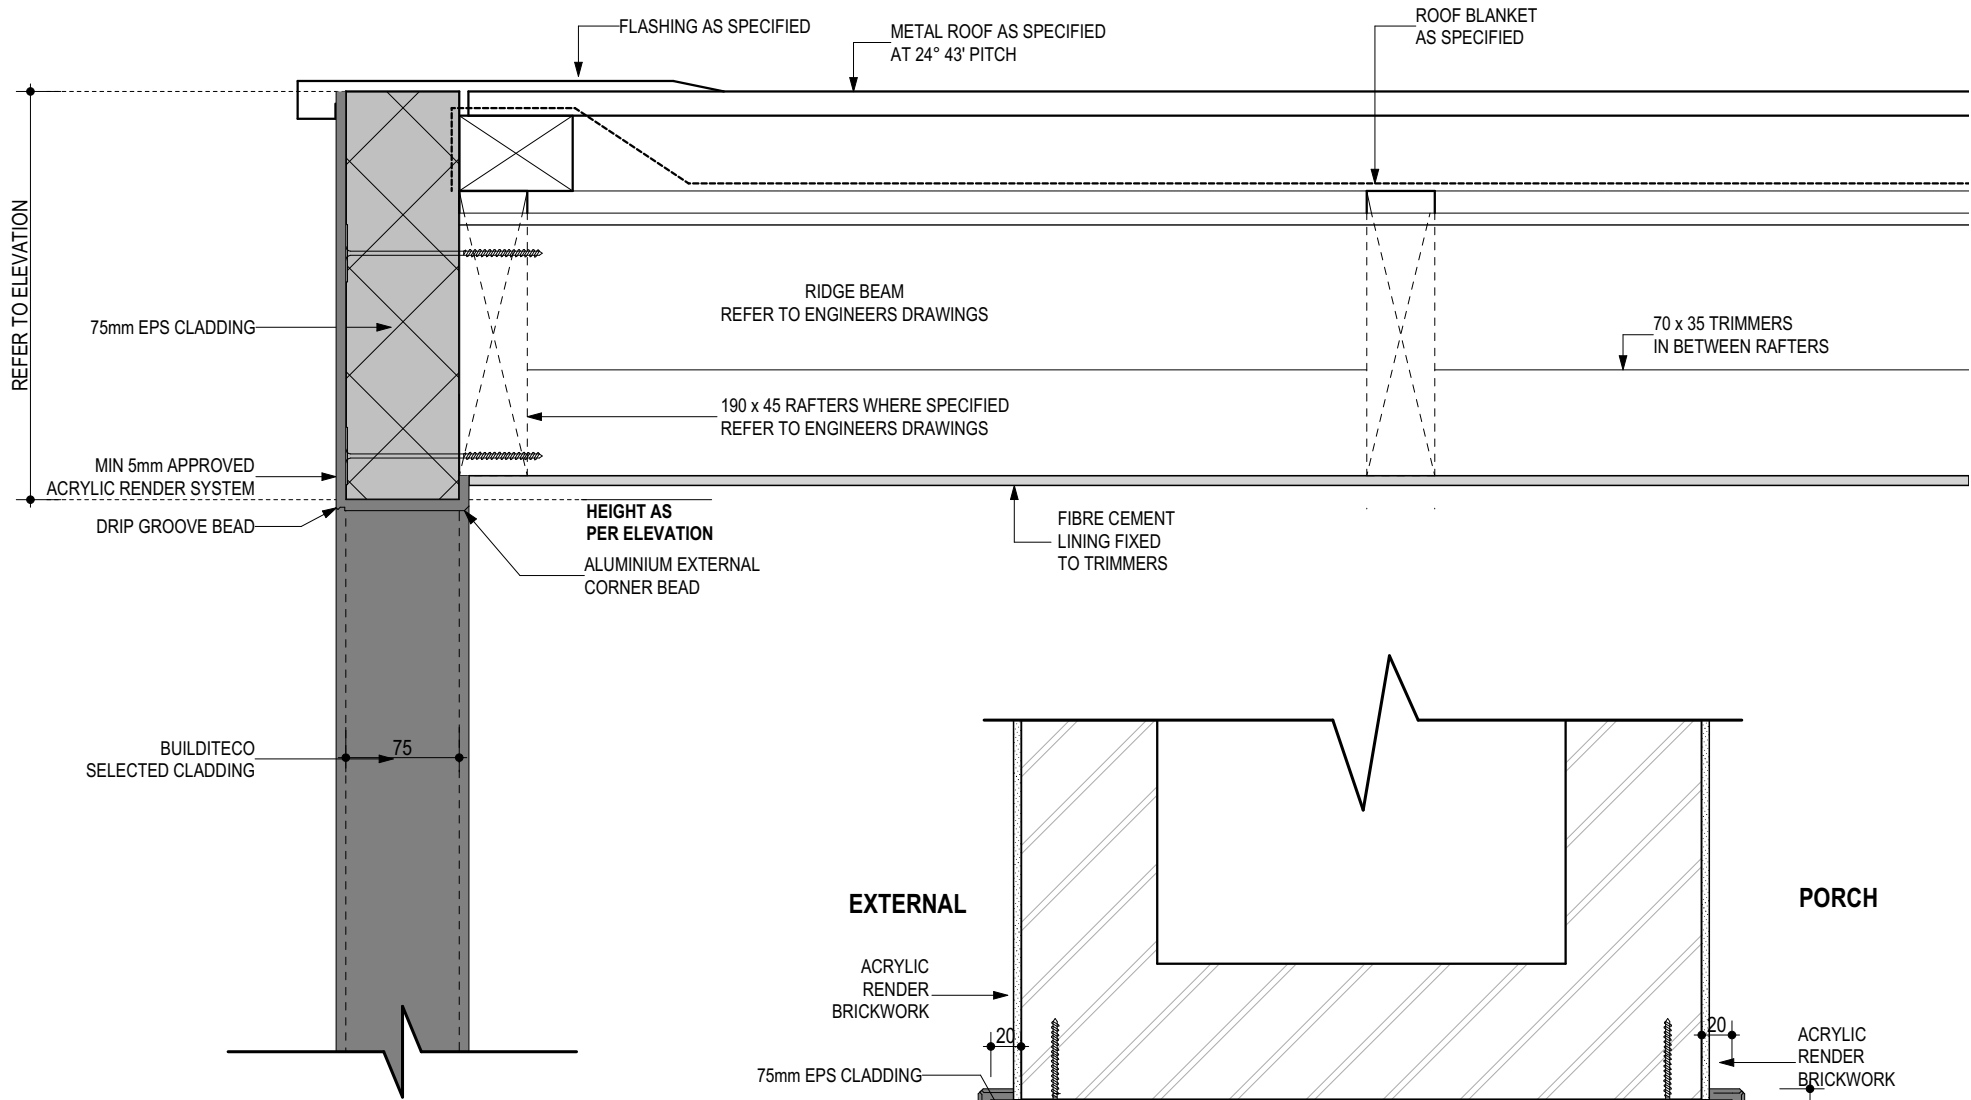

EPS GABLE DETAIL
SCALE 1:5

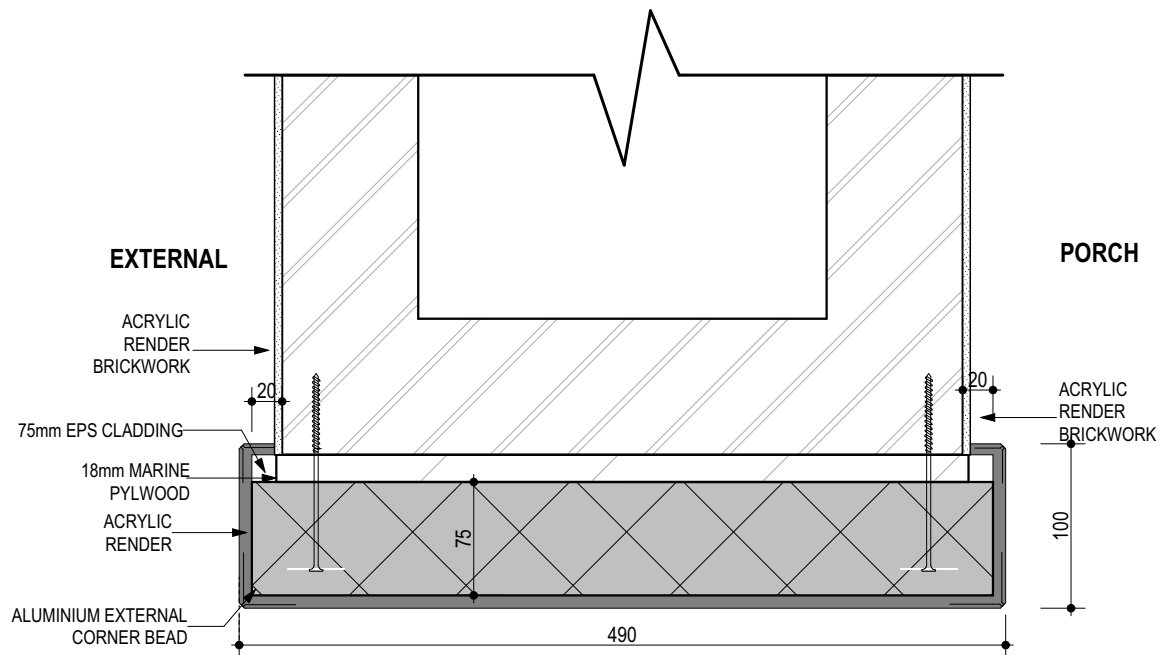

D11 - EPS ON BRICKWORK DETAIL
SCALE 1:5 (PLAN VIEW)



129 Hasler Road, Osborne Park, W.A. 6017.
PO Box 55, Westfield Shopping Centre,
Innaloo, W.A. 6918.
Ph 08 9366 0000.
Fx 08 9258 4088.
www.plunketthomes.com.au

Reg. Builder N°: 7995. A.B.N. 98 009 250 373.

REV	VO #	DRN	DATE	CHK
1	VO TO PPA 3	RX-PN	30/04/26	AB
2	Energy report	RX-IL	11/05/26	AB
3	Engineers details	AB	29/06/26	AB
4	Eng. s/water	AB	14/07/26	AB
5	VO S5	AB	21/07/26	AB
6	VO S6	RX-AC	23/07/26	AB

Sub-contractors to verify all dimensions on site.

ANCILLARY DRAWINGS

THESE DRAWINGS DO NOT FORM PART
OF THE CONTRACT DOCUMENTATION

TO BE USED FOR REFERENCE
PURPOSES ONLY

CLIENT:
WRIGHT

ADDRESS:
LOT 196 (#118)
SHAKESPEARE STREET
MOUNT HAWTHORN

VOYAGER
CONTEMPORARY_{E & OE}

TYPE: 2% BRICK

LUXE SPECIFICATION

MODEL N°

SP-01

© COPYRIGHT

ANC SHEET N°

D7 OF 8


JOB N°

500130


REVISION
6

DATE
22/09/26




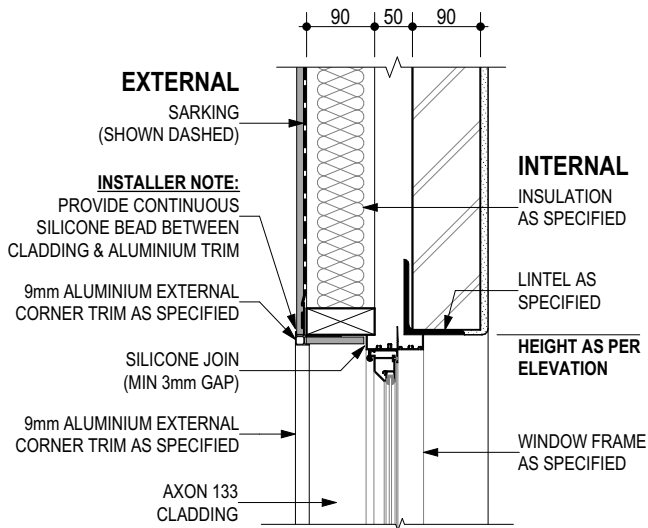


**REVERSE VENEER
WINDOW HEAD DETAIL**
SCALE 1:10 (SECTION ELEVATION)

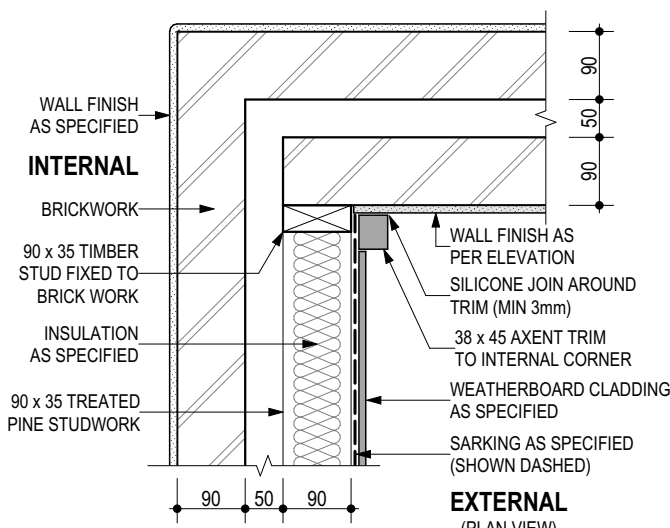


**WEATHERBOARD CLADDING
TO RENDERED BRICK WORK
INTERNAL CORNER DETAIL**
SCALE 1:10

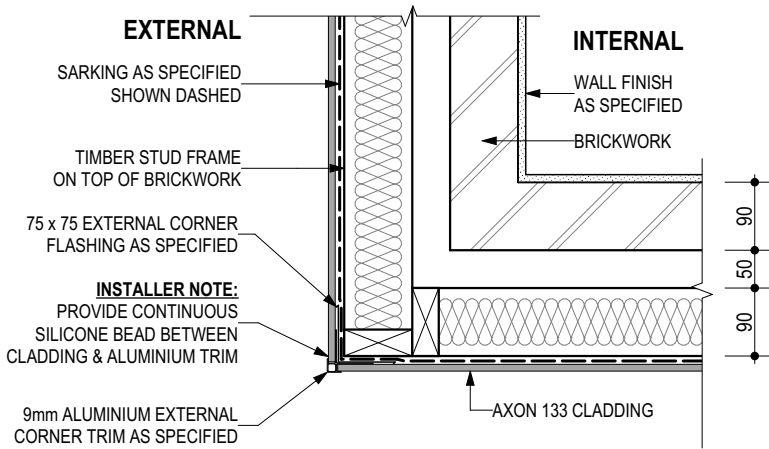

**WEATHERBOARD CLADDING
EXTERNAL CORNER DETAIL**
SCALE 1:10 (PLAN VIEW)

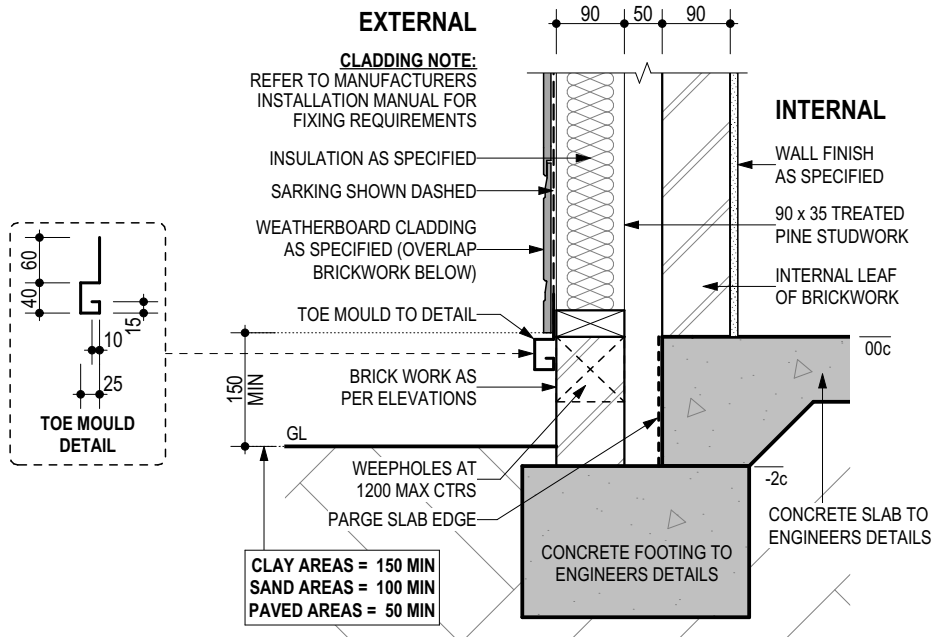

REVERSE VENEER / FOOTING DETAIL
1:10

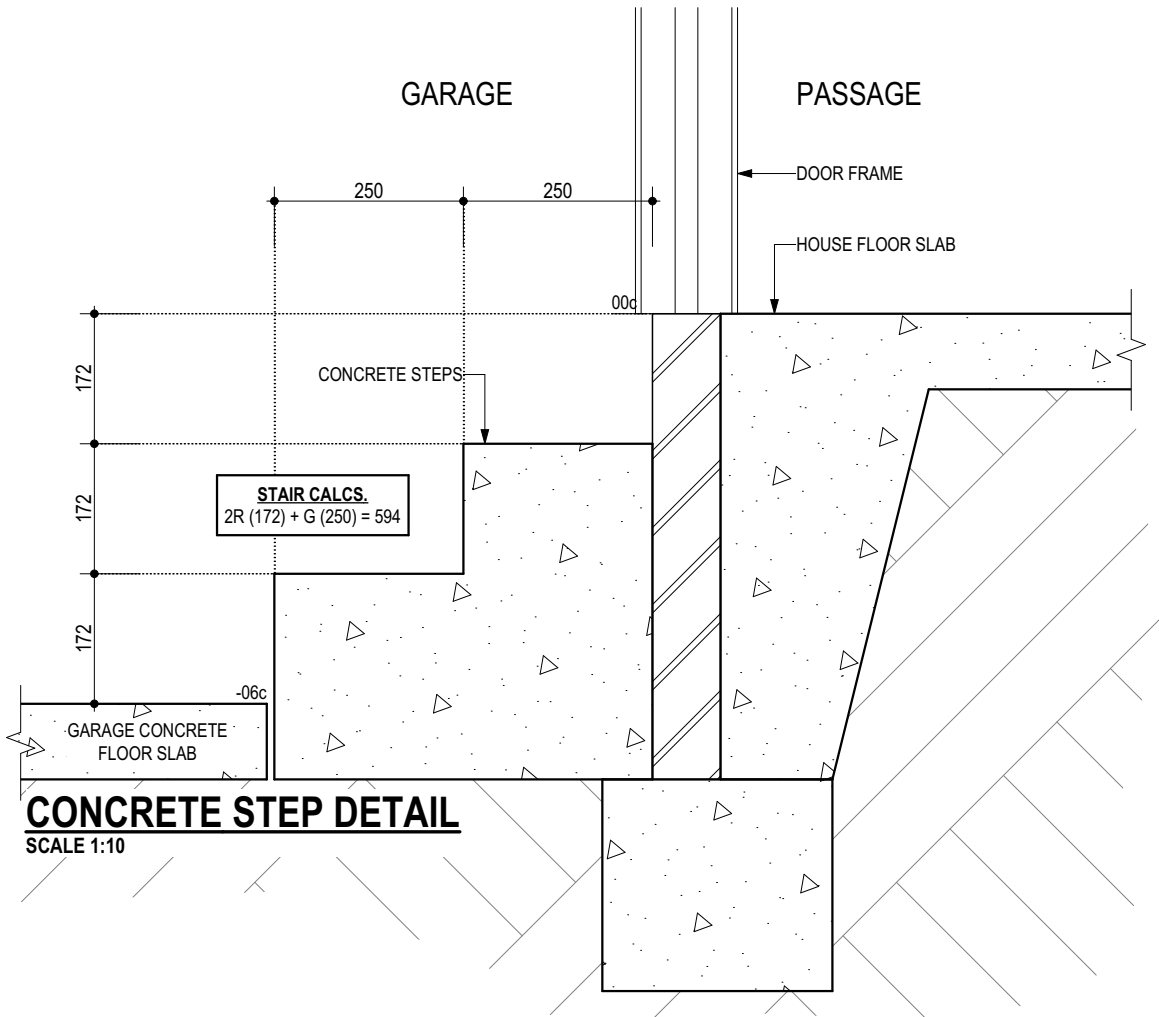

CONCRETE STEP DETAIL
SCALE 1:10



129 Hasler Road, Osborne Park, W.A. 6017.
PO Box 55, Westfield Shopping Centre,
Innaloo, W.A. 6918.
Ph 08 9366 0000.
Fx 08 9258 4088.
www.plunkethomes.com.au

REV	VO #	DRN	DATE	CHK
1	VO TO PPA 3	RX-PN	30/04/26	AB
2	Energy report	AB	11/05/26	AB
3	Engineers details	AB	29/06/26	AB
4	Eng. s/water	AB	14/07/26	AB
5	VO S5	AB	21/07/26	AB
6	VO S6	RX-AC	23/07/26	AB
			22/09/26	AB

Sub-contractors to verify all dimensions on site.

ANCILLARY DRAWINGS

THESE DRAWINGS DO NOT FORM PART
OF THE CONTRACT DOCUMENTATION
TO BE USED FOR REFERENCE
PURPOSES ONLY

CLIENT:
WRIGHT

ADDRESS:
LOT 196 (#118)
SHAKESPEARE STREET
MOUNT HAWTHORN

VOYAGER CONTEMPORARY E & OE		
TYPE: 2% BRICK LUXE SPECIFICATION		
MODEL N°	SP-01	A3
© COPYRIGHT		
ANC SHEET N°	D8 OF 8	
JOB N°	500130	