


PURDUE LANE

CITY OF VINCENT
RECEIVED
10 Sep 2026

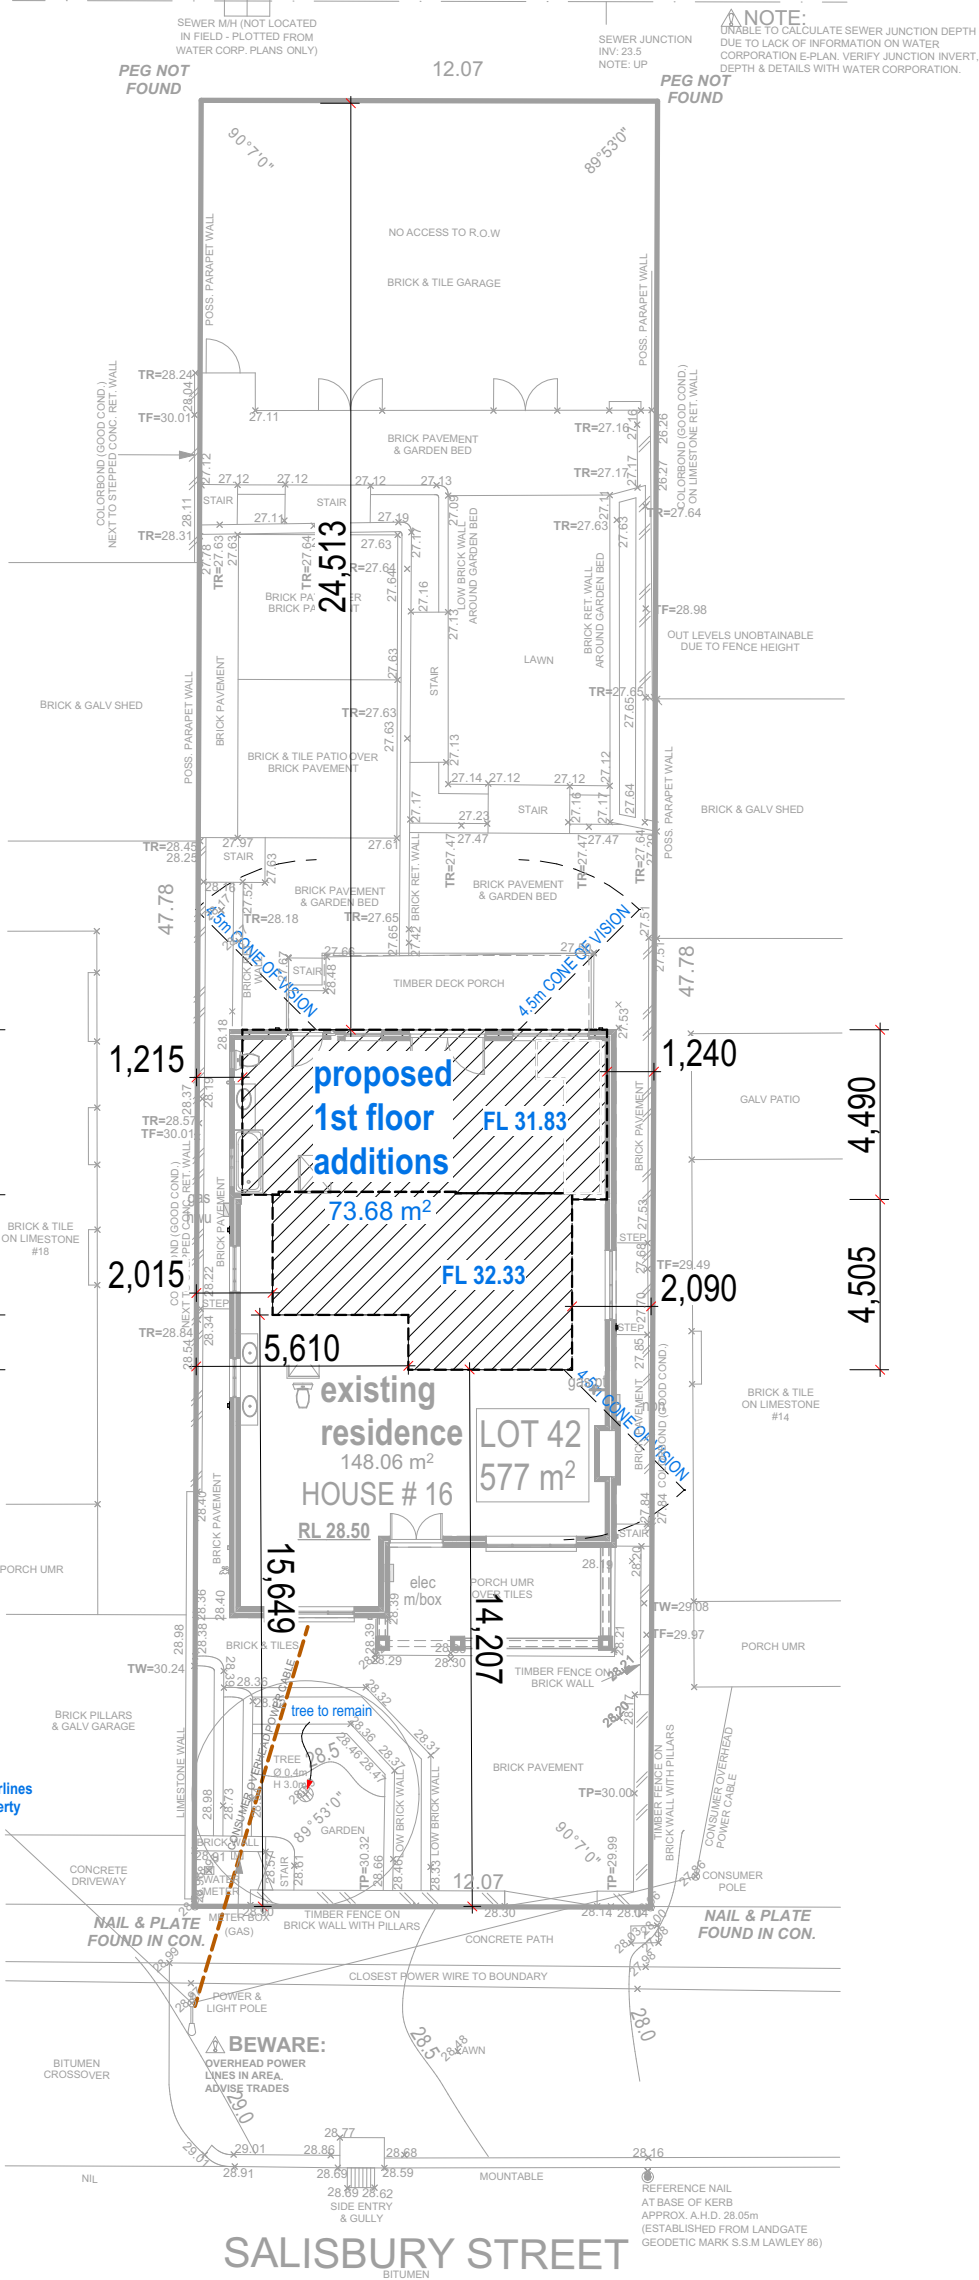

LOT MISCLOSE
0.000 m

DISCLAIMER:
Due to lack of survey marks/pegs, all building offset dimensions & features are approximate only and positioned from existing pegs/fences and walls which may not be on the correct alignment. Any design that involves additions to any structures shown or portion of structures remaining after any demolition has taken place remains the responsibility of the designer/architect before any plans are produced and before any work is started on site.

DISCLAIMER:
Lot boundaries drawn on survey are based on landgate plan only. Survey does not include title search and as such may not show easements or other interests not shown on plan. Title should be checked to verify all lot details and for any easements or other interests which may affect building on the property.

DISCLAIMER:
Survey does not include verification of cadastral boundaries. All features and levels shown are based on orientation to existing pegs and fences only which may not be on correct cadastral alignment. Any designs based or dependent on the location of existing features should have those features' location verified in relation to the true boundary.

DISCLAIMER:
Survey shows visible features only and will not show locations of underground pipes or conduits for internal or mains services. Verification of the location of all internal and mains services should be confirmed prior to finalisation of any design work.

DISCLAIMER:
Cottage & Engineering surveys accept no responsibility for any physical on site changes to the parcel or portion of the parcel of land shown on this survey including any adjoining neighbours levels and features that have occurred after the date on this survey. All Sewer details plotted from information supplied by Water Corporation.

COTTAGE SURVEYS
LICENSED SURVEYORS
87-89 Guthrie Street
Osborne Park, WA 6017
PO Box 1611
Osborne Park
Business Centre WA 6917
P: (08) 9446 7361
E: perth@cottage.com.au
W: www.cottage.com.au

JOB #	649415	GPS	Lat: -31.92597454 Long: 115.844616
CLIENT	Craven & Figliomeni	ORDER #	175459
ADDRESS	#16 Salisbury Street	LOT	Lot 42 (Plan 2358)
SUBURB	Leederville	AREA	577m²
LGA	CITY OF VINCENT	VOL.	569
DRAWN	H. Coxall	FOL.	31
DATE	08 Jun 26	SSA No	

ROADS	Bitumen
KERBS	Mountable / Nil
FOOTPATH	Concrete
SOIL	Sand
DRAINAGE	Good
VEGETATION	Light Grass Cover

ELEC.	O/Head
COMMS.	Yes
WATER	Yes
GAS	Check Alinta
SEWER	Yes
COASTAL	No

BUILDER: _____
CLIENT(S): _____
ADDRESS: 16 Salisbury Street
DATE: _____
LEEDERVILLE 6007



DRAWN: AJU
DESIGNED: AFT
CHECKED: NAC
DATE: 7/09/26
LAST OPENED: 9/09/2026
LAST EDITED BY: AnnaJ

SCALE: 1:200
SHEET: 6 OF 6
SIZE: A3
RENOVATIONS
JOB NO: 175459

SITE PLAN



Copyright © 2026

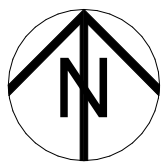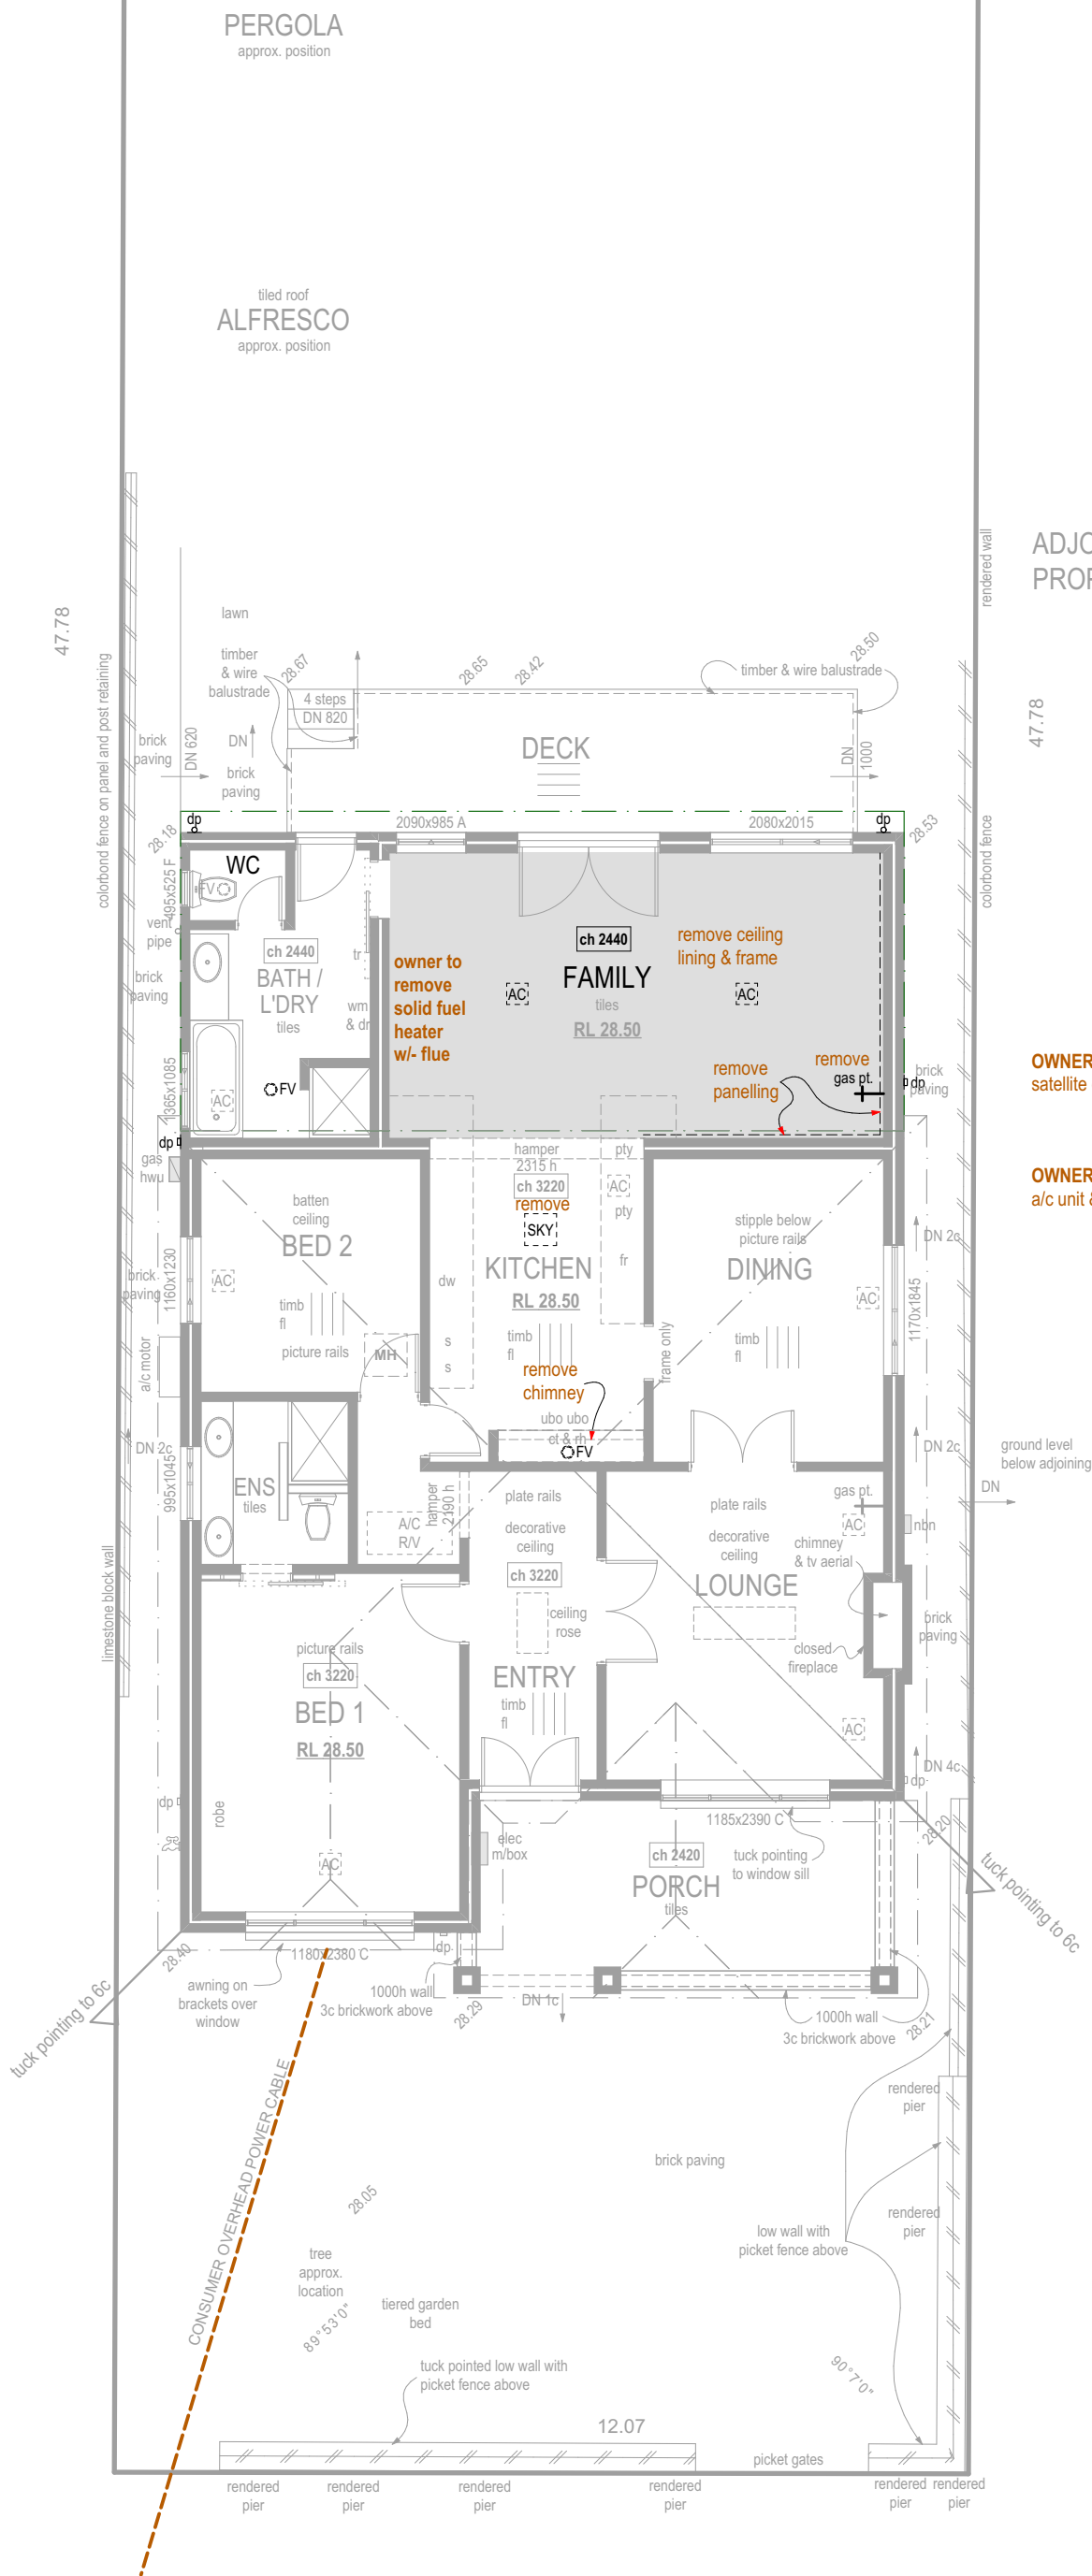

ADJOINING
PROPERTY

OWNER TO REMOVE
satellite dish, trees, shrubs & roots as necessary

OWNER TO ADJUST
a/c unit & motor as necessary

BUILDER: _____
CLIENT(S): _____
ADDRESS: _____
16 Salisbury Street
LEEDERVILLE 6007
DATE: _____

PROPOSED RESIDENCE FOR:
Grant Craven & Lisa Figliomeni-Craven


DRAWN: AJU
DESIGNED: AFT
CHECKED: NAC
DATE: 7/09/26
LAST OPENED: 9/09/2026
LAST EDITED BY: AnnaJ

SCALE: 1:100
SHEET: 1 OF 6
SIZE: A3
RENOVATIONS
JOB NO: 175459


VO Drawn Date VO Drawn Date

EXISTING FLOOR PLAN



 

SUMMIT
RENOVATIONS




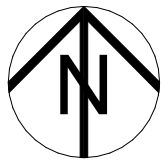


ROOF, FLOOR & WALL TIMBER FRAME TO CONFORM TO AS 1684

framing tie downs as per engineers drawings,
details & specifications

STAIRCASE to conform to
NCC VOL. 2 11.2 & A.S. 1657
HANDRAIL/BALUSTRADE to conform to
NCC VOL. 2 11.3.3 & 11.3.5
GOINGS = 250mm & RISERS = 185mm

WALL DIMENSION NOTE :
unless otherwise noted all external
dimensions are to framed walls
(add 75mm for Masterwall cladding)

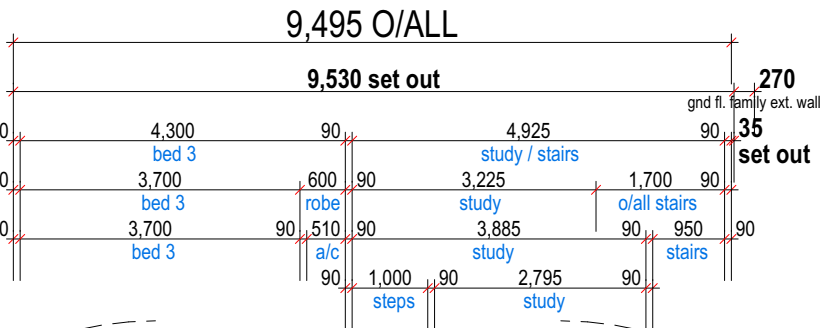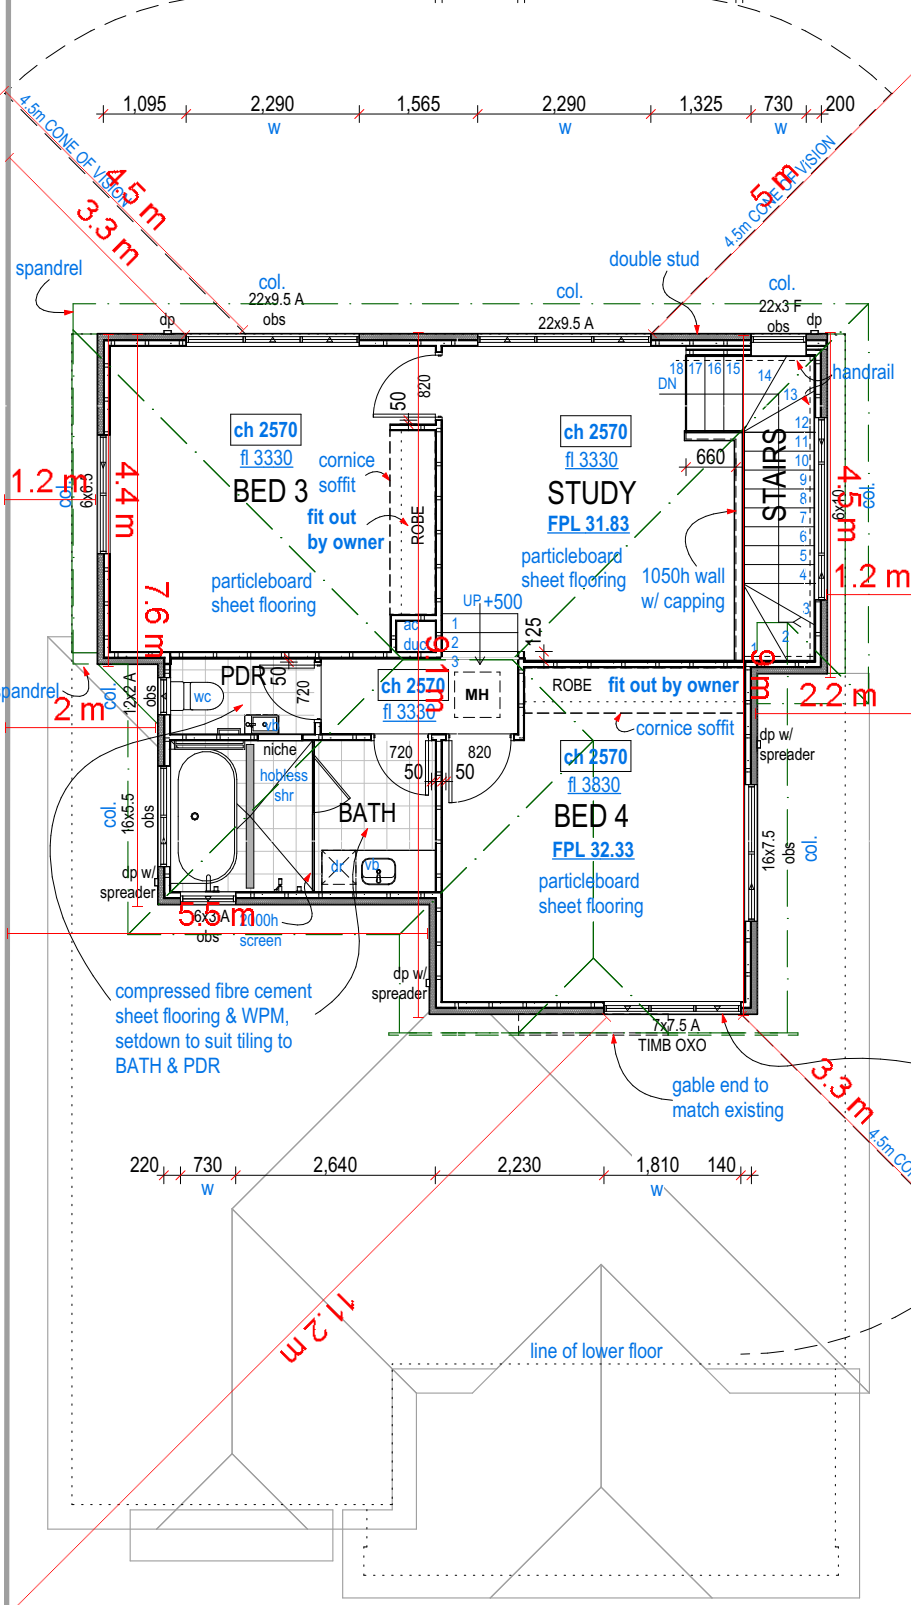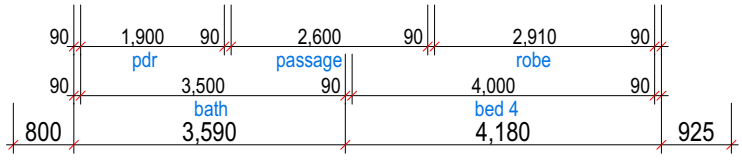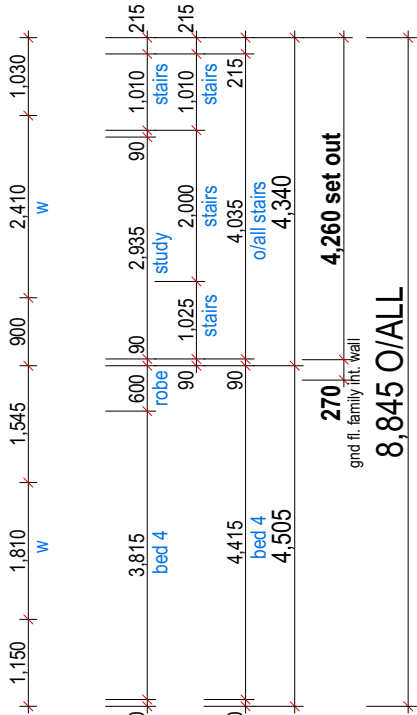

INSULATION NOTE:
R4.1 insulation to new ceiling areas
R2.0 insulation to new external & internal stud walls

TILE LAYER NOTE:
brickup to suit bath & cabinet hobs as indicated
on room layout sheets

ROOF CARPENTER NOTE:
setdown timber floor frame 40mm to wet areas.

form opening in studwork to suit wet area
niches as indicated on room layout sheets.

ROOF PLUMBER NOTE :
provide new slotted colorbond gutters as
indicated on plan w/ profile to relate to existing

ALUMINIUM JOINERY NOTE:
provide permanent restrictors to
windows to conform to NCC VOL. 2 11.3.7 & 11.3.8

TOILET DOOR NOTE:
toilet door to conform to
NCC VOL. 2 10.4.2

PLUMBER NOTE :
no dry waste to be installed to wet areas as
per new NCC requirements

BUILDER: _____
CLIENT(S): _____
ADDRESS: _____
LEEDERVILLE 6007


BUILT FOR YOUR LIFESTYLE

DRAWN: AJU
DESIGNED: AFT
CHECKED: NAC
DATE: 7/09/26
LAST OPENED: 9/09/2026
LAST EDITED BY: AnnaJ


SCALE: 1:100
SHEET: 3 OF 6
SIZE: A3
RENOVATIONS
JOB NO: 175459

VO Drawn Date VO Drawn Date
PROPOSED FIRST FLOOR PLAN



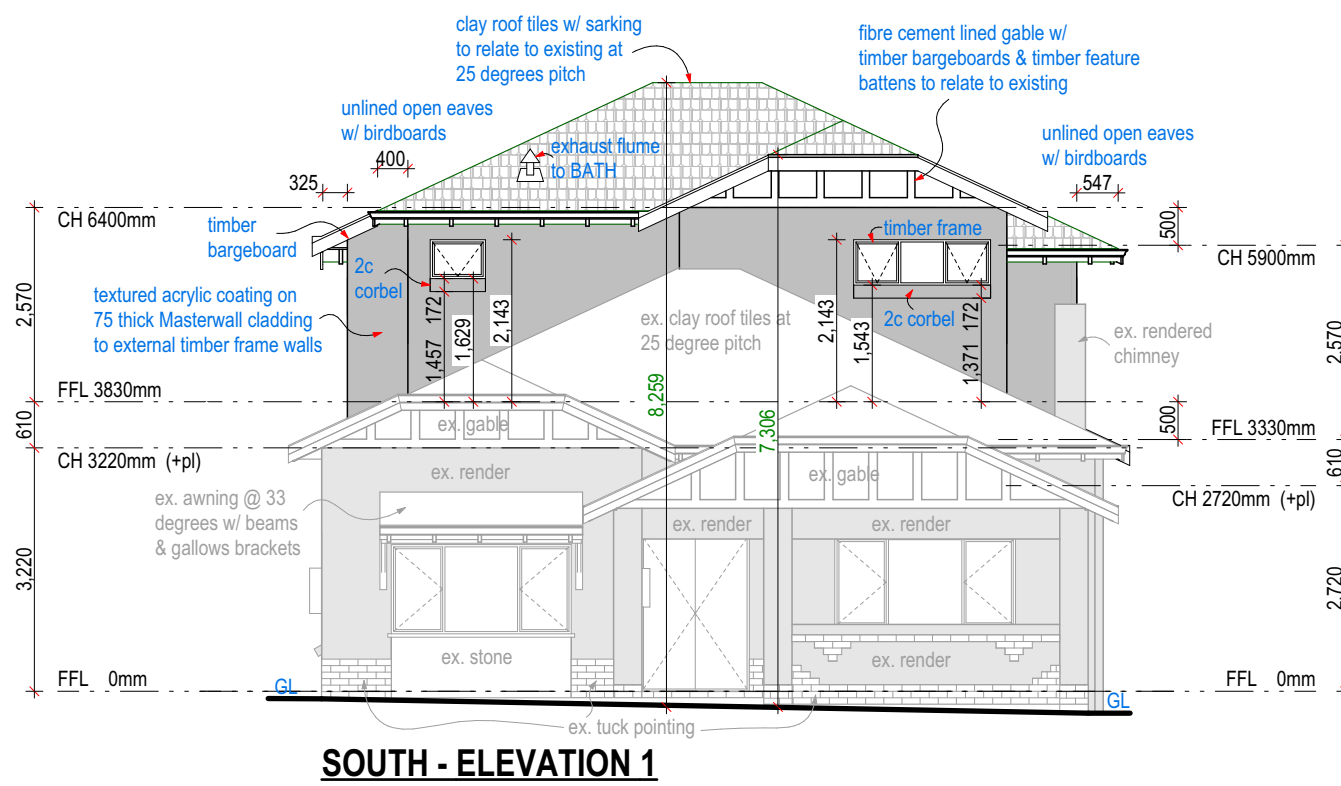

SOUTH - ELEVATION 1

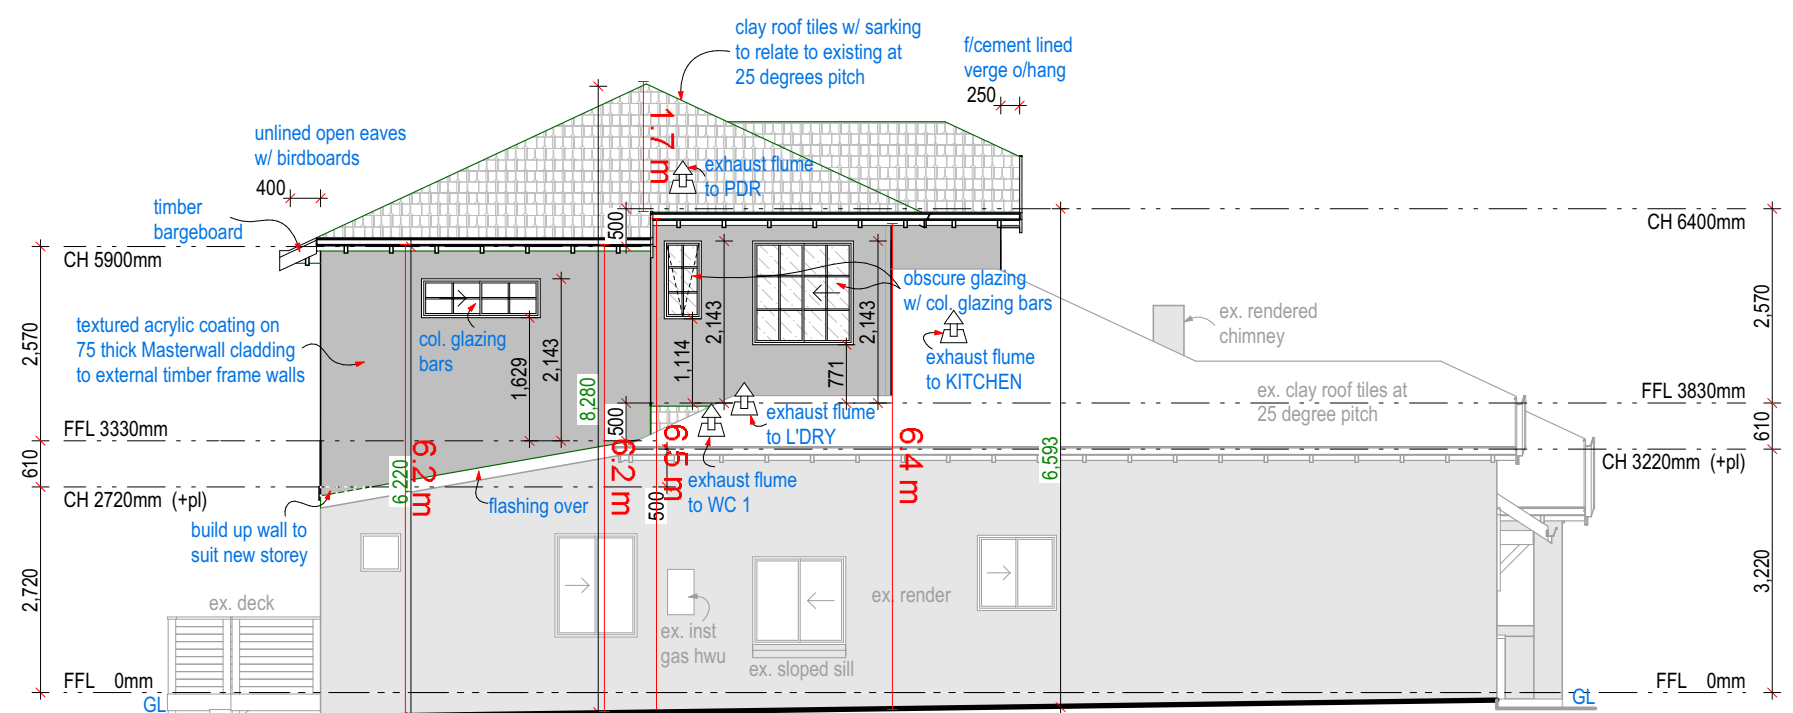

WEST - ELEVATION 2


BUILDER:	PROPOSED RESIDENCE FOR:
CLIENT(S):	Grant Craven & Lisa Figliomeni-Craven
.....	ADDRESS:
.....	16 Salisbury Street
DATE:	LEEDERVILLE 6007

DRAWN: AJU	SCALE: 1:100
DESIGNED: AFT	SHEET: 4 OF 6
CHECKED: NAC	SIZE: A3
DATE: 7/09/26	RENOVATIONS
LAST OPENED: 9/09/2026	JOB NO:
LAST EDITED BY: AnnaJ	175459


SCALE: 1:100
SHEET: 4 OF 6
SIZE: A3
RENOVATIONS
JOB NO:
175459

ELEVATIONS 1-2



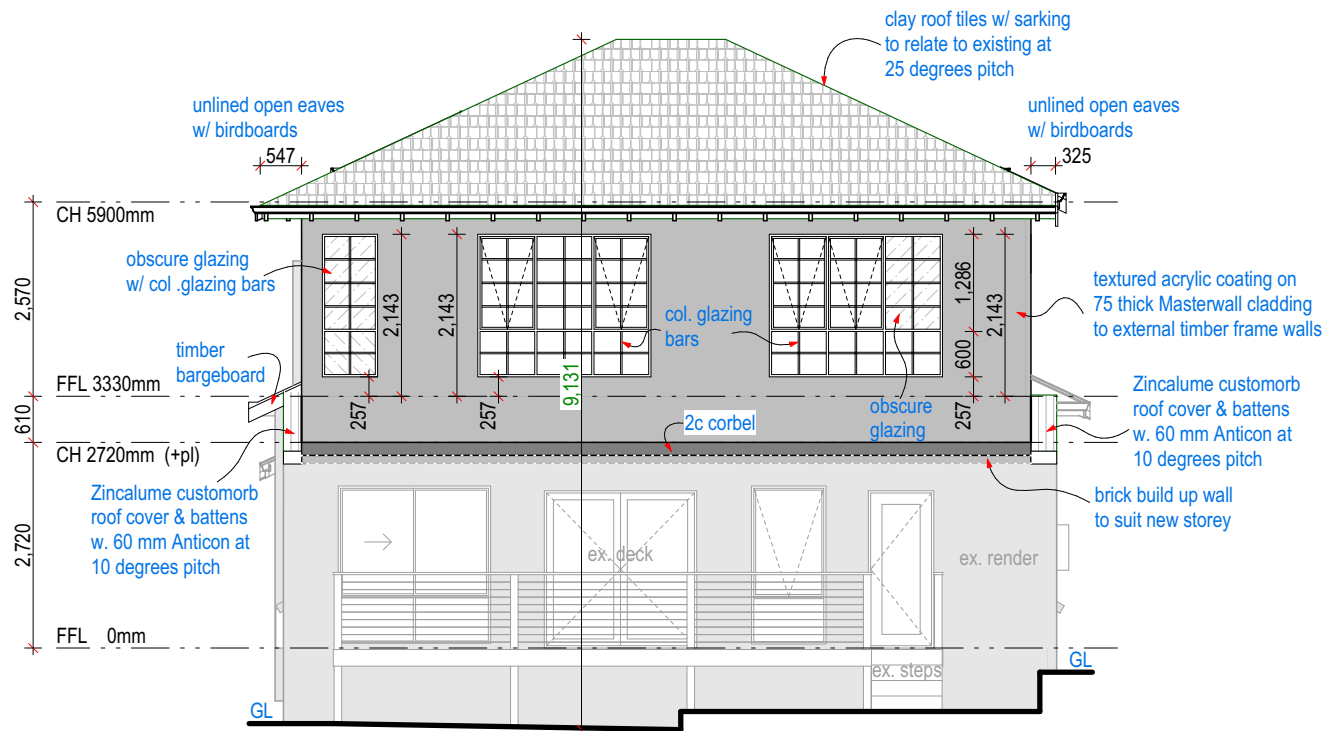

NORTH - ELEVATION 3

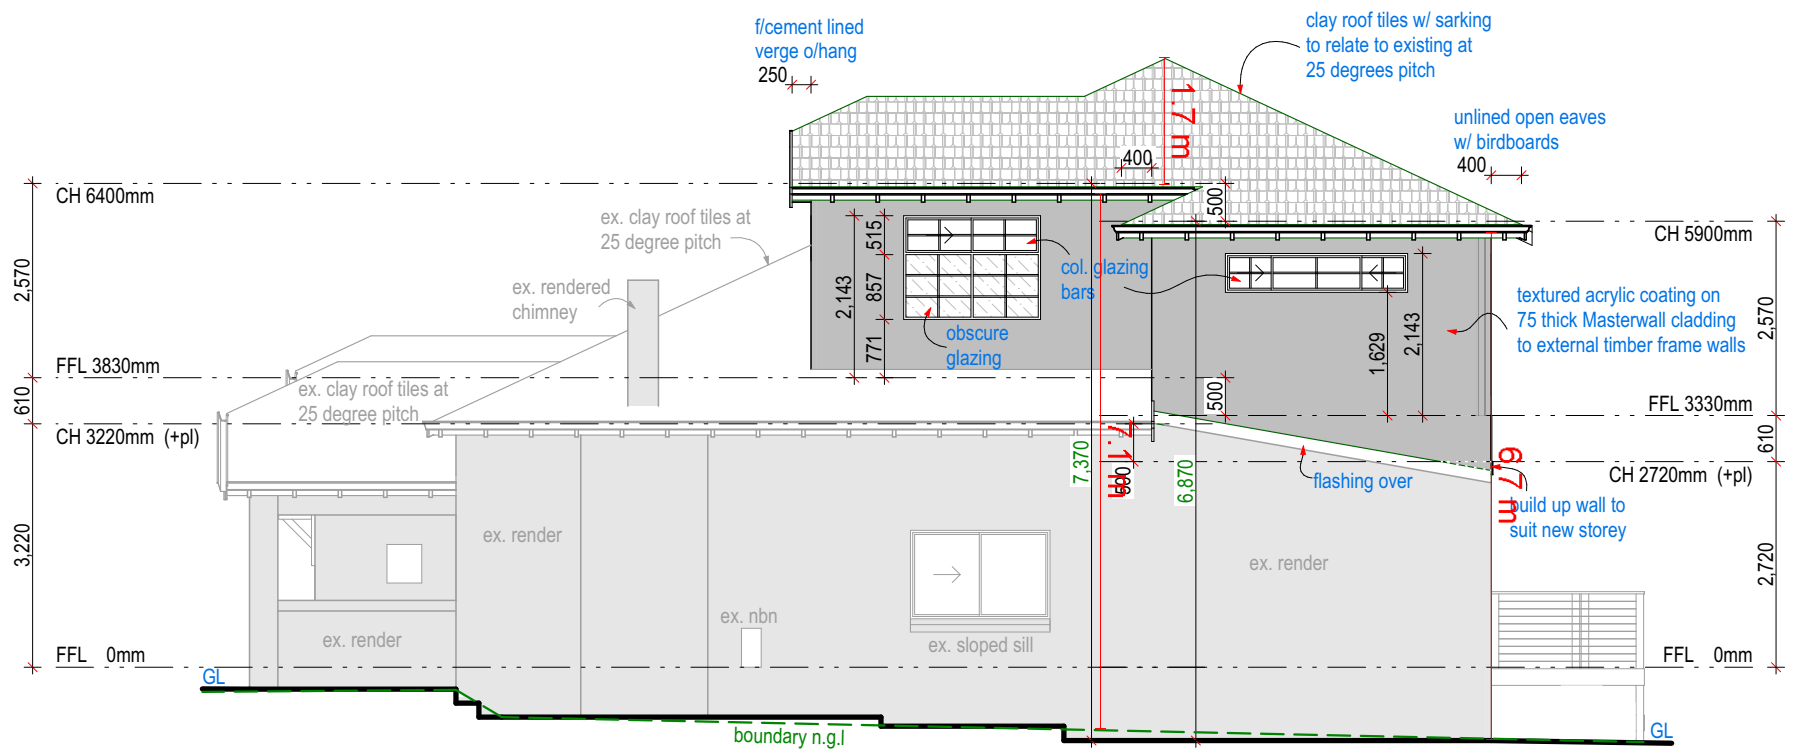

EAST - ELEVATION 4