




Site Plan

Project number	26002
Date	30/09/2026
Revision	3
Drawn by	MS

54-56 Lindsay Street, Perth

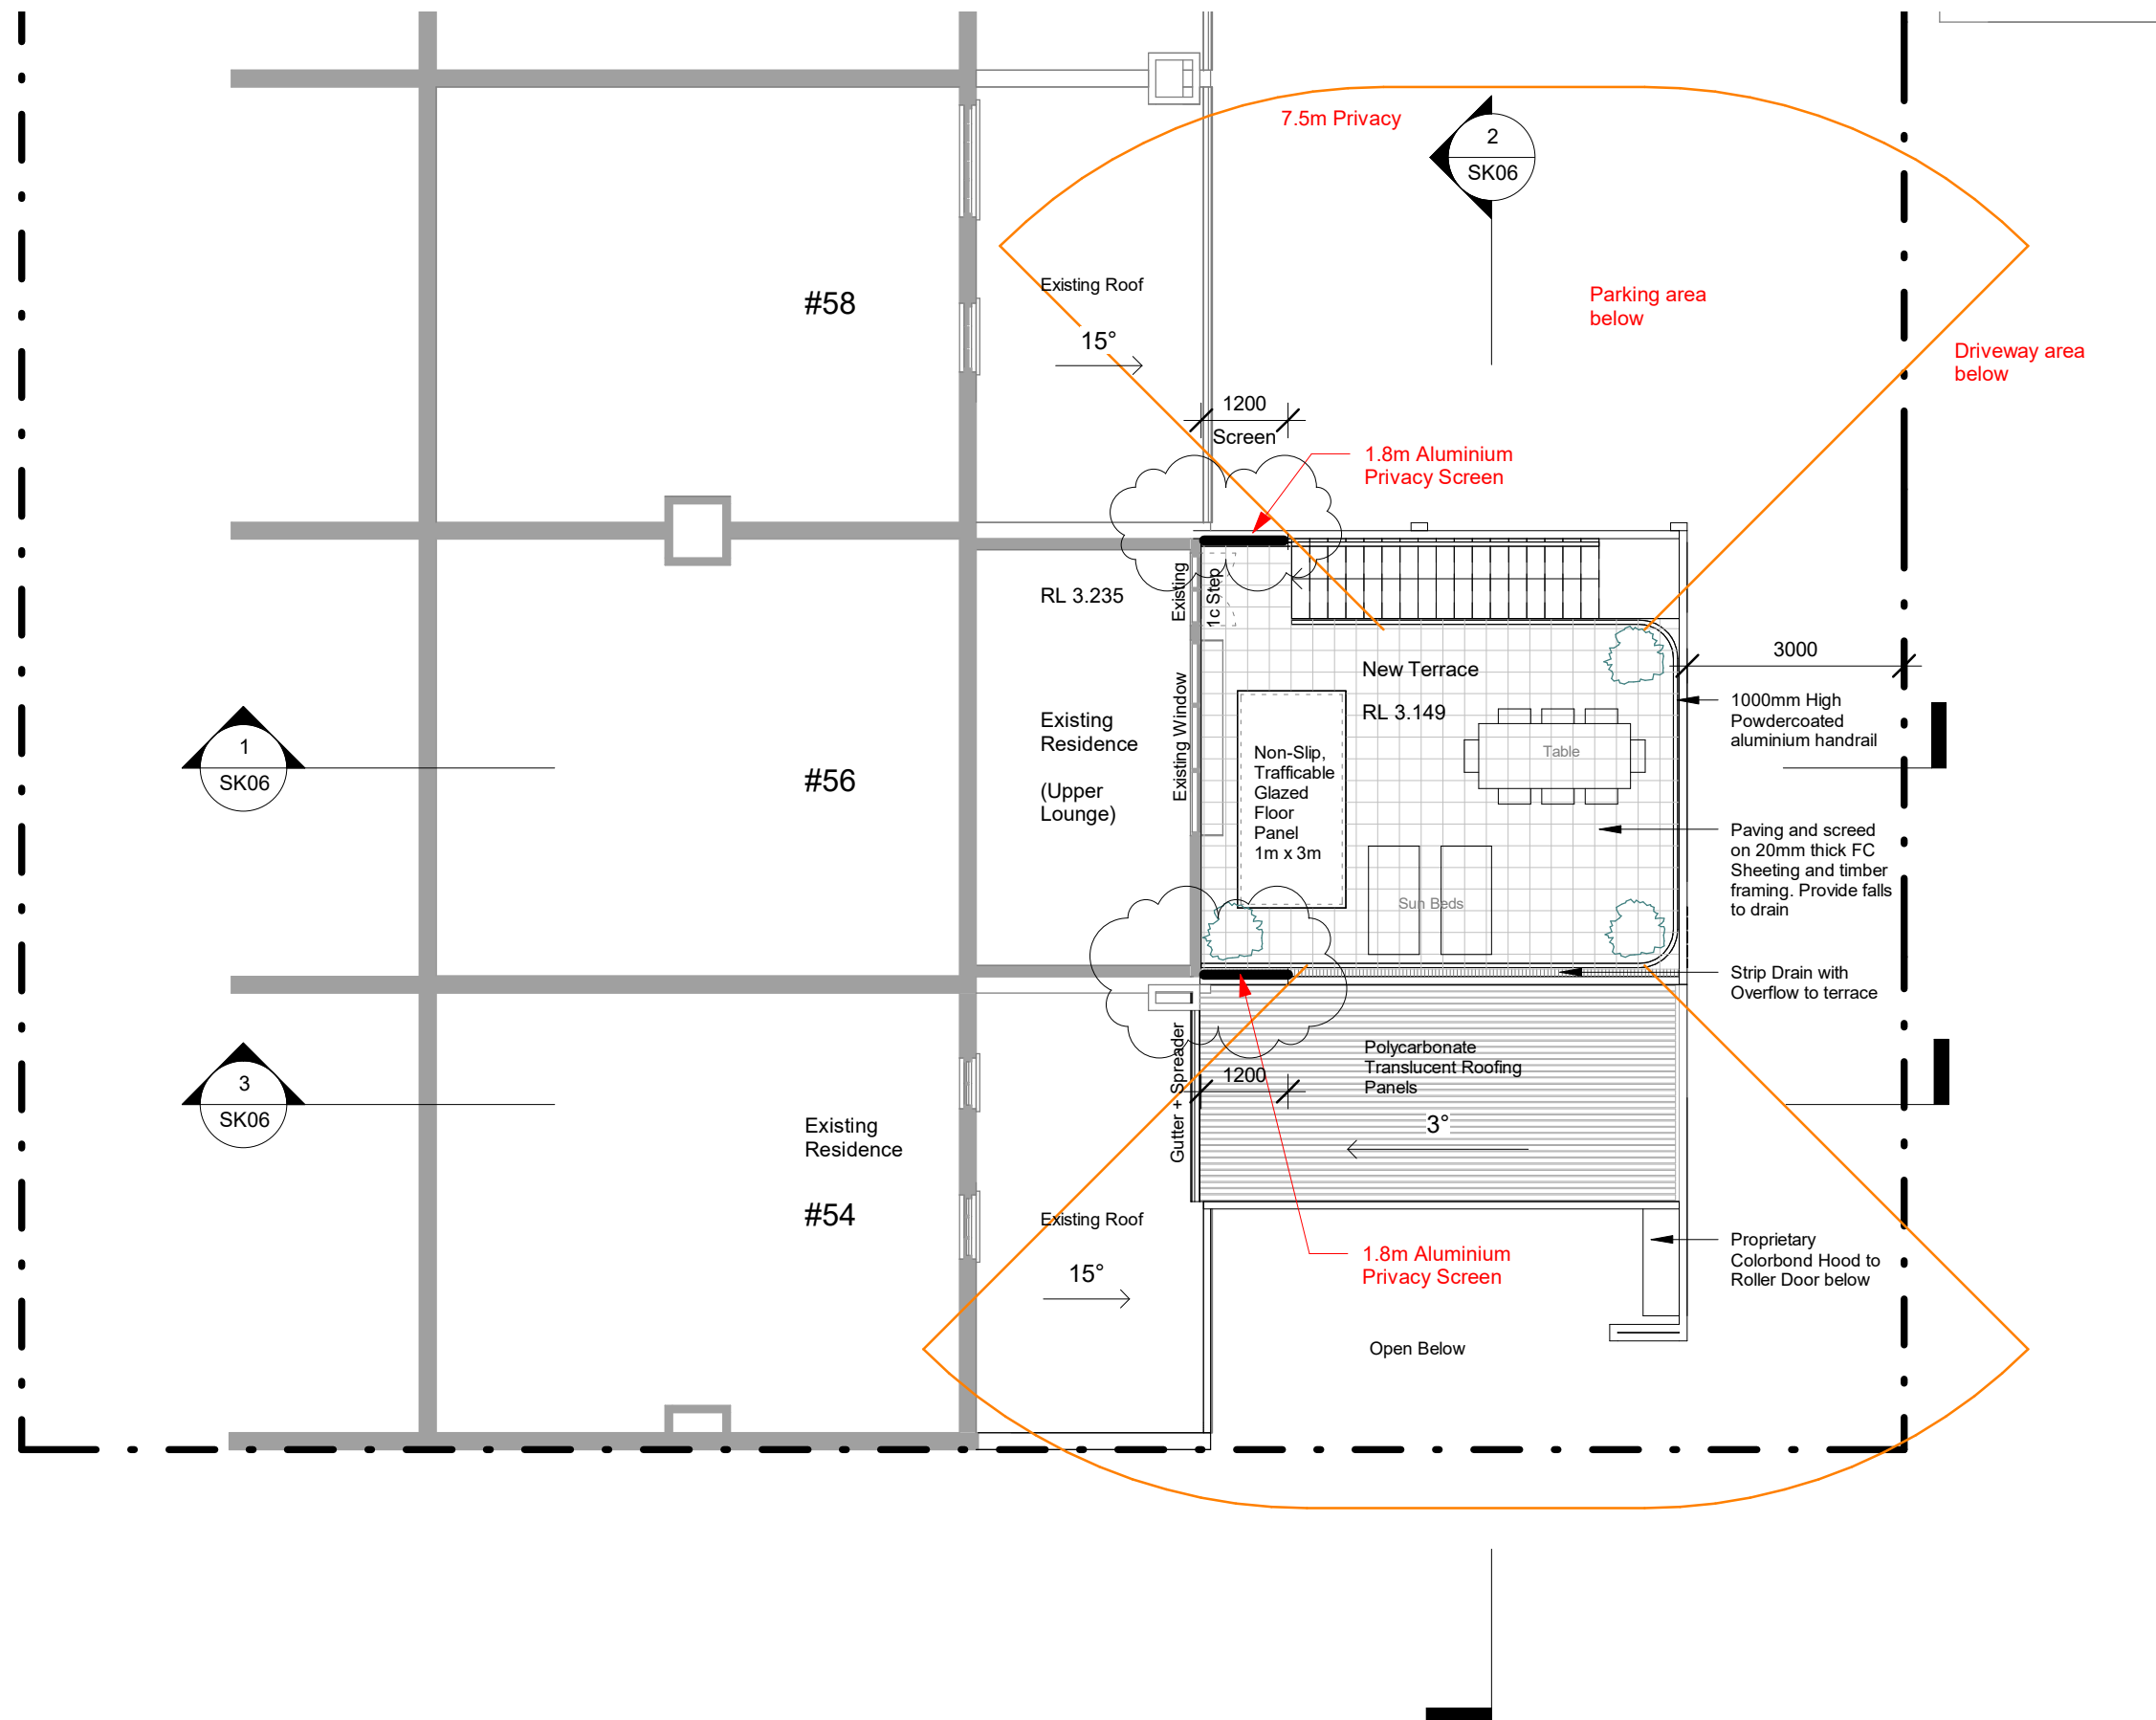

Level 1 Proposed


Project number	26002
Date	30/09/2026
Revision	4
Drawn by	MS

R4 30/09/2026 Re-Issued for DA
R3 29/06/2026 Issued for DA

54-56 Lindsay Street, Perth

SK02

Scale 1 : 100

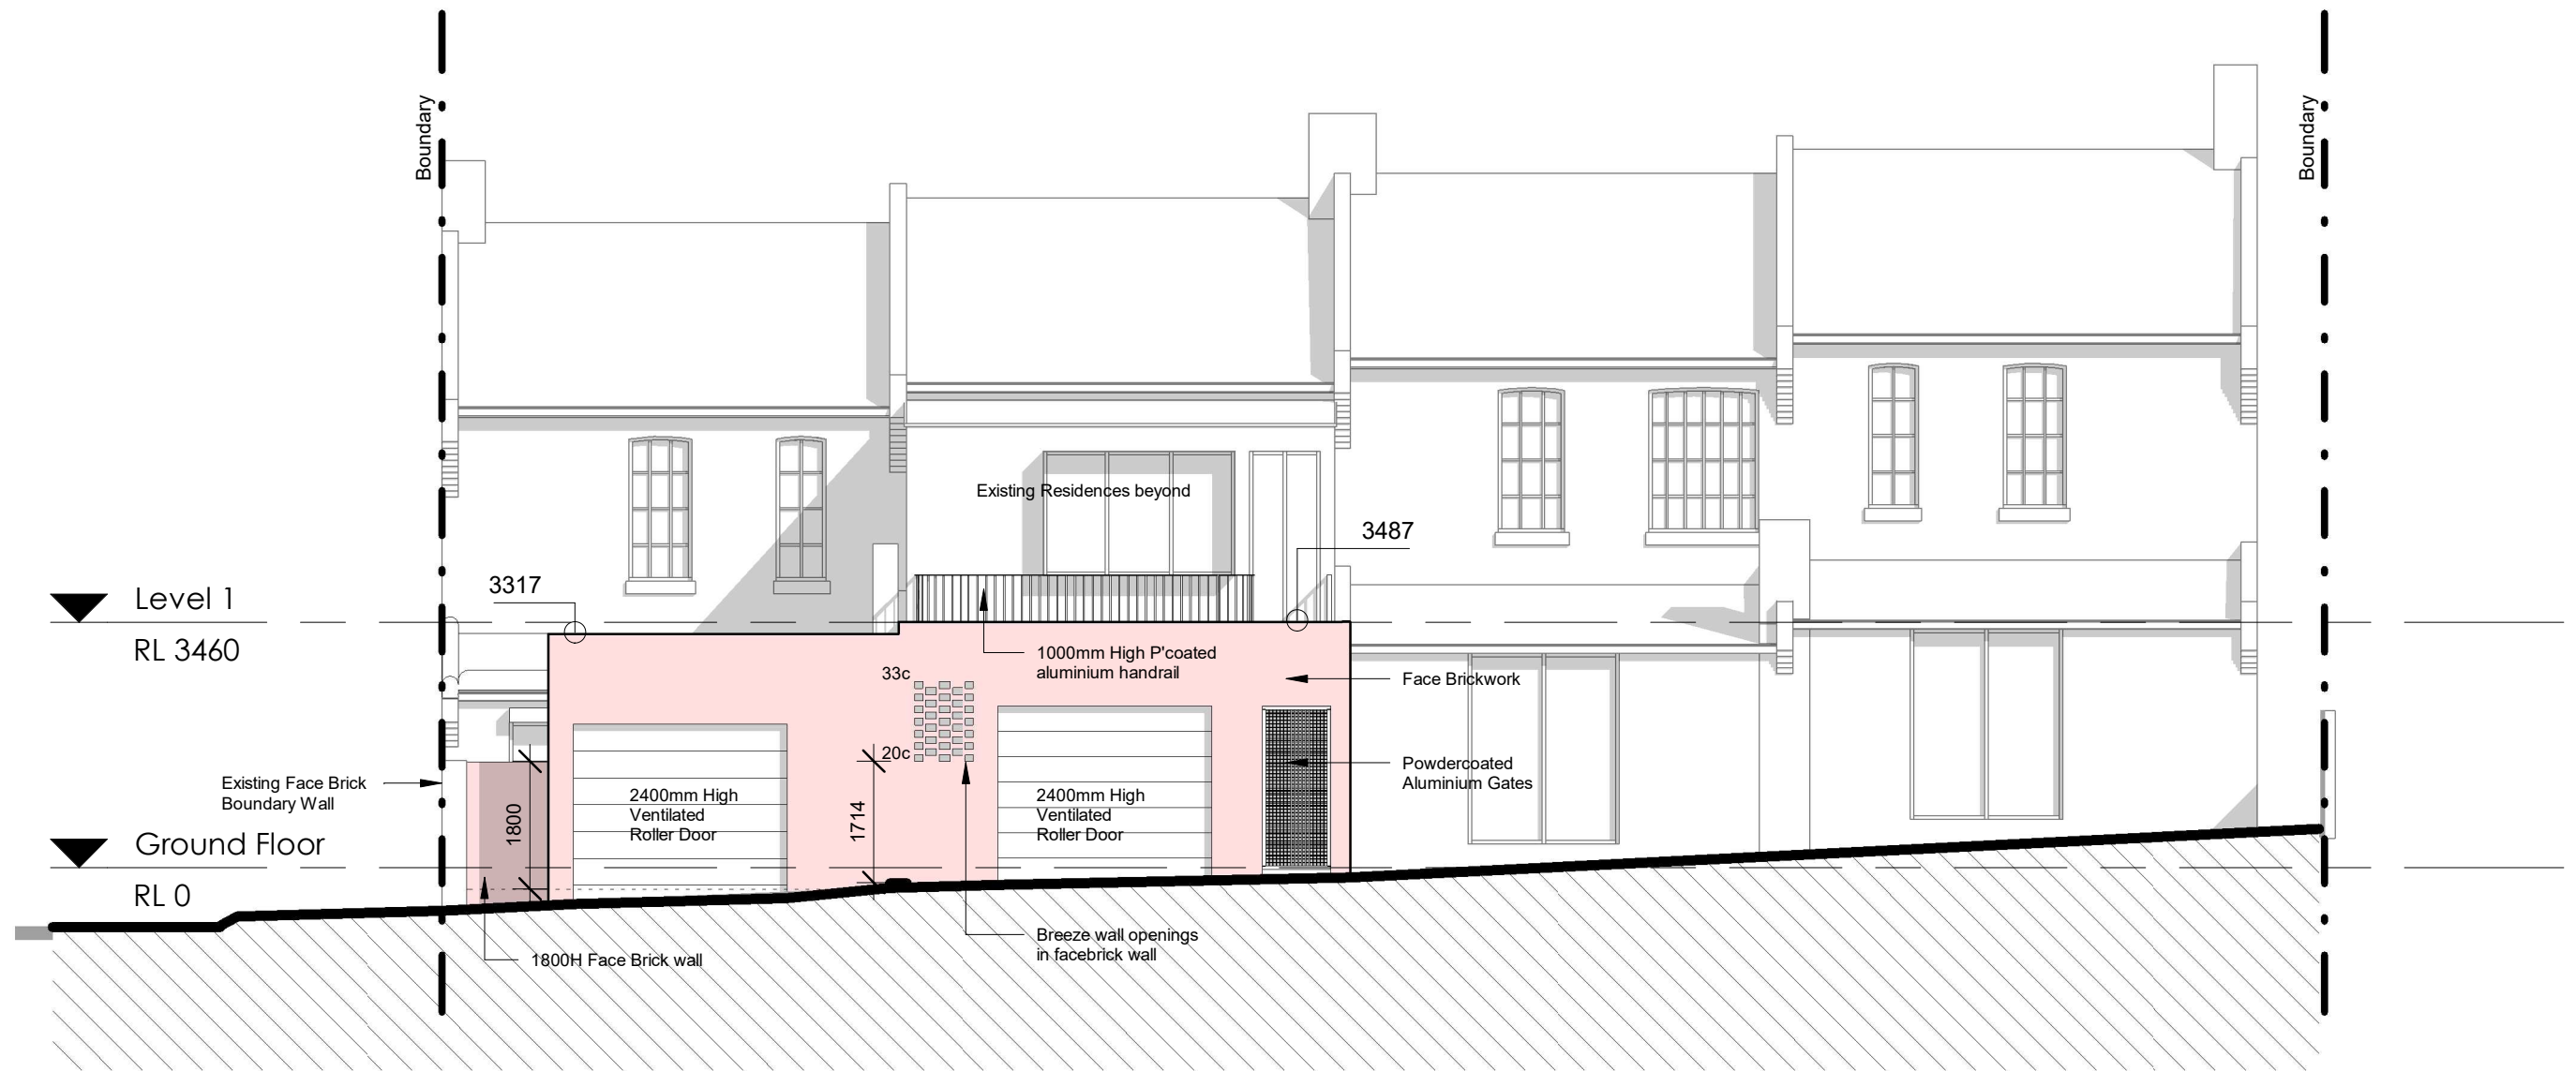


East Elevation

Project number	26002
Date	30/09/2026
Revision	3
Drawn by	Author

54-56 Lindsay Street, Perth

SK03

Scale 1 : 100

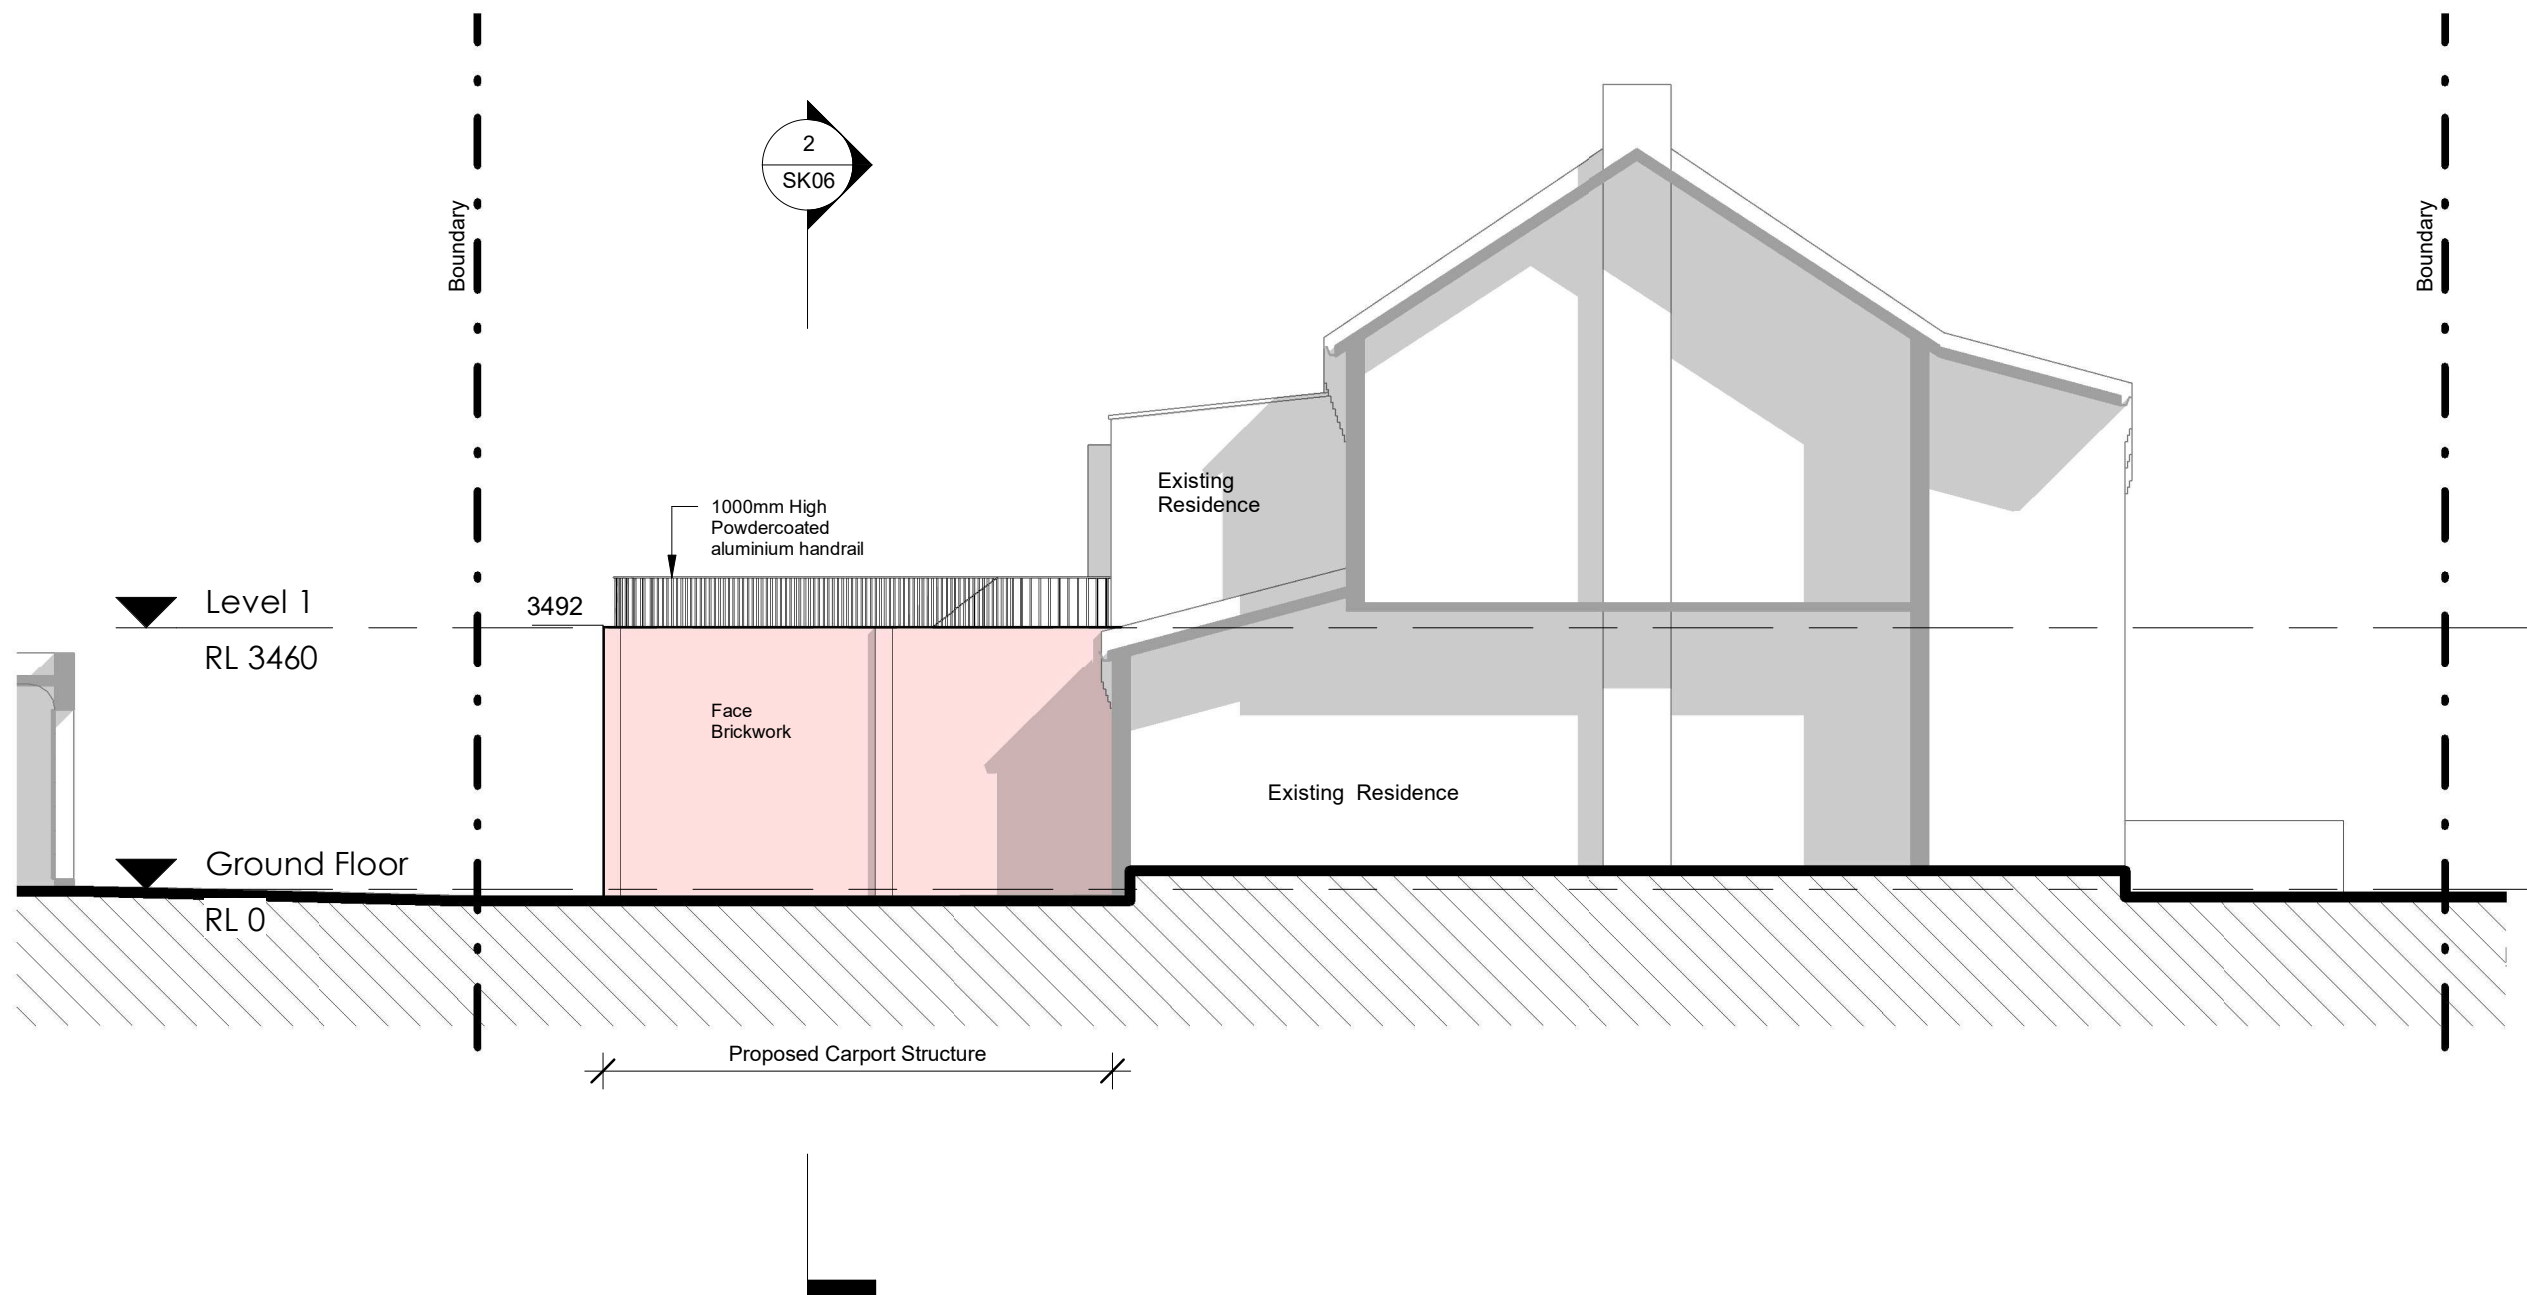

CITY
OF
VINCENT
RECEIVED
1 Oct
2026


North Elevation

Project number	26002
Date	30/09/2026
Revision	3
Drawn by	Author

54-56 Lindsay Street, Perth

SK04

Scale 1 : 100

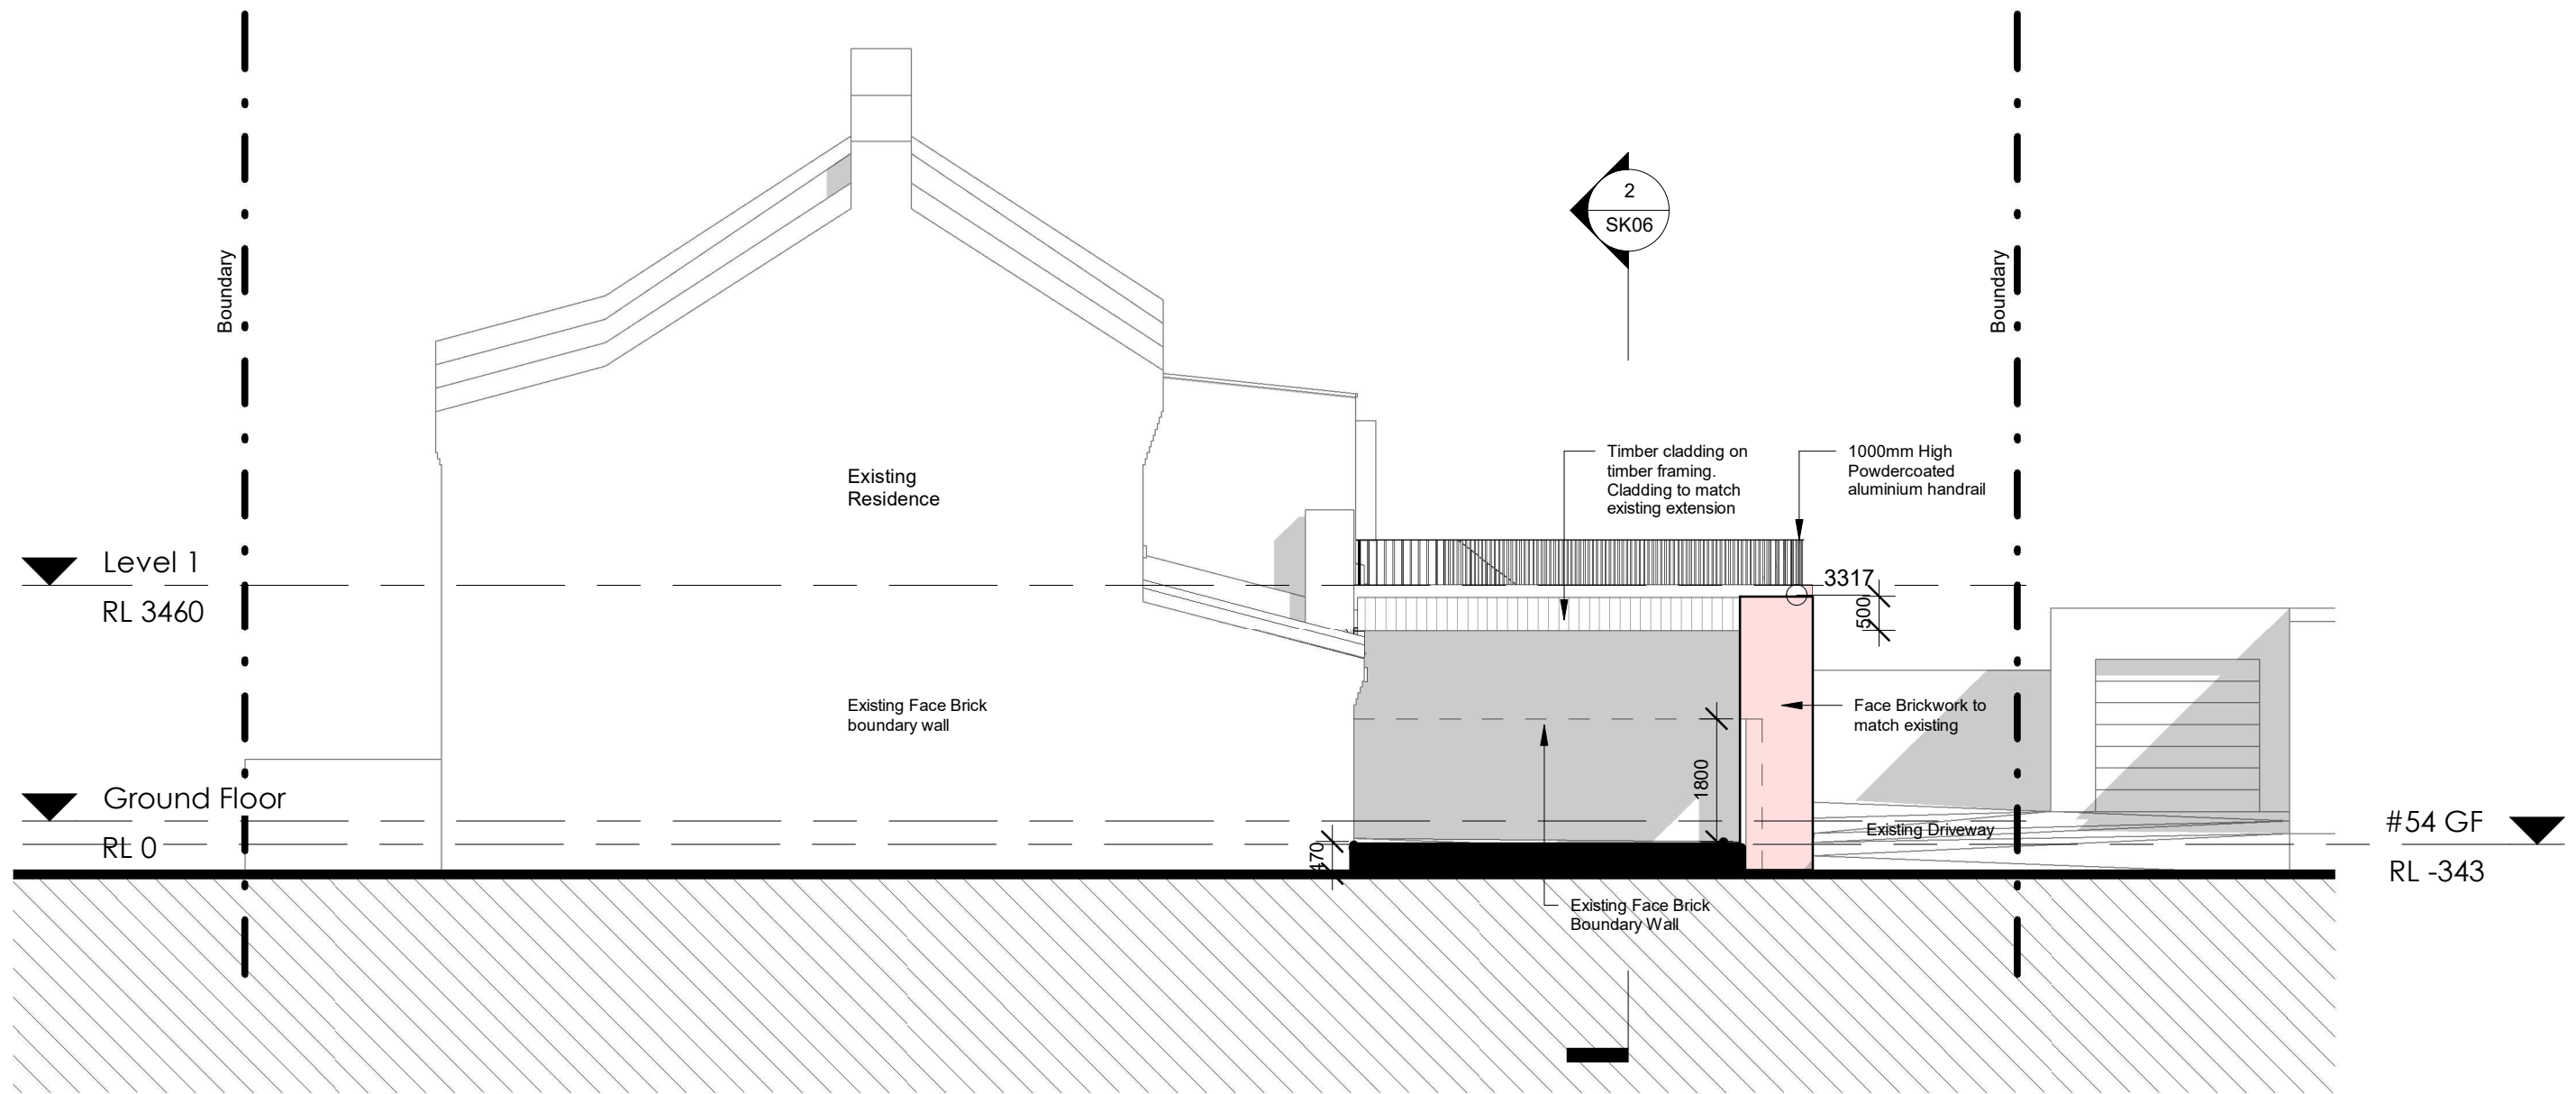

CITY
OF
VINCENT
RECEIVED
1 Oct
2026


South Elevation (Monger Street)

Project number 26002
Date 30/09/2026
Revision 3
Drawn by Author

54-56 Lindsay Street, Perth

SK05

Scale 1 : 100

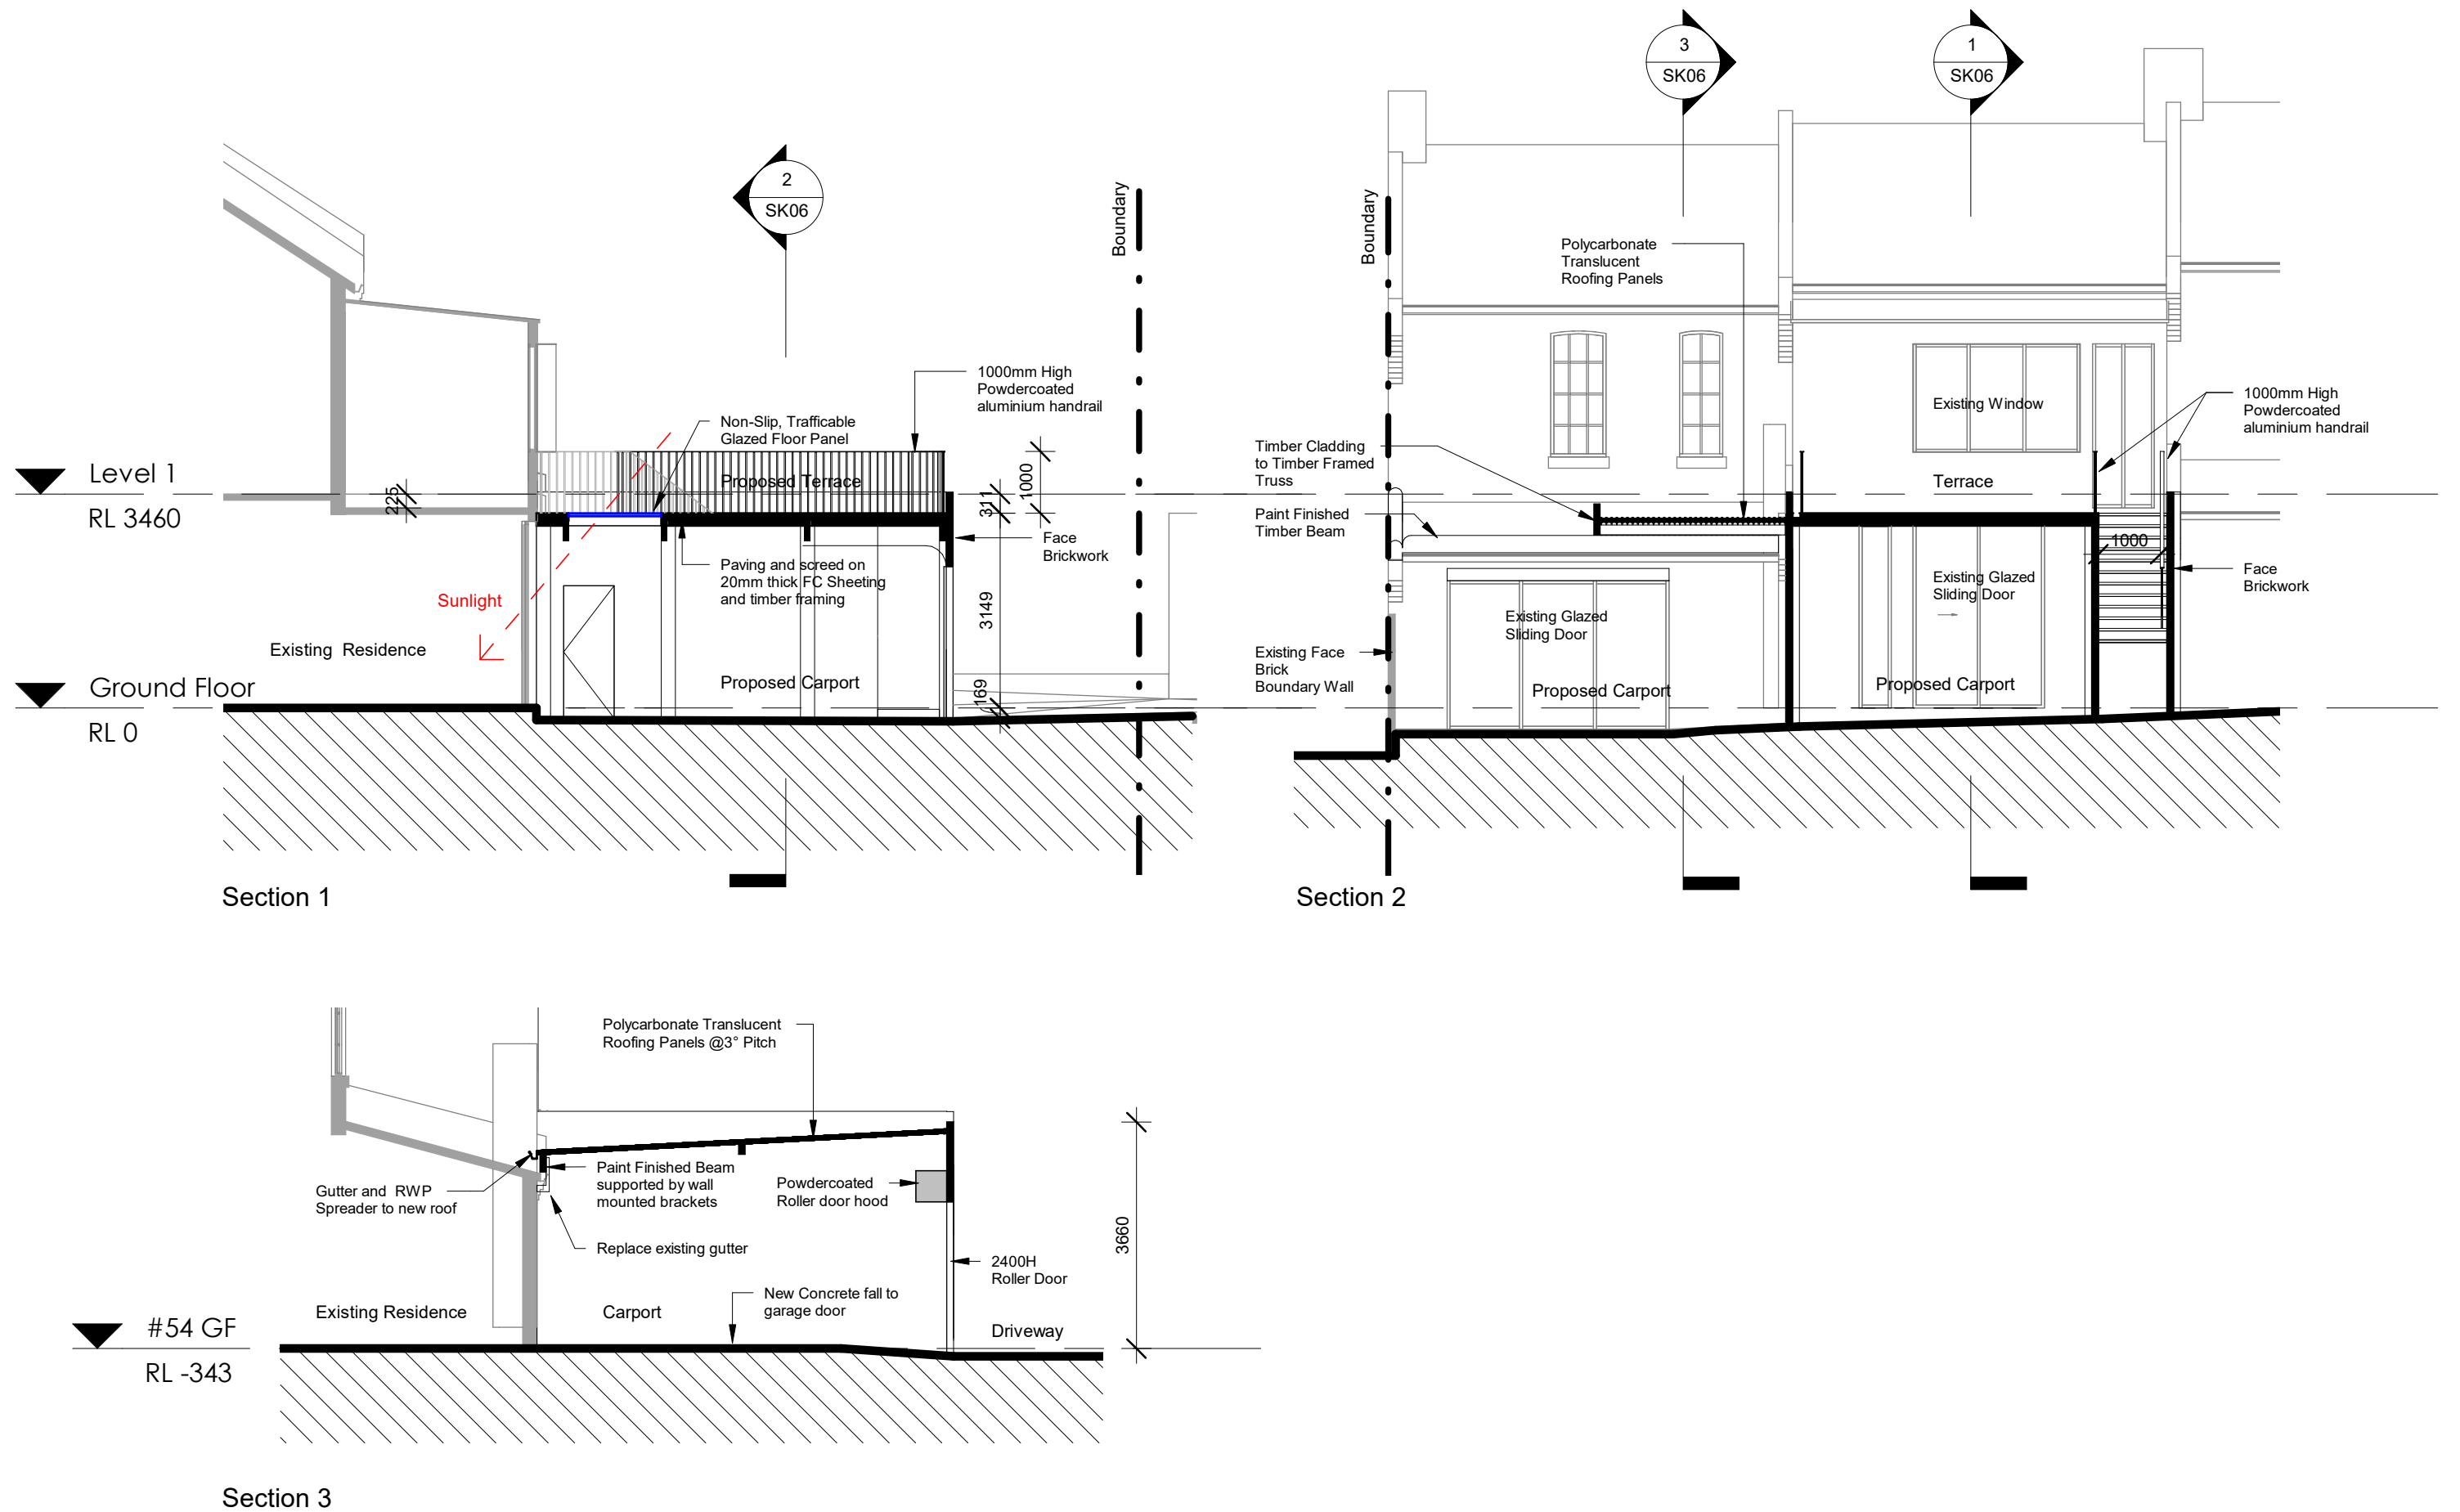

CITY
OF
VINCENT
RECEIVED
1 Oct
2026


Sections

Project number	26002
Date	30/09/2026
Revision	3
Drawn by	MS

54-56 Lindsay Street, Perth

SK06

Scale 1 : 100

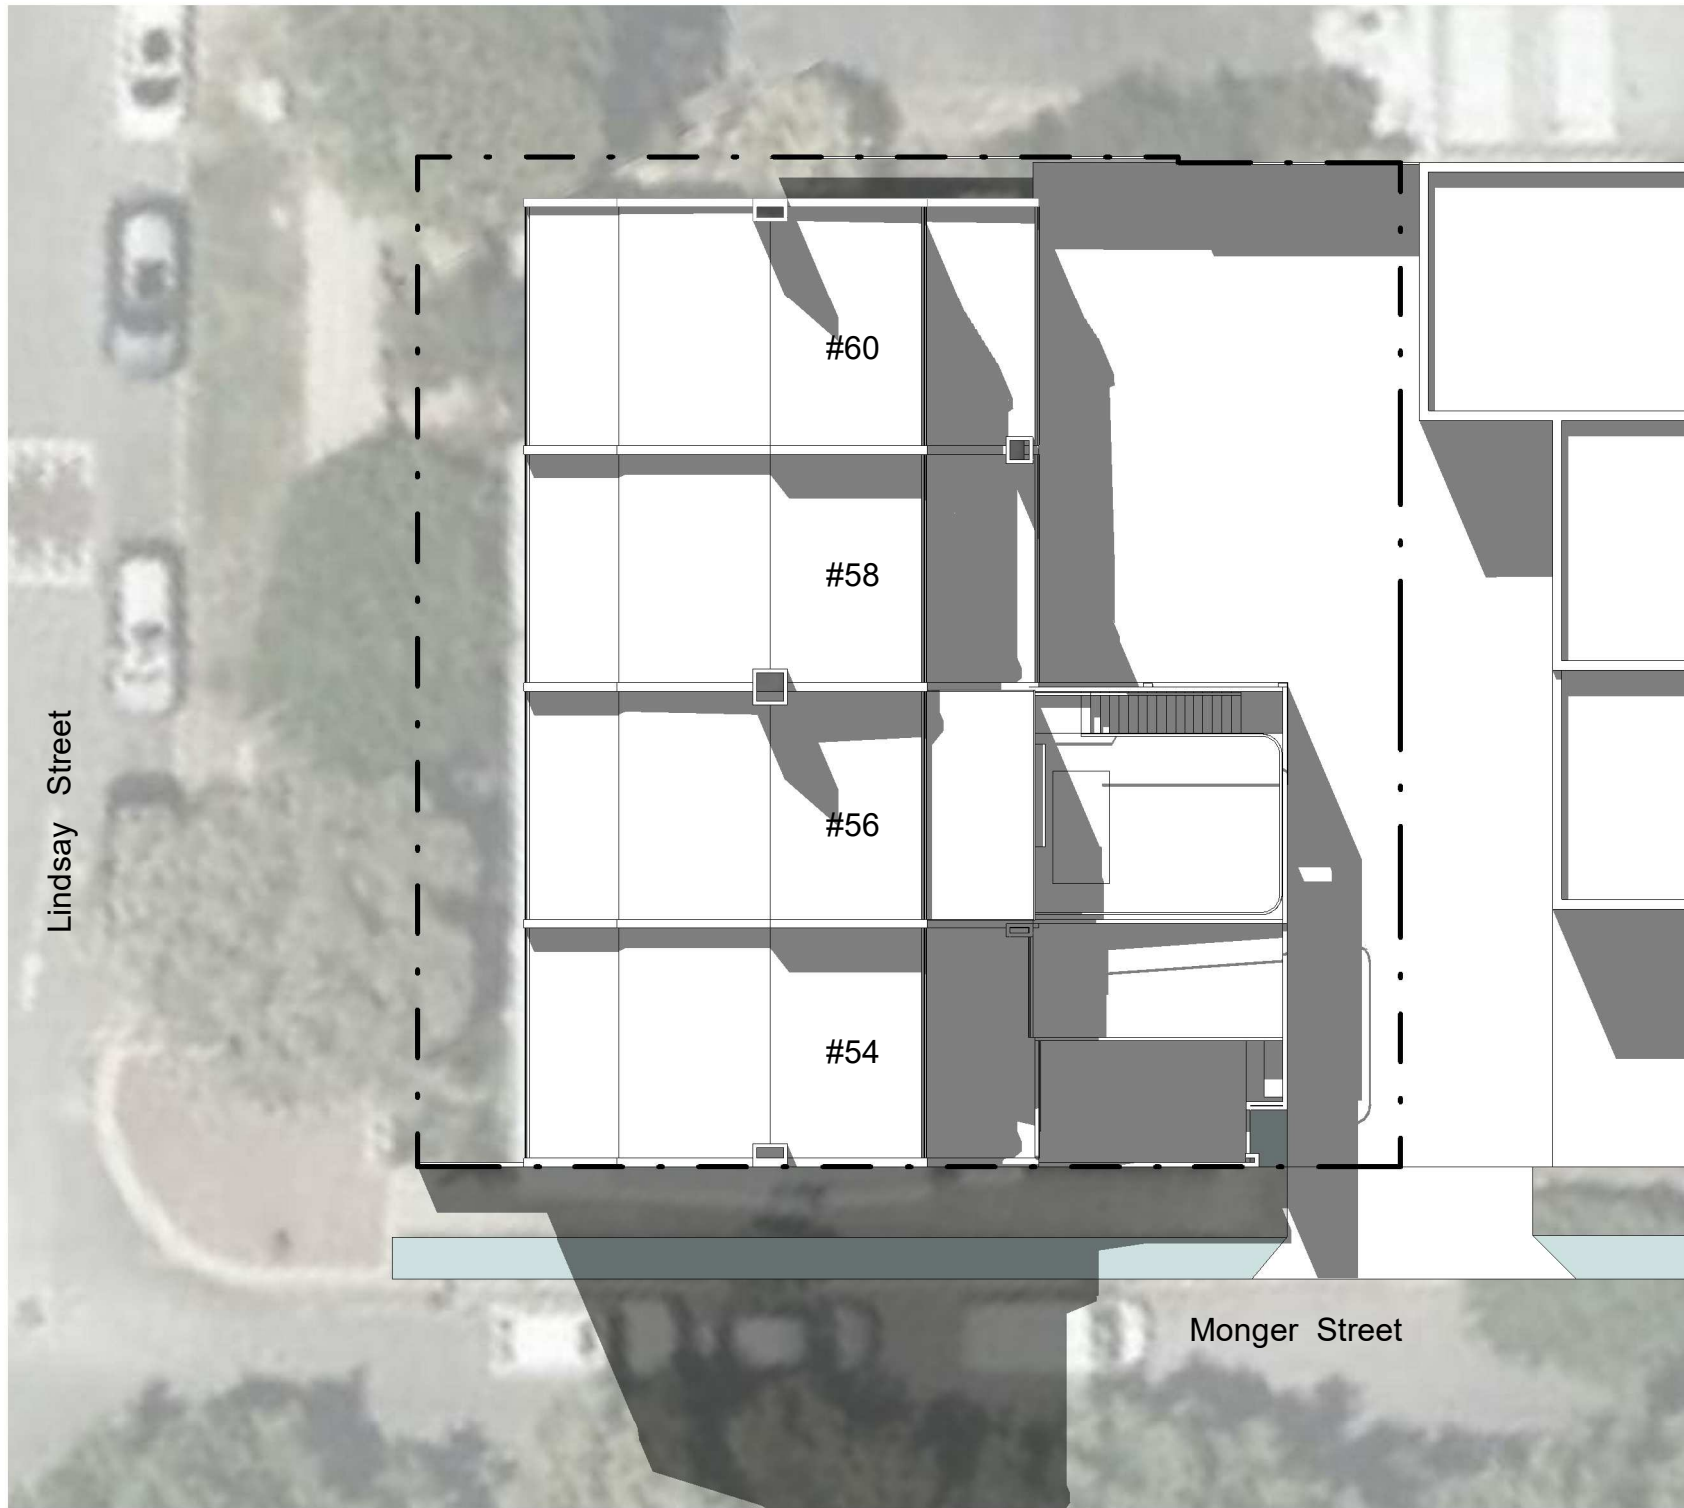

12pm - 21st June
Winter Solistice



Shadow Plan

Project number	26002
Date	30/09/2026
Revision	3
Drawn by	MS

54-56 Lindsay Street, Perth

SK07

Scale 1 : 200