



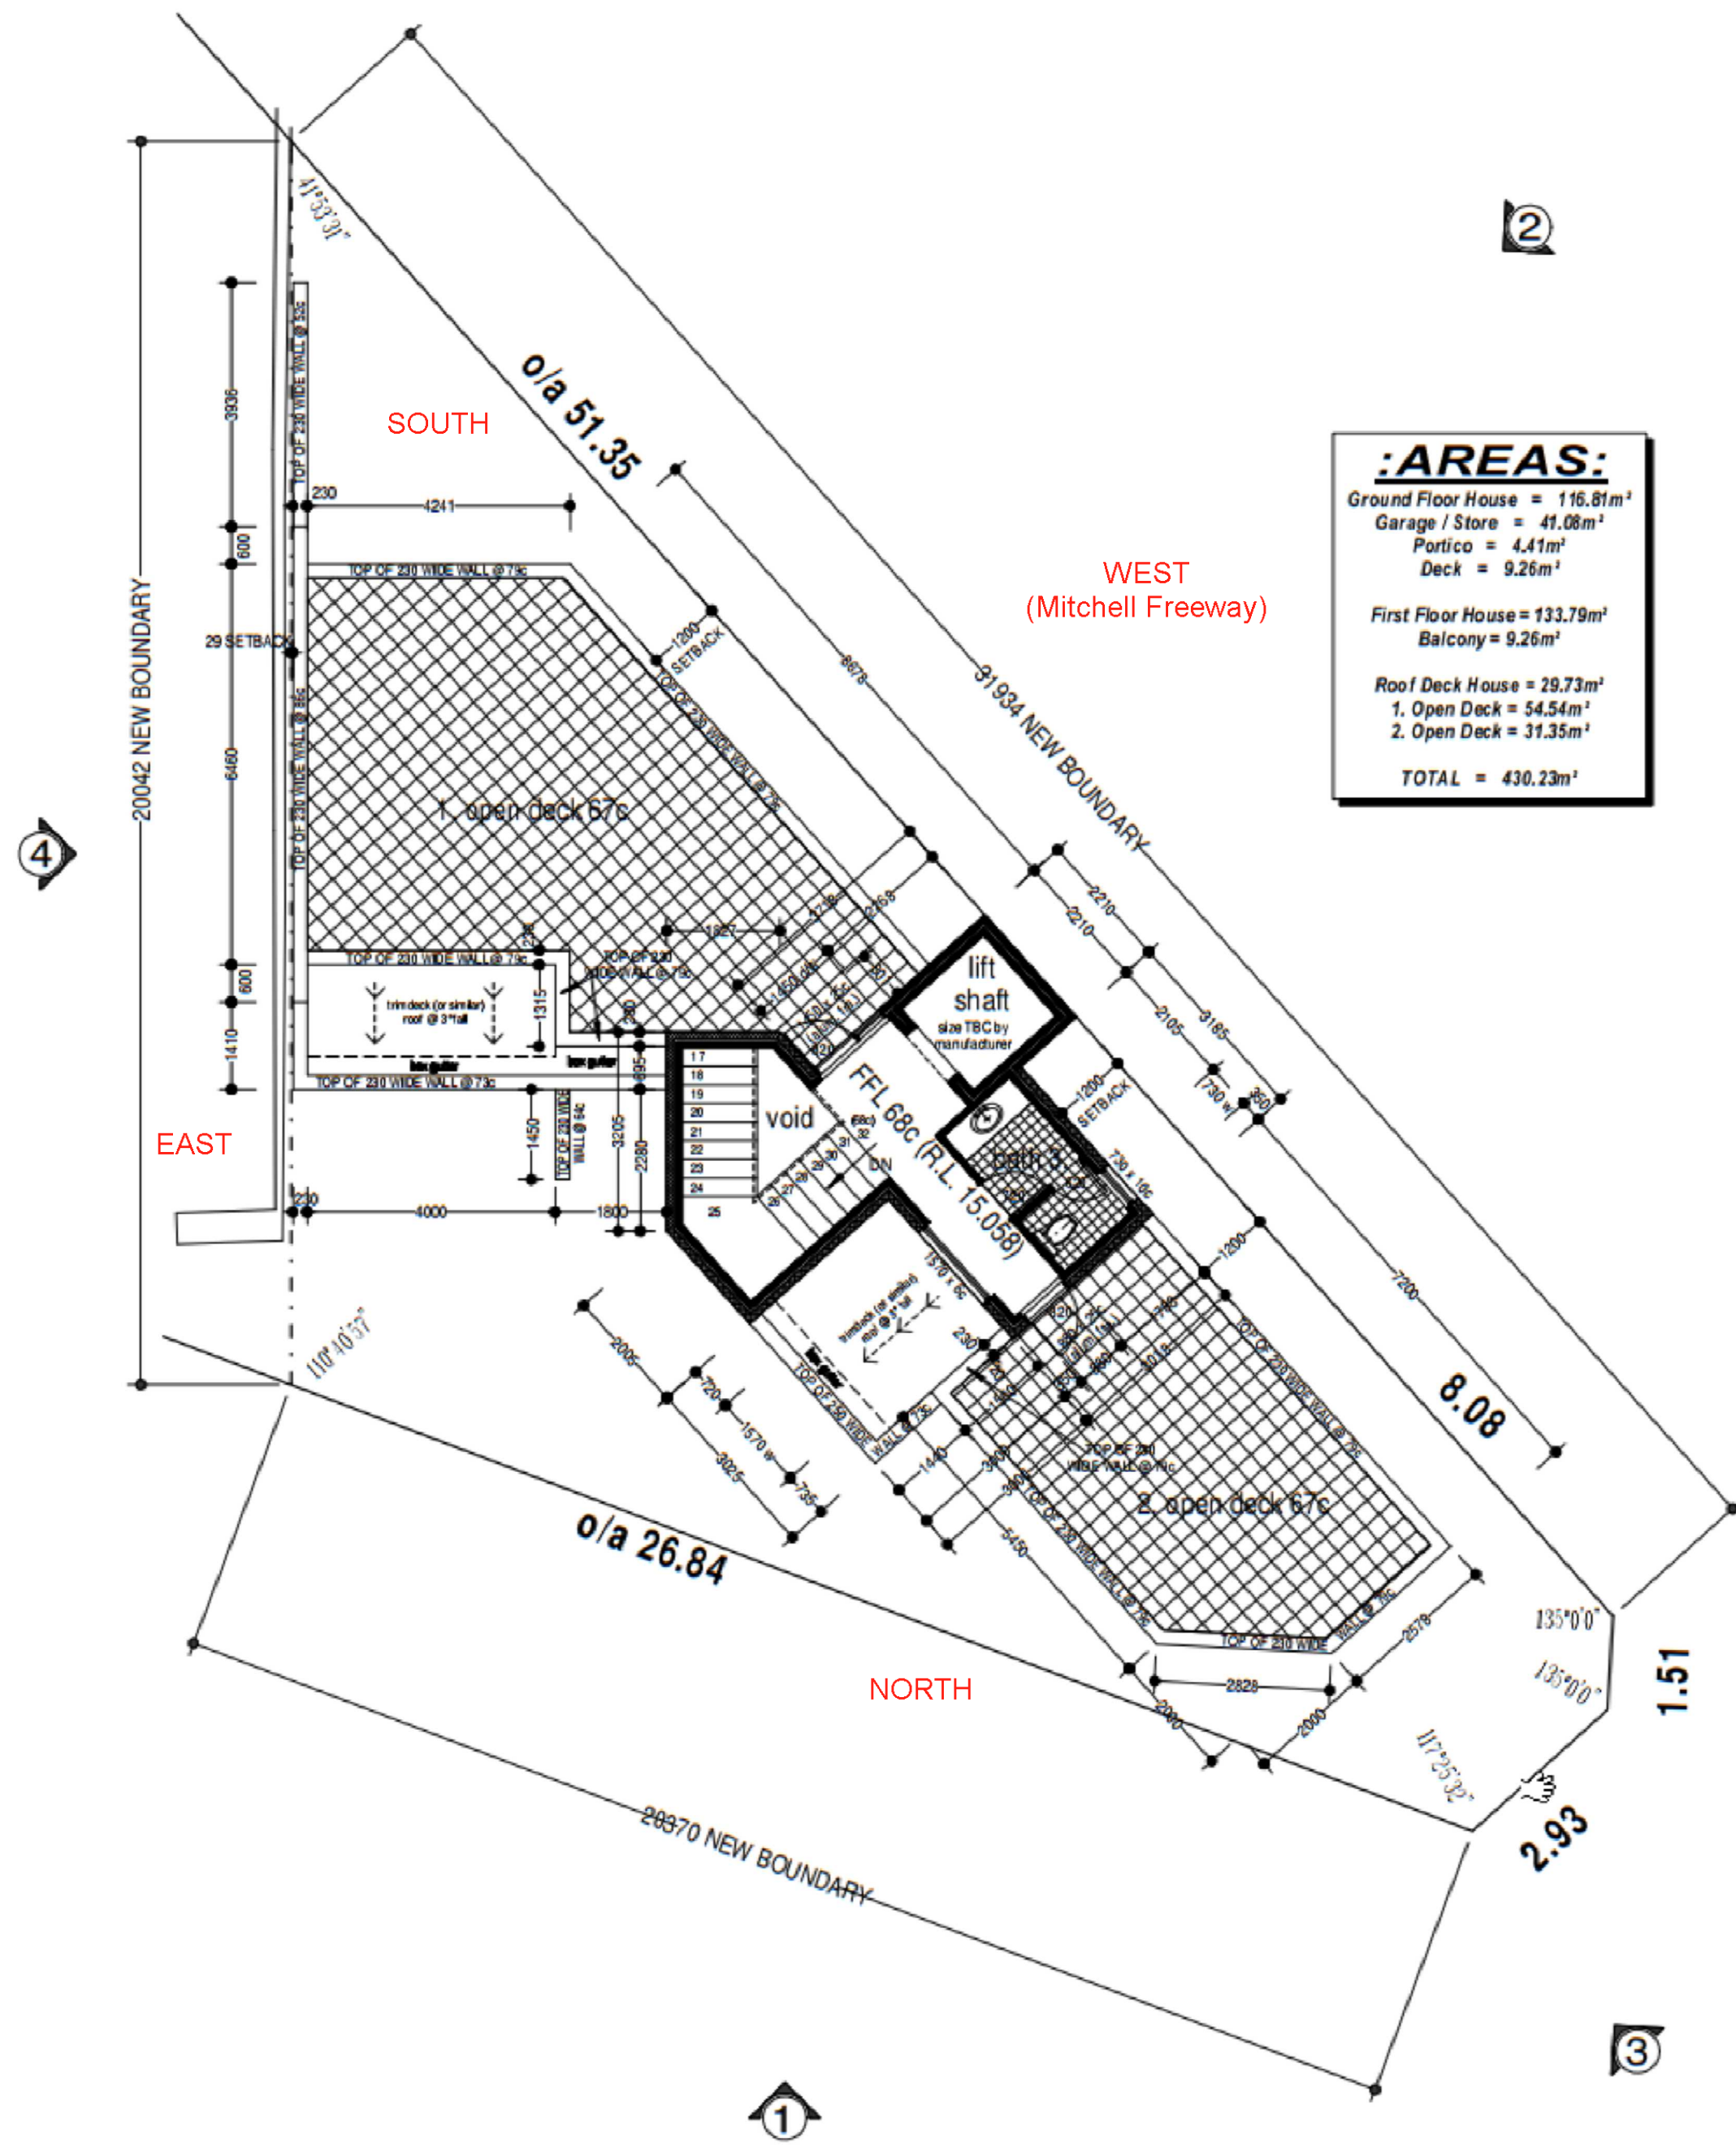


EXISTING ROOF DECK PLAN (2010)

Scale 1:100 @ A1 size

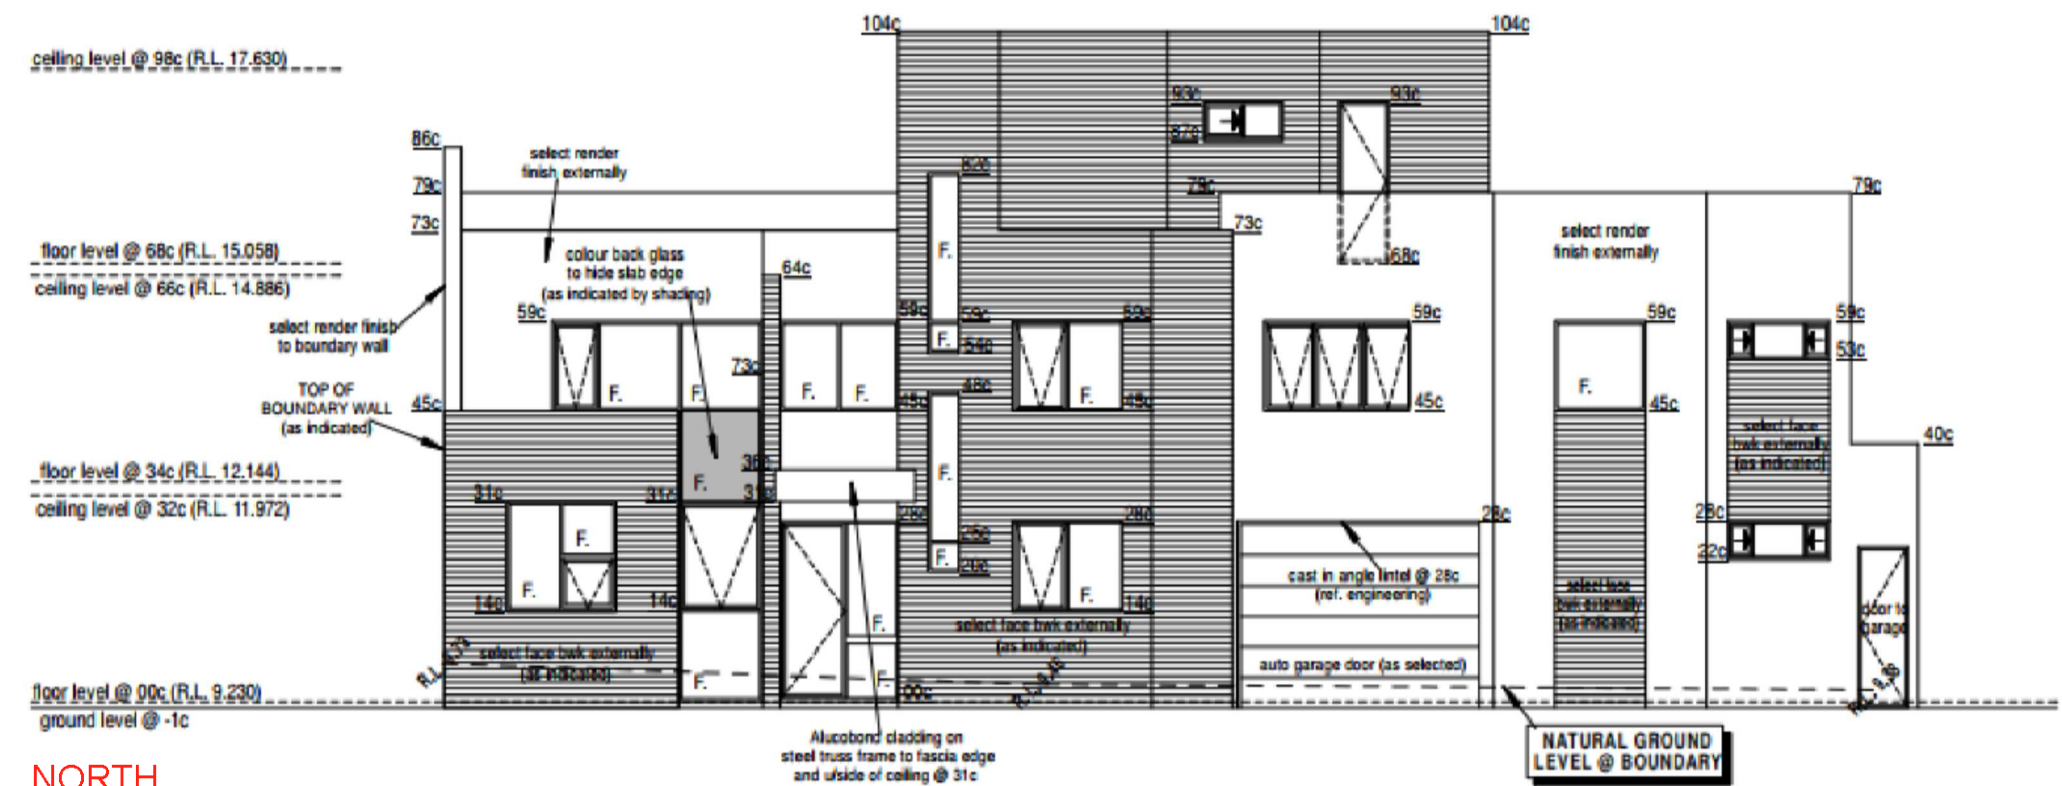

EXISTING ELEVATION 1 (2010)


Scale 1:100 @ A1 size

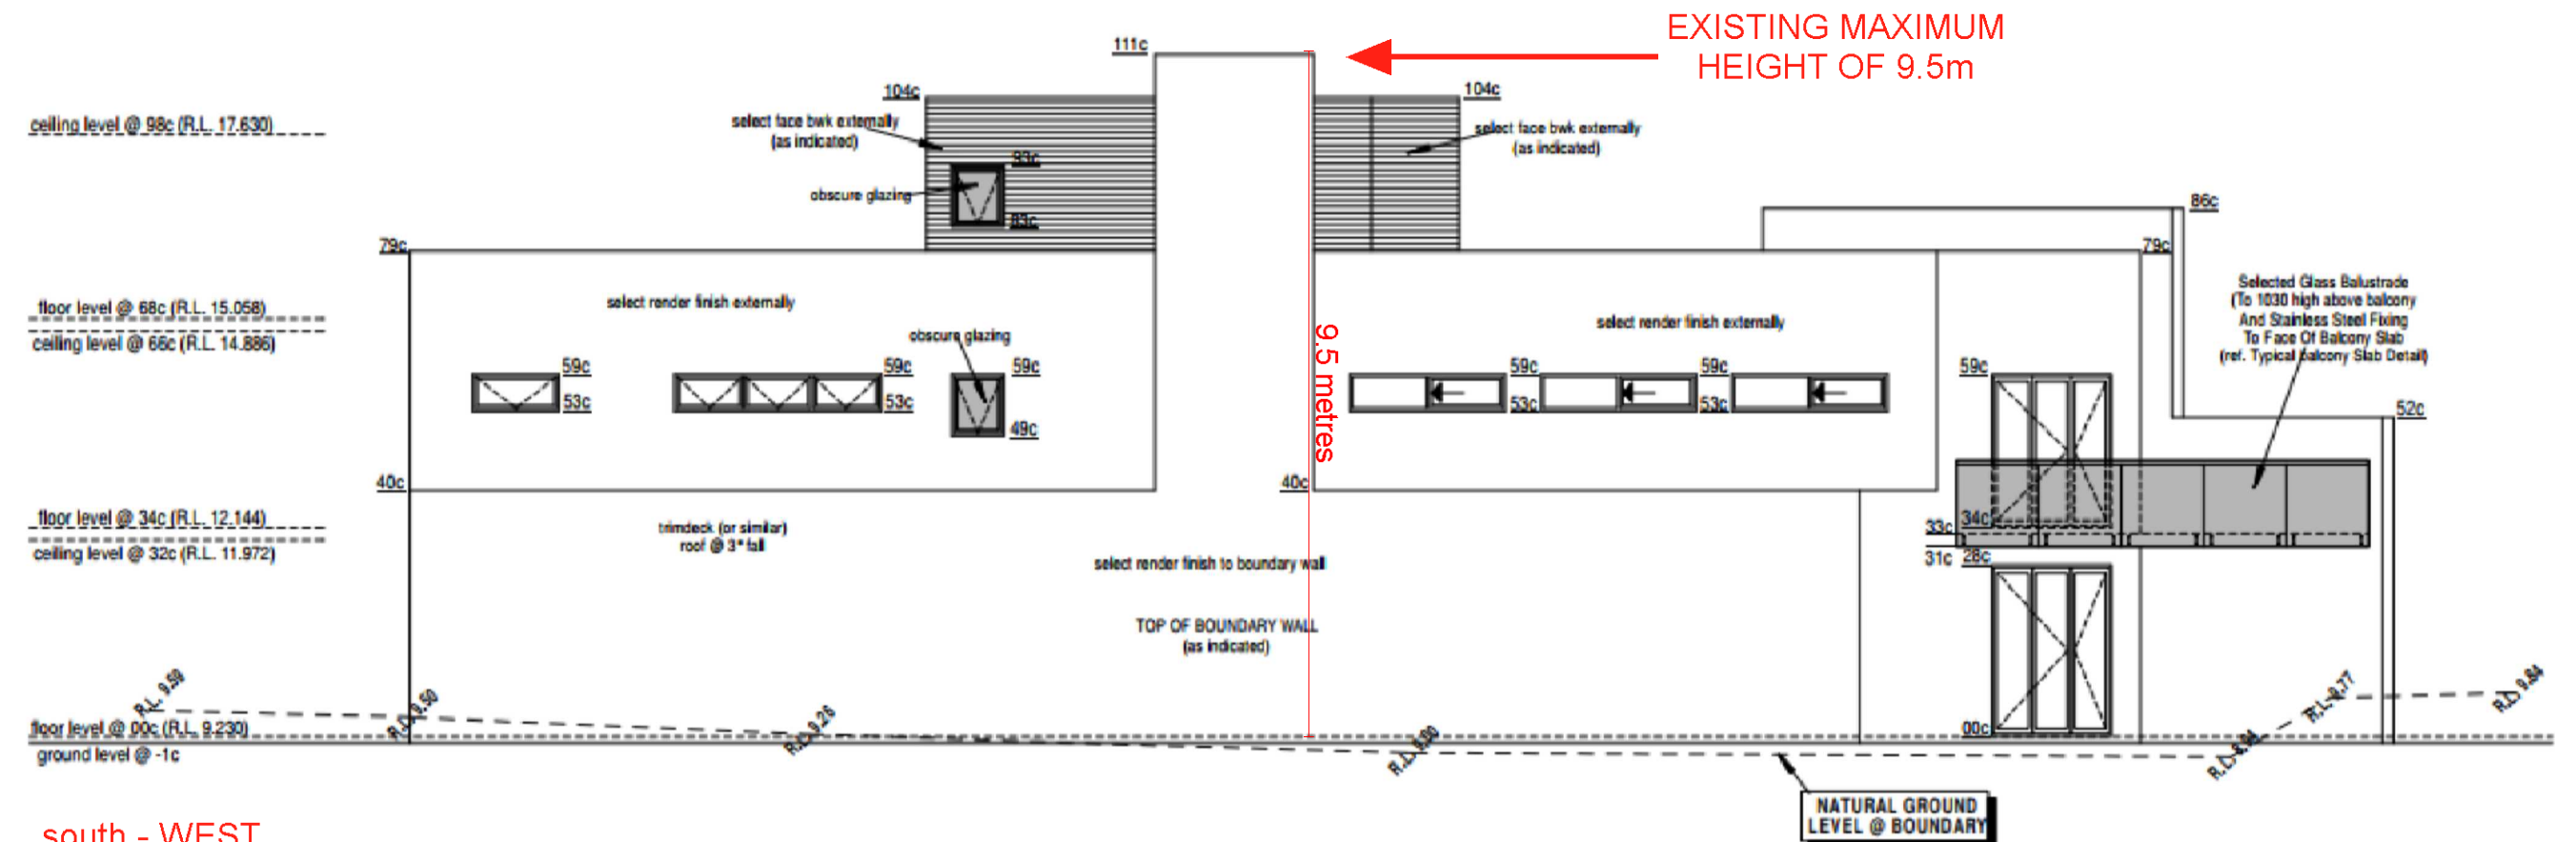

south - WEST

EXISTING ELEVATION 2 (2010)


Scale 1:100 @ A1 size

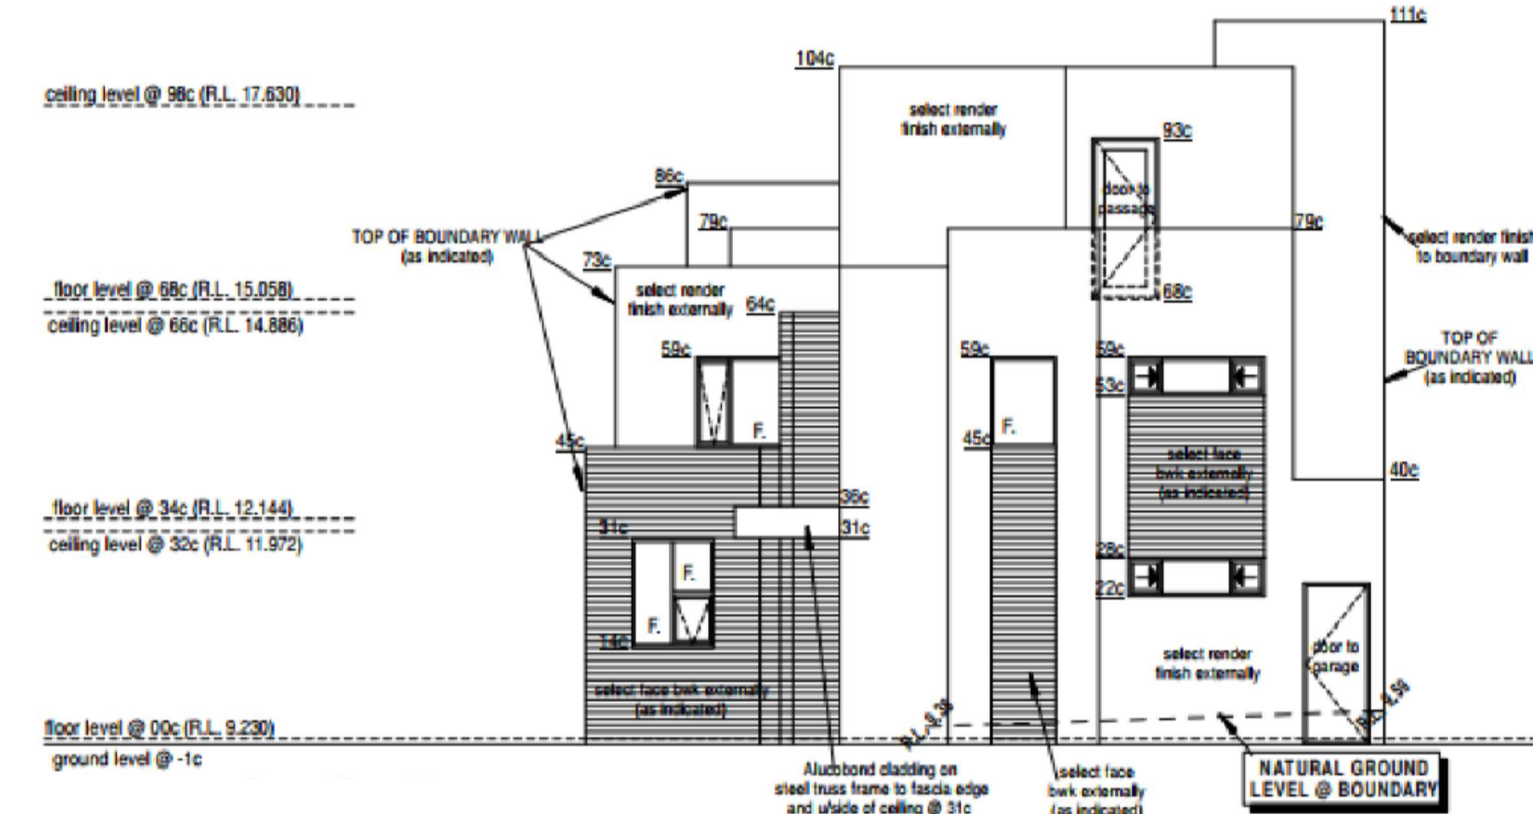

SOUTH

EXISTING ELEVATION 3 (2010)

Scale 1:100 @ A1 size

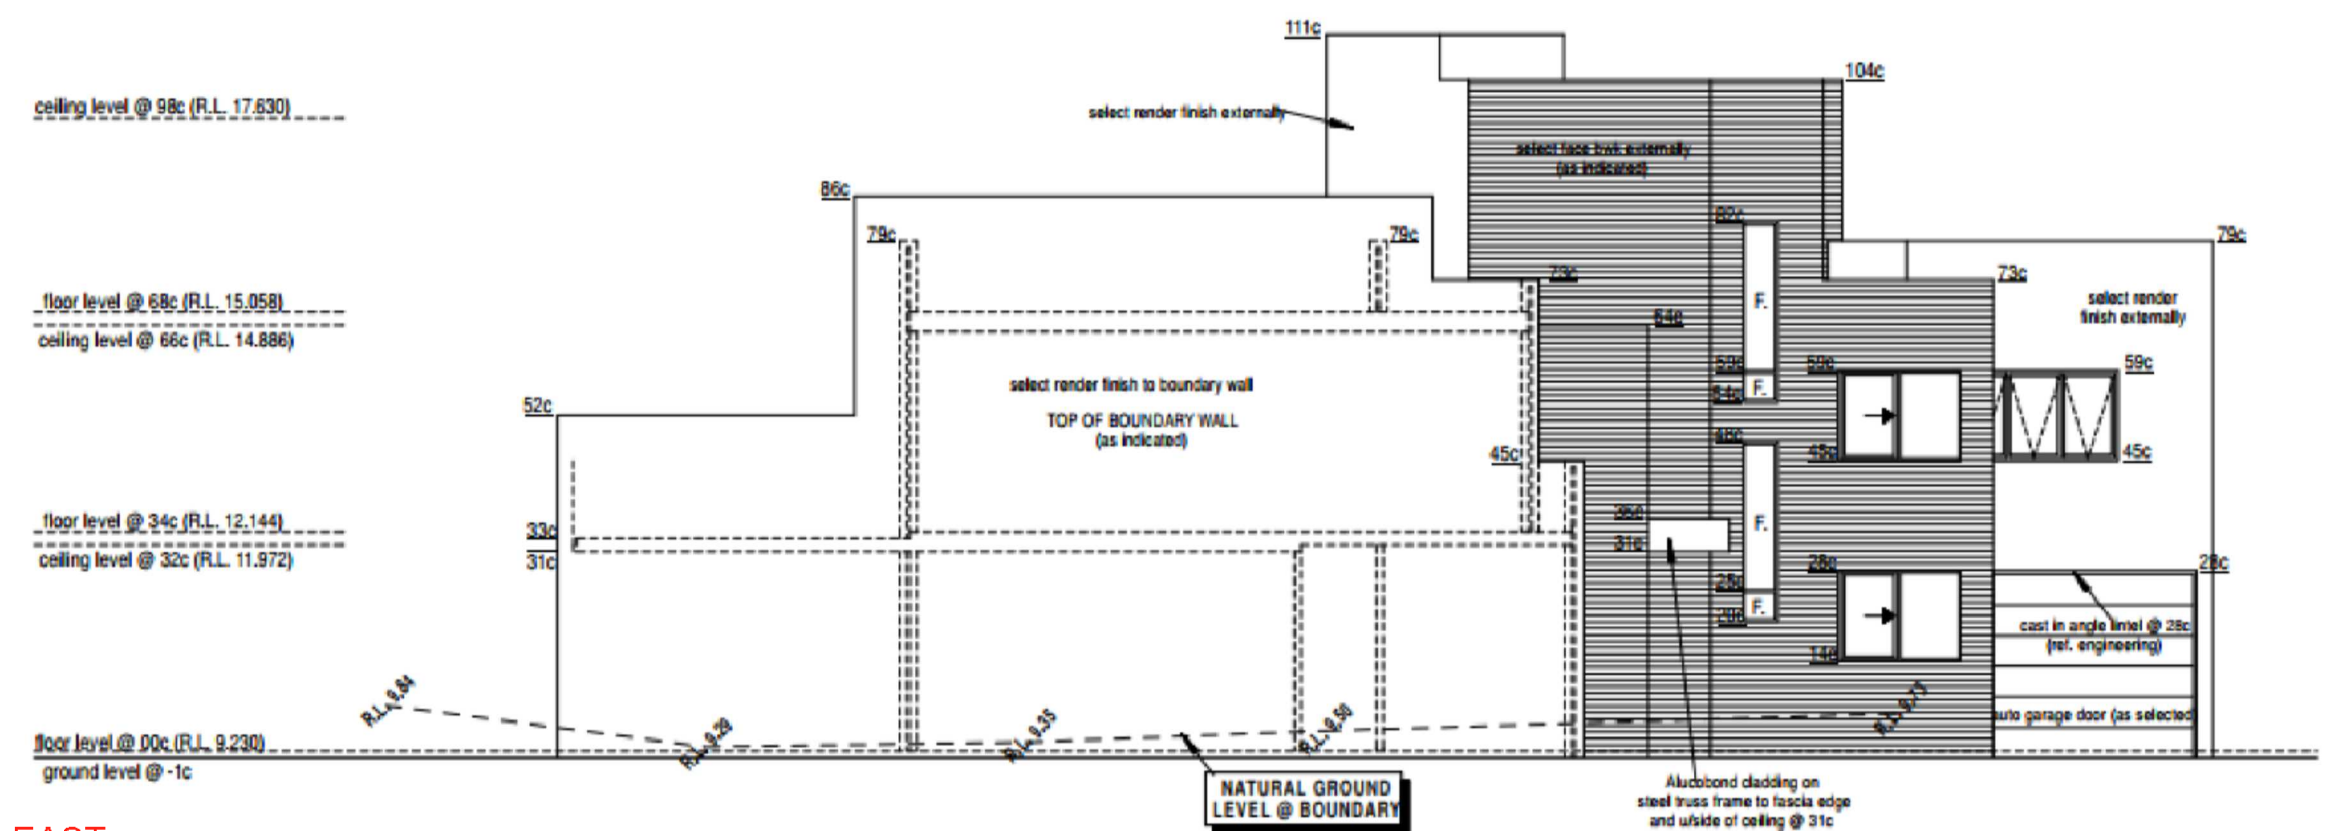


EAST

EXISTING ELEVATION 4 (2010)

Scale 1:100 @ A1 size

Project: NEW ROOF COVER OVER EXISTING ROOF DECK LOT 50, No. 221 ANZAC ROAD MT. HAWTHORN		20/03/2025		Submitted to Development Approval with the City of Vincent	C
Drawing: EXISTING ROOF DECK PLAN & EXISTING ELEVATIONS(2010)		20/12/2024		Amended direction of Roof Pitch	B
Project No.: ST2024.7		12/12/2024		Conceptual Development Proposal issued for discussion & Comments	A
Scale: 1:100 @ A1 size		12th December 2024		Revision:	C

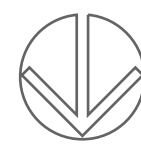

STUDIO TECHNICA
STUDIO DI ARCHITETTURA
ARCHITECTURE AND DESIGN


STUDIO
STUDIO DI ARCHITETTURA
ARCHITECTURE AND DESIGN

TECHNICA
ARCHITECTURE AND DESIGN

PH: 0412 677 383
EMAIL: PROGETTO@INET.NET.AU


Drawing No:

2 of 4

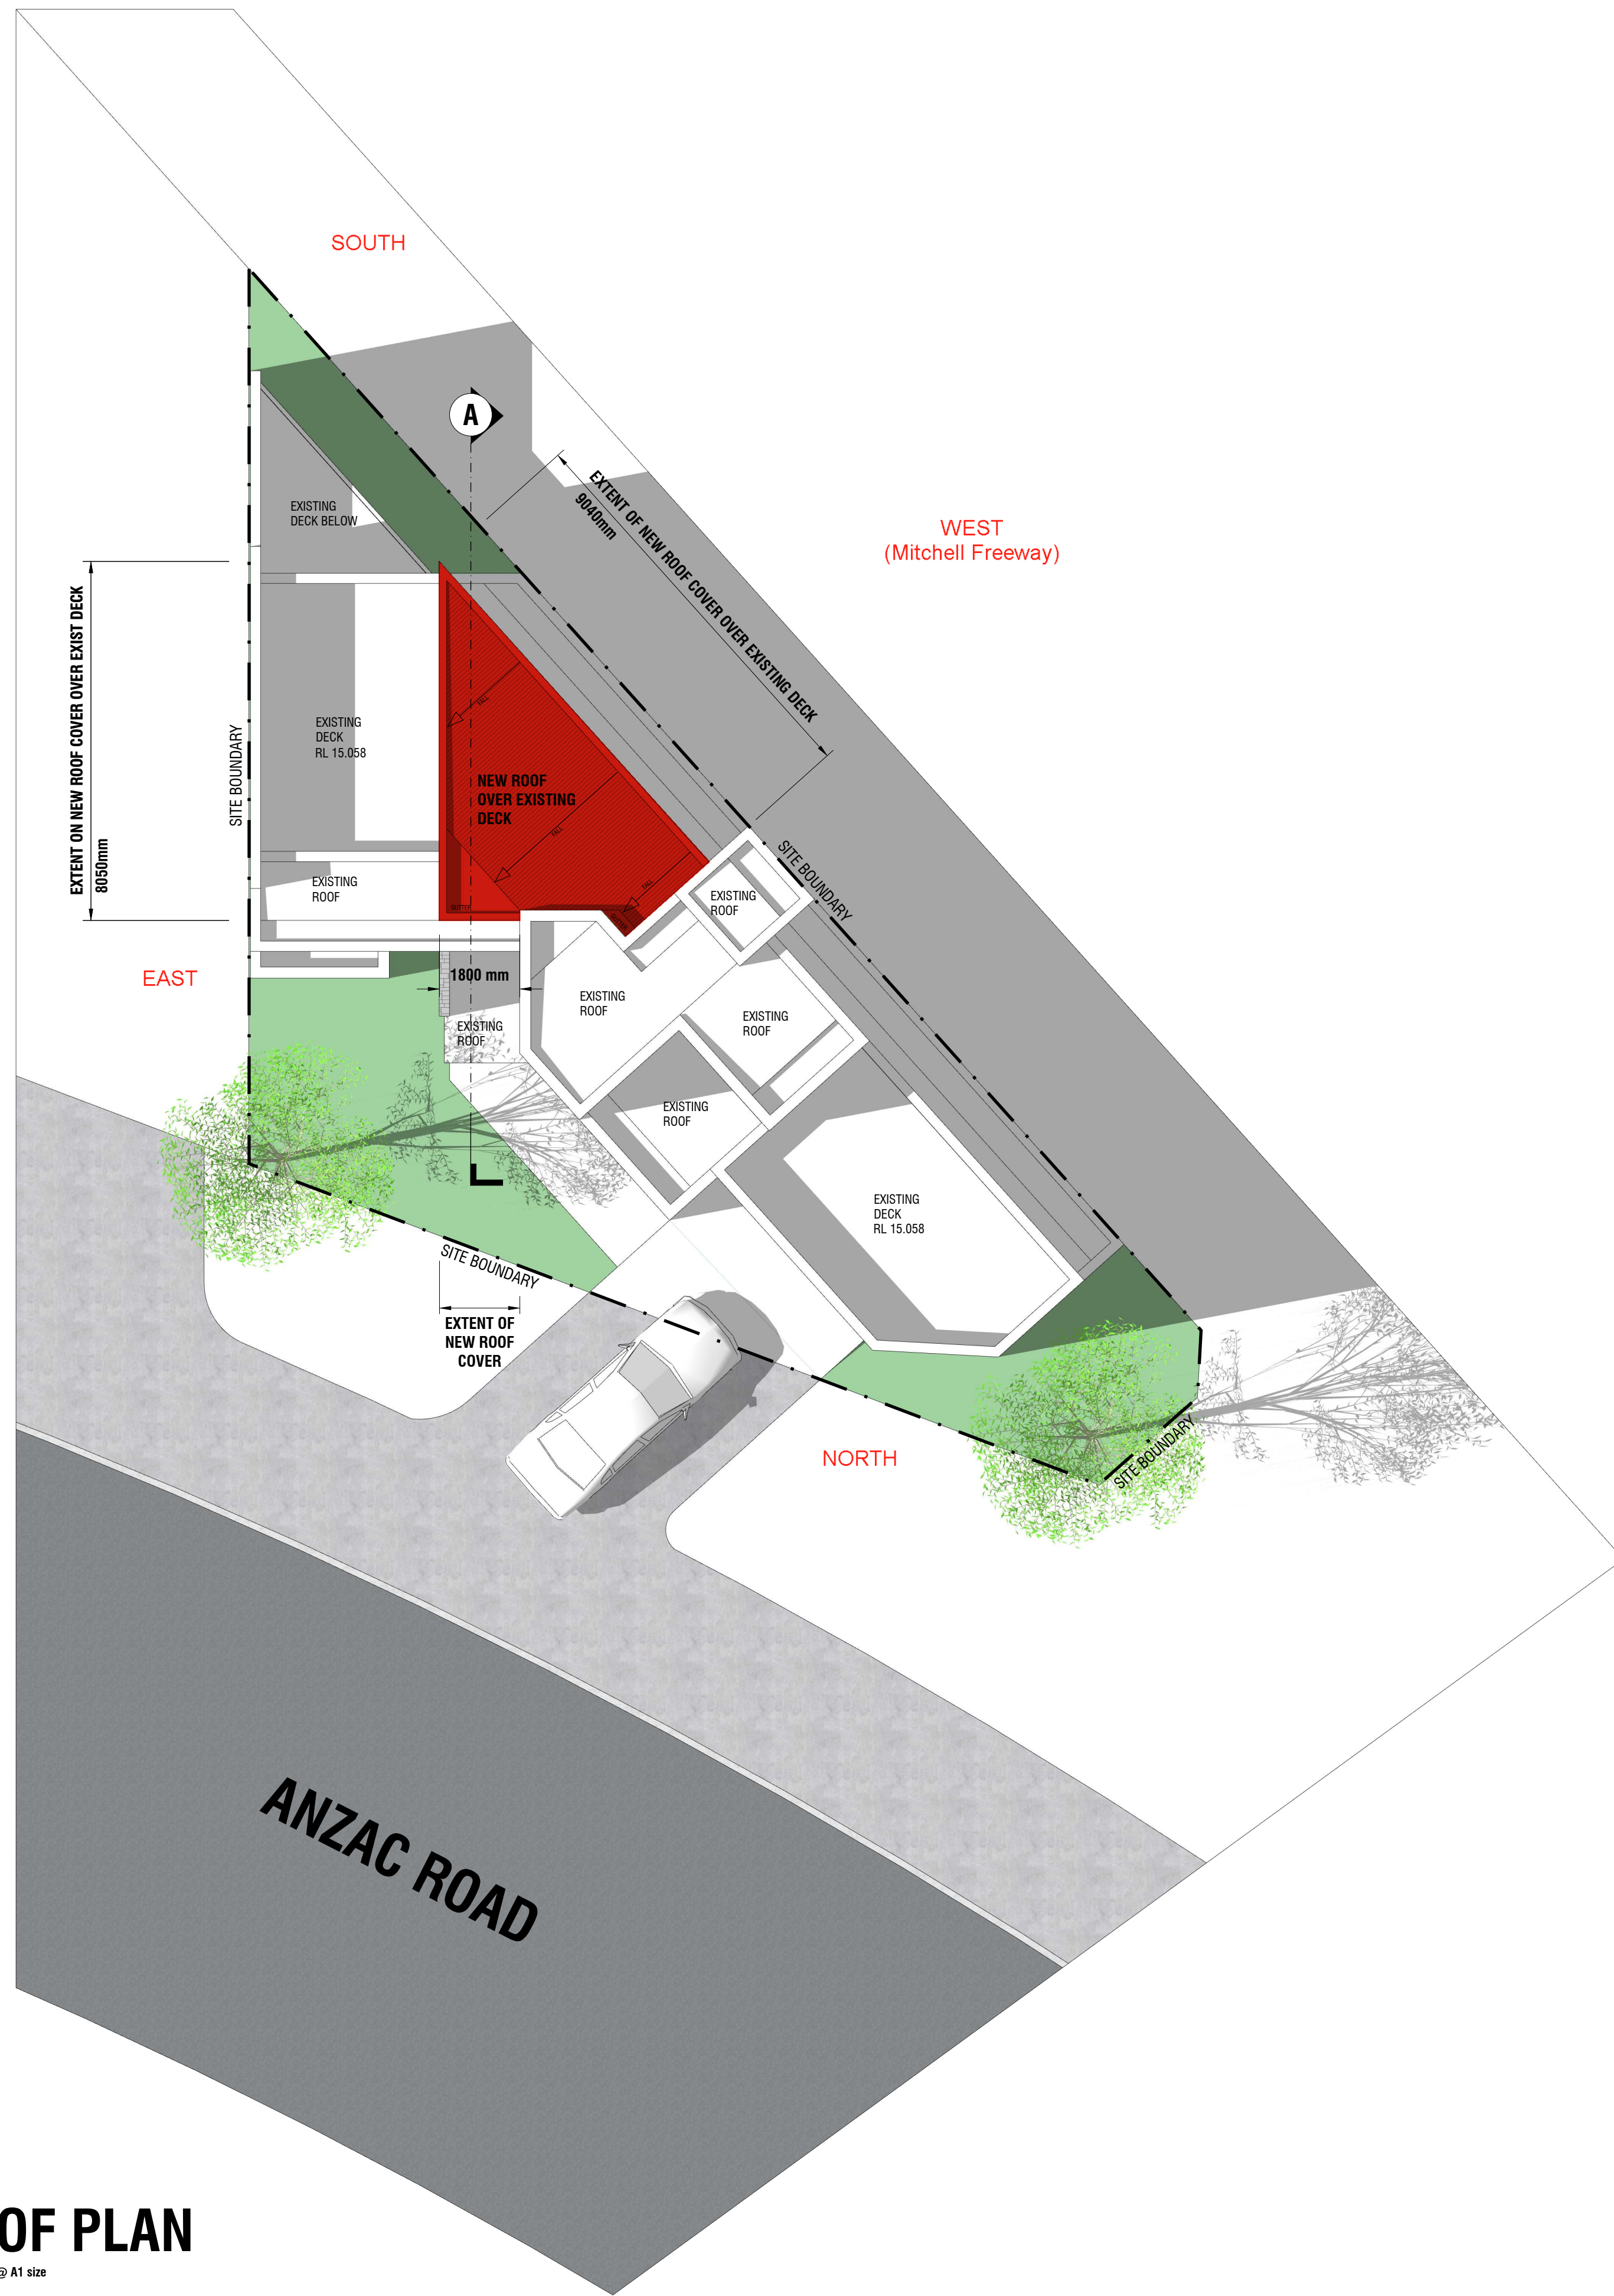

ROOF PLAN

Scale 1:100 @ A1 size

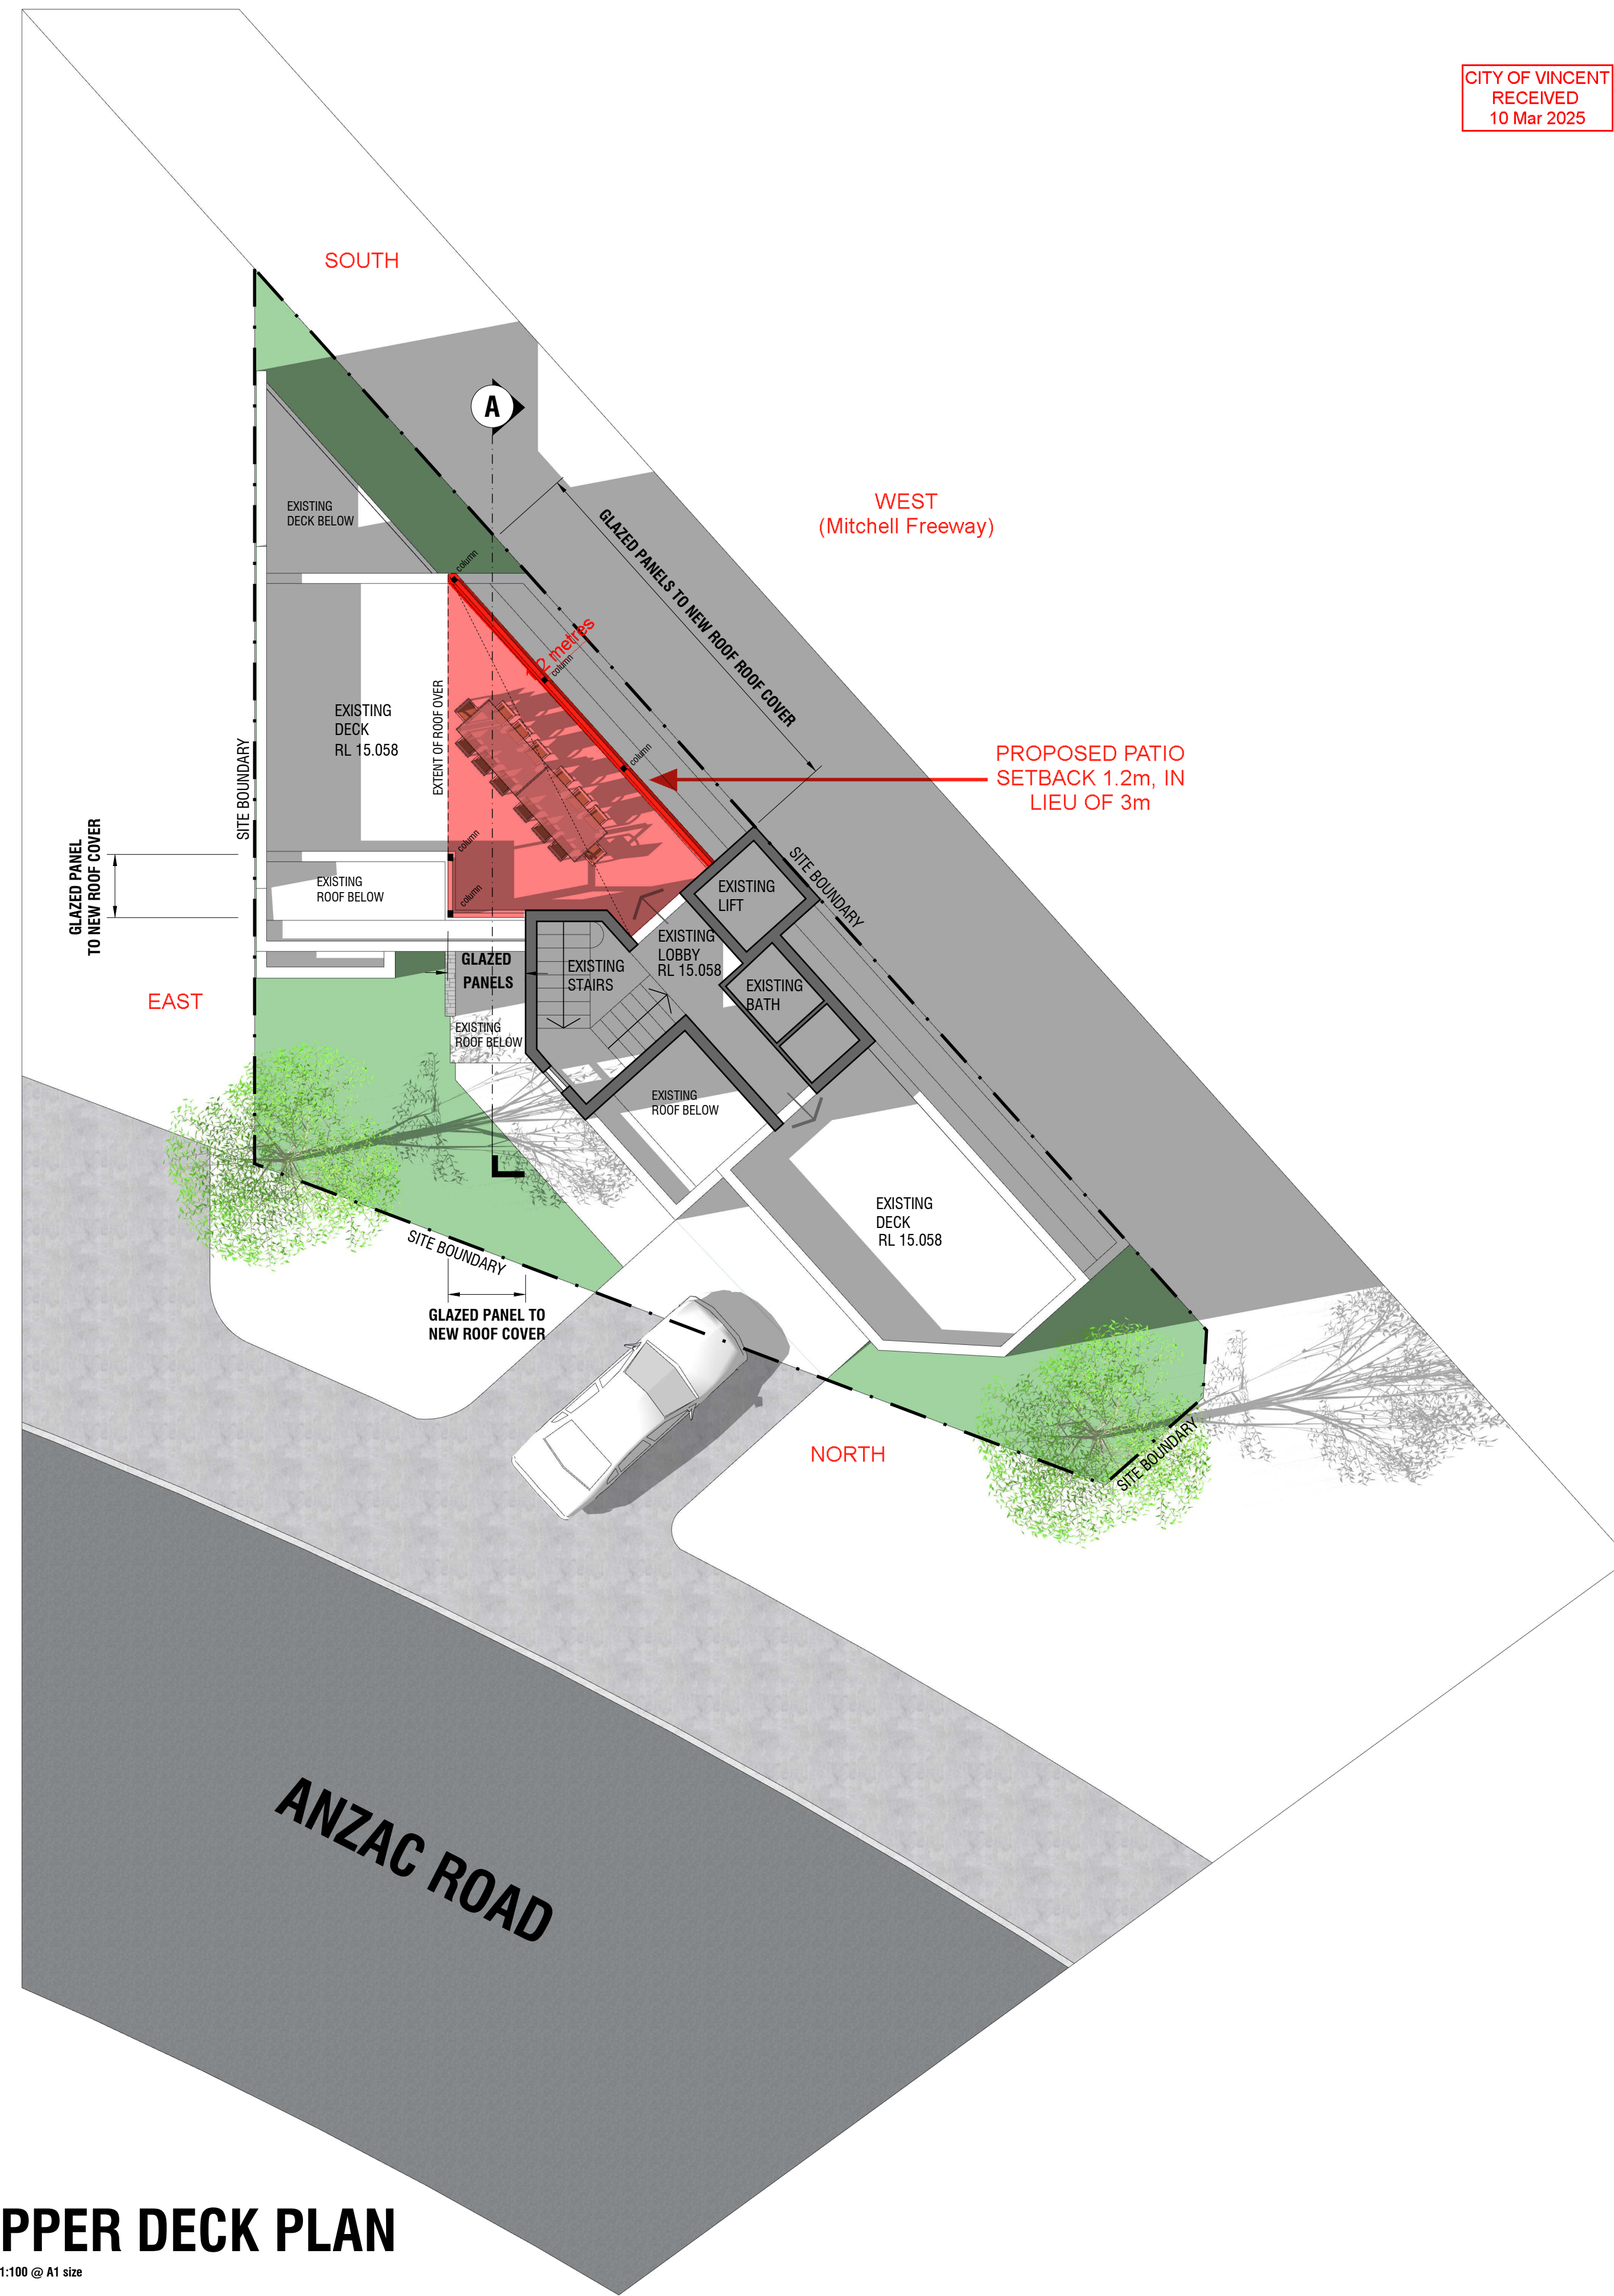

UPPER DECK PLAN


Scale 1:100 @ A1 size

Project: **NEW ROOF COVER OVER EXISTING ROOF DECK
LOT 50, No. 221 ANZAC ROAD MT. HAWTHORN**

Drawing: **SITE & FLOOR PLANS**

Project No.: ST2024.7

26/01/2025	Submitted for Development Approval with the City of Vincent	C
20/12/2024	Amended direction of Road Pitch	B
19/12/2024	Conceptual Development Proposal issued for discussion & Comments	A
Version Date	Revised	Revision No.
Scale:	Date:	Revision:
1:100 @ A1 size	12th December 2024	C

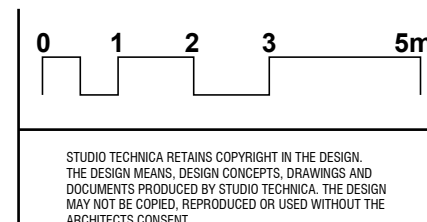

STUDIO TECHNICA RETAINS COPYRIGHT IN THE DESIGN.
THE DESIGN MEANS, DESIGN CONCEPTS, DRAWINGS AND
DOCUMENTS PRODUCED BY STUDIO TECHNICA. THE DESIGN
MAY NOT BE COPIED, REPRODUCED OR USED WITHOUT THE
ARCHITECTS CONSENT.


STUDIO **T E C H N I C A**
STUDIO DI ARCHITETTURA
ARCHITECTURE AND DESIGN

T E C H N I C A
ARCHITECTURE AND DESIGN

PH: 0412 677 383
EMAIL: PROGETTO@IINET.NET.AU



Drawing No:

3 of 4

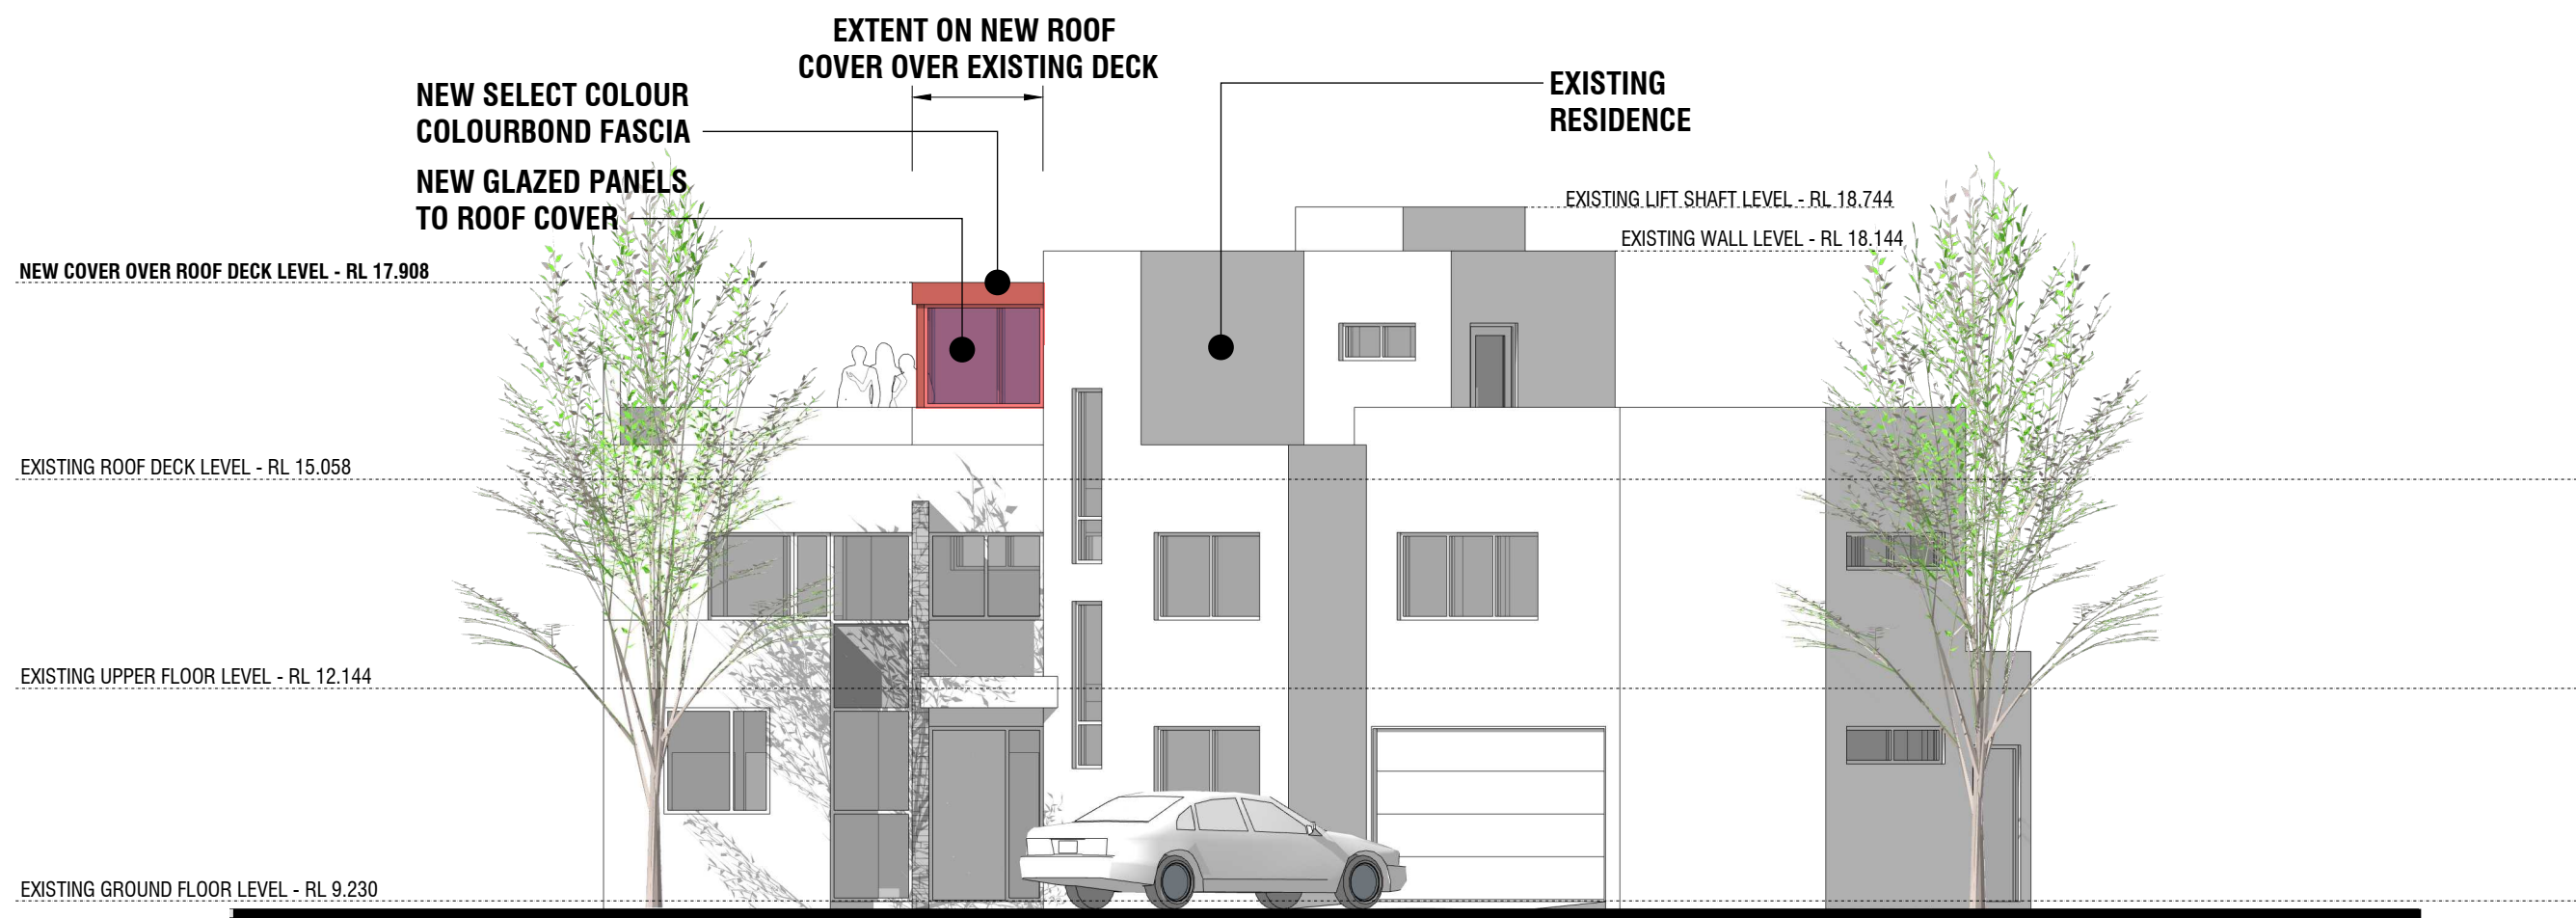


NORTH ELEVATION (Anzac Road)

Scale 1:100 @ A1 size

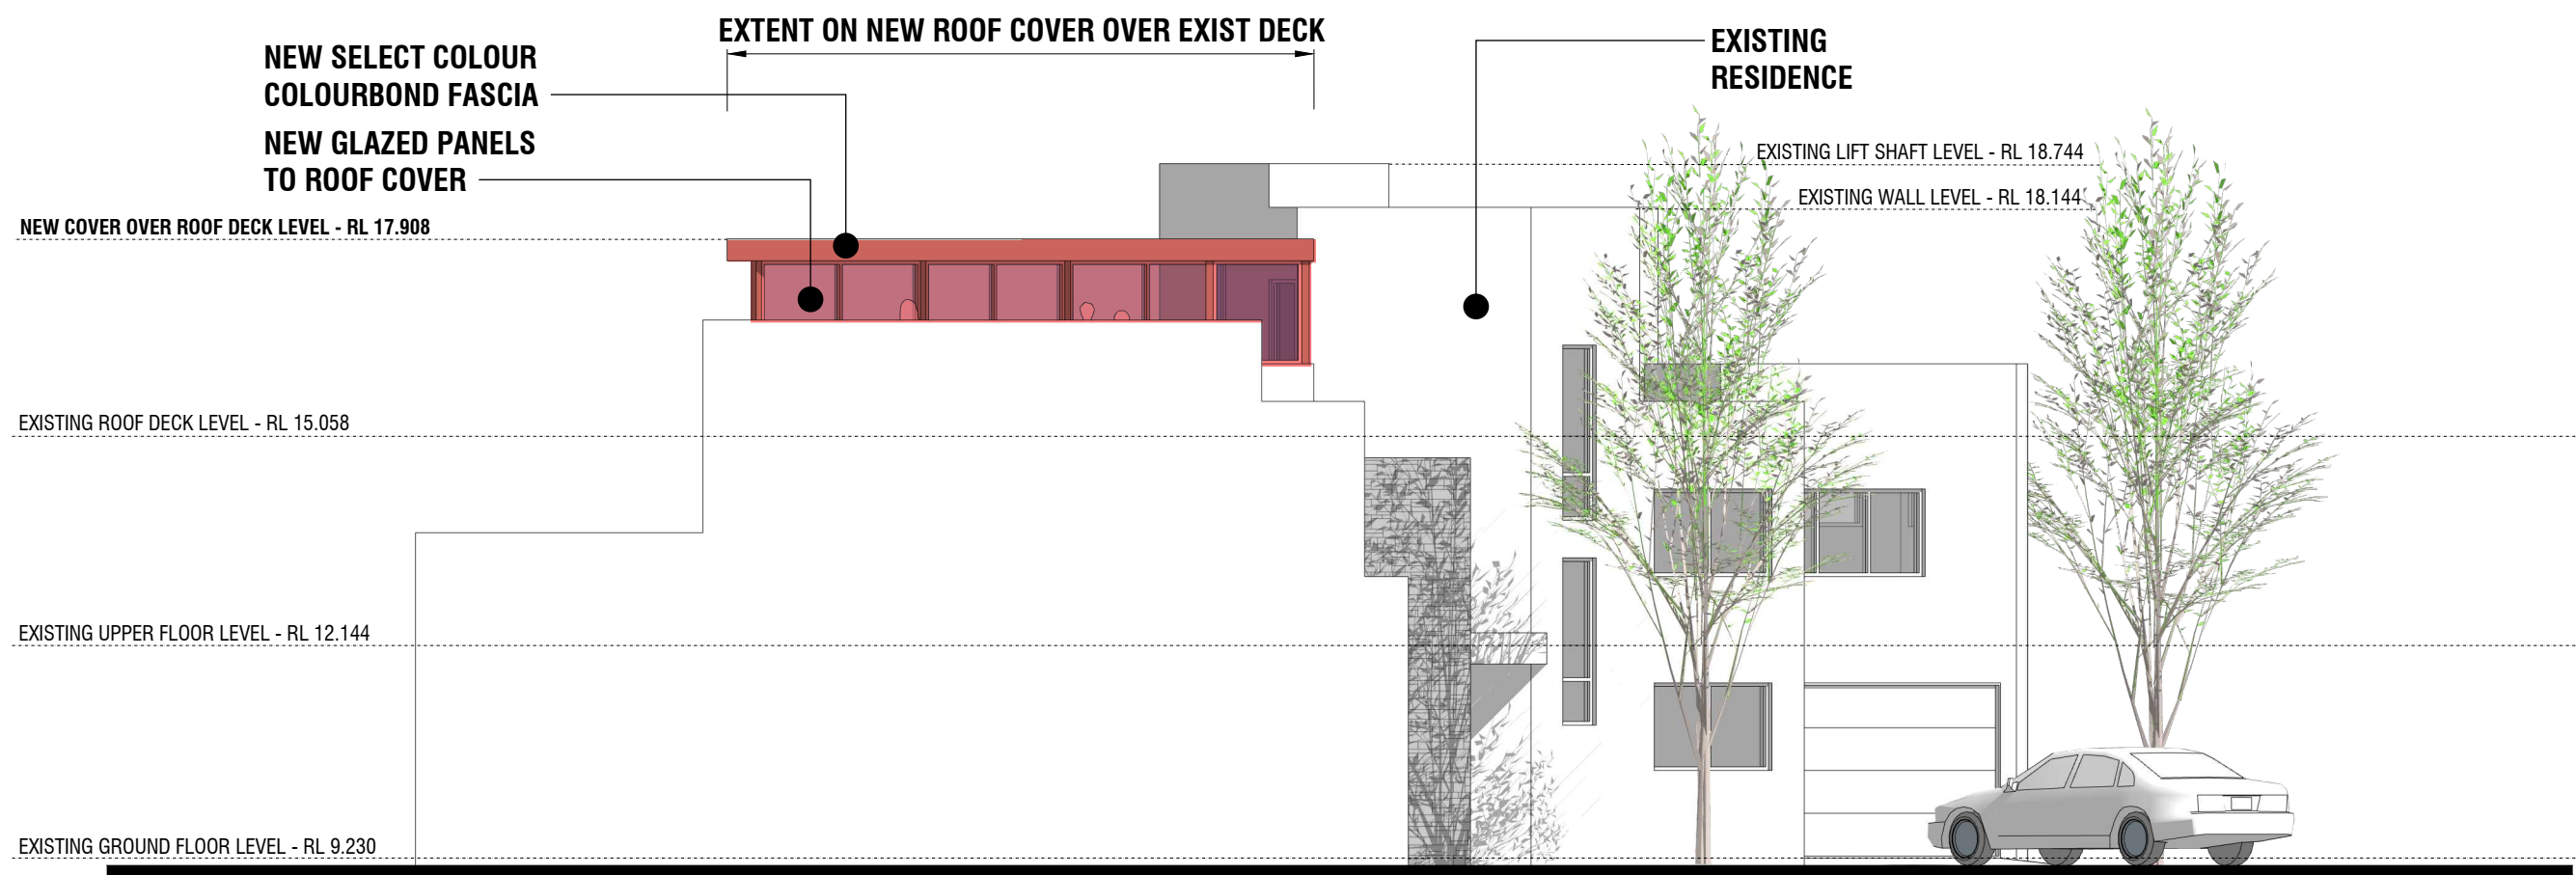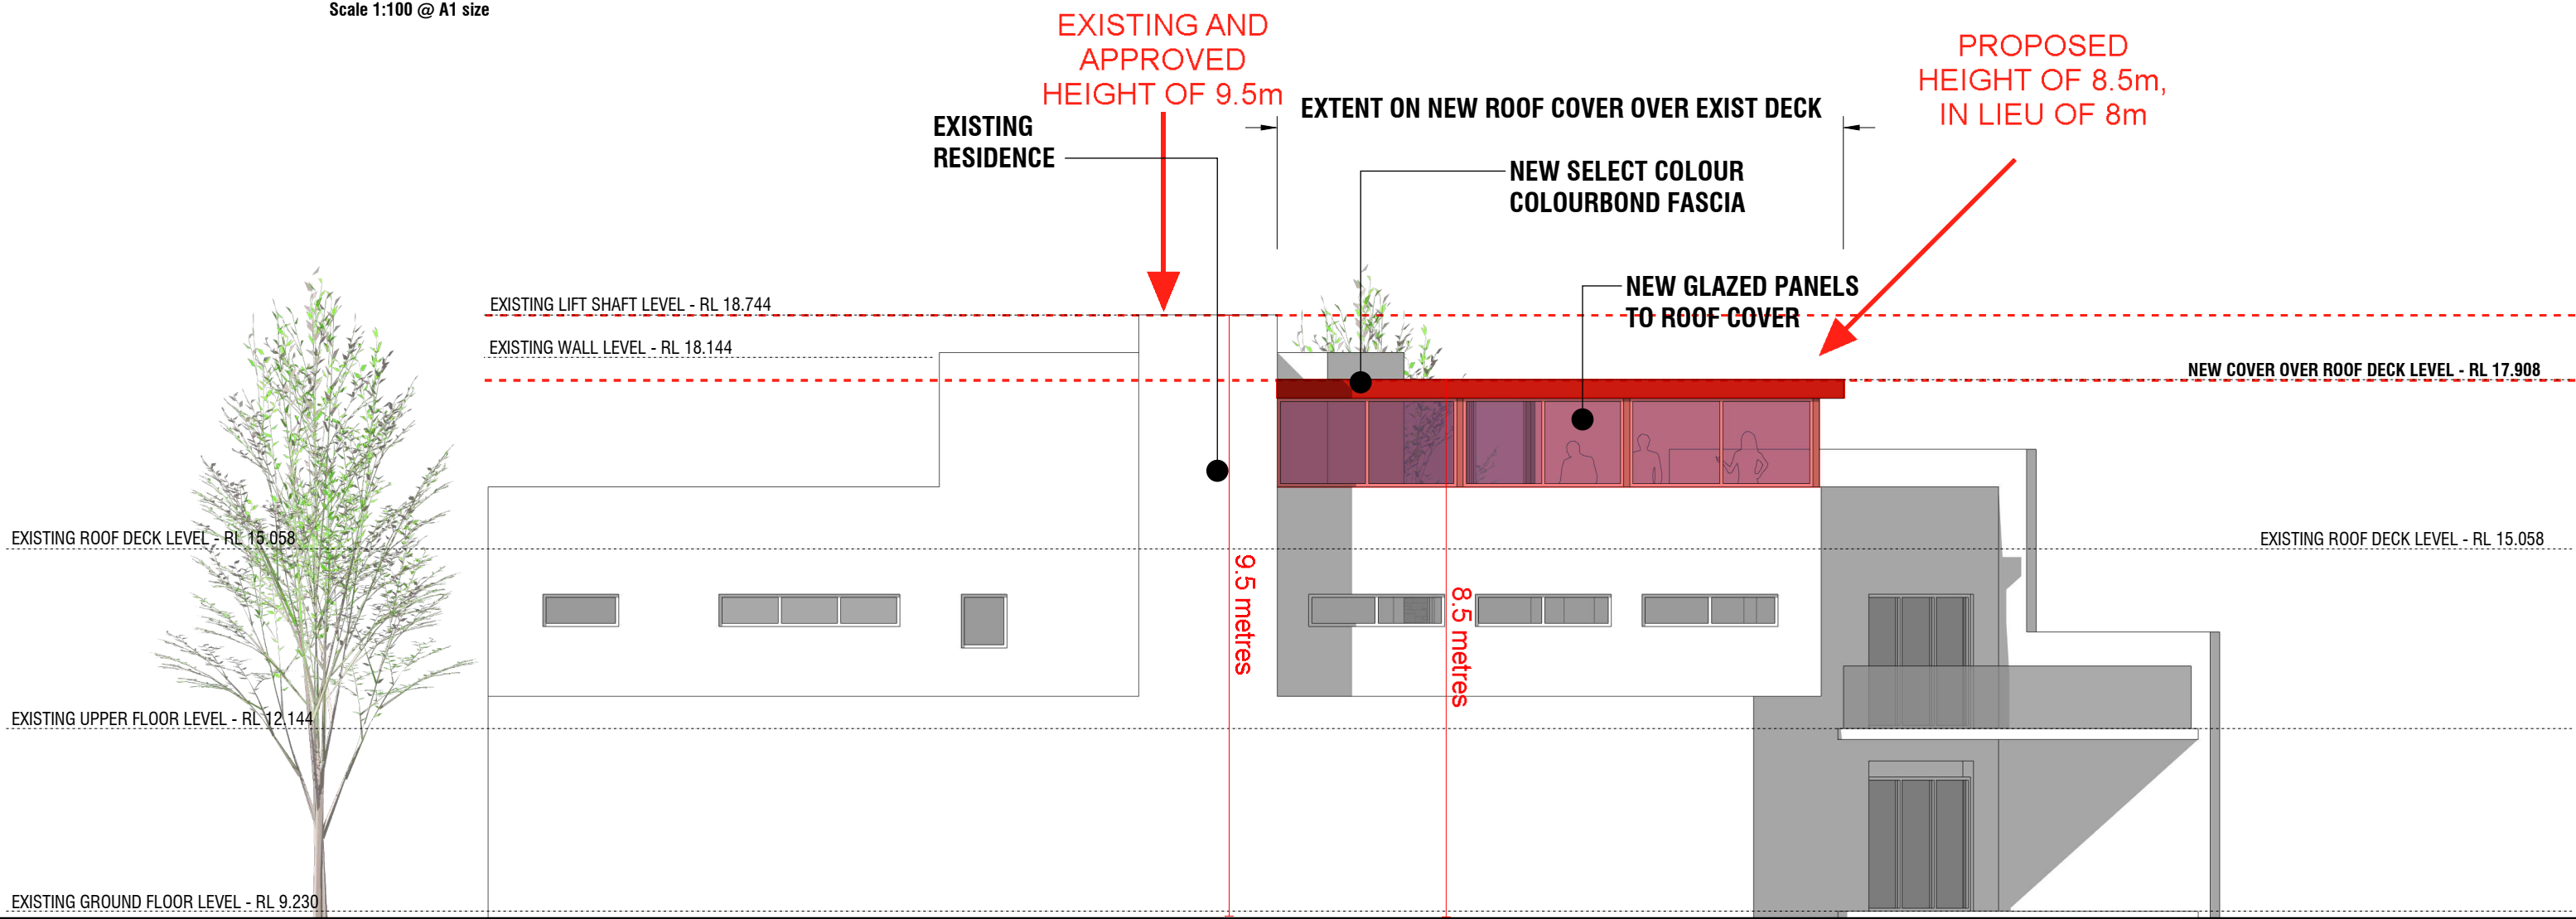


EAST ELEVATION

Scale 1:100 @ A1 size

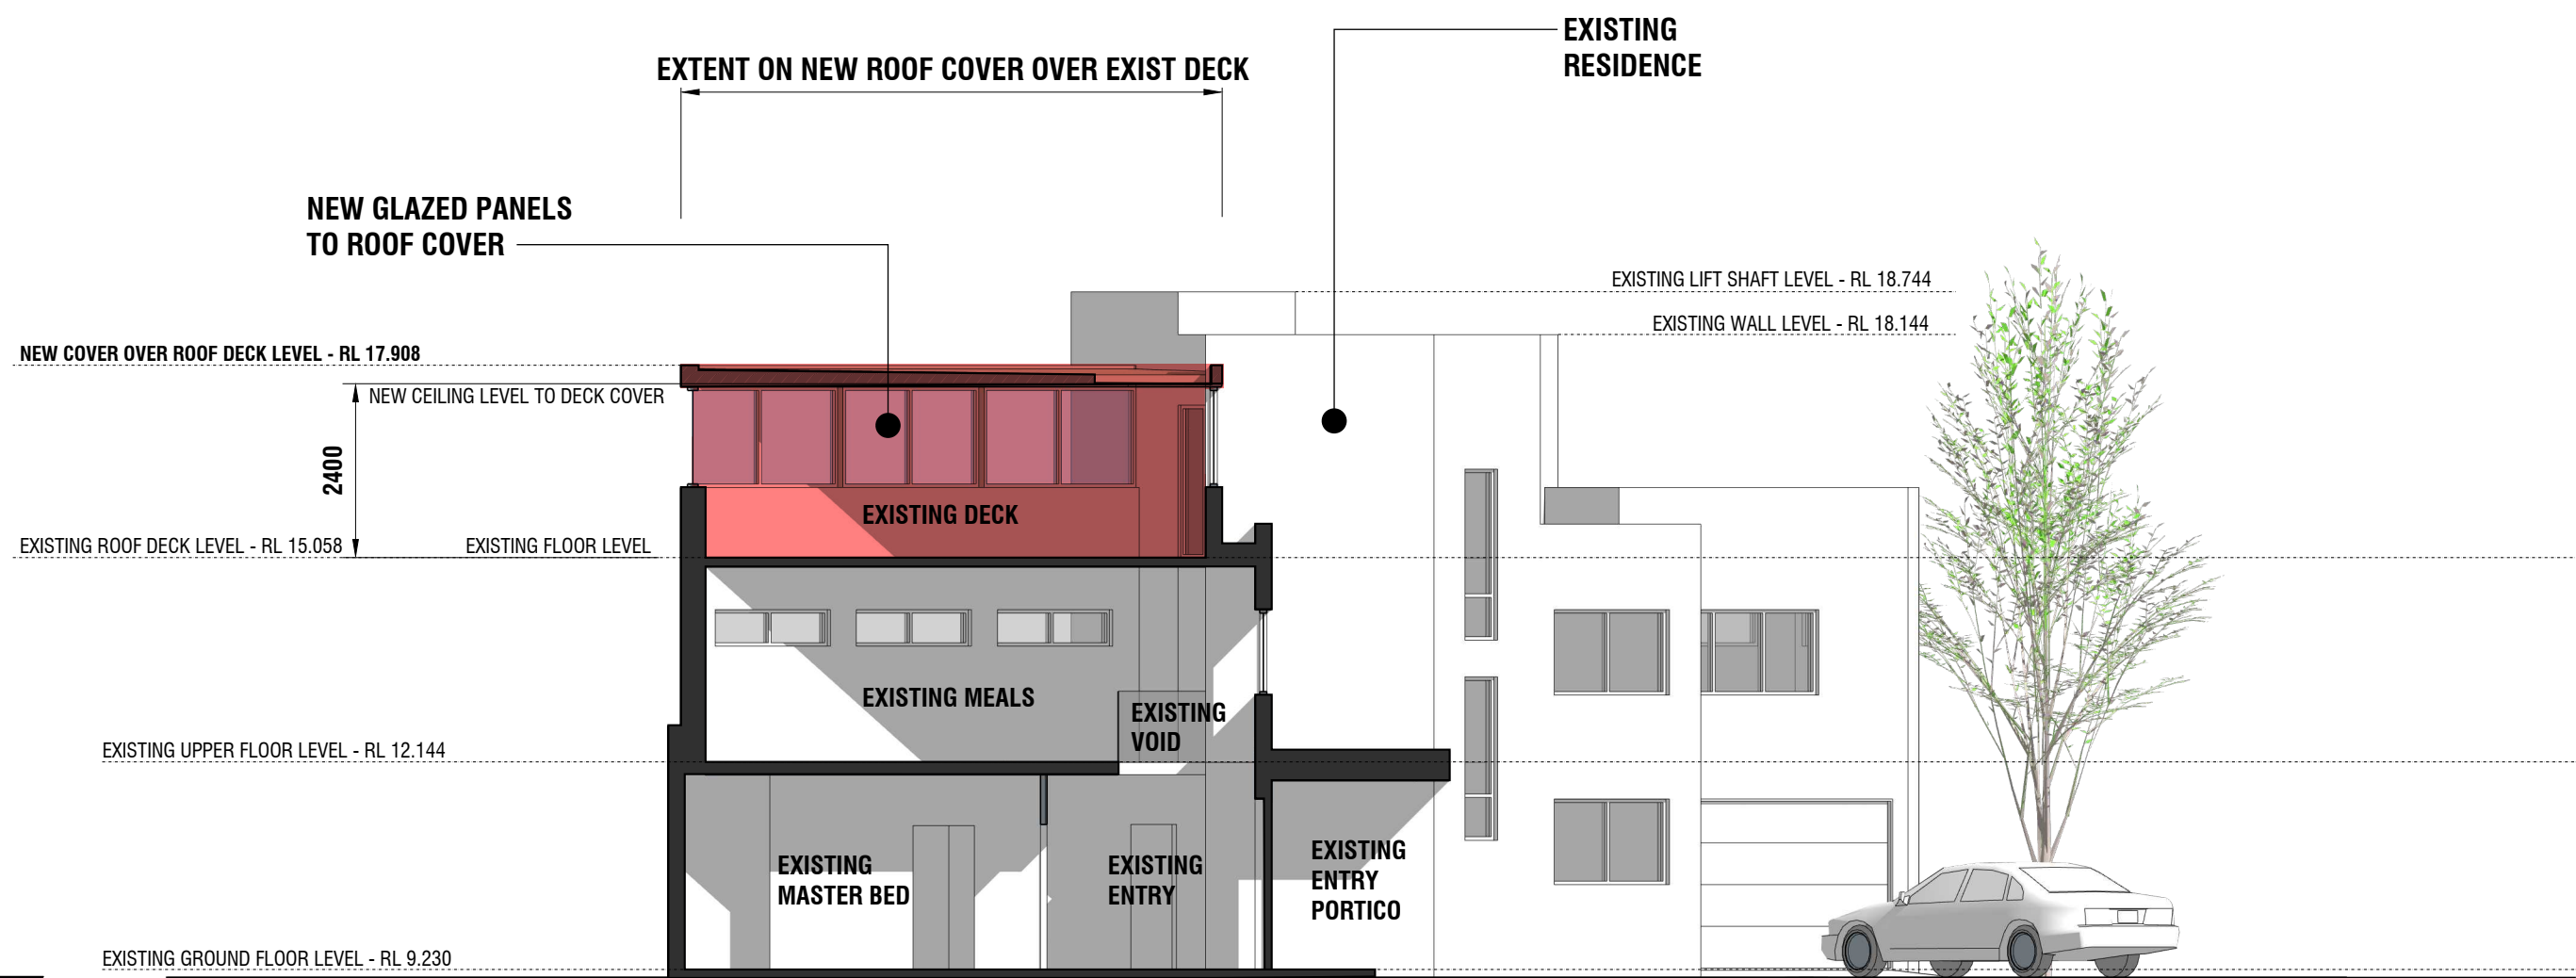

SOUTH ELEVATION


Scale 1:100 @ A1 size

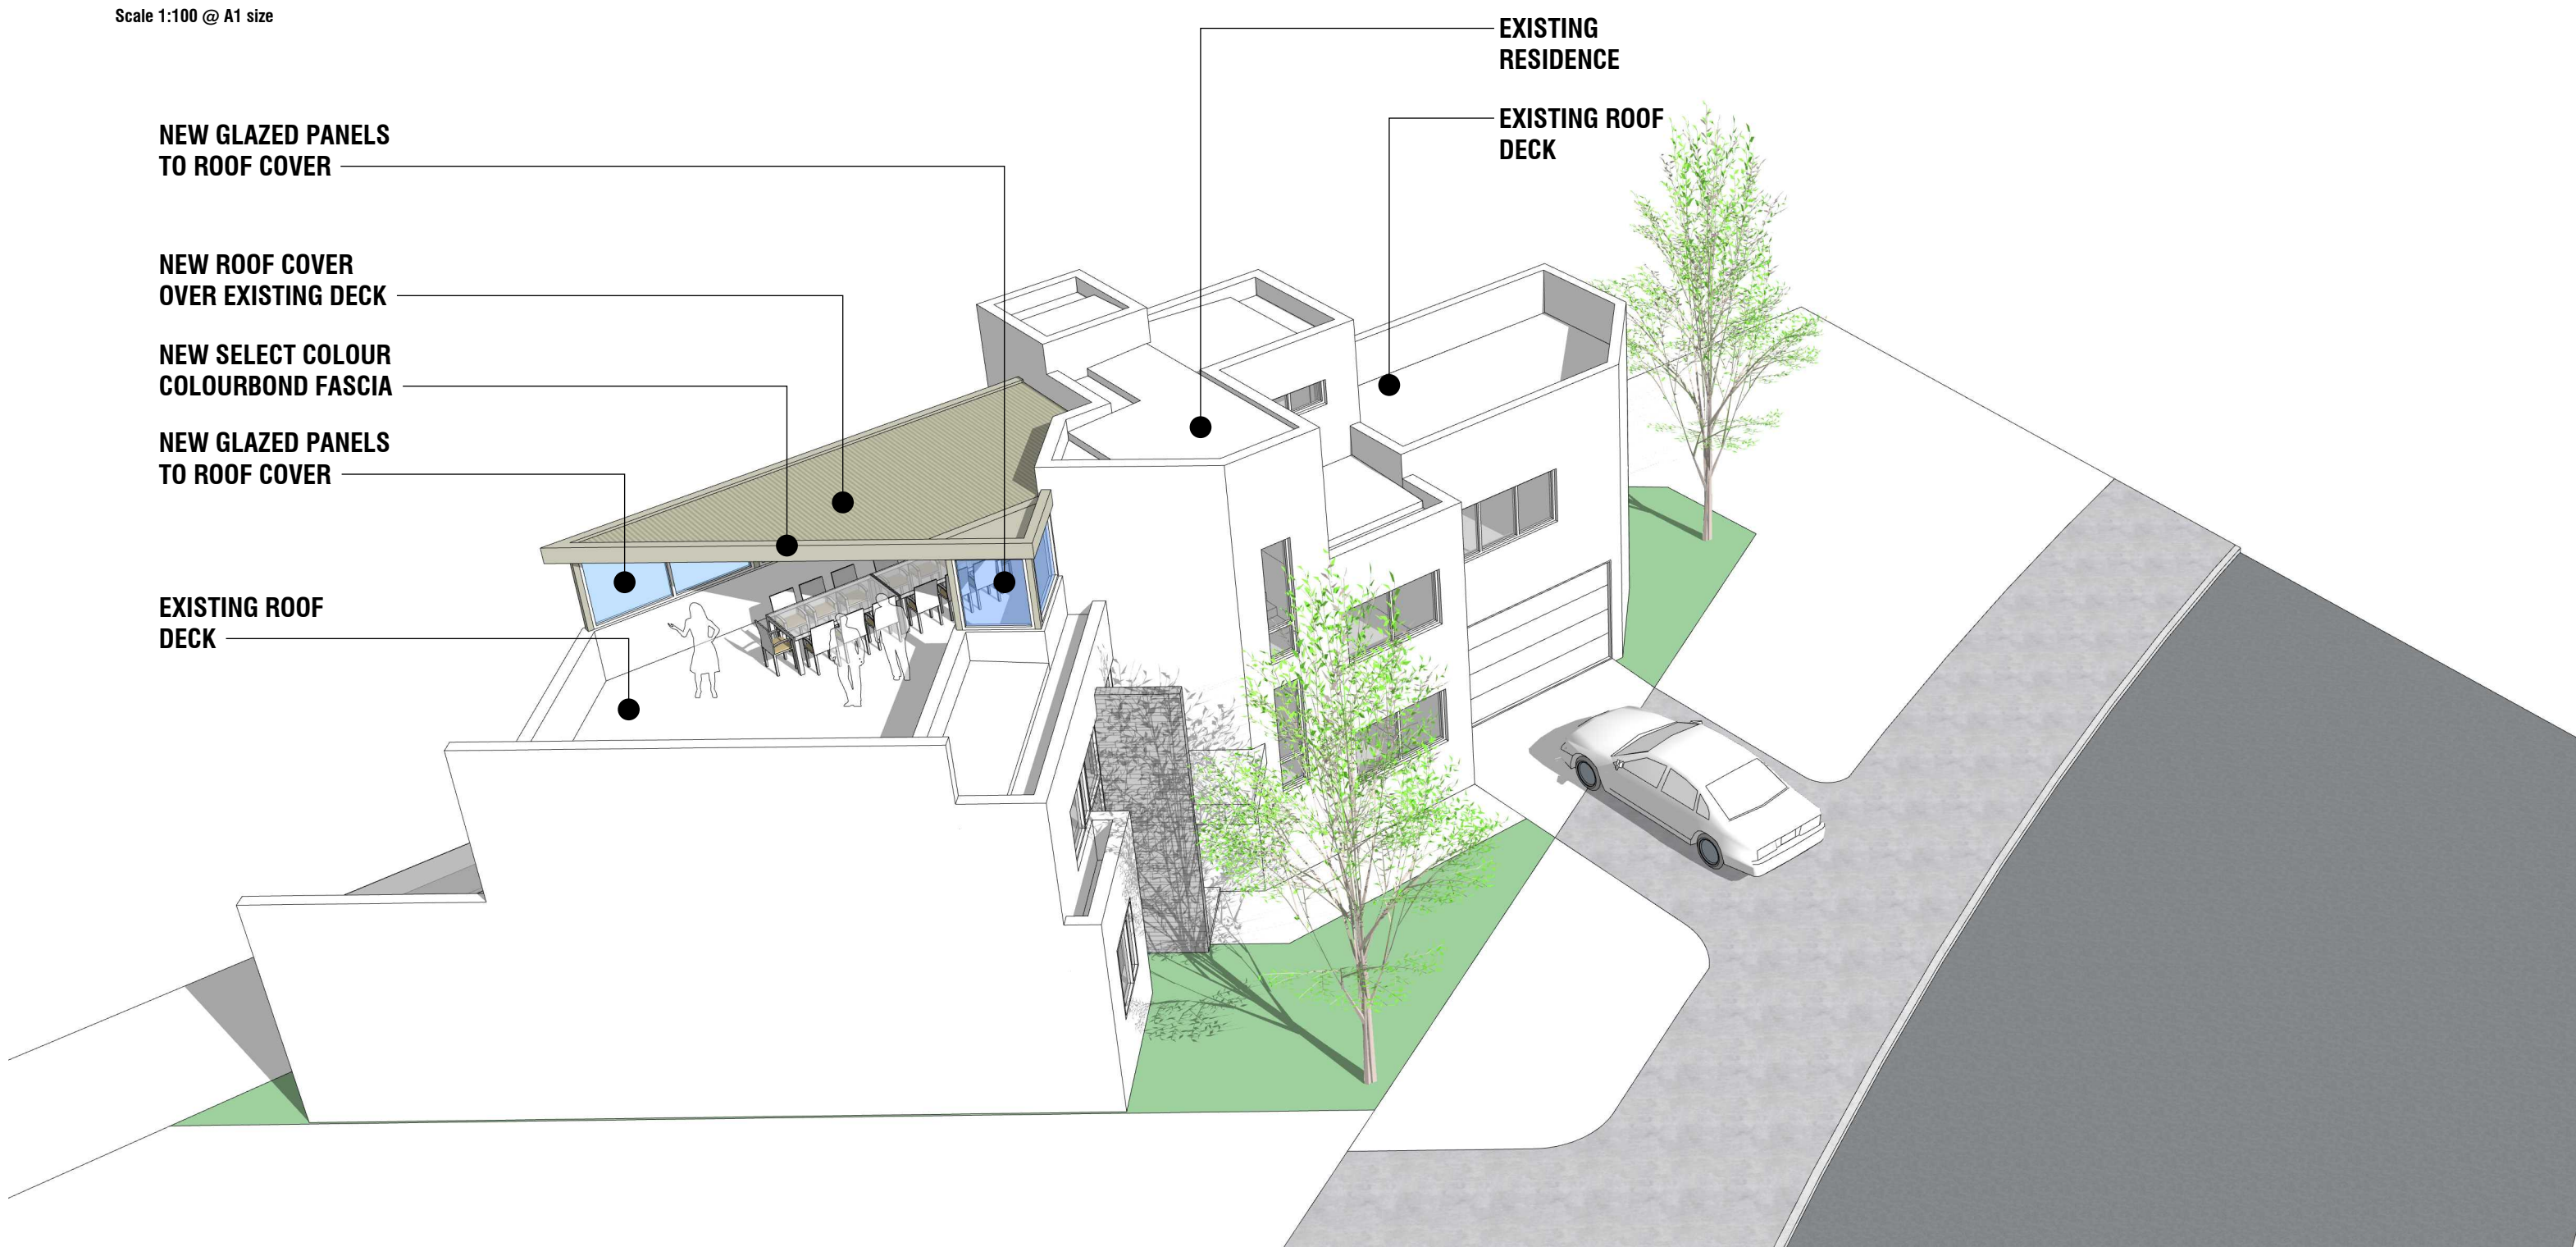

VIEW FROM THE EAST

SECTION A

Scale 1:100 @ A1 size

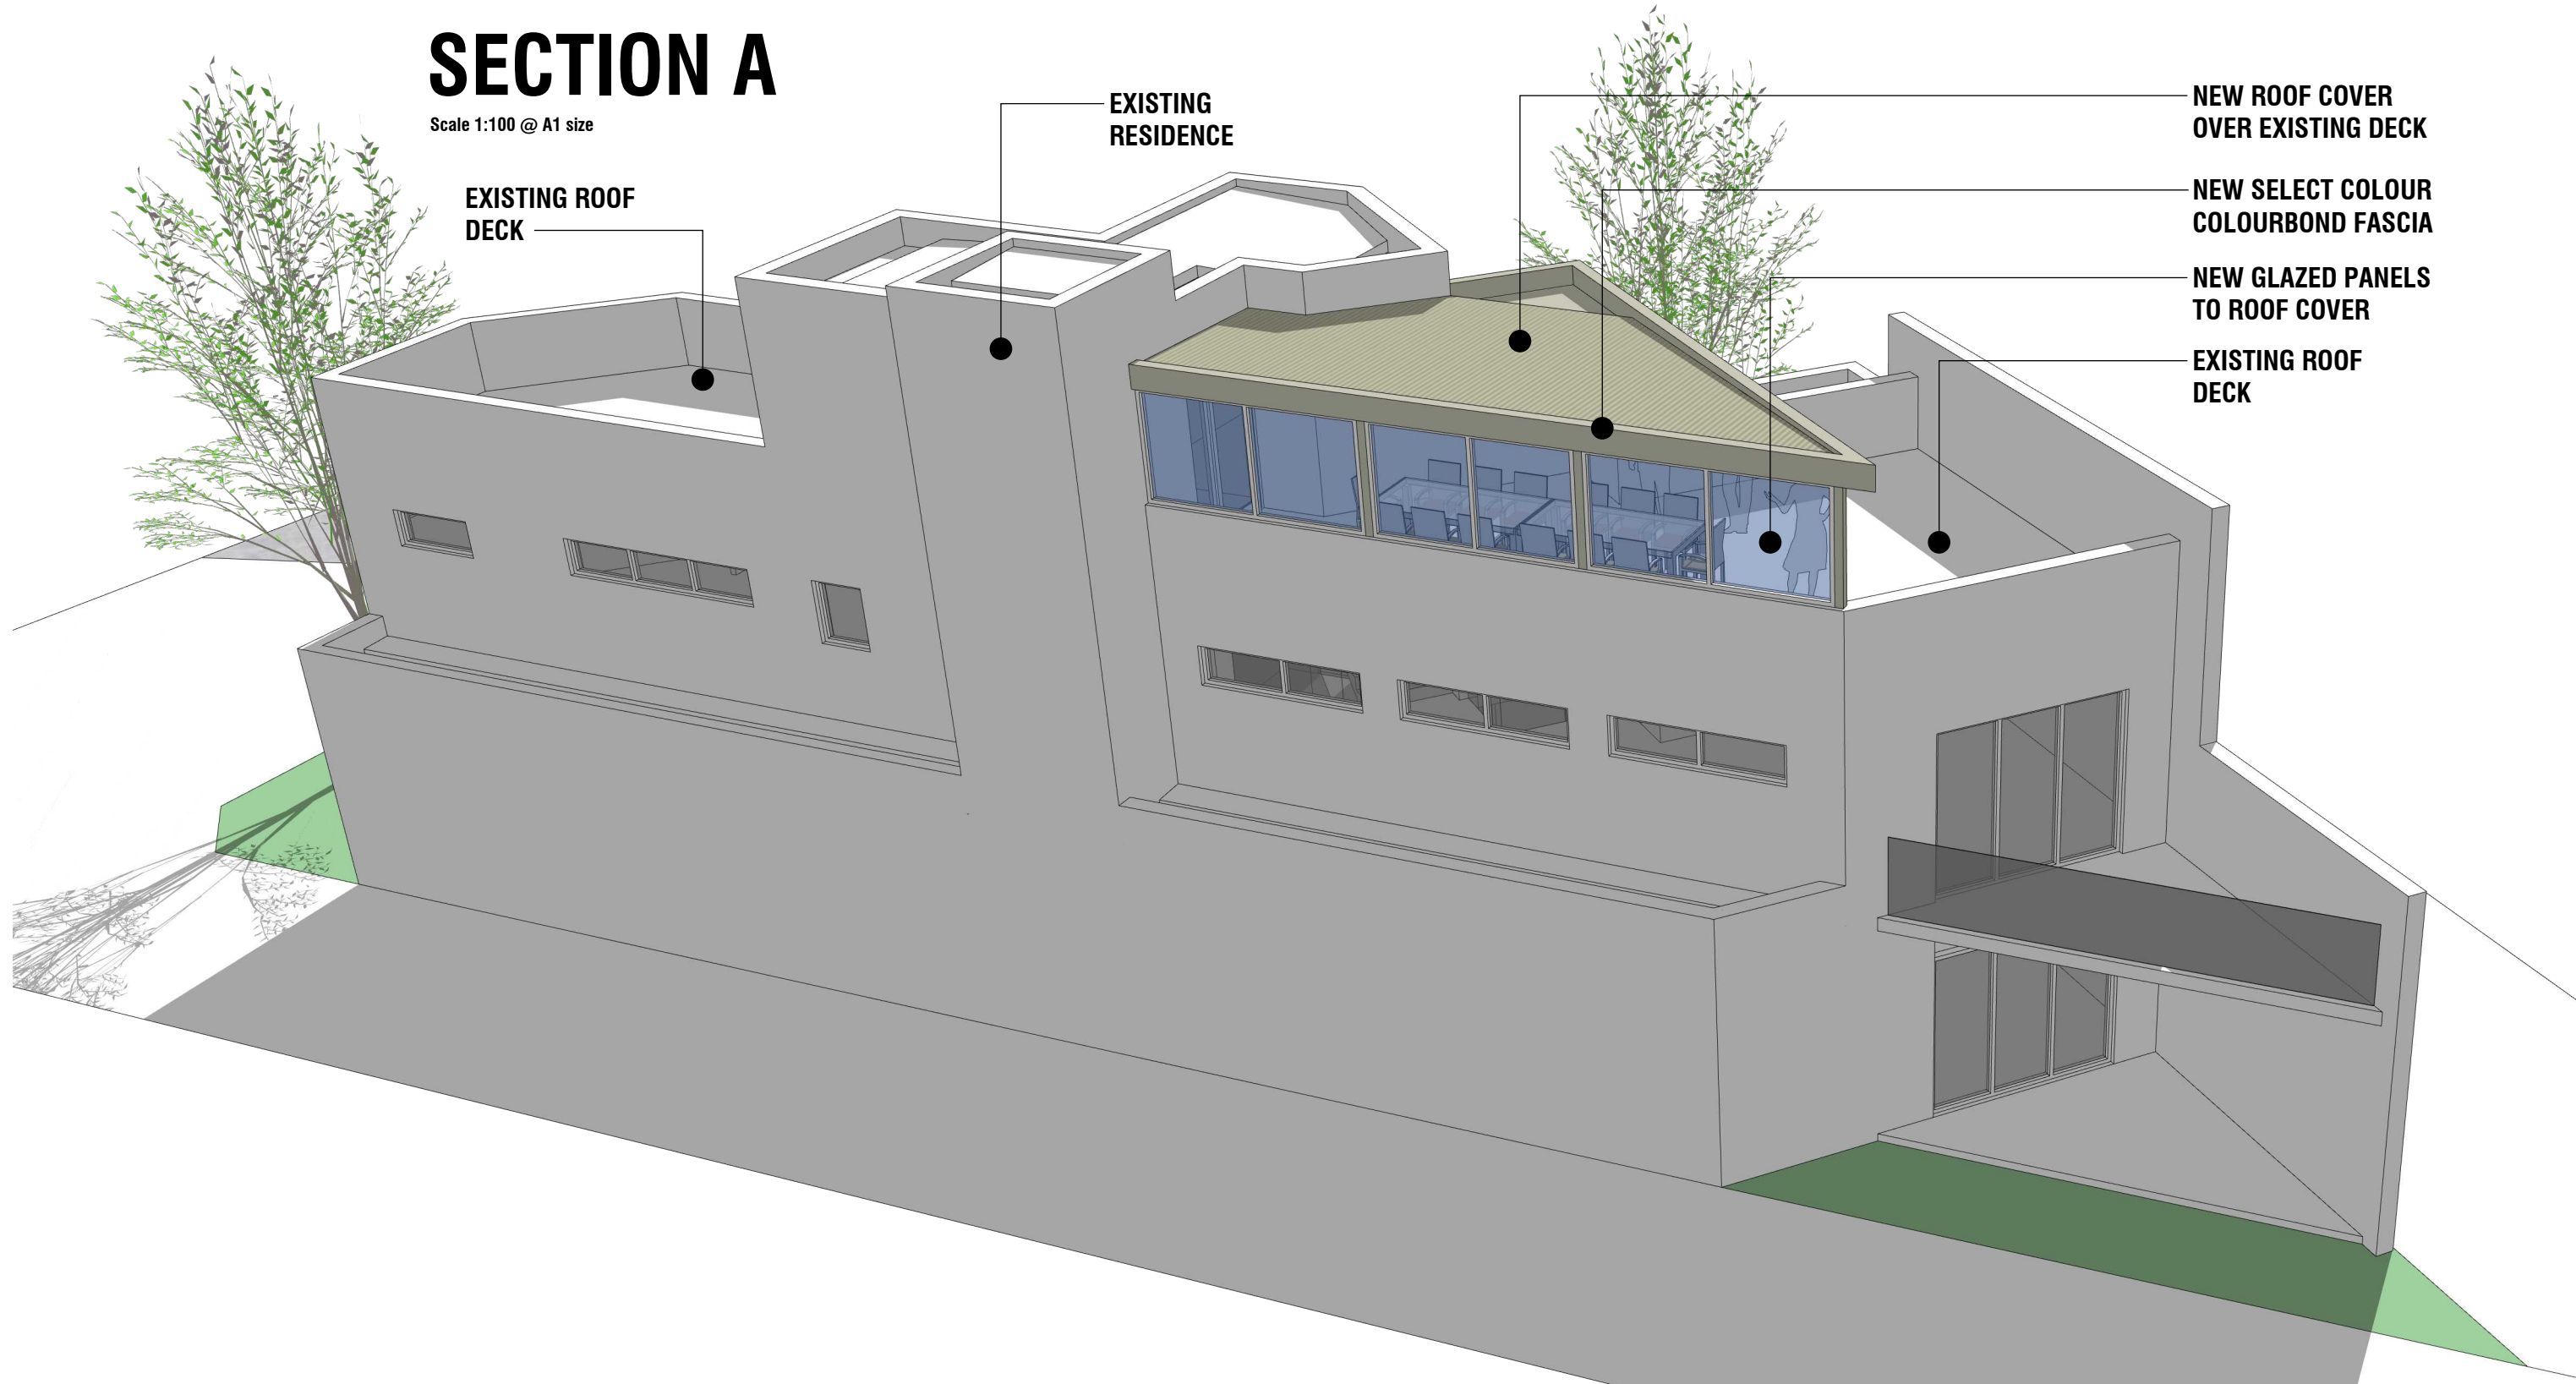

VIEW FROM THE SOUTH

Project: **NEW ROOF COVER OVER EXISTING ROOF DECK
LOT 50, No. 221 ANZAC ROAD MT. HAWTHORN**

Drawing: **ELEVATIONS, SECTION & IMAGES**


Project No.: ST2024.7

Scale: 1:100 @ A1 size

Date: 12th December 2024

Version: **C**

26/01/2025	Submitted for Development Approval with the City of Vincent	C
20/12/2024	Amended direction of Roof Pitch	B
19/12/2024	Conceptual Development Proposal issued for discussion & Comments	A
Revision Date	Revision	Revision No.

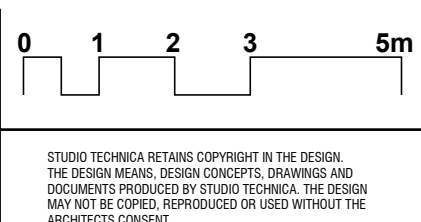

STUDIO T **CHNICA**
STUDIO DI ARCHITETTURA ARCHITECTURE AND DESIGN

PH: 0412 677 383
EMAIL: PROGETTO@IINET.NET.AU

PH: 0412 677 383
EMAIL: PROGETTO@IINET.NET.AU