



AEGIS LINCOLN PARK

PROJECT No. 3426

DEVELOPMENT APPLICATION

DA SHEET LIST				
SHEET NUMBER	SHEET NAME	REVISION	REVISION DATE	REVISION DESCRIPTION
SK.00.000	DEVELOPMENT APPLICATION	C	31/7/2026	DEVELOPMENT APPLICATION
SK.00.100	SITE SURVEY	C	31/7/2026	DEVELOPMENT APPLICATION
SK.00.101	PERSPECTIVES	C	31/7/2026	DEVELOPMENT APPLICATION
SK.00.102	PERSPECTIVES	C	31/7/2026	DEVELOPMENT APPLICATION
SK.00.103	PERSPECTIVES	C	31/7/2026	DEVELOPMENT APPLICATION
SK.01.100	EXISTING CONTEXT PLAN	D	18/8/2026	DEVELOPMENT APPLICATION
SK.01.101	EXISTING SITE PLAN	E	18/8/2026	DEVELOPMENT APPLICATION
SK.01.200	PROPOSED SITE PLAN	F	18/8/2026	DEVELOPMENT APPLICATION
SK.01.300	OVERSHADOWING DIAGRAM	C	18/8/2026	DEVELOPMENT APPLICATION
SK.02.100	DEMOLITION SITE PLAN	E	18/8/2026	DEVELOPMENT APPLICATION
SK.03.001	BASEMENT PLAN	E	18/8/2026	DEVELOPMENT APPLICATION
SK.03.100	GROUND FLOOR PLAN	F	18/8/2026	DEVELOPMENT APPLICATION
SK.03.101	LEVEL 01 FLOOR PLAN	E	18/8/2026	DEVELOPMENT APPLICATION
SK.03.102	LEVEL 02 FLOOR PLAN	E	18/8/2026	DEVELOPMENT APPLICATION
SK.03.103	LEVEL 03 FLOOR PLAN	E	18/8/2026	DEVELOPMENT APPLICATION
SK.03.104	LEVEL 04 FLOOR PLAN	E	18/8/2026	DEVELOPMENT APPLICATION
SK.03.105	LEVEL 05 FLOOR PLAN	E	18/8/2026	DEVELOPMENT APPLICATION
SK.03.106	LEVEL 06 FLOOR PLAN	E	18/8/2026	DEVELOPMENT APPLICATION
SK.04.100	ROOF PLAN	E	18/8/2026	DEVELOPMENT APPLICATION
SK.06.100	ELEVATIONS	E	18/8/2026	DEVELOPMENT APPLICATION
SK.06.101	ELEVATIONS	E	18/8/2026	DEVELOPMENT APPLICATION
SK.07.100	SECTIONS	E	18/8/2026	DEVELOPMENT APPLICATION
SK.07.101	SECTIONS	E	18/8/2026	DEVELOPMENT APPLICATION
TOTAL: 23				

SITE SURVEY
AEGIS LINCOLN PARK

Scale 1:400 @ A1

Date 31/7/2026

Project No.

3426

Sheet No.


SK.00.100

Revision

C

Revision Date


31/7/2026


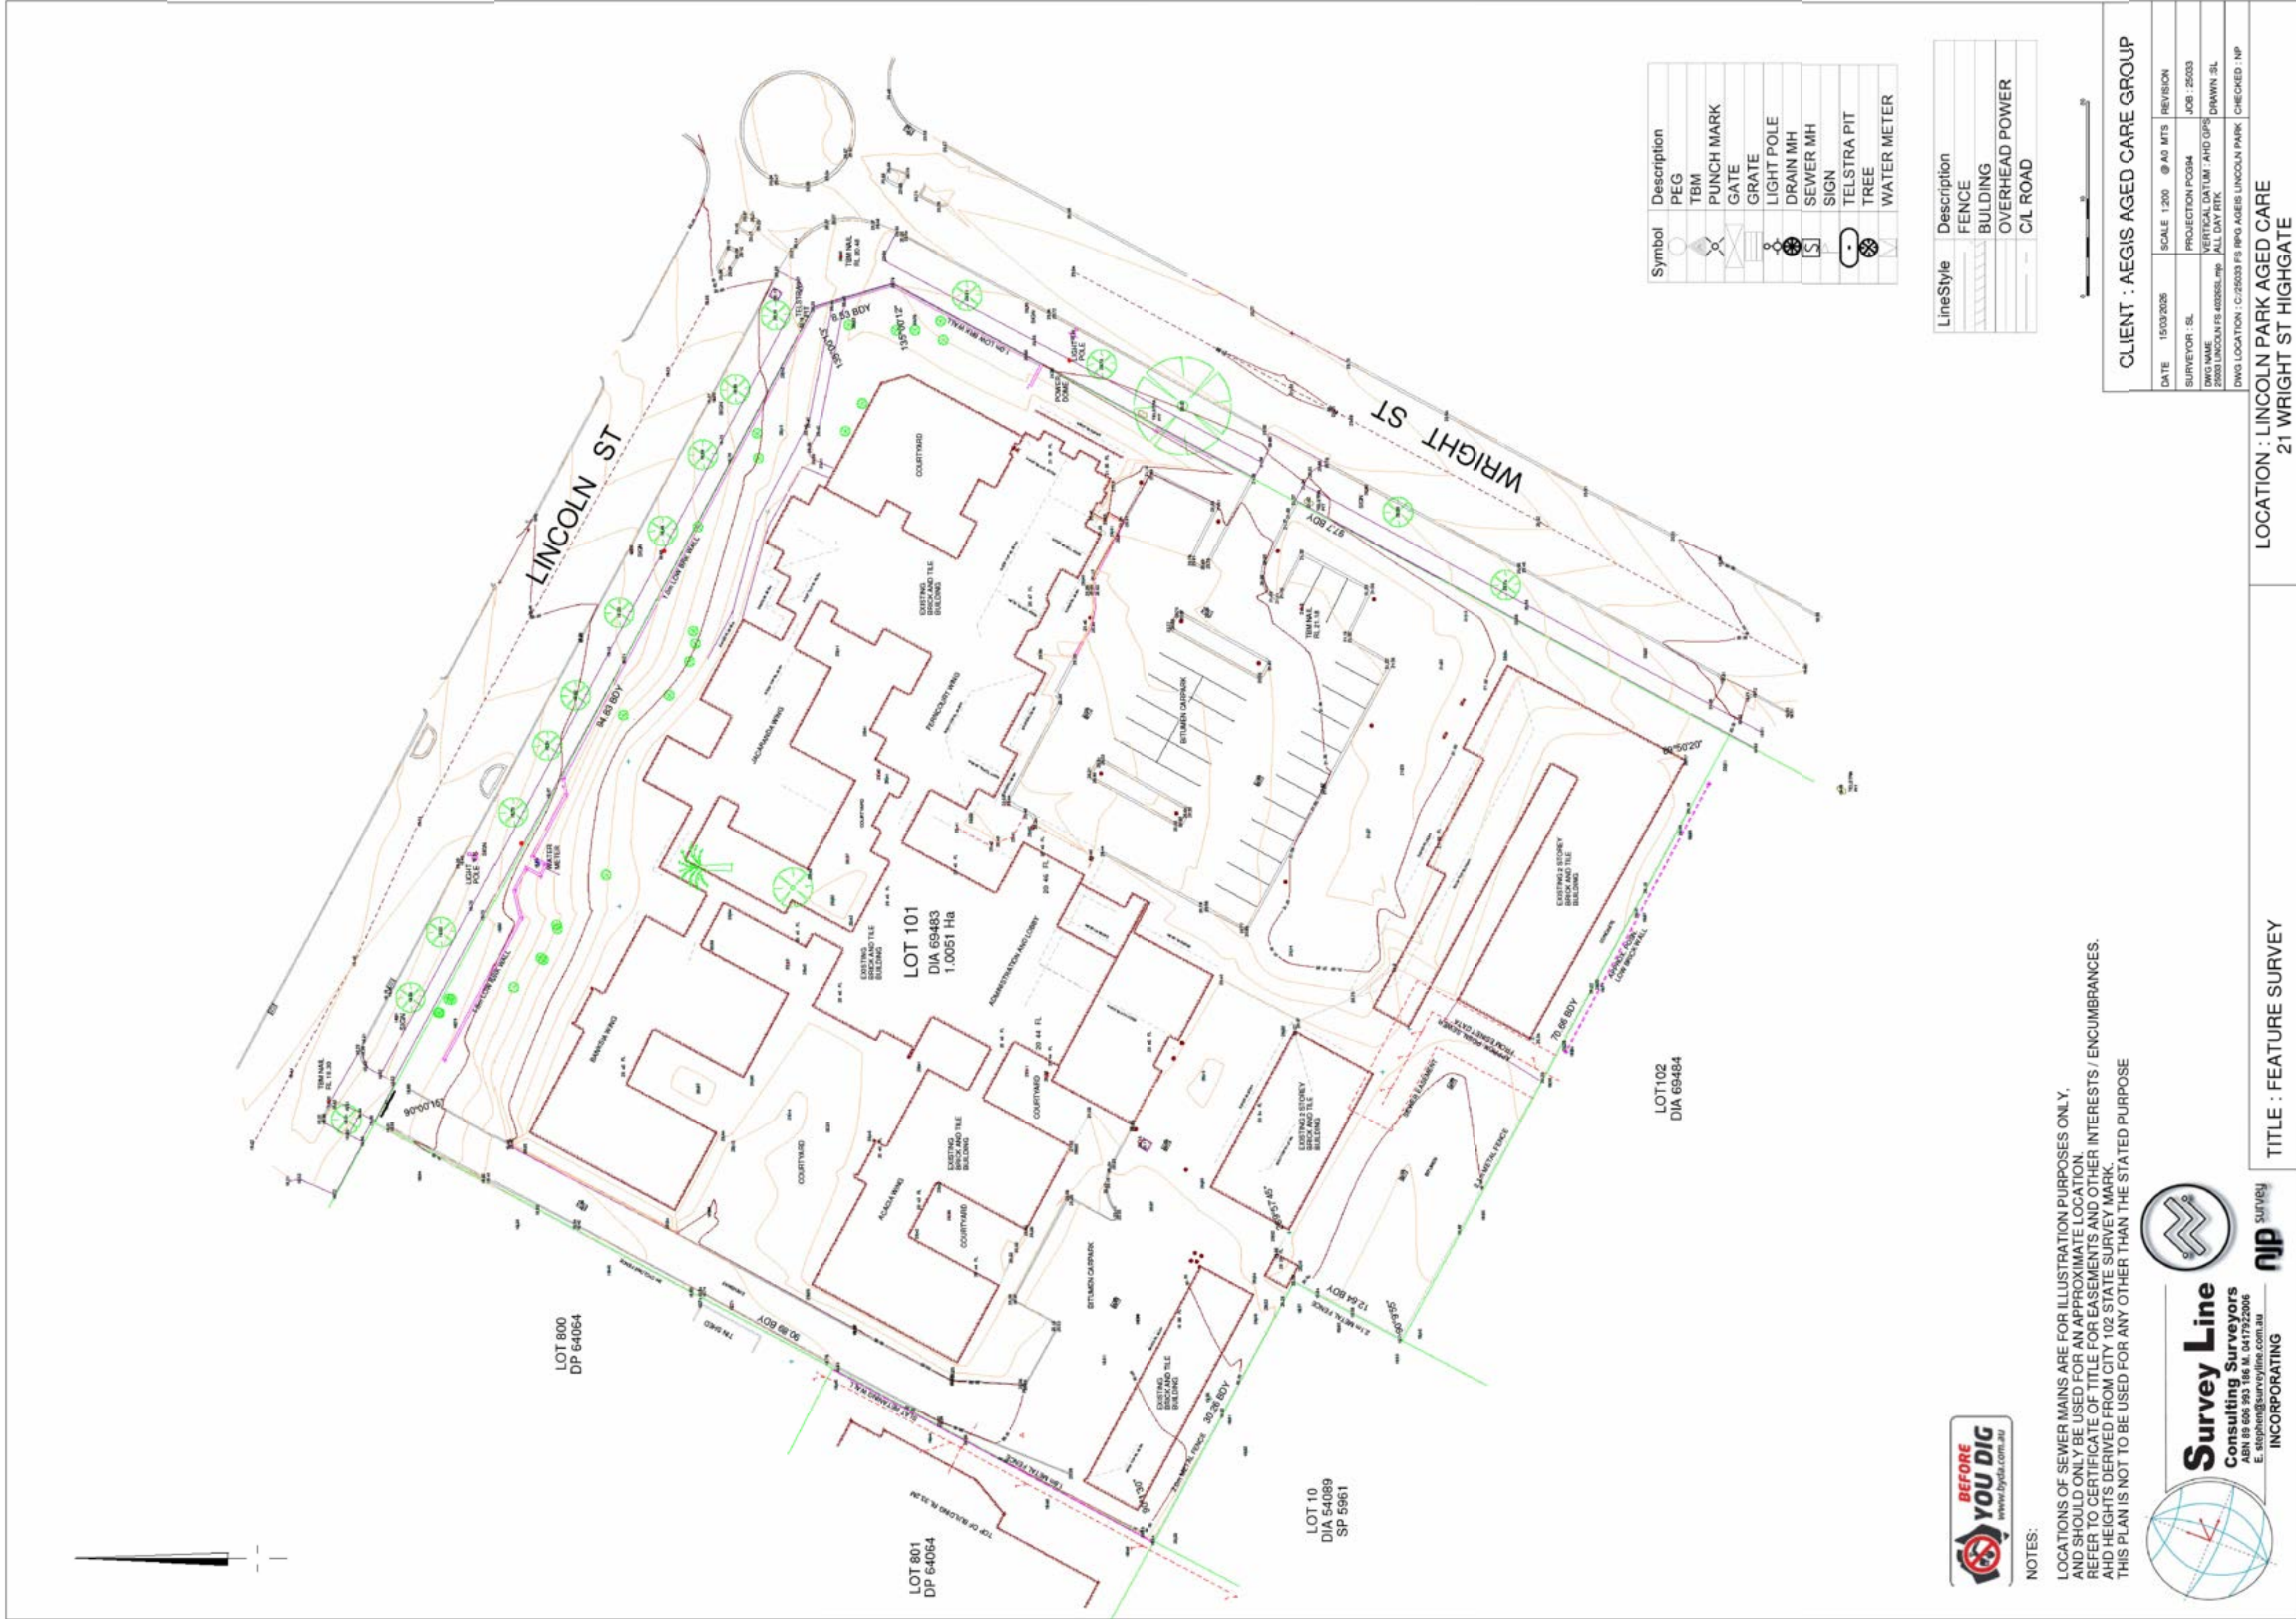












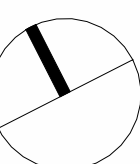

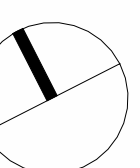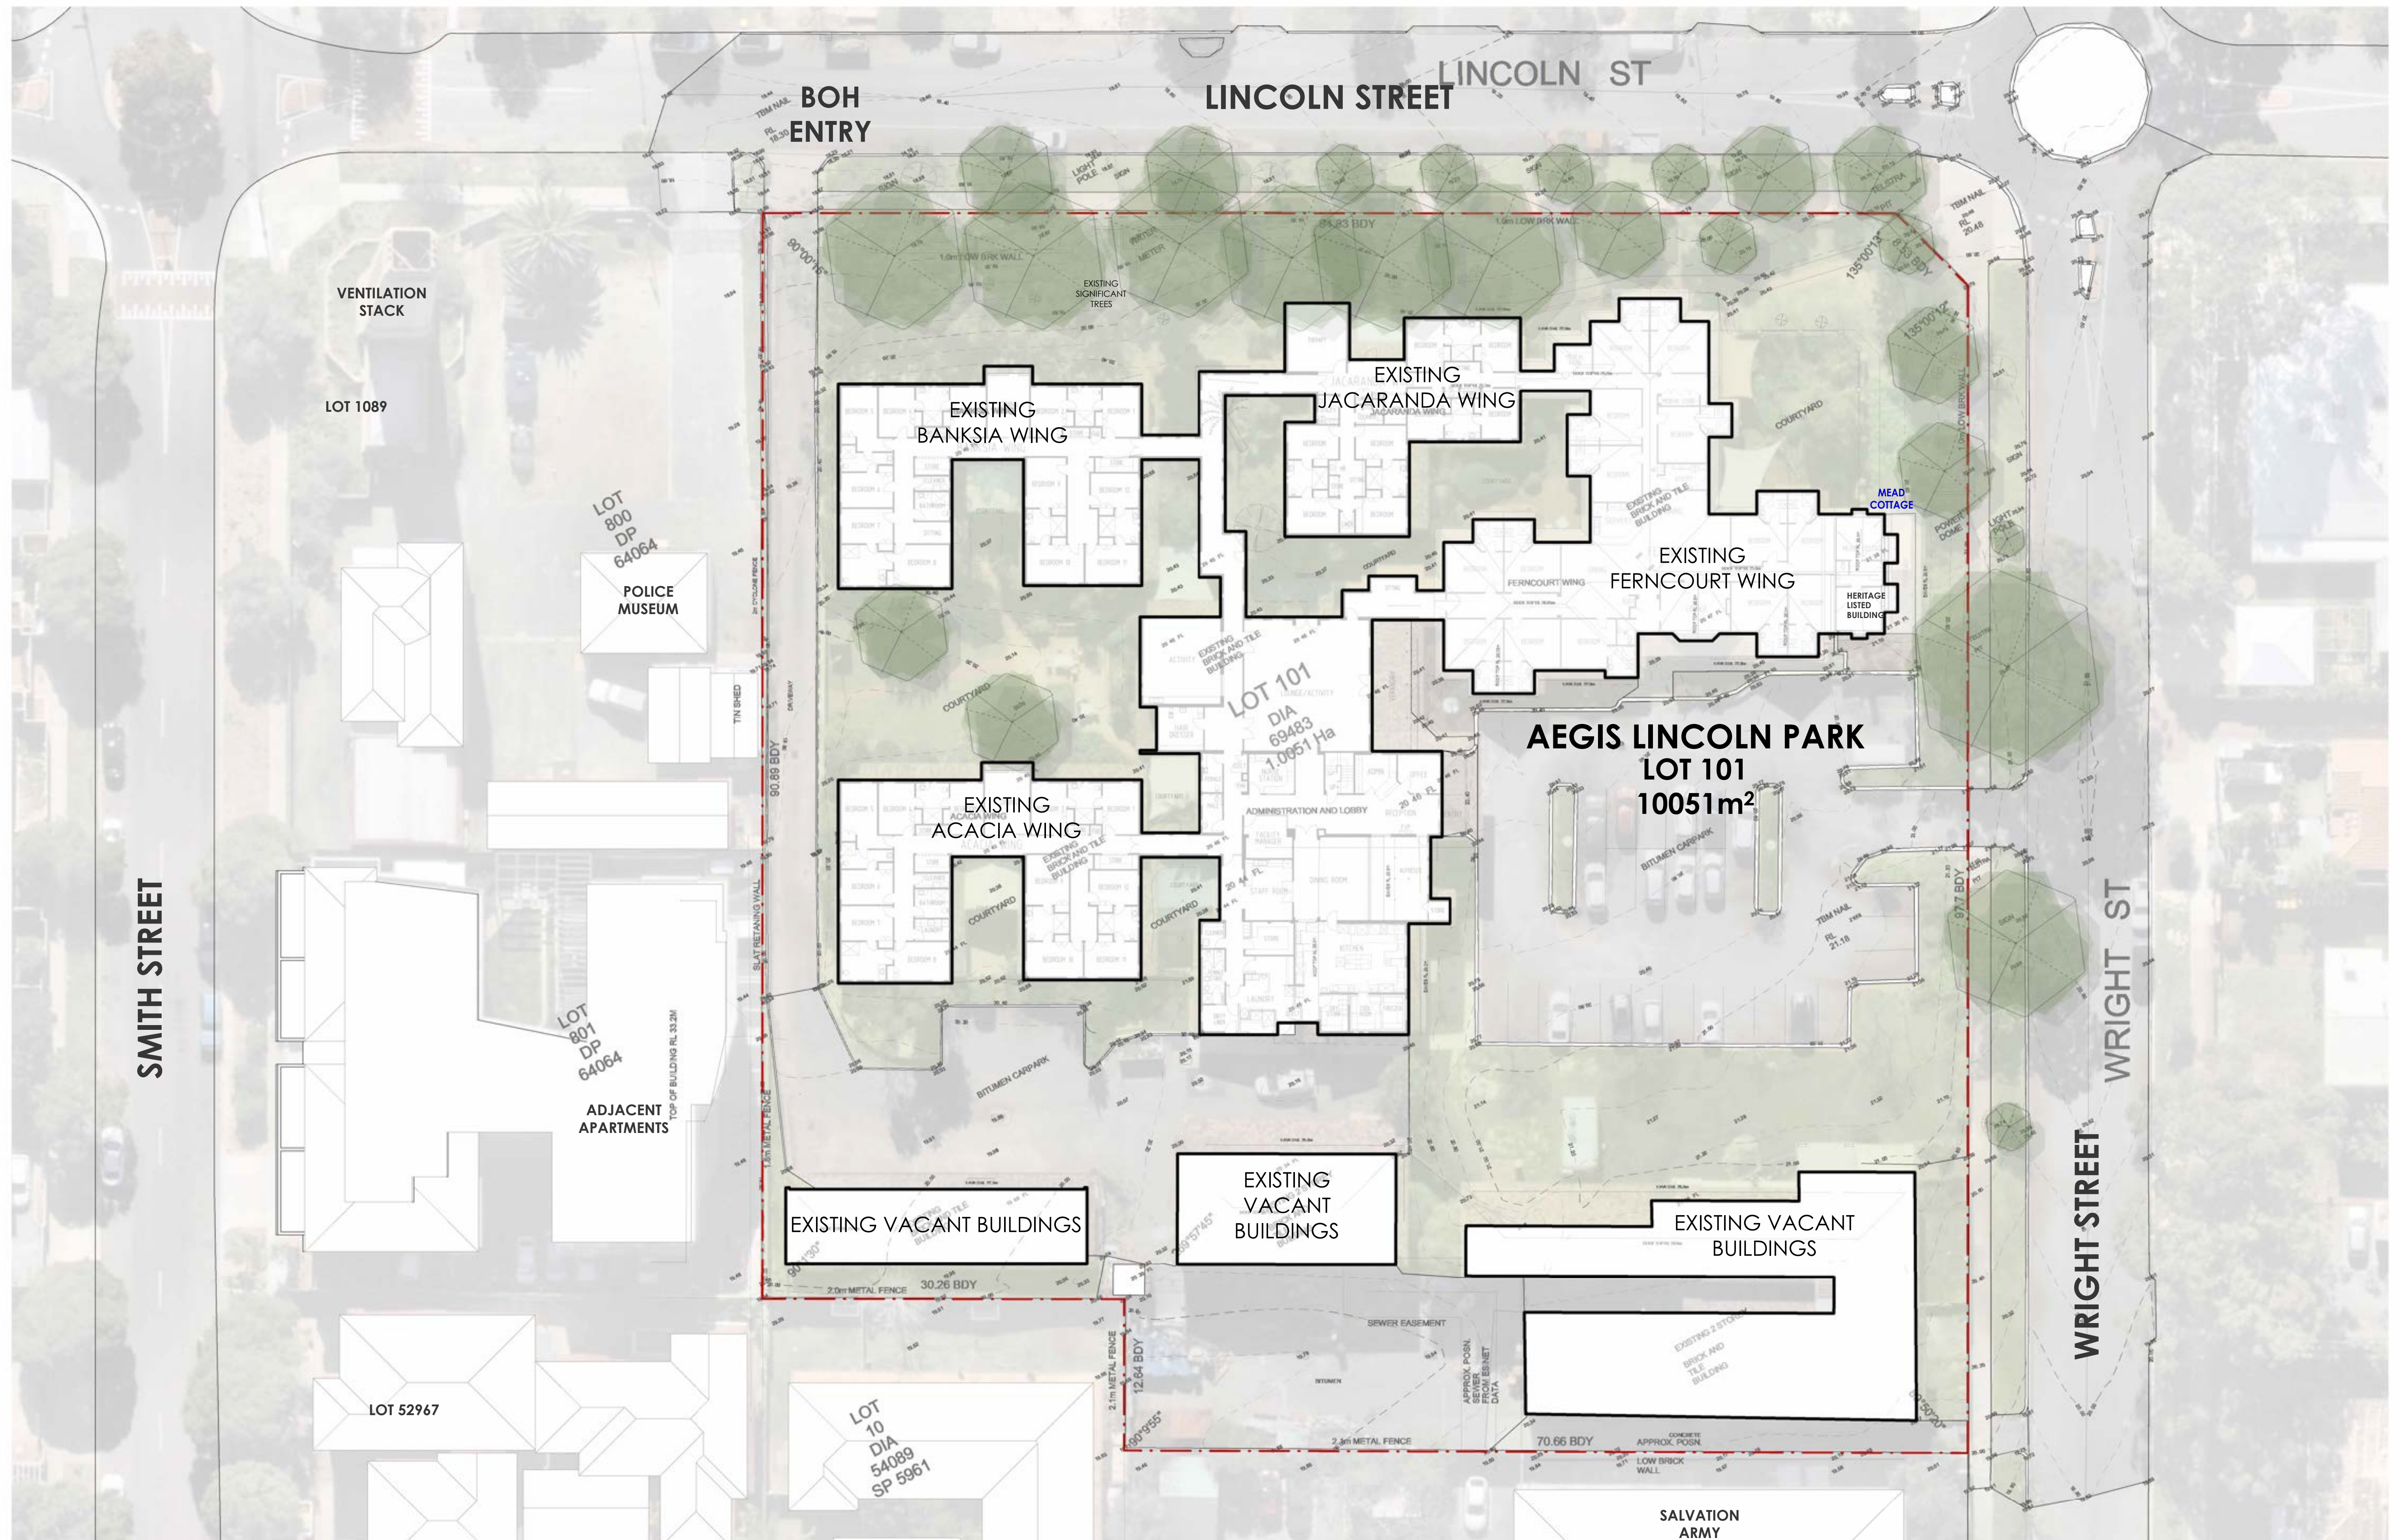

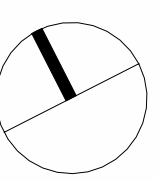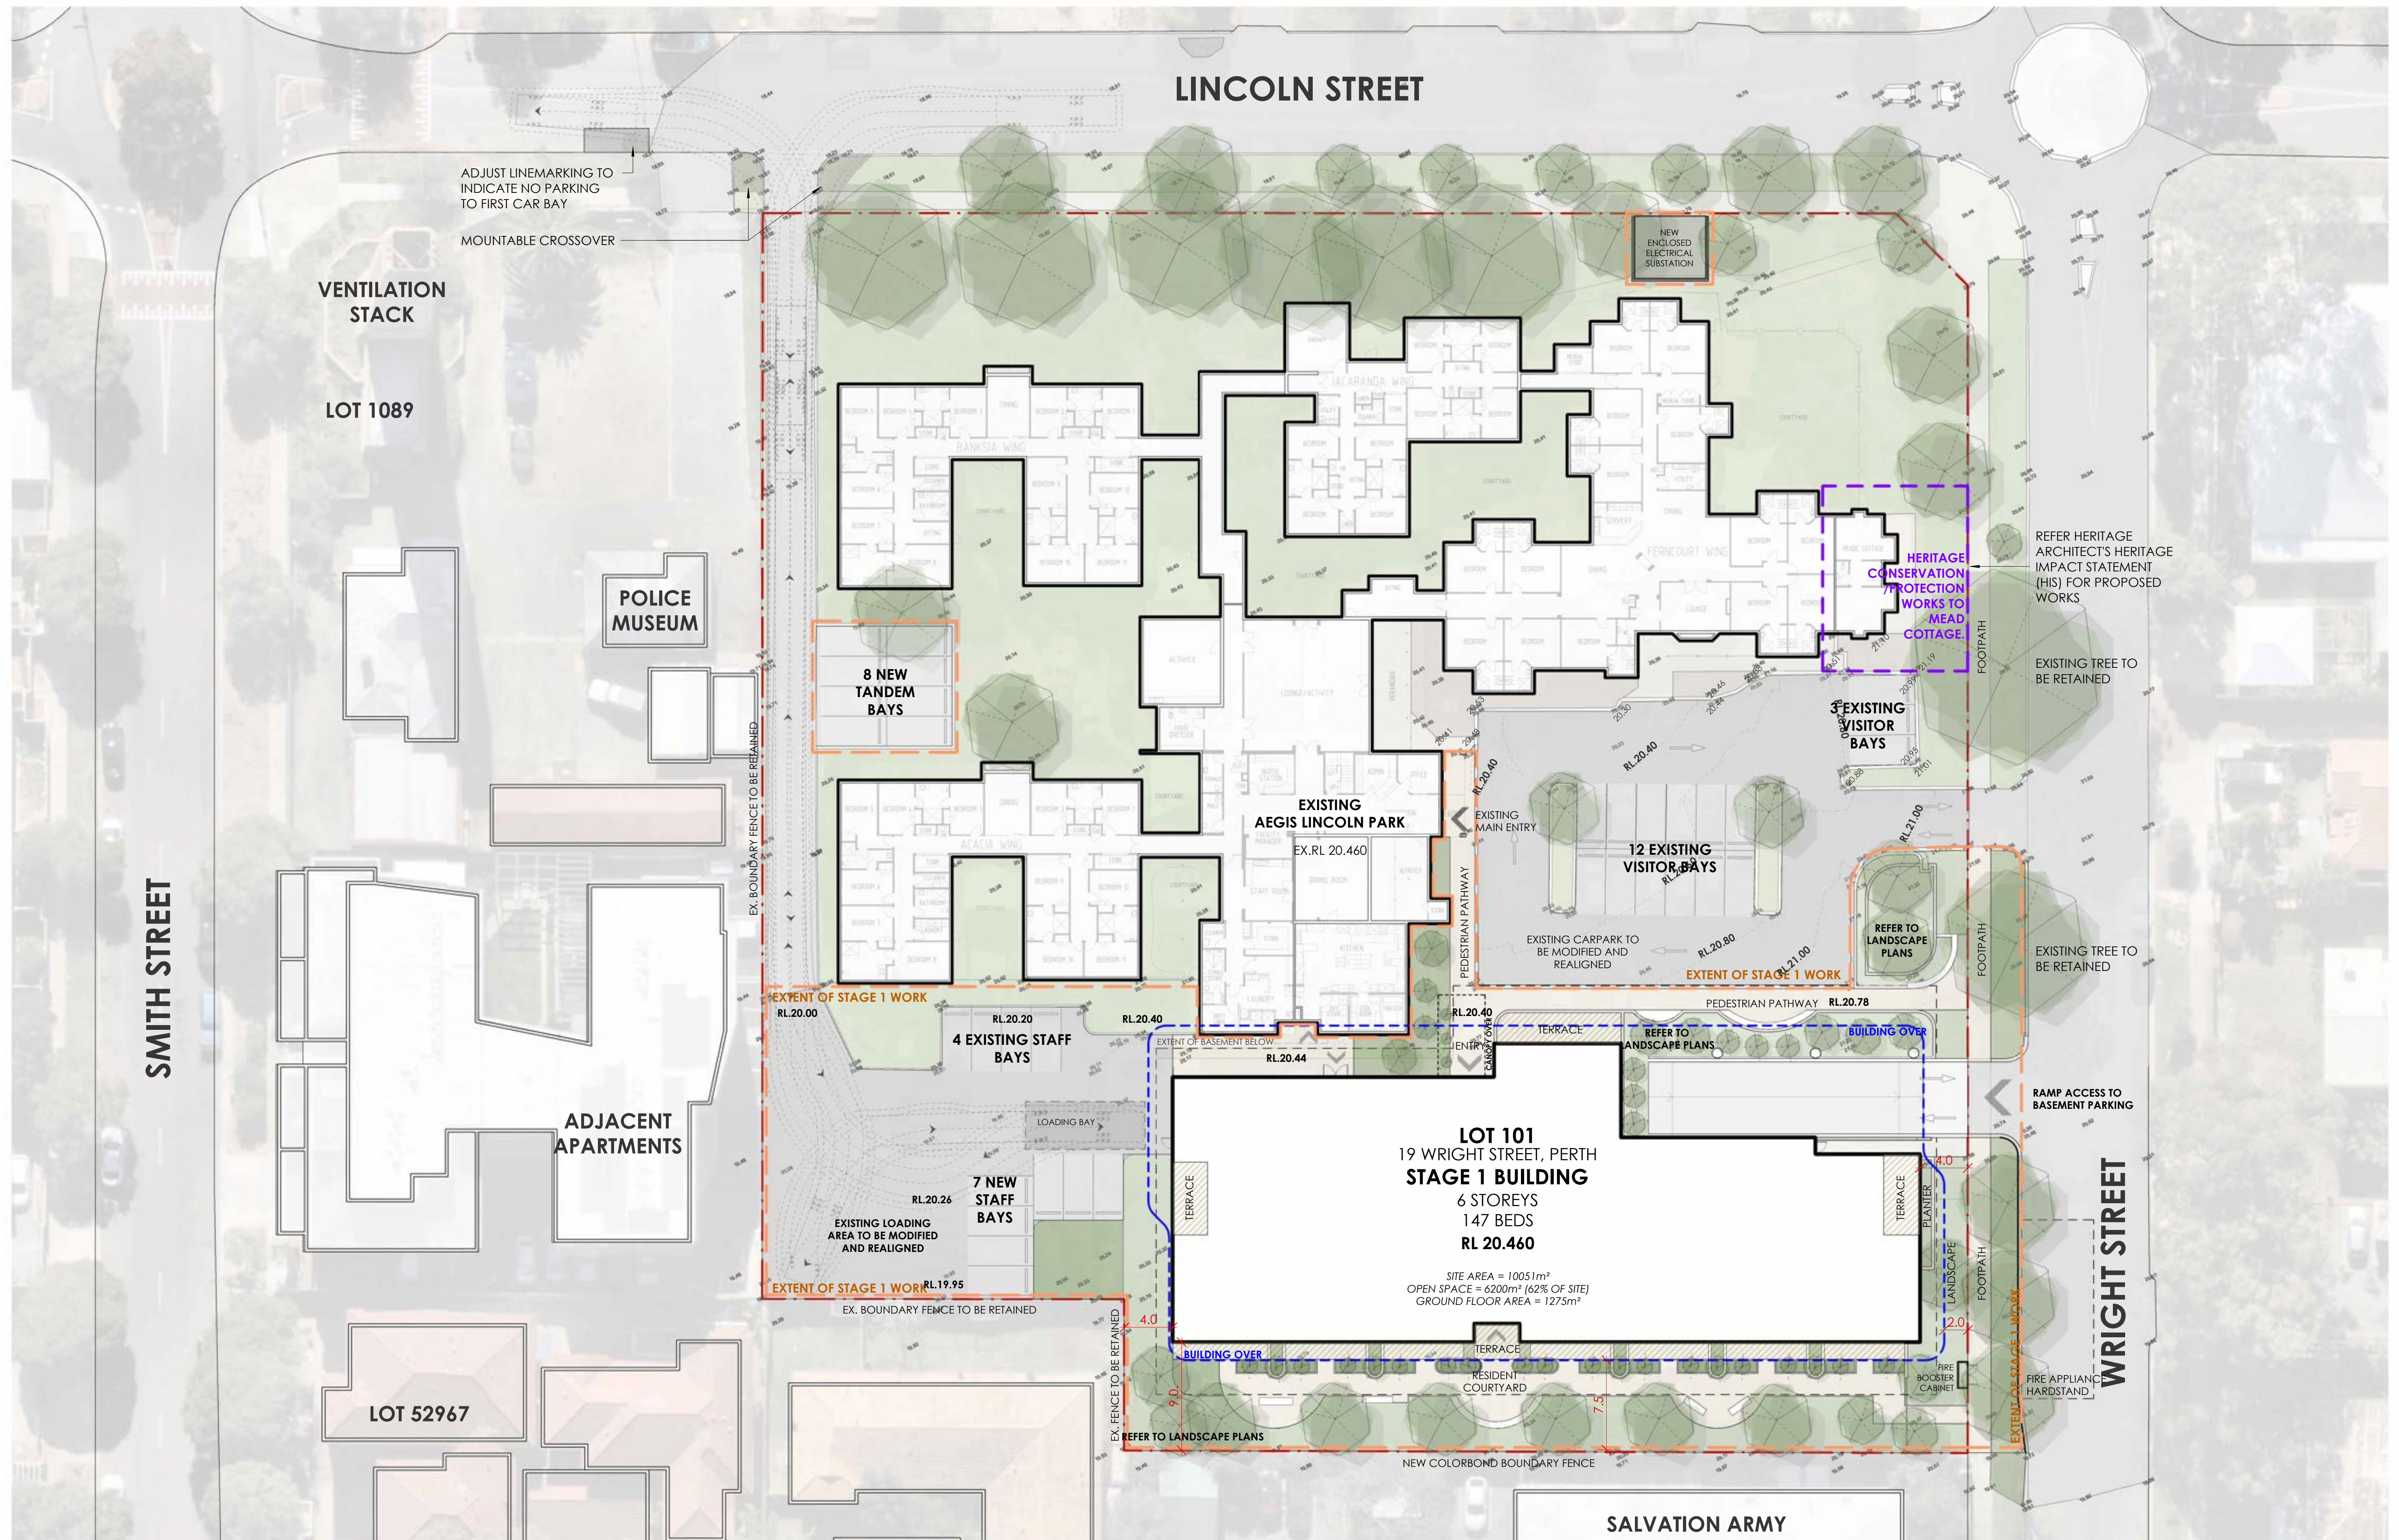



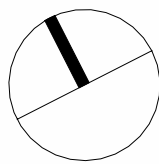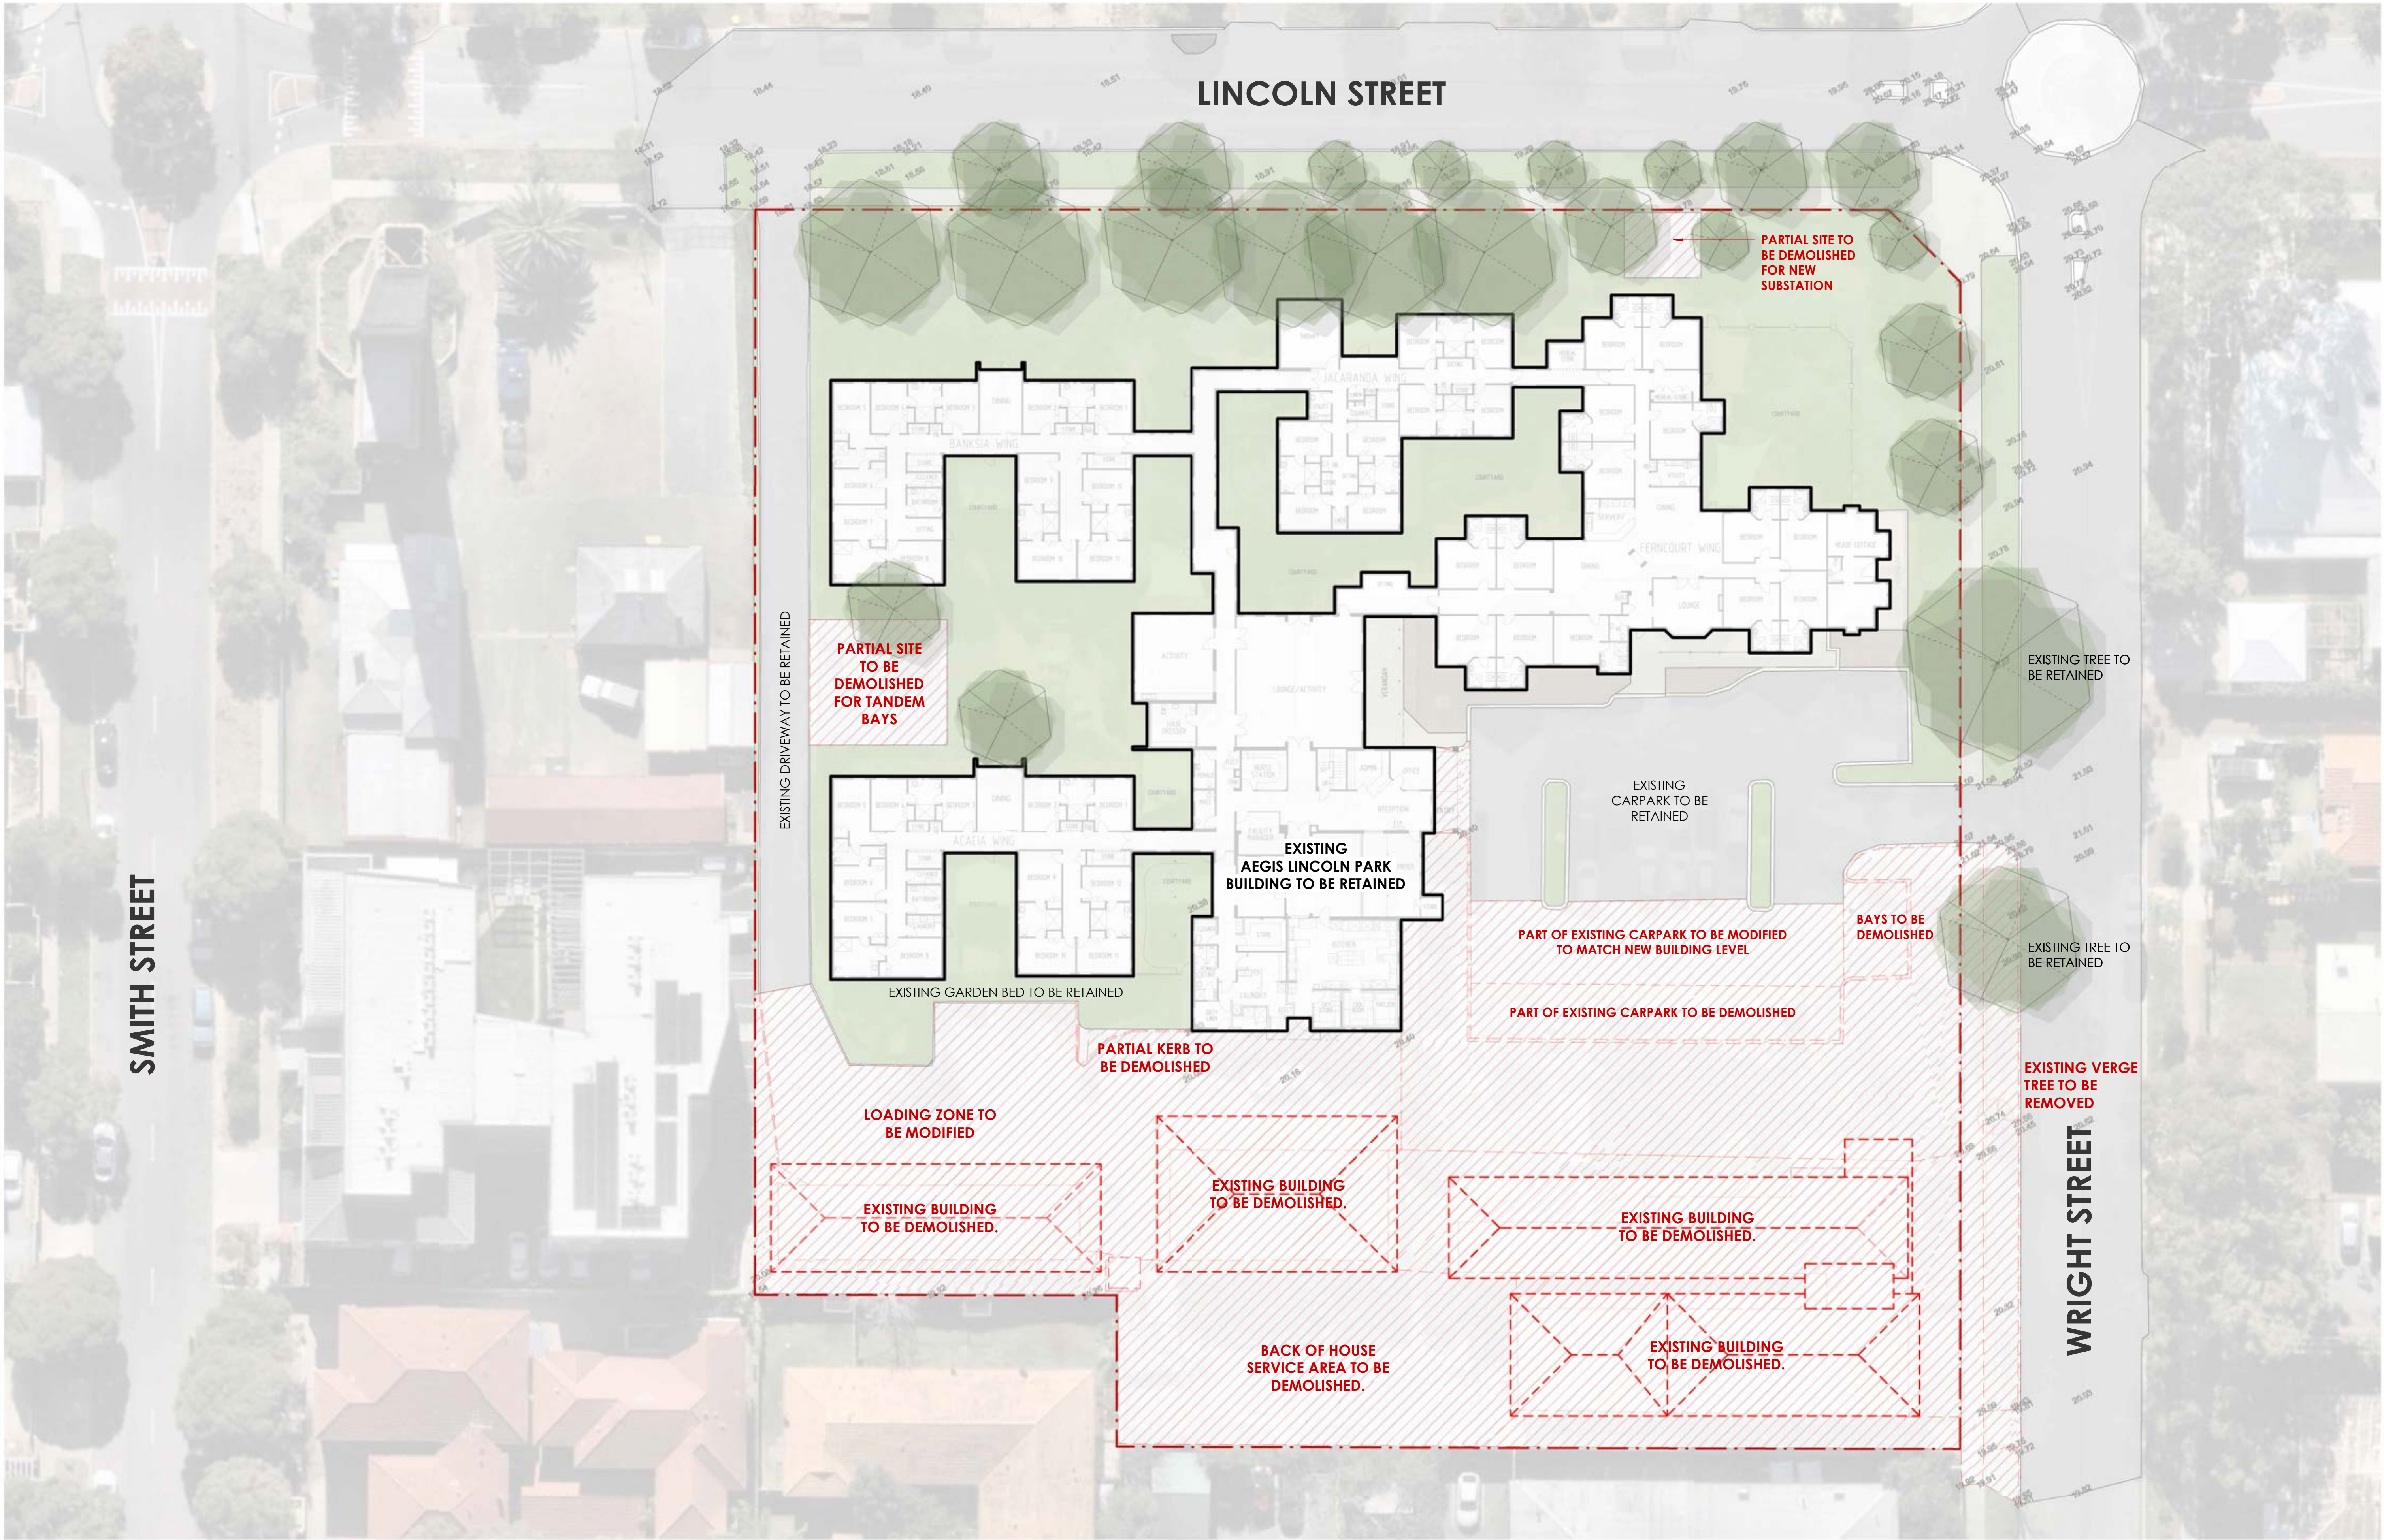

BASEMENT PLAN
AEGIS LINCOLN PARK


Scale 1:200 @ A1 / 1:400 @ A3 Date 18/8/2026
8m 6m 4m 2m 0m 16m
SCALE BAR 1:200



Project No.
3426

Sheet No.
SK.03.001

Revision
E

Revision Date
18/8/2026

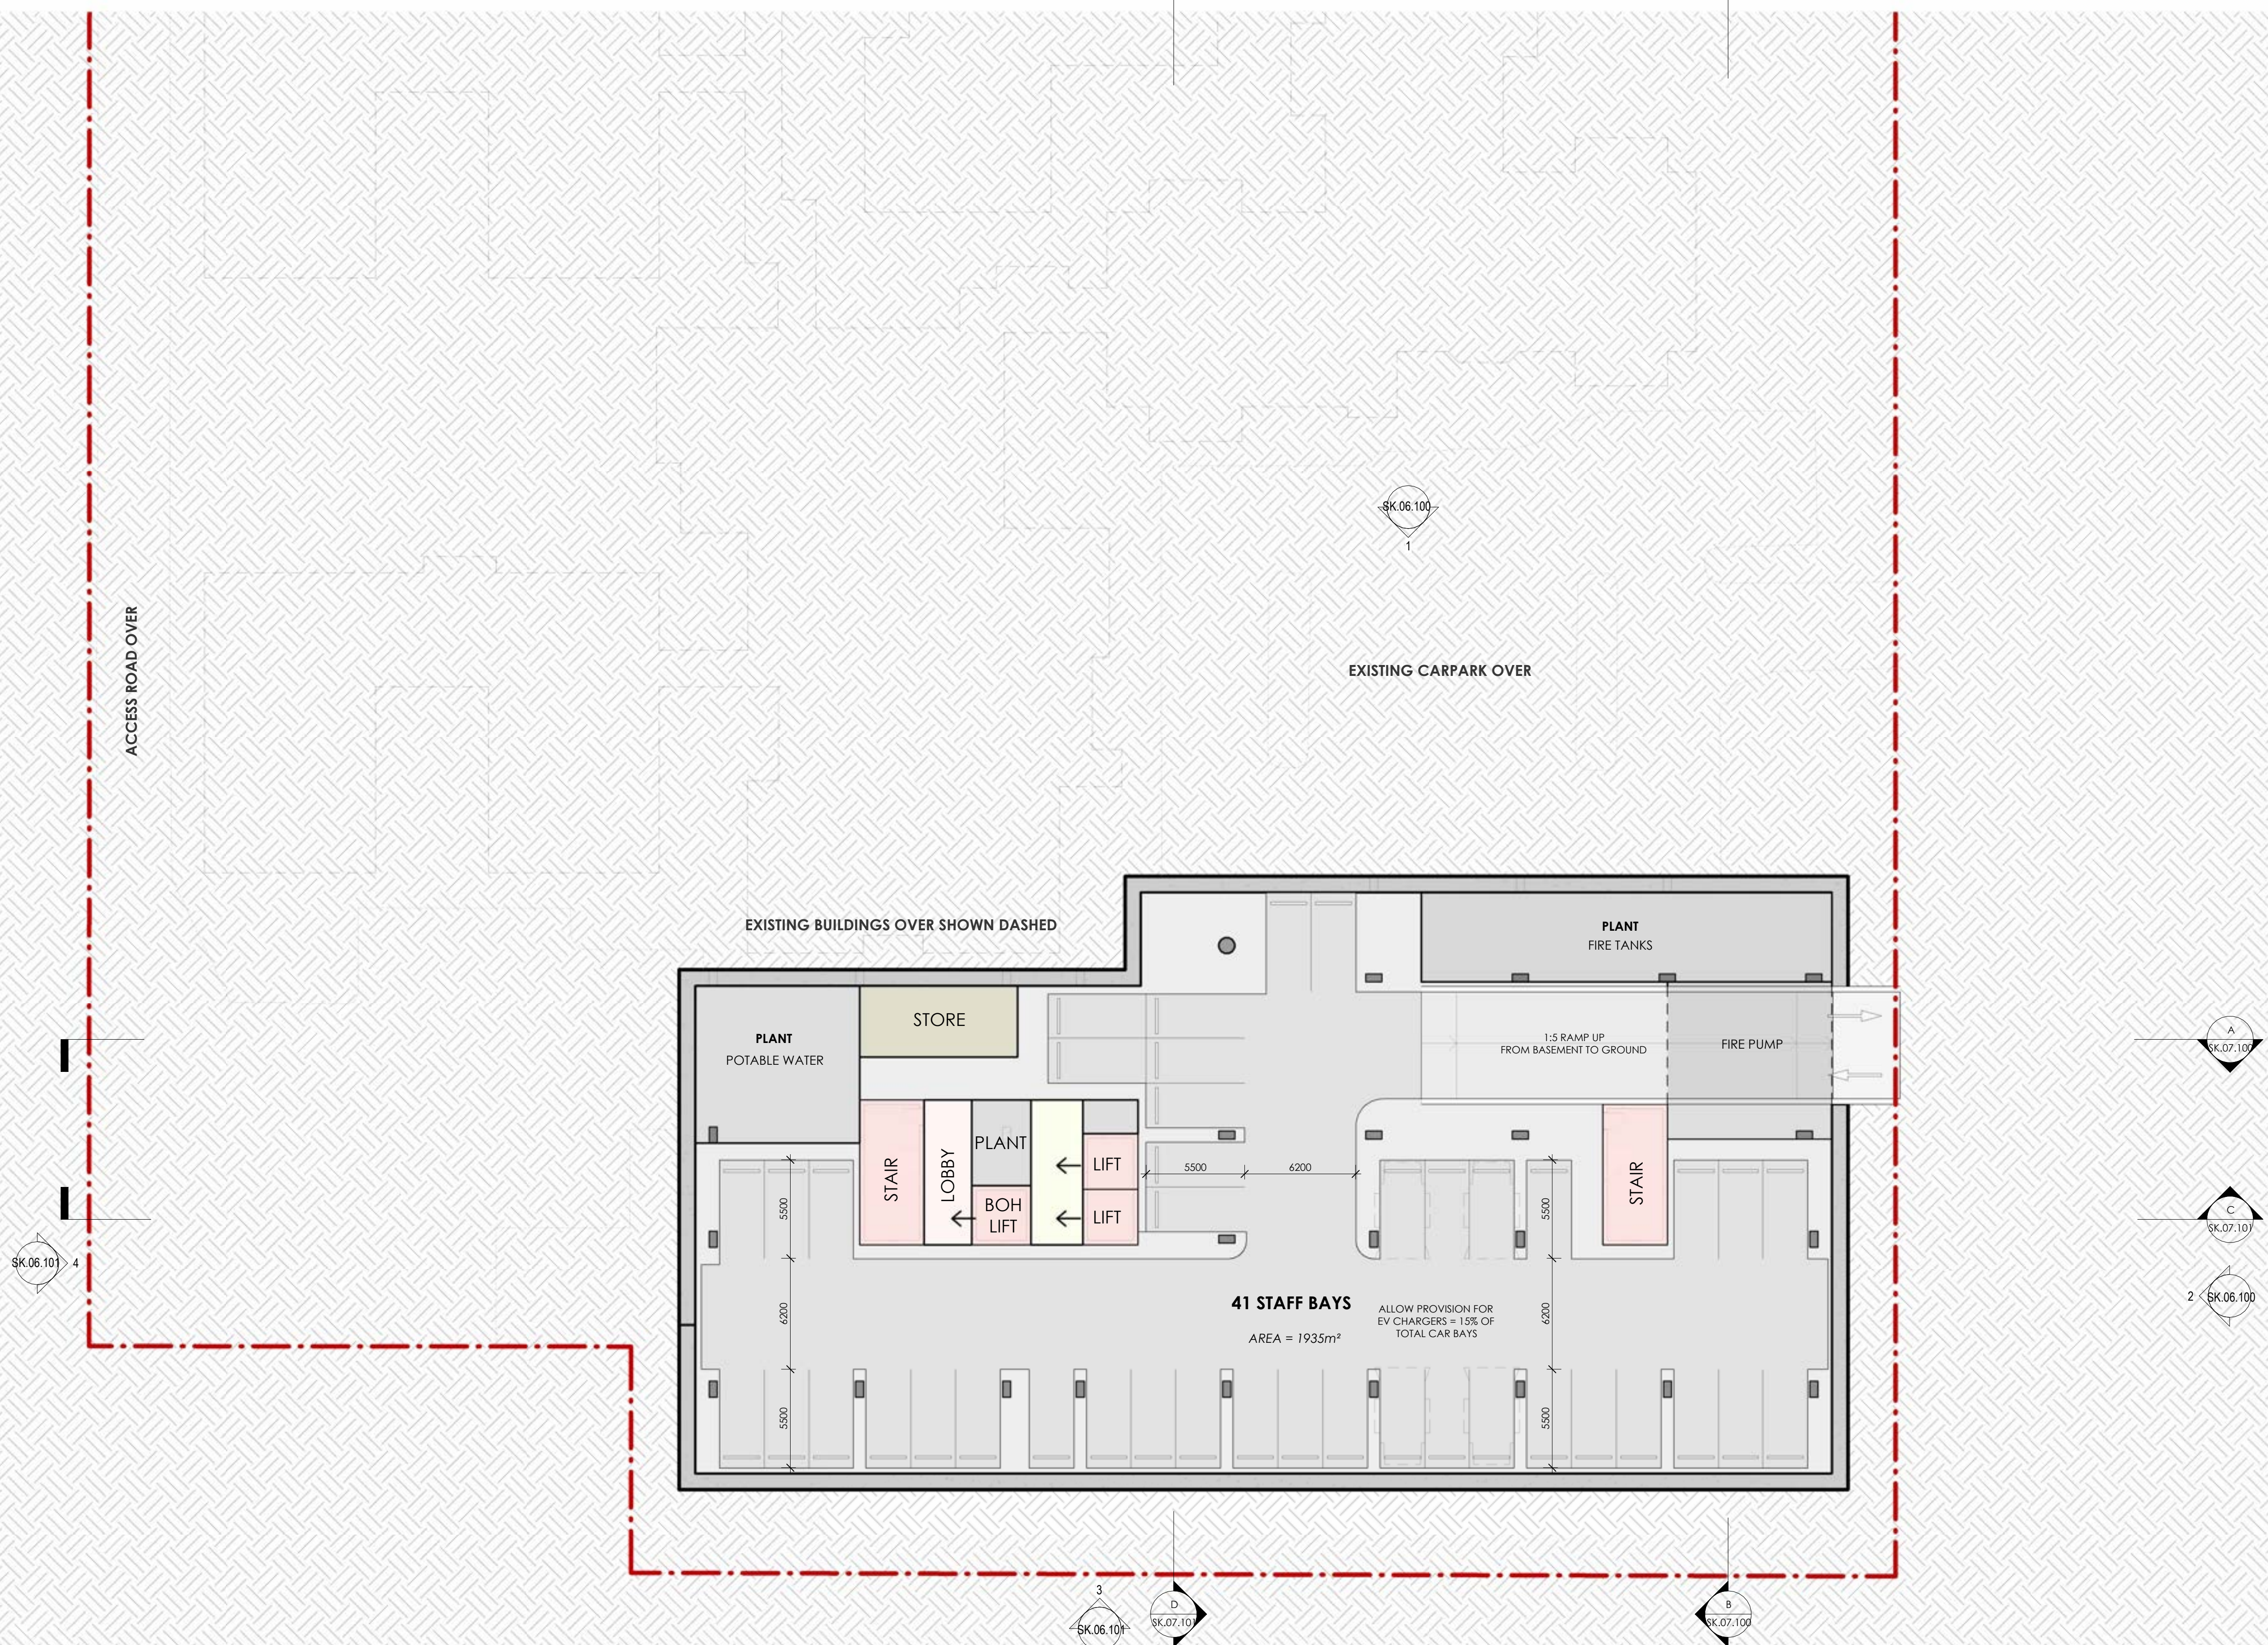

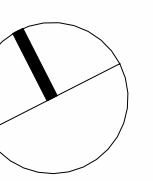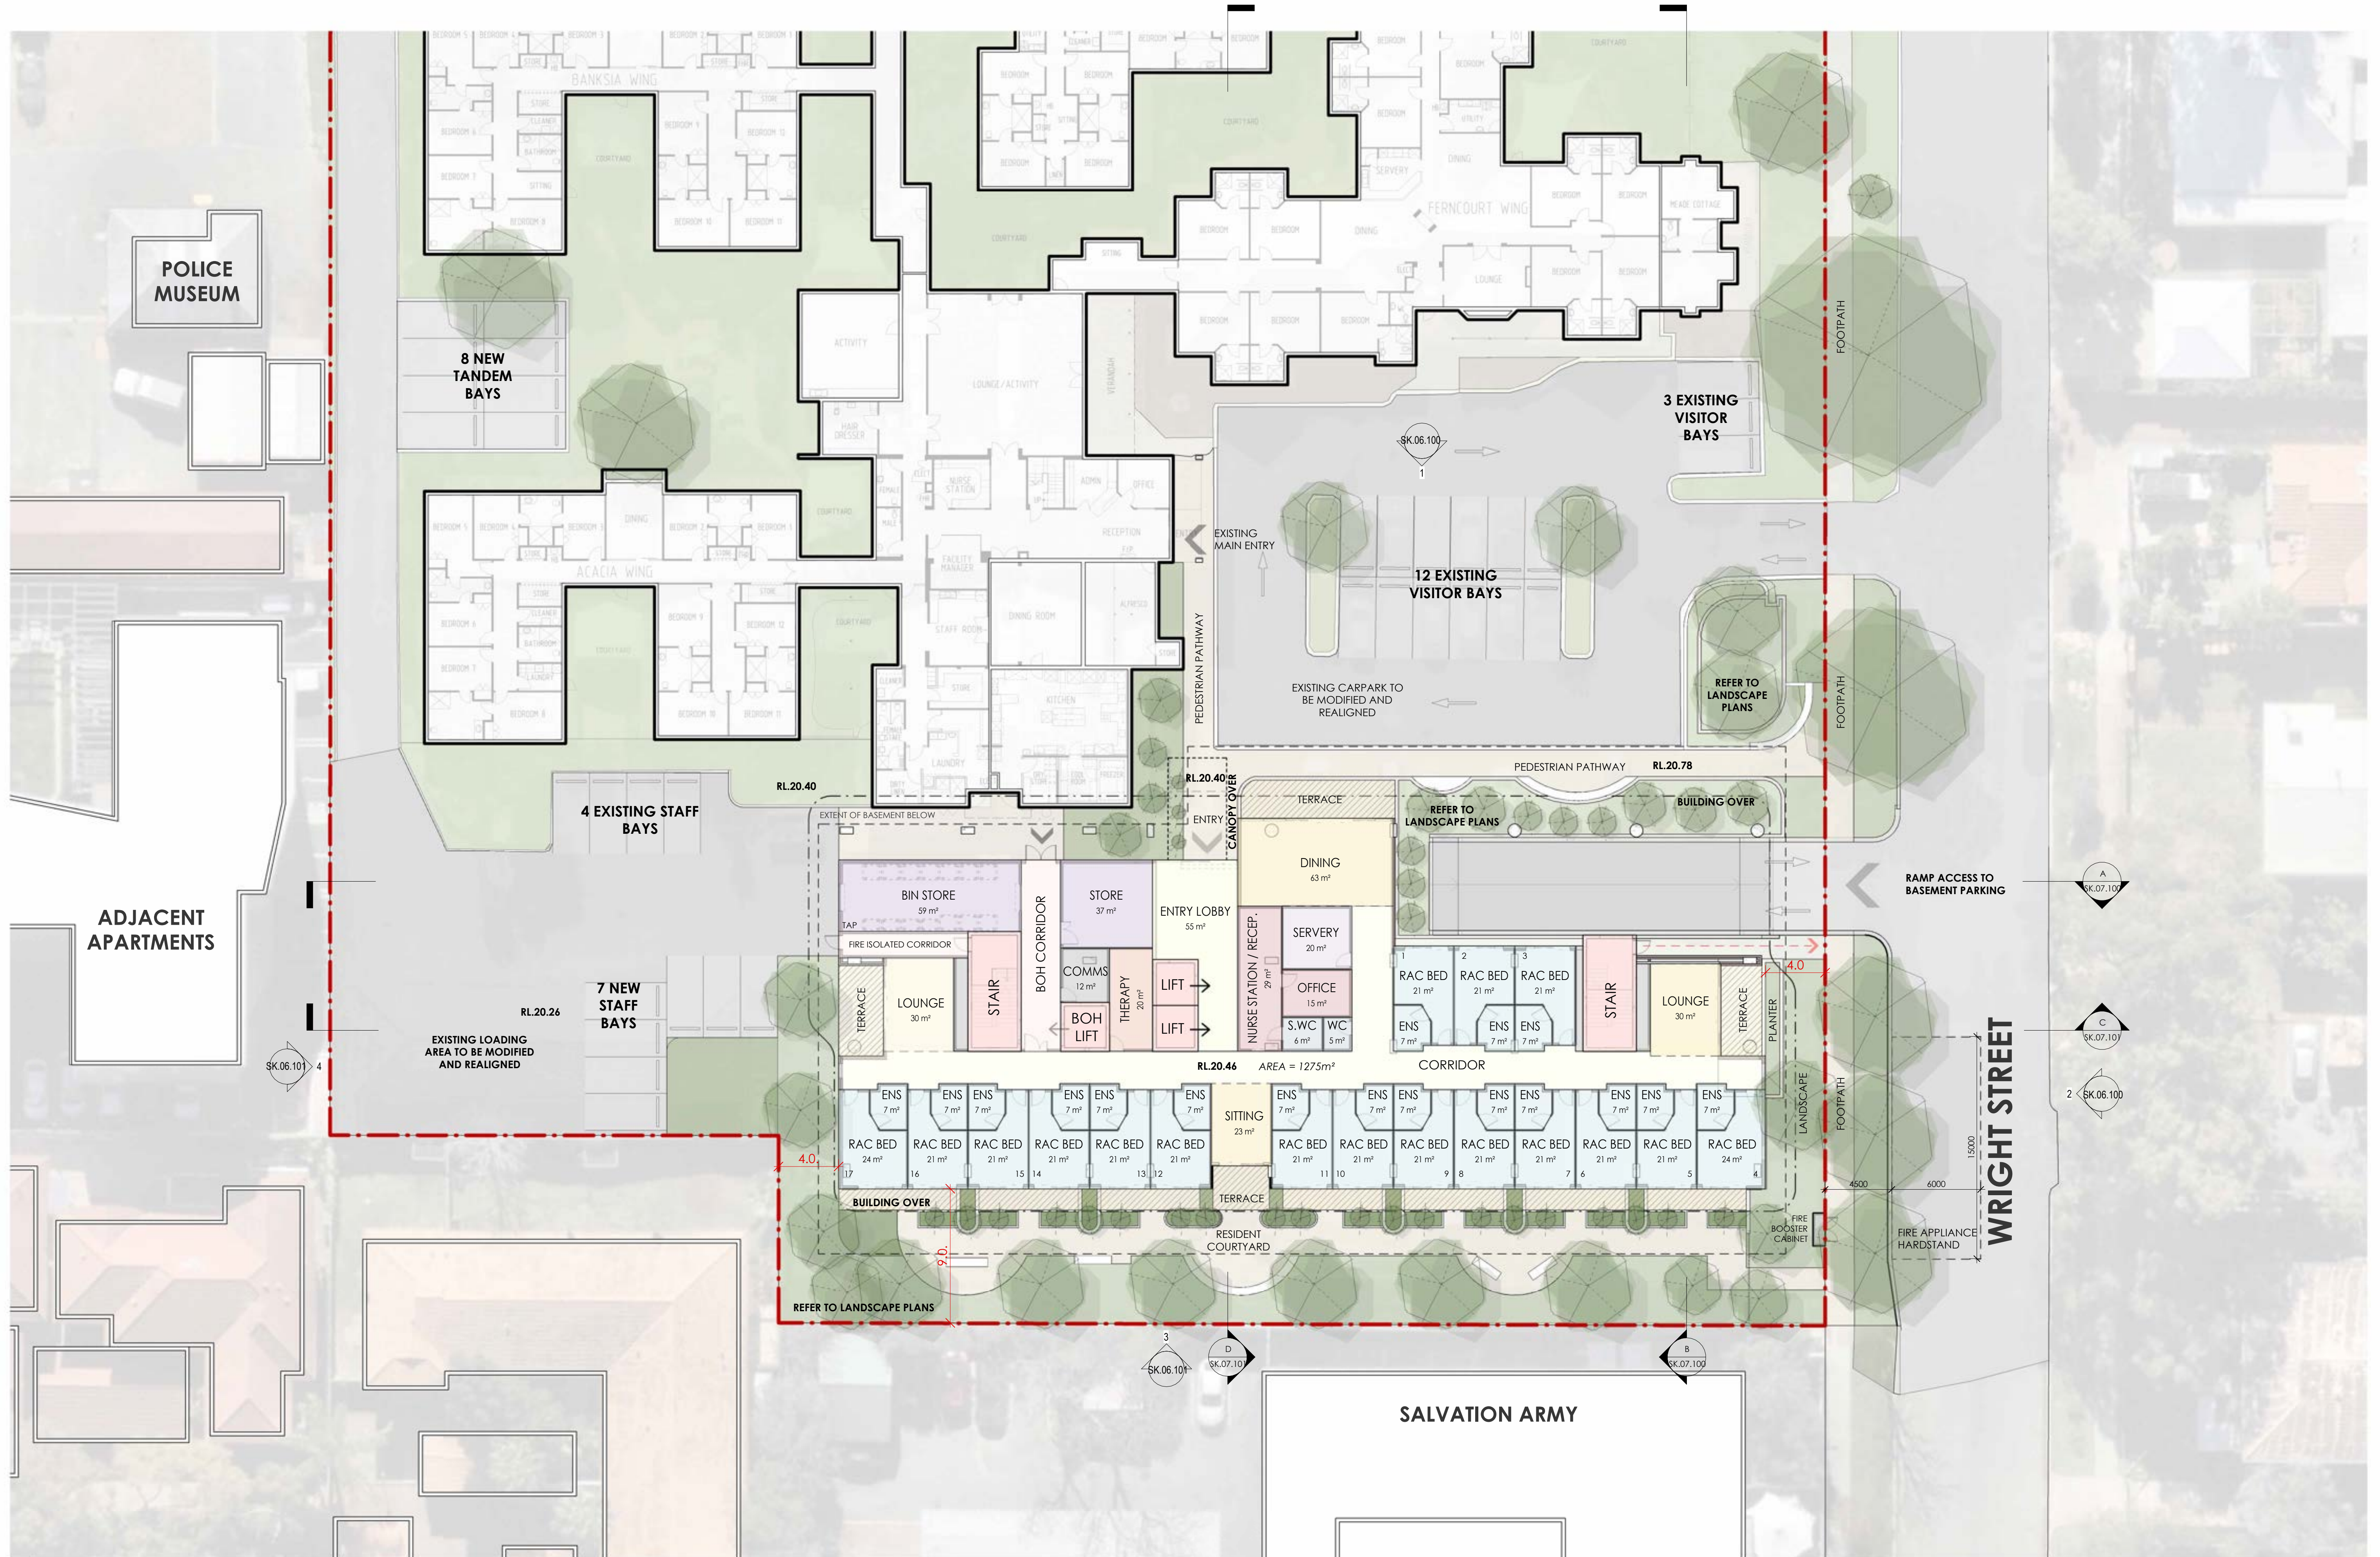

LEVEL 01 FLOOR PLAN **AEGIS LINCOLN PARK**



Scale 1:200 @ A1 / 1:400 @ A3 Date 18/8/2026
8m 6m 4m 2m 0m 16m
SCALE BAR 1:200

Project No.
3426

Sheet No.
SK.03.101

Revision
E

Revision Date
18/8/2026

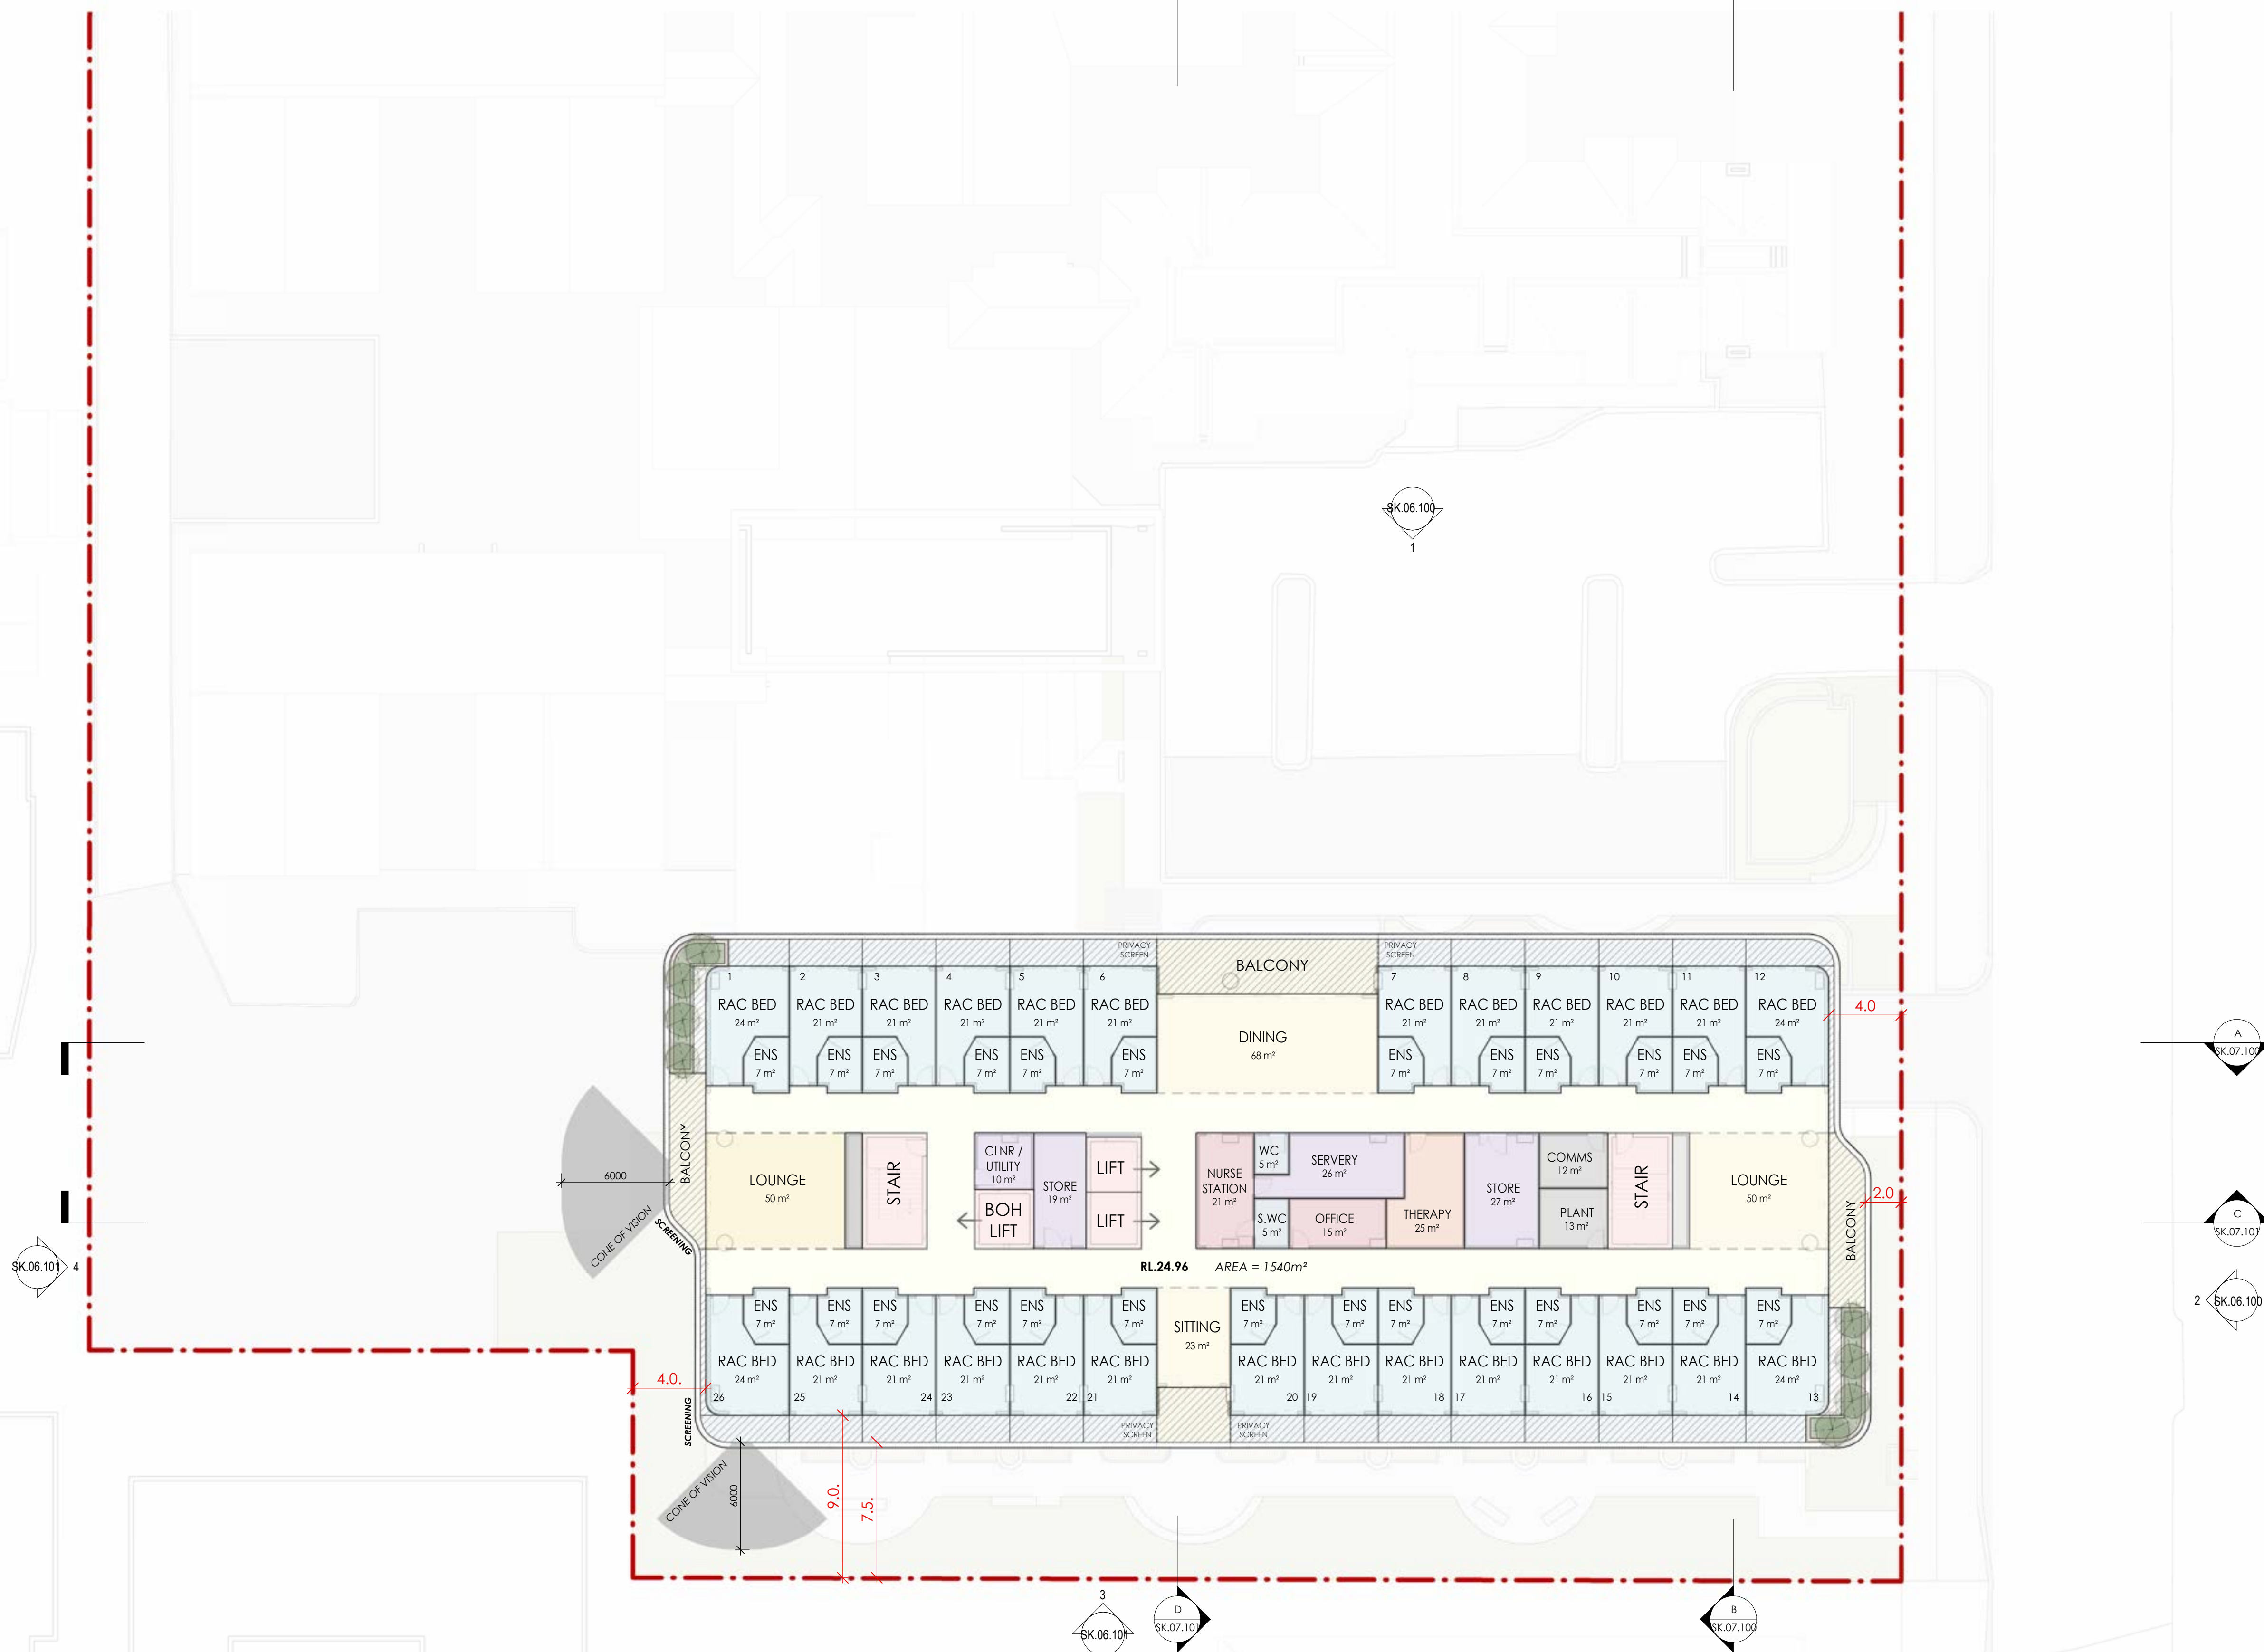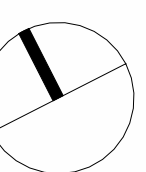

LEVEL 02 FLOOR PLAN **AEGIS LINCOLN PARK**



Scale 1:200 @ A1 / 1:400 @ A3 Date 18/8/2026
8m 6m 4m 2m 0m 16m
SCALE BAR 1:200

Project No.
3426

Sheet No.
SK.03.102

Revision
E

Revision Date
18/8/2026

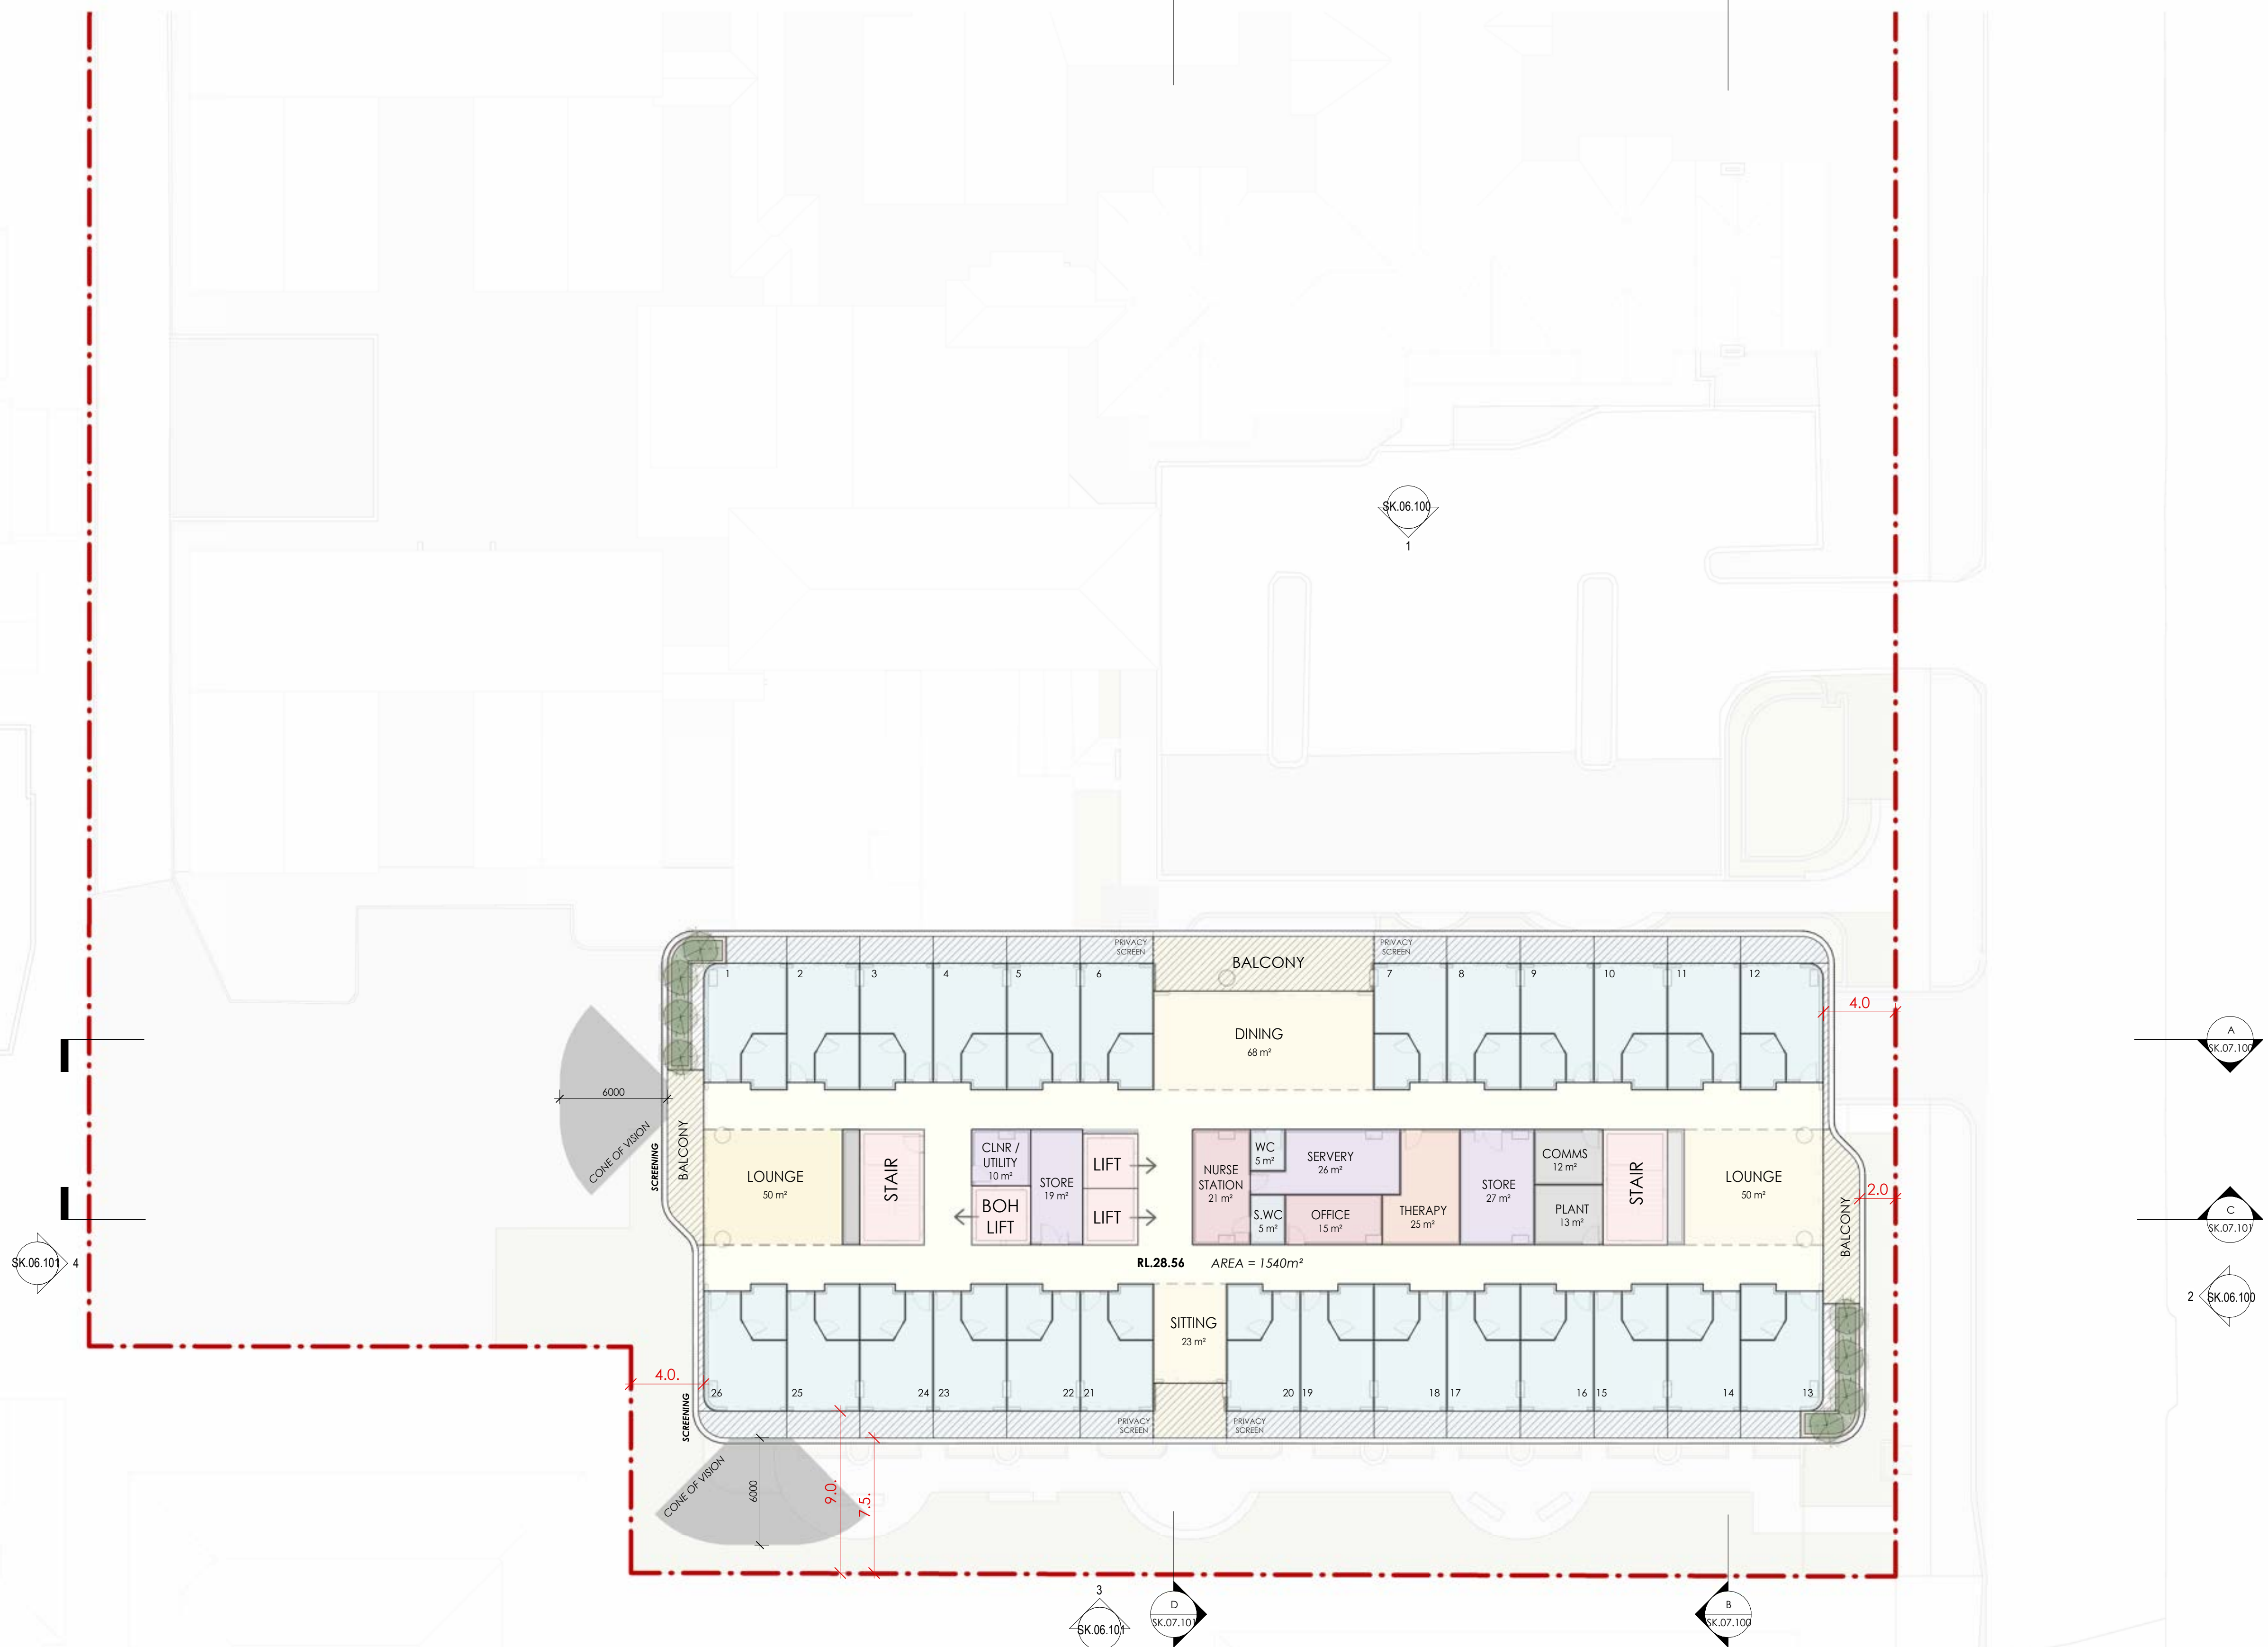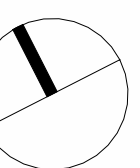

LEVEL 03 FLOOR PLAN **AEGIS LINCOLN PARK**



Scale 1:200 @ A1 / 1:400 @ A3 Date 18/8/2026
8m 6m 4m 2m 0m 16m
SCALE BAR 1:200

Project No.
3426

Sheet No.
SK.03.103

Revision
E

Revision Date
18/8/2026

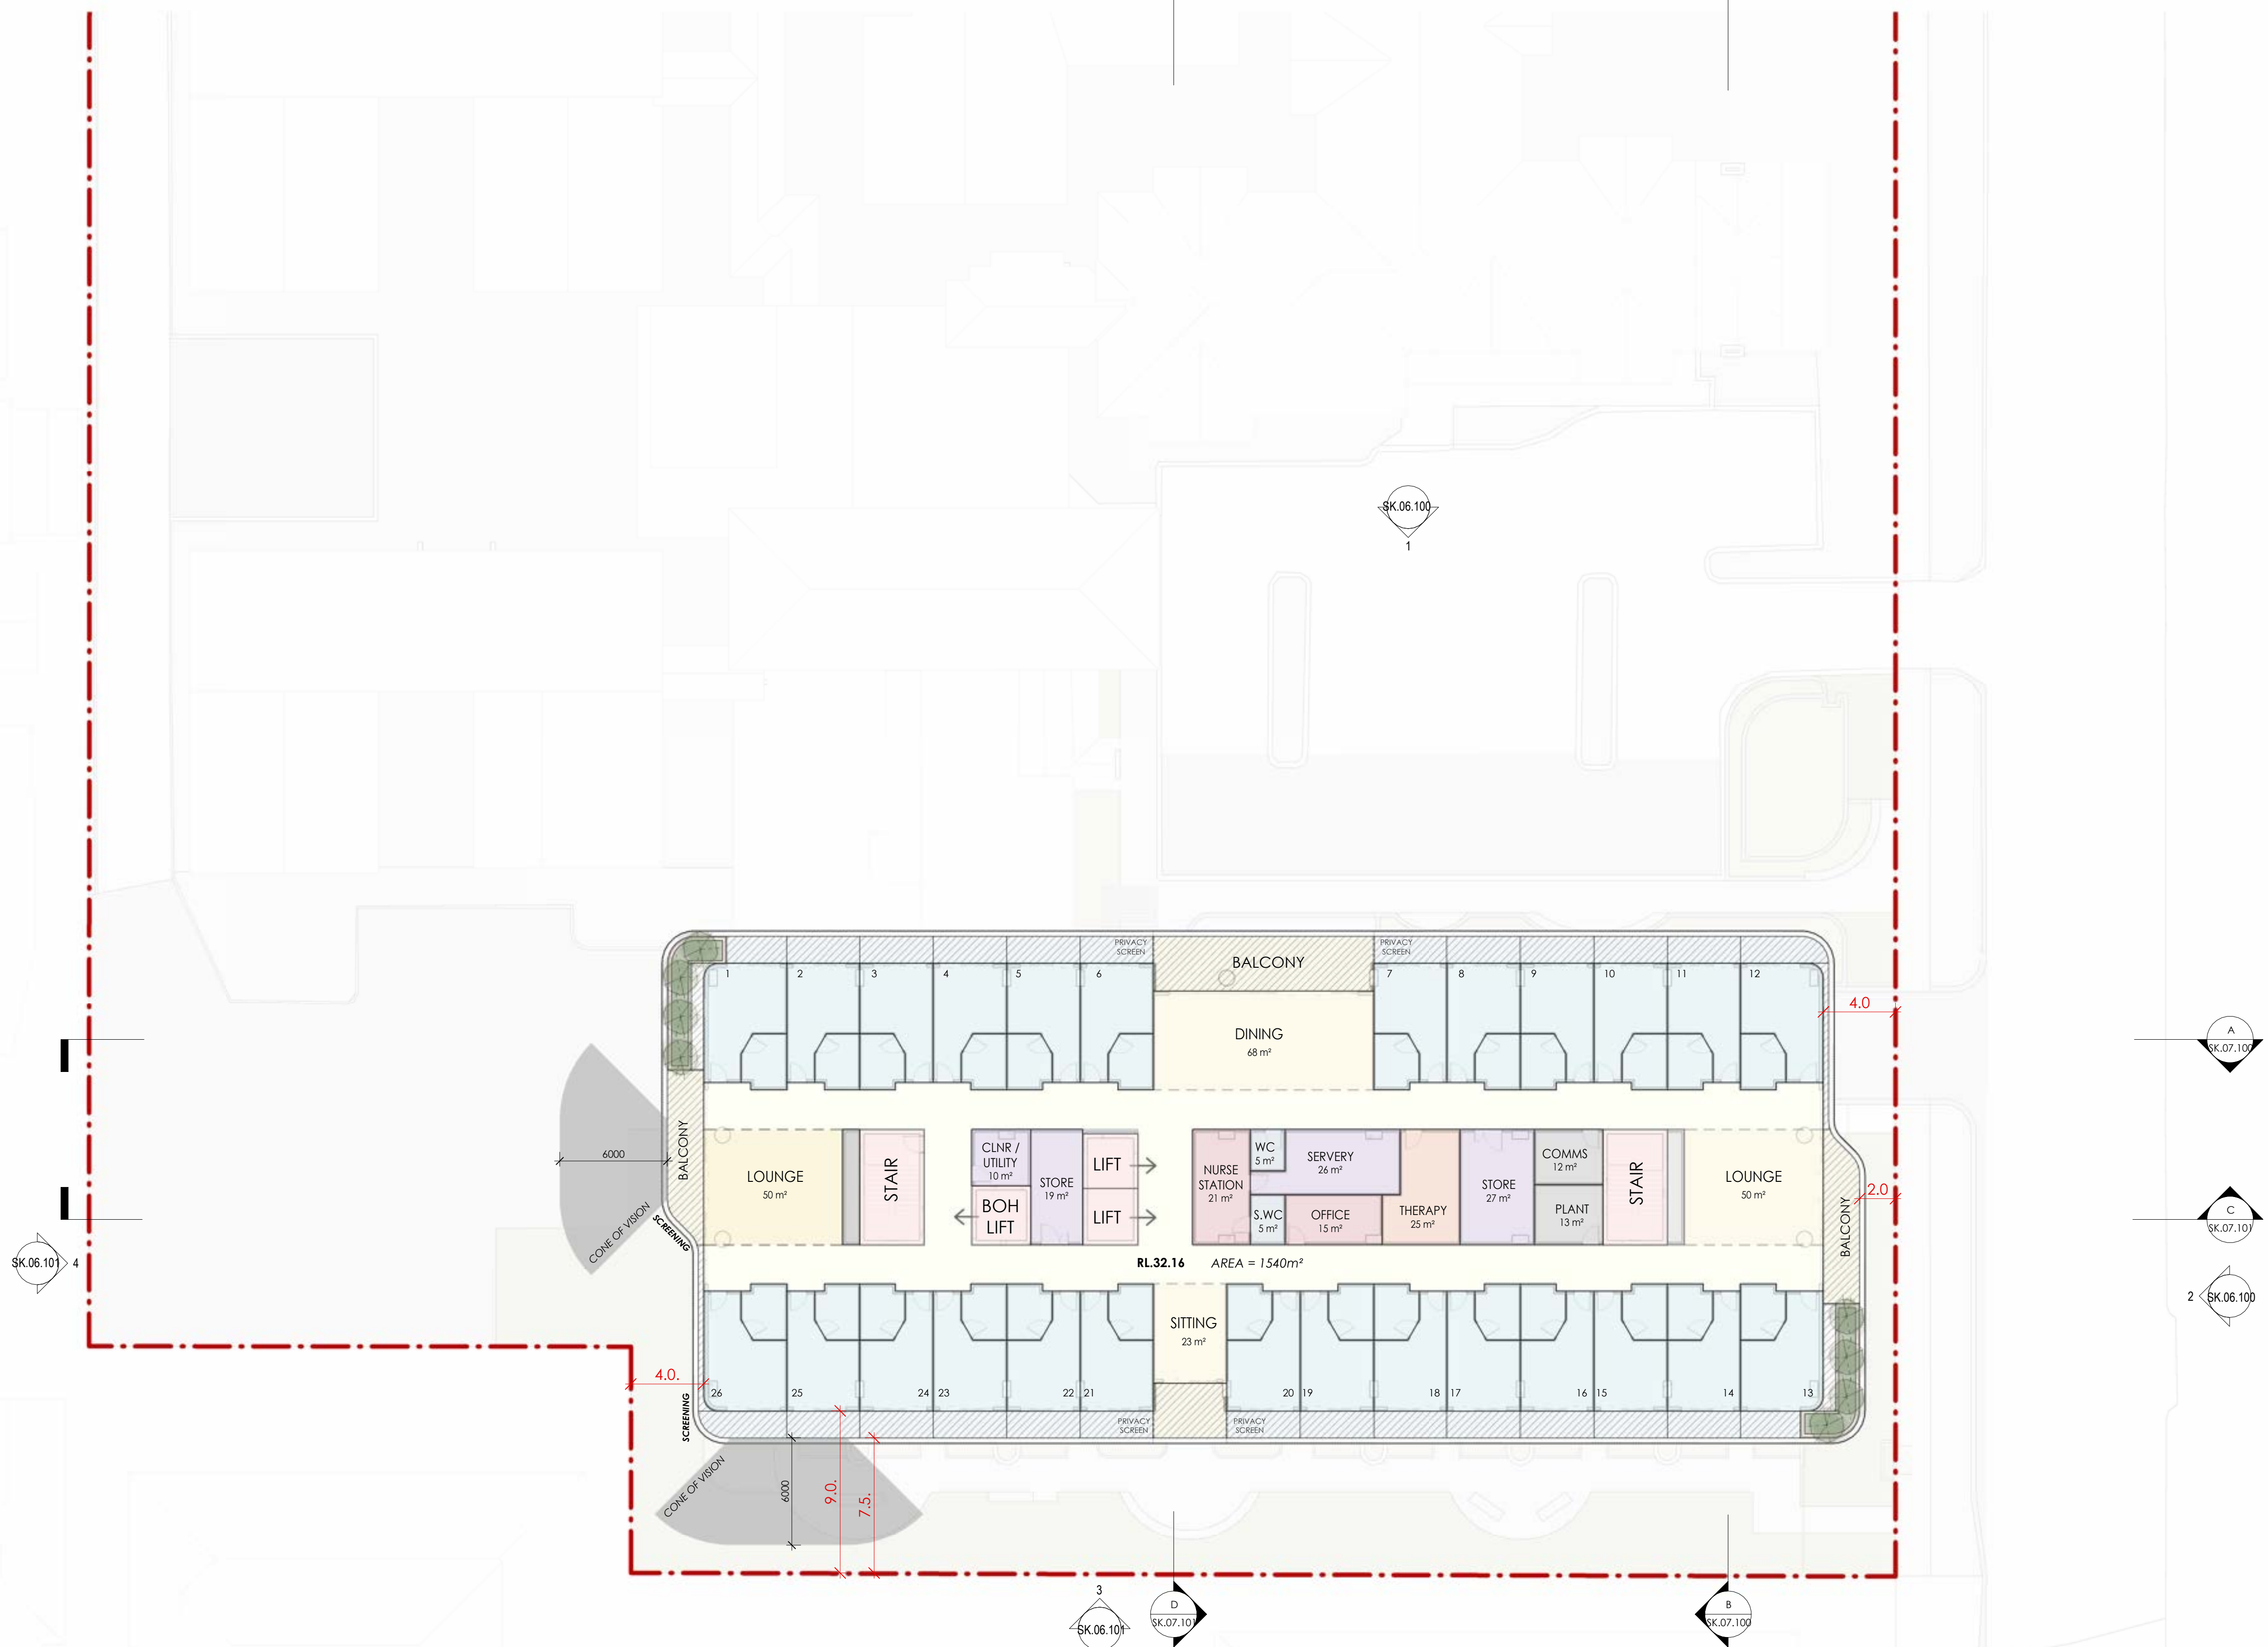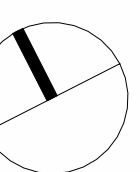

LEVEL 05 FLOOR PLAN
AEGIS LINCOLN PARK



Scale 1:200 @ A1 / 1:400 @ A3 Date 18/8/2026
8m 6m 4m 2m 0m 16m
SCALE BAR 1:200

Project No.
3426

Sheet No.
SK.03.105

Revision
E

Revision Date
18/8/2026

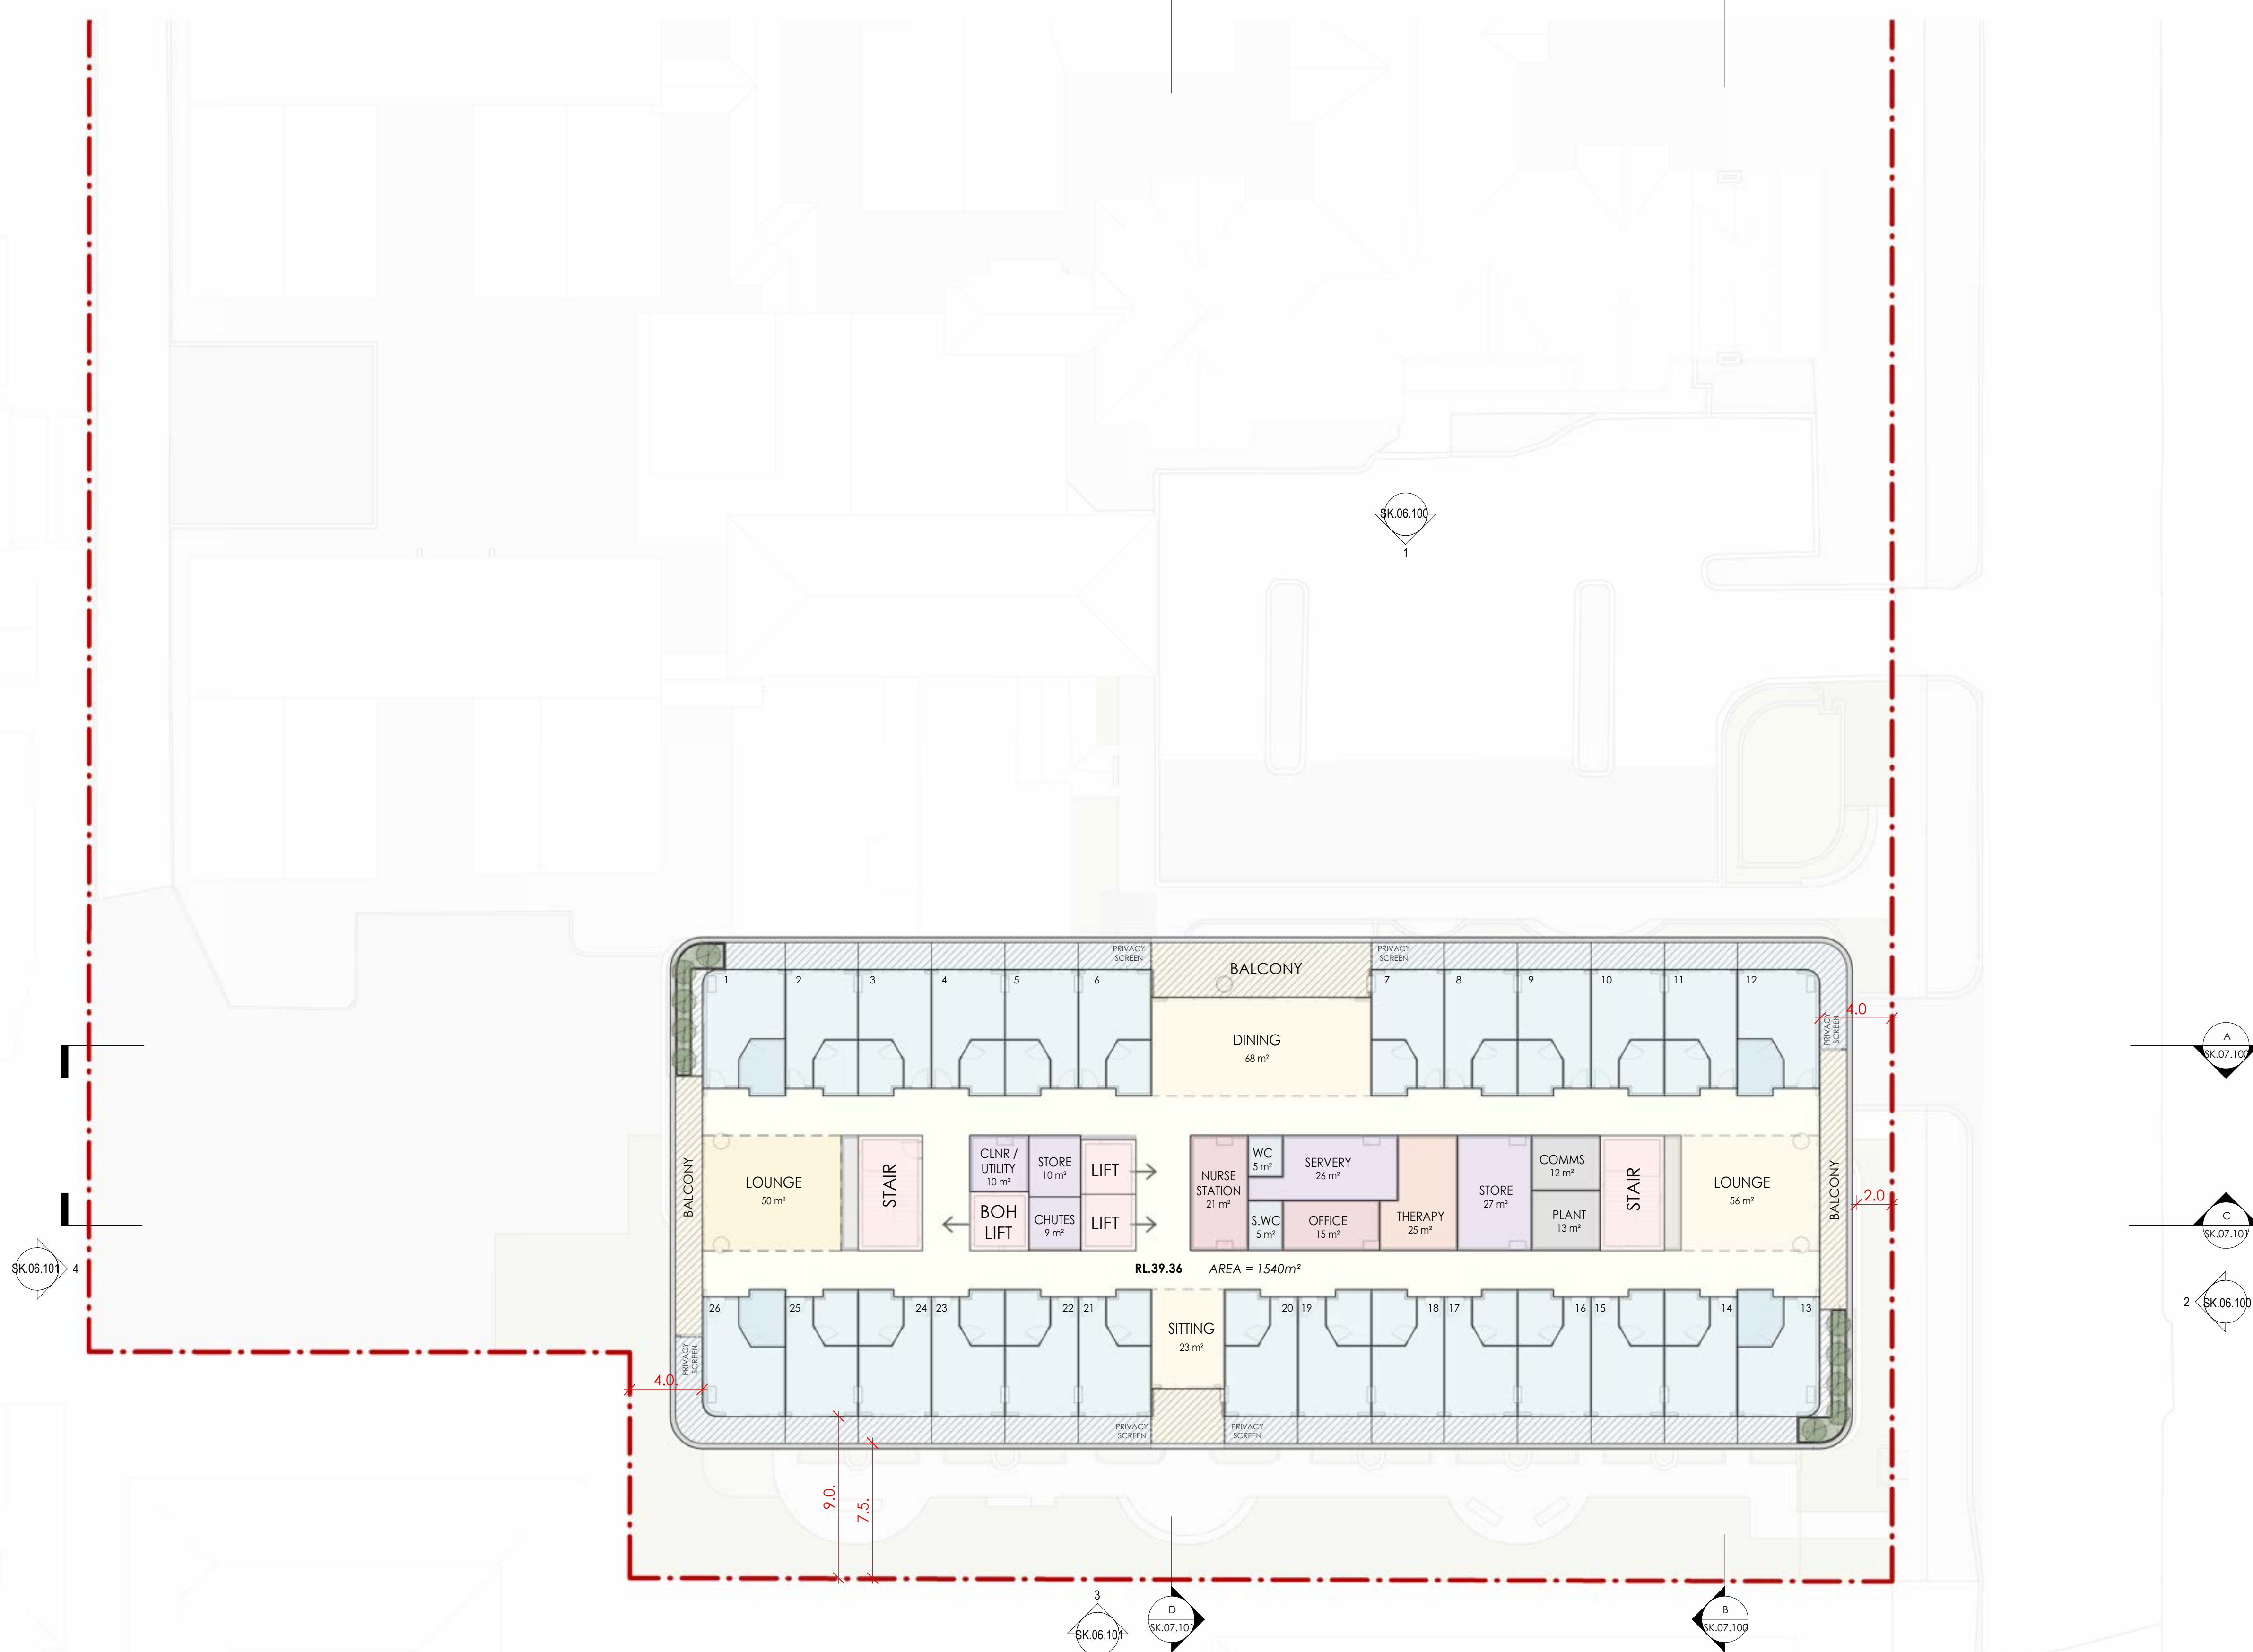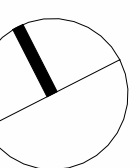

LEVEL 06 FLOOR PLAN
AEGIS LINCOLN PARK

Scale 1:200 @ A1 / 1:400 @ A3 Date 18/8/2026



SCALE BAR 1:200



Project No.
3426

Sheet No.
SK.03.106


Revision
E


Revision Date
18/8/2026

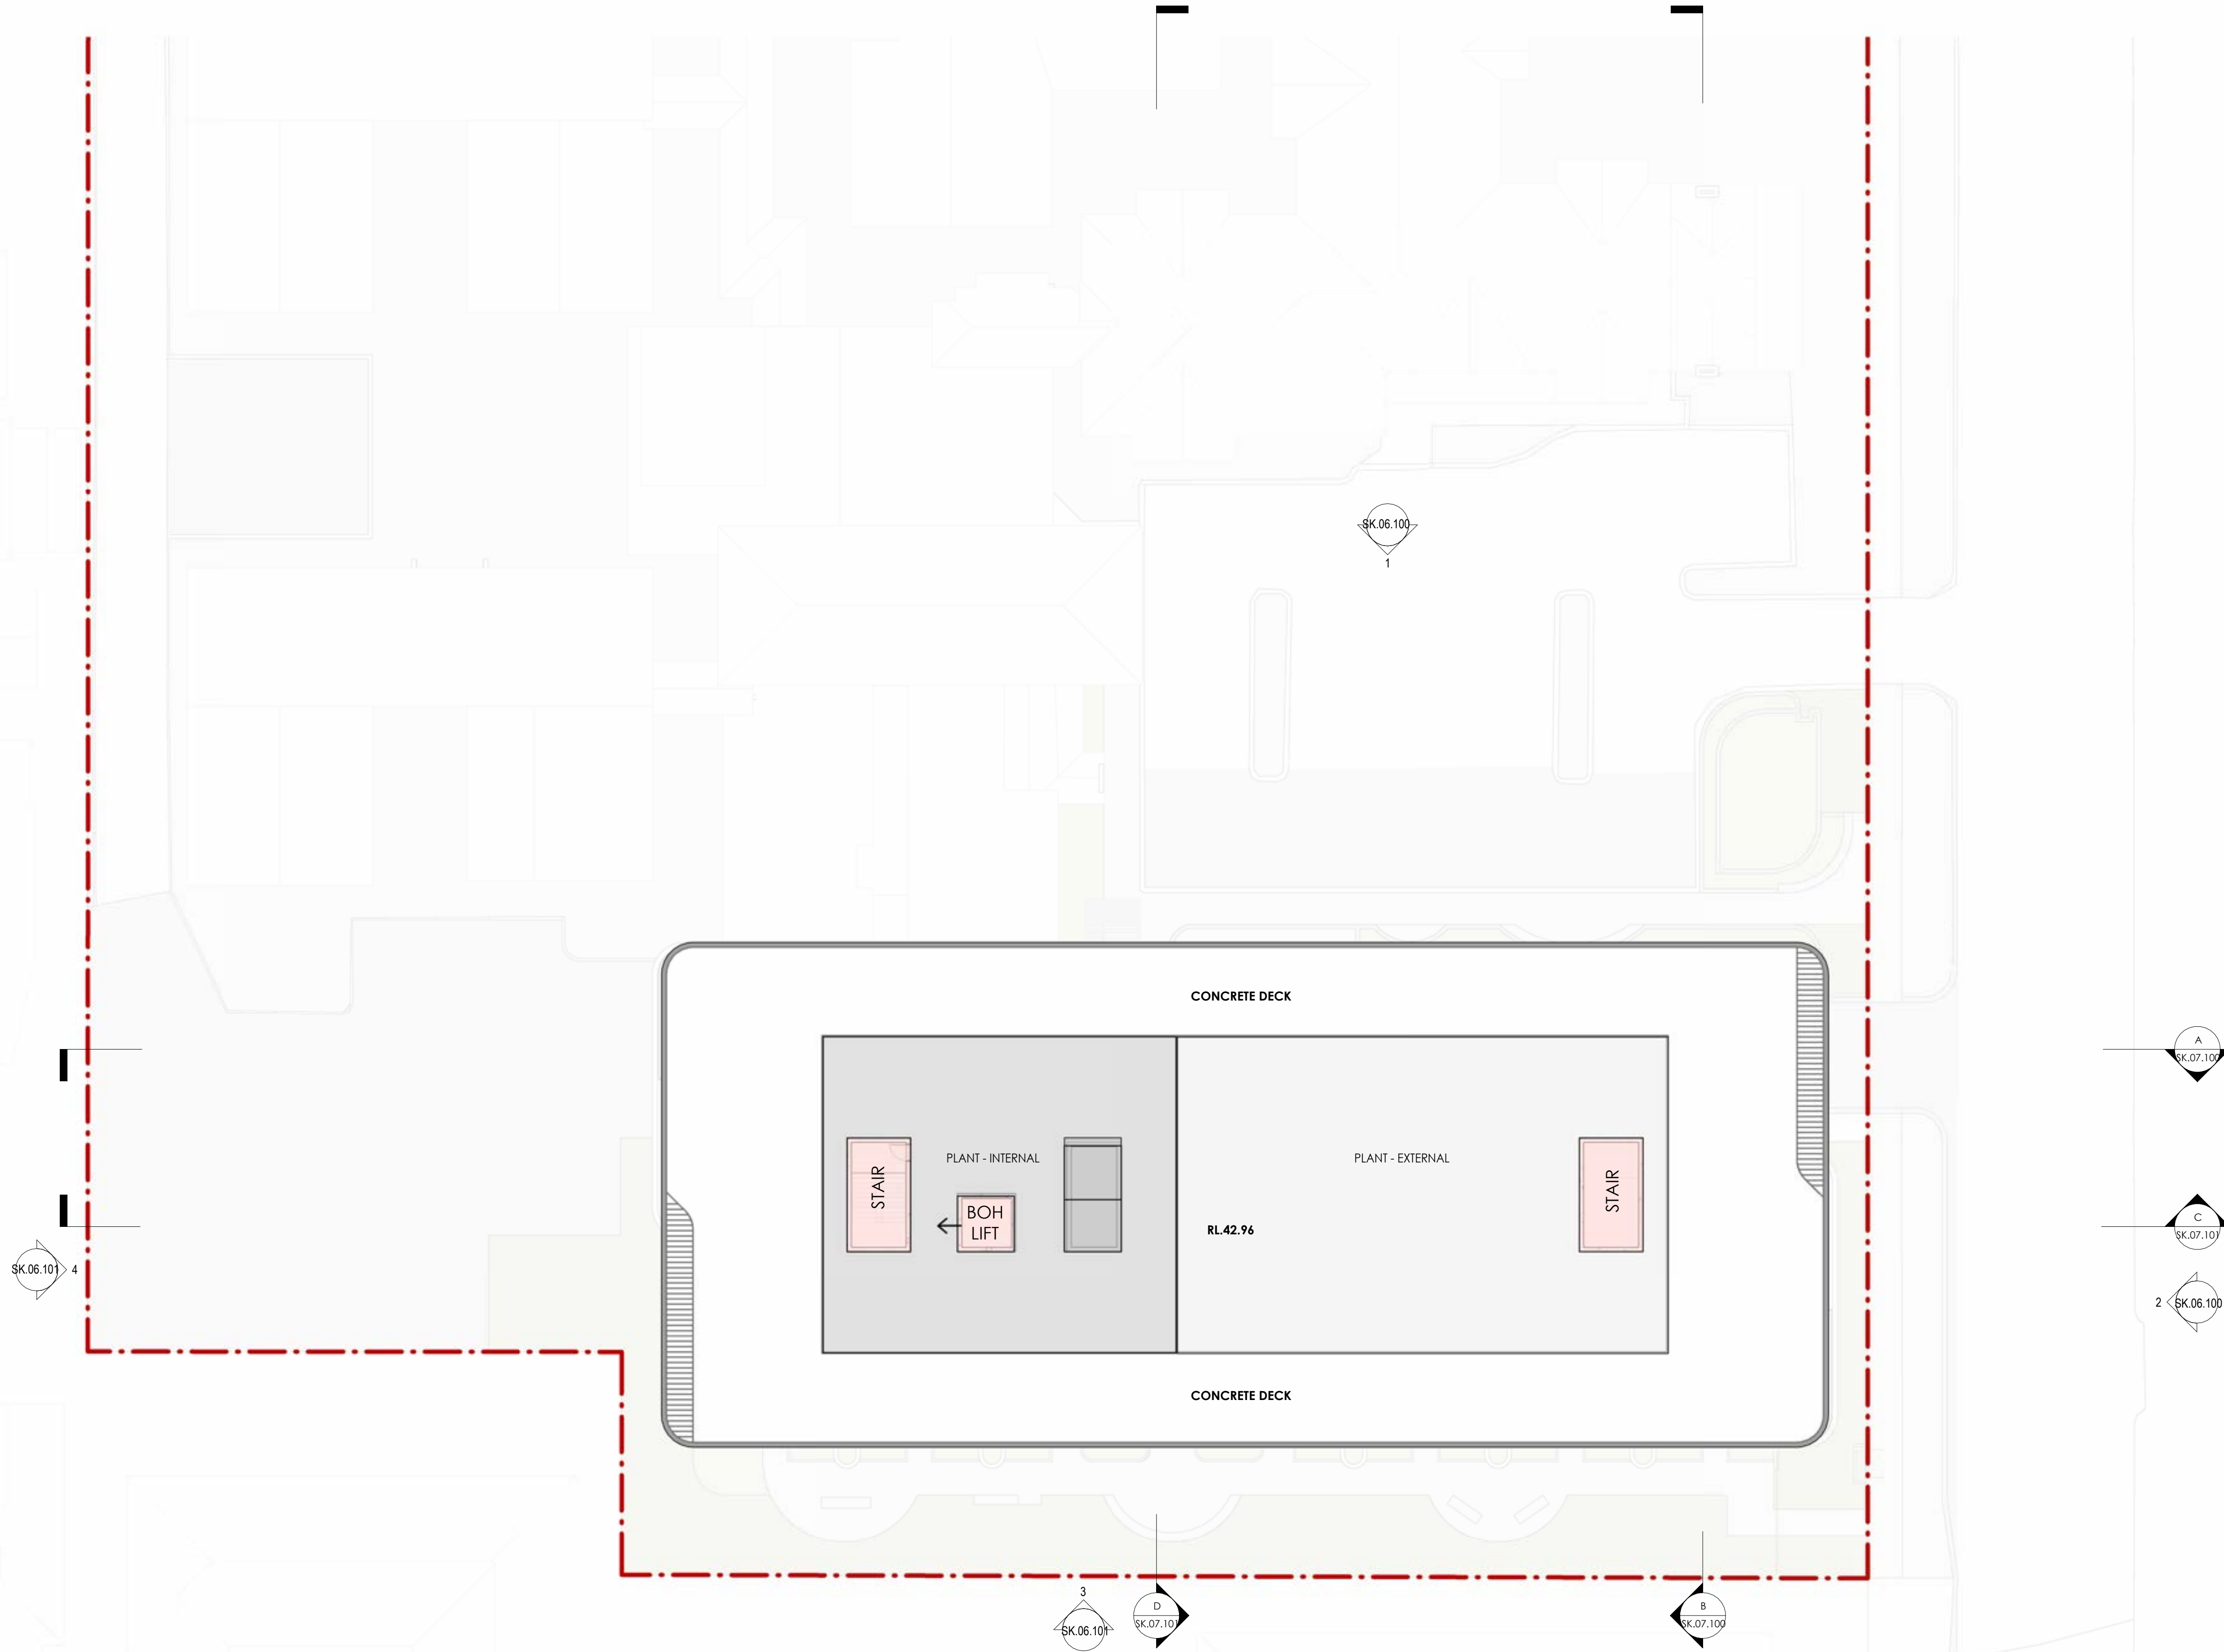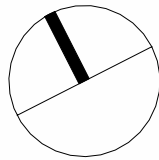

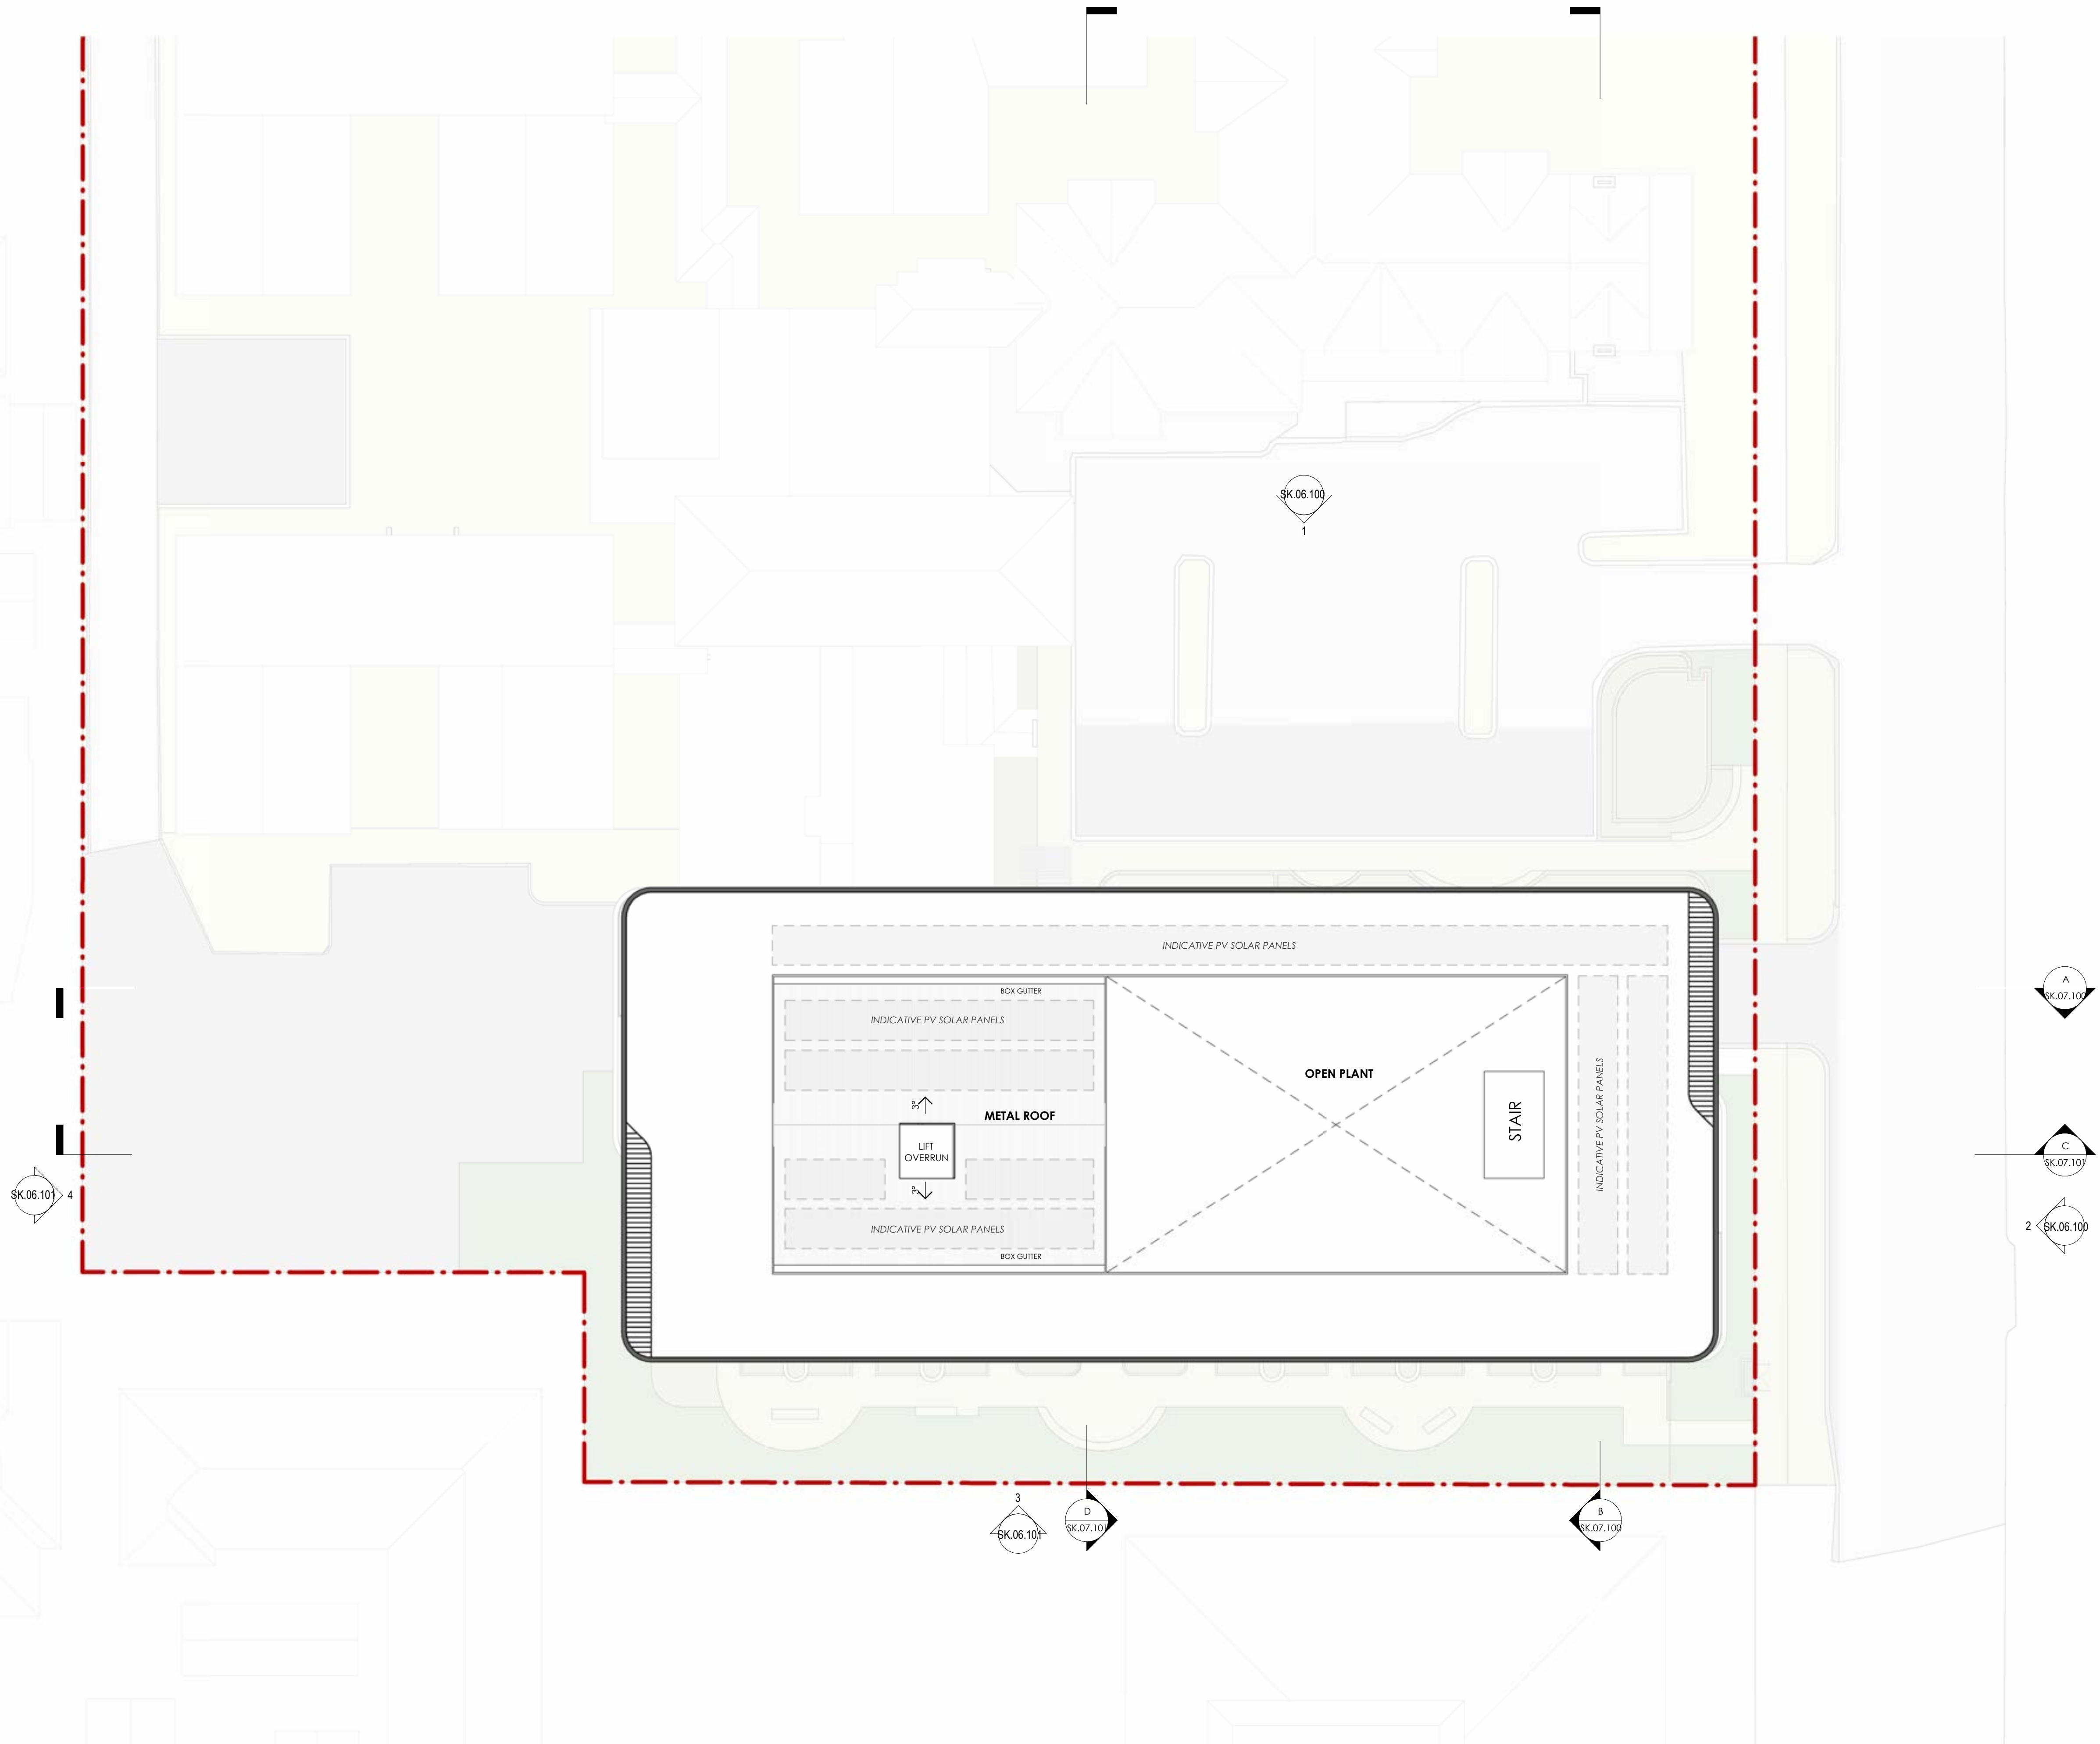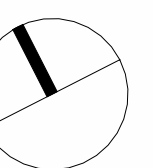




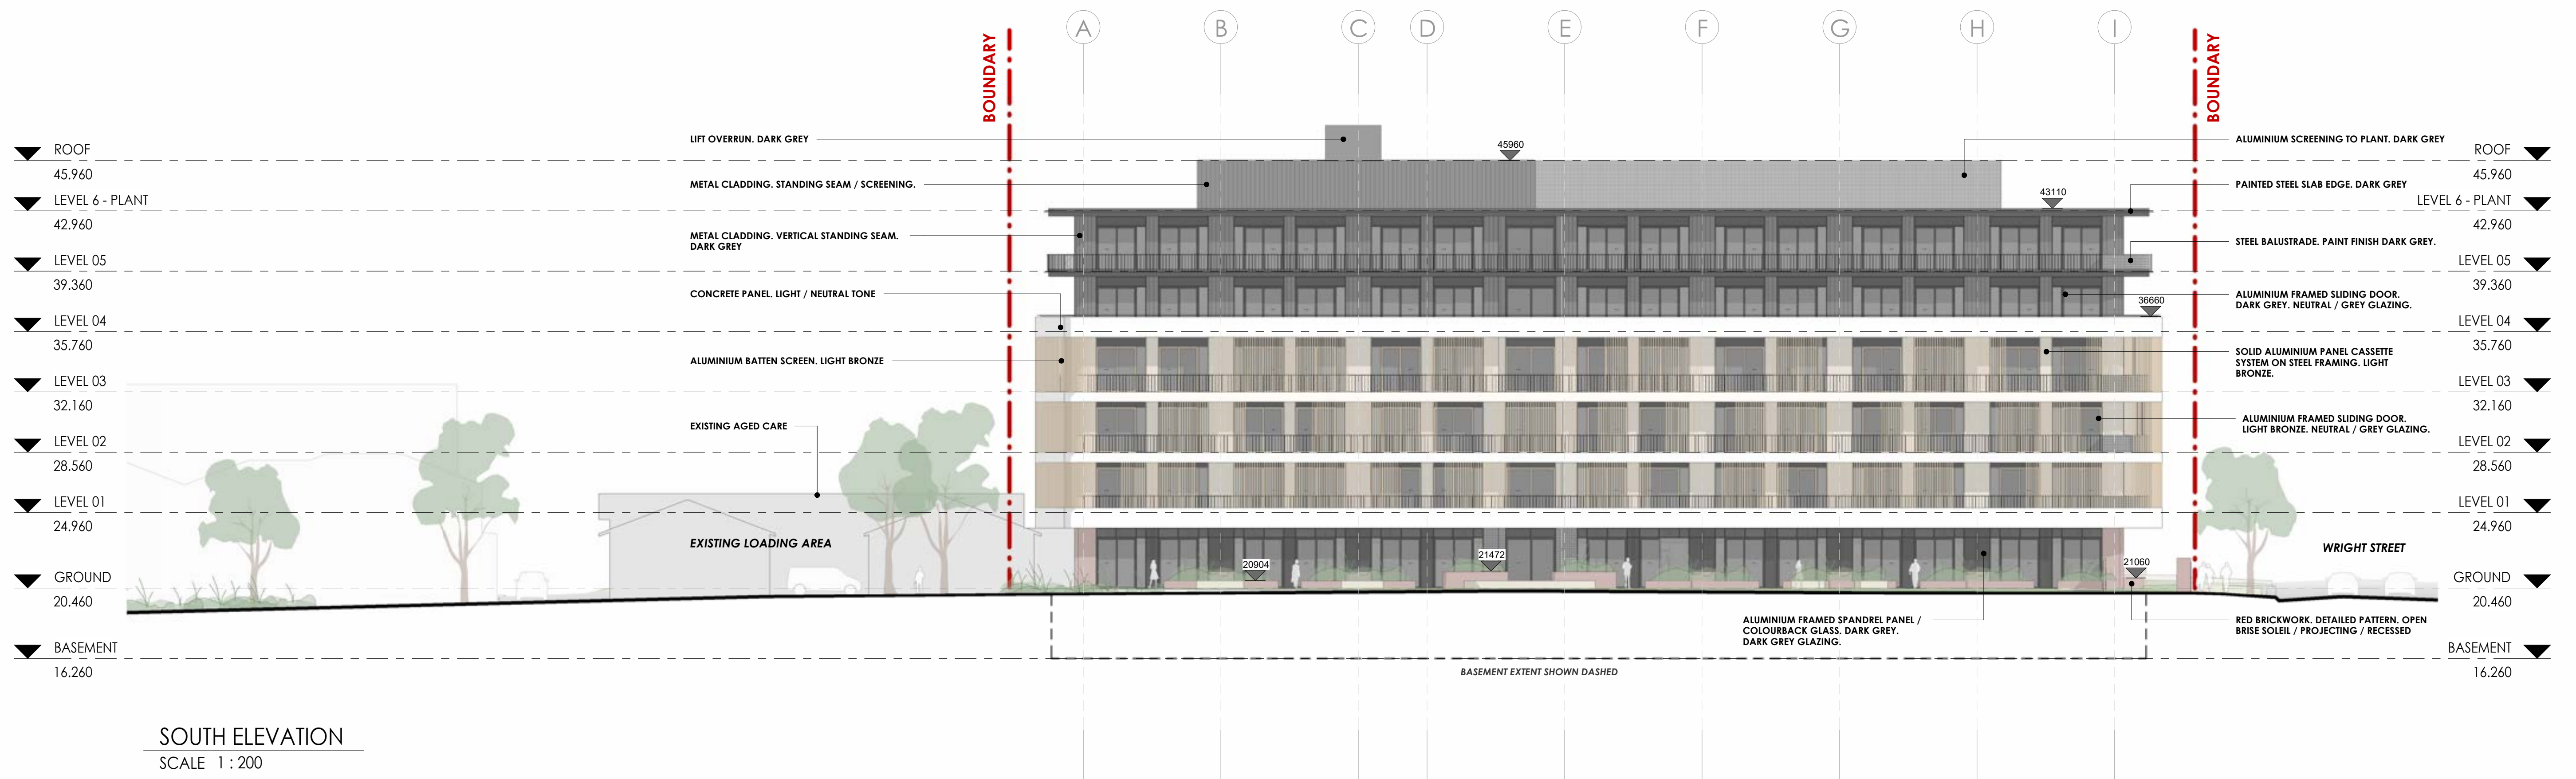

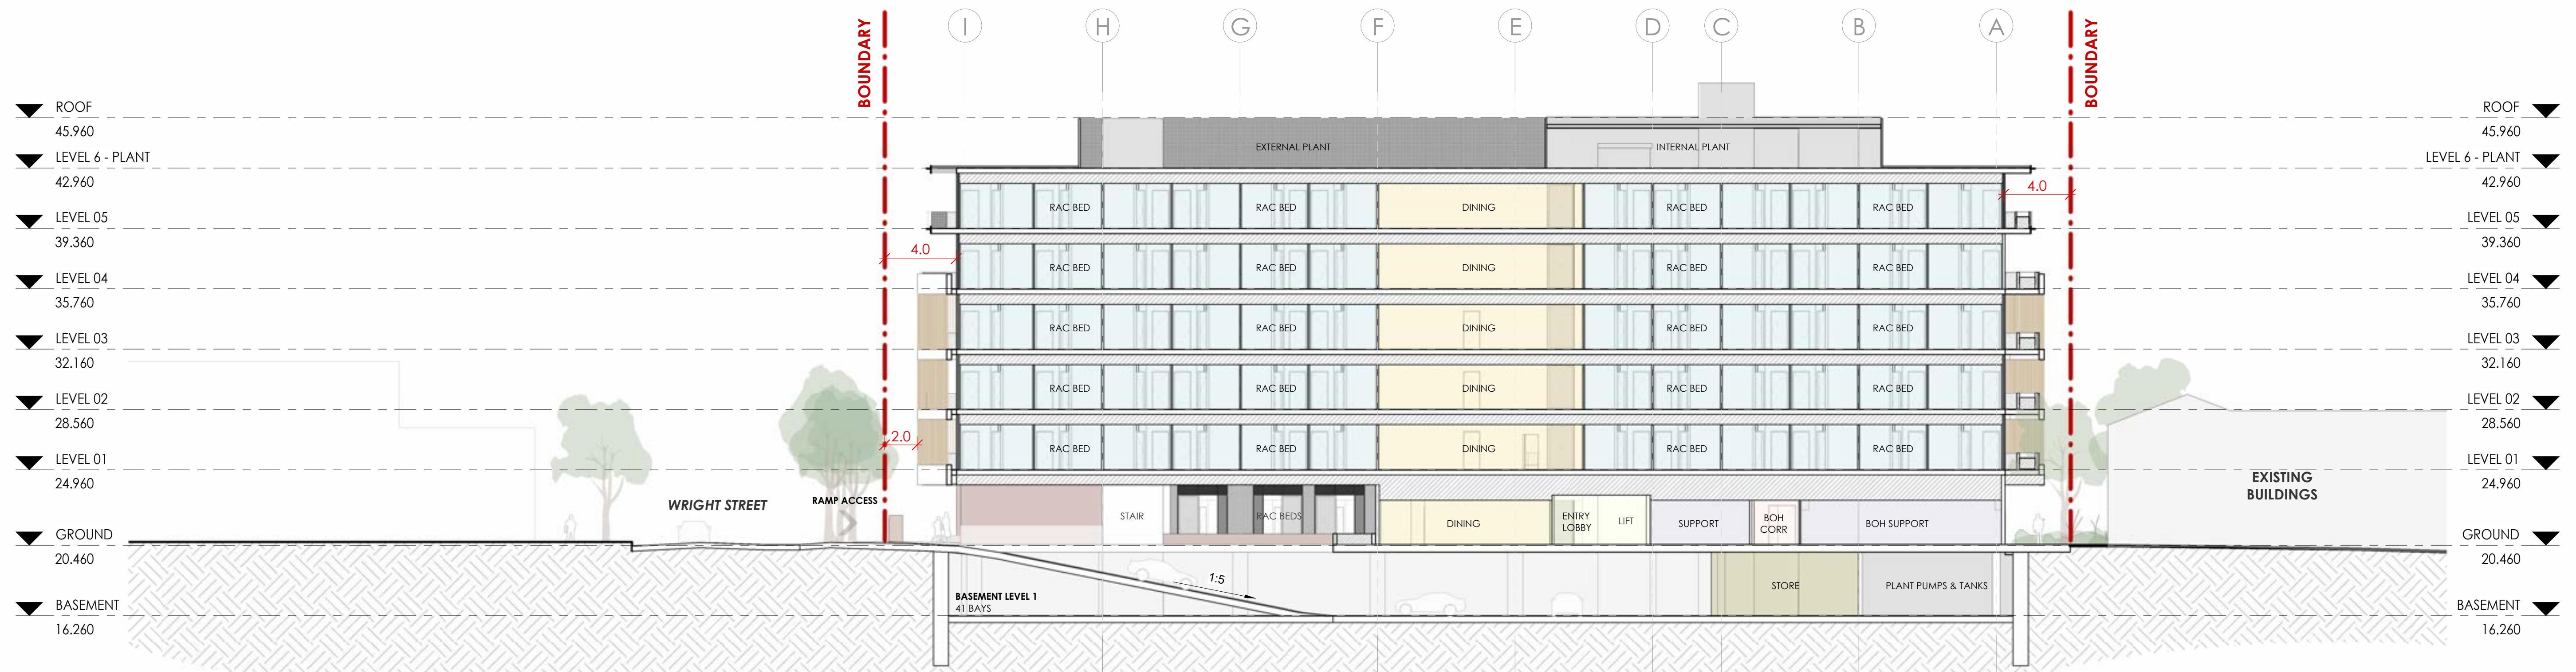

Stage 1 - Section A
SCALE 1:200

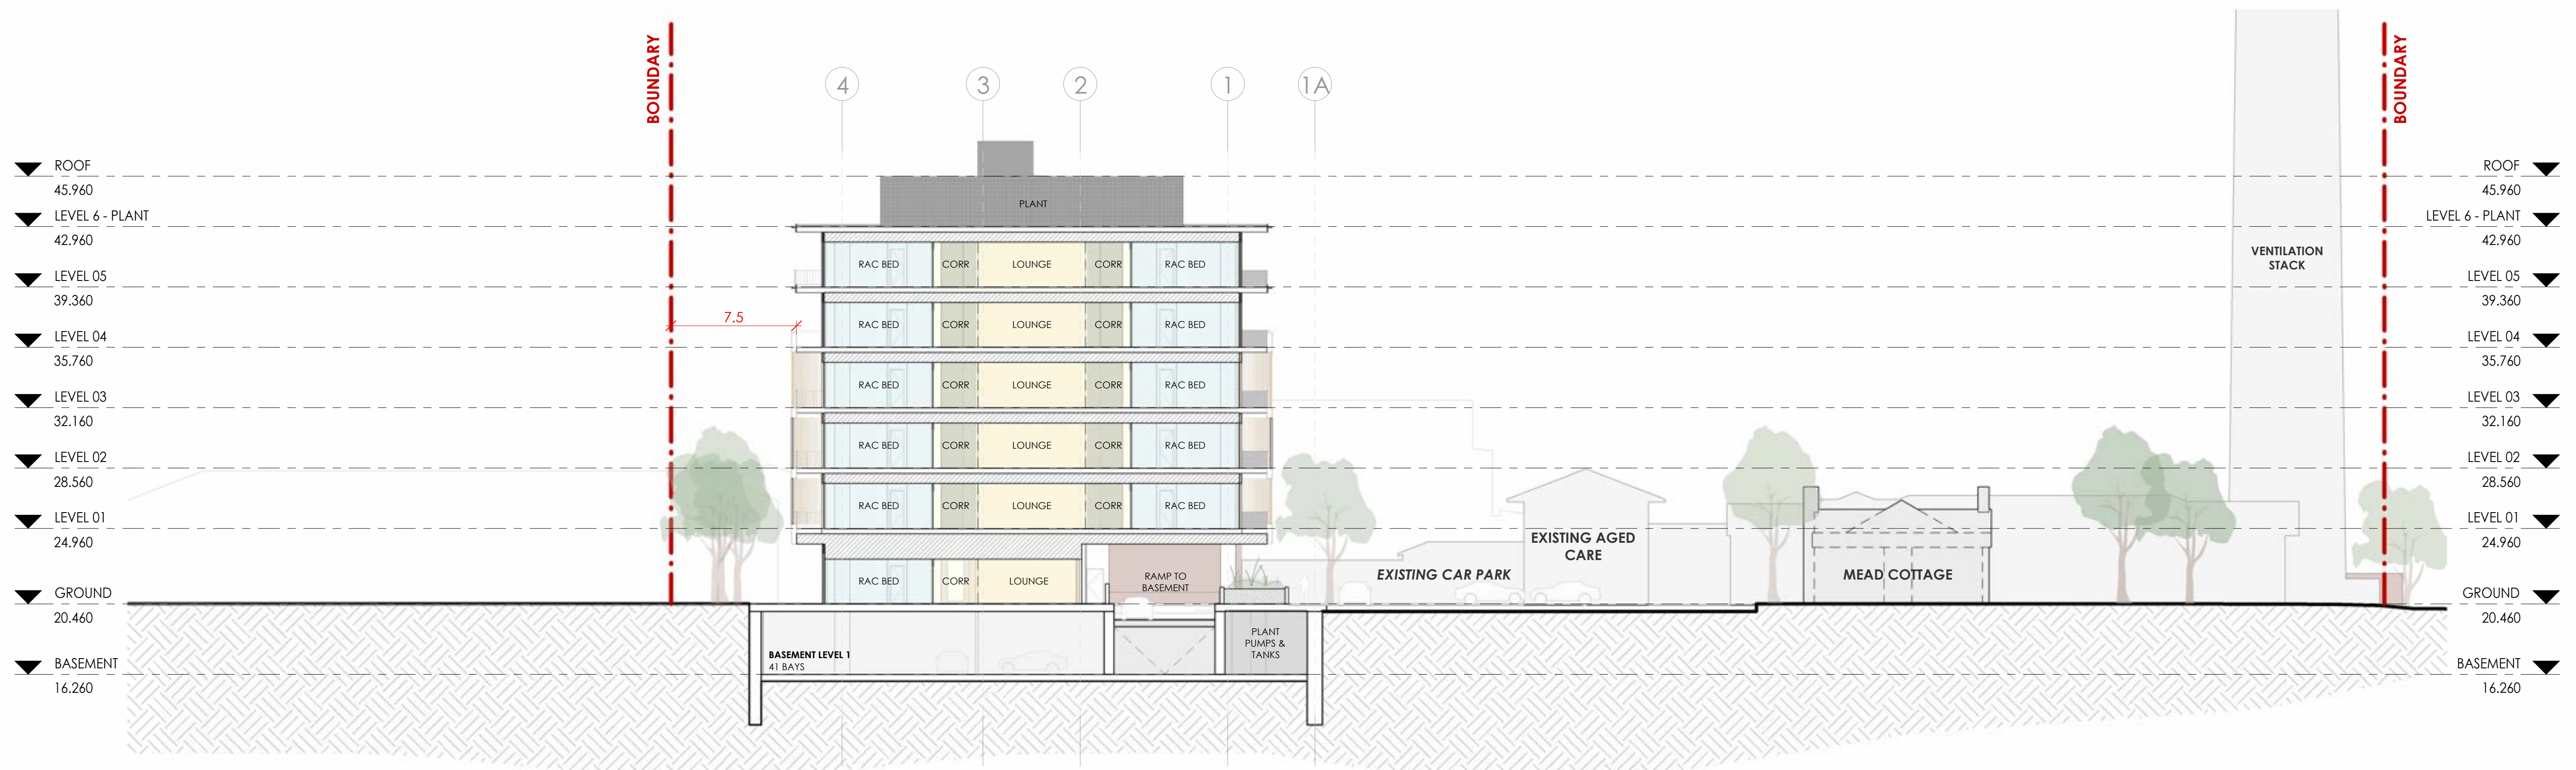

Stage 1 - Section B
SCALE 1:200

