
CITY OF VINCENT
RECEIVED
27 OCTOBER 2026

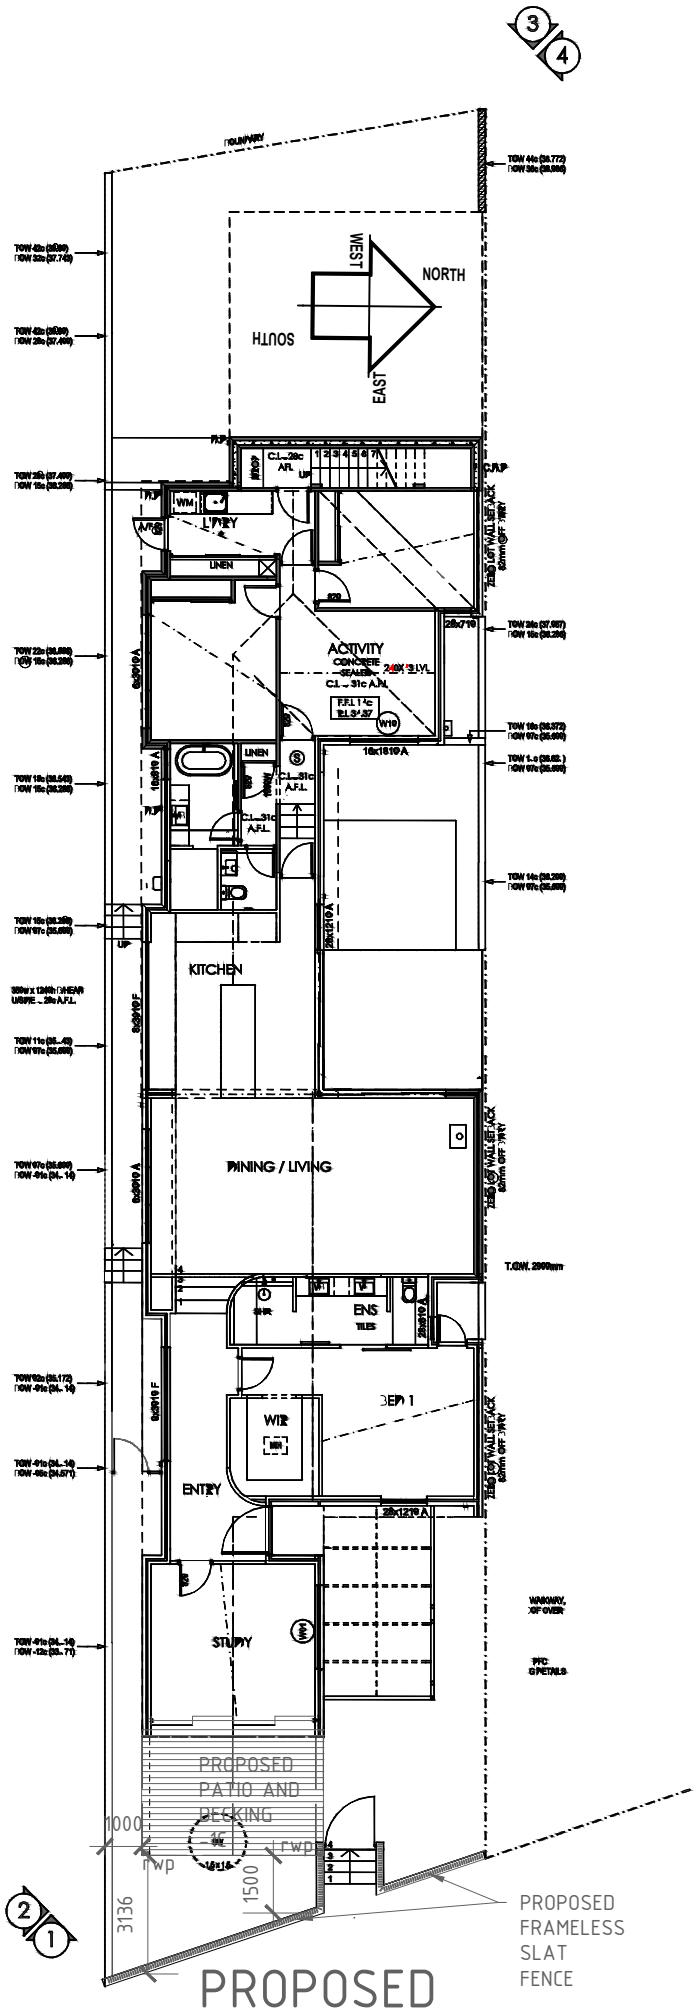


PROPOSED
SITE PLAN
SCALE 1:200

CLIENT:
17 EDINBORO
MOUNT HAWTHORN

DATE :09 09 2026
SCALE 1:200
PAGE 1-3

CITY OF VINCENT
RECEIVED
27 OCTOBER 2026

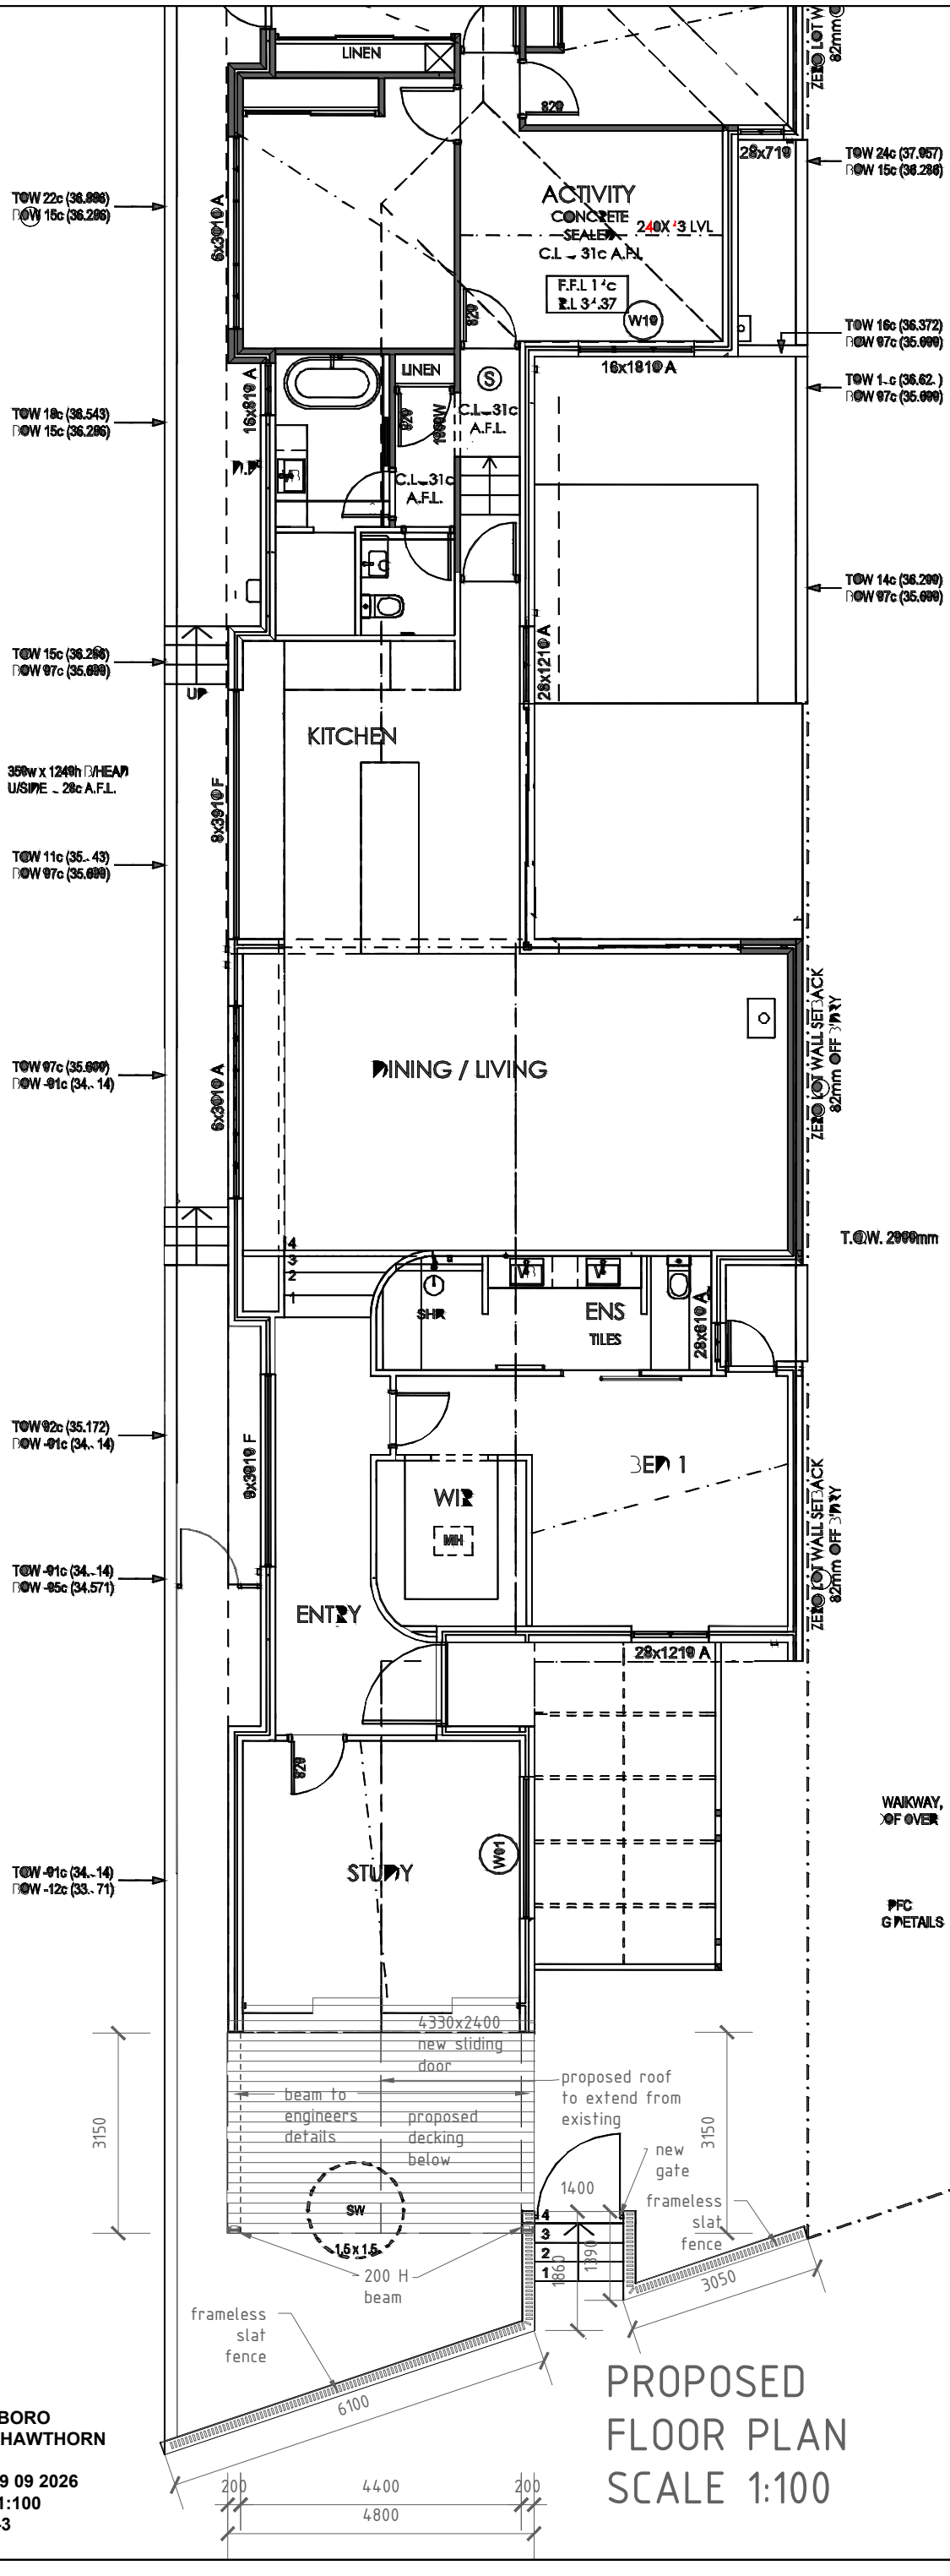

CLIENT:
17 EDINBORO
MOUNT HAWTHORN

DATE :09 09 2026
SCALE 1:100
PAGE 1-3

PROPOSED FLOOR PLAN SCALE 1:100

CITY OF VINCENT
RECEIVED
27 OCTOBER 2026

