
CITY OF VINCENT
RECEIVED
24 February 2026

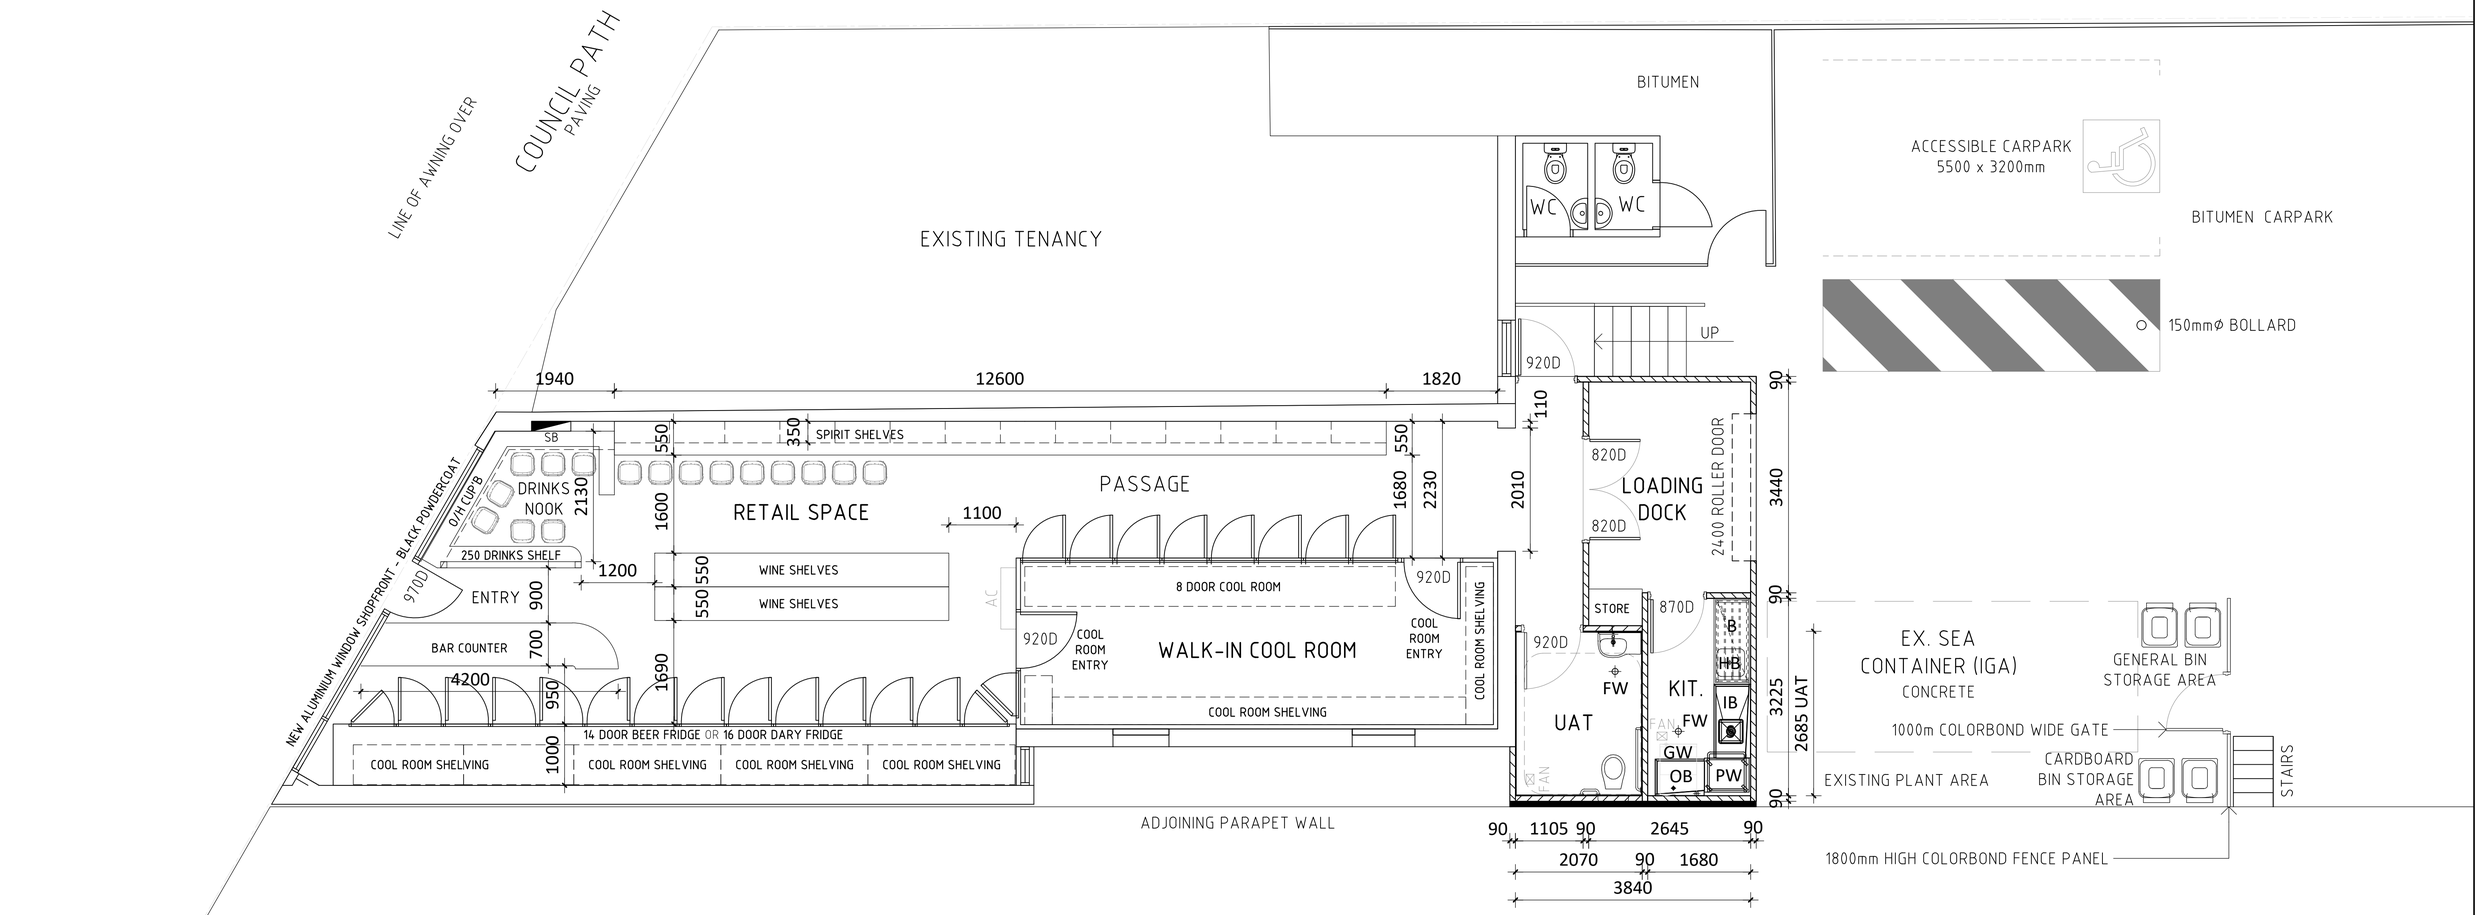

ELECTRICAL LEGEND

- EMERGENCY EXIT
- EMERGENCY LIGHT FIXTURE
- SB — ELECTRICAL SWITCHBOARD
- FAN — CEILING EXHAUST FAN - TO NATURAL AIR

INVENTORY LEGEND

S	SINK
B	BENCH
GW	GLASS WASHER
IB	INLET BENCH
PW	PASS-THRU WASHER
OB	OUTLET BENCH
FR	FRIDGE
SS	STAINLESS STEEL BENCH
HB	HAND BASIN
WC	WATER CLOSET
FW	FLOOR WASTE

CONCEPT TENANCY LAYOUT PLAN
SCALE 1:50

A1 SHEET
NOTE: This is an AutoCAD generated drawing and should not be scaled from.

REV.	DATE	DESCRIPTION	INT.

DOCUMENTED BY
Suite 2, 4 Sarich Way,
Bentley WA 6102
Ph: +61 8 9470 7700
Fax: +61 8 9470 7750
E-mail: info@perthcad.com.au
PERTH CADCENTRE

CANFORD Hospitality Consultants
p: (08) 6278 2788
f: (08) 6278 2988
m: 0417 976 009
e: admin@canford.com.au
postal: PO Box 389, Guildford, WA 6935
office: Suite 17, 151 James Street, Guildford

NORTH

CLIENT: RICHGLOW PTY. LTD.
COPPER AND OAK LIQUOR MERCHANTS

PROJECT: PROPOSED RETAIL FIT-OUT WORKS
171 SCARBOROUGH BEACH ROAD, MOUNT HAWTHORN

DRAWING TITLE: CONCEPT PLAN JAN 2026 - OPTION 2

DRAWN	CHECKED	DRAWING No
PCAD	-	SK.02
DATE CREATED: -	SCALE: 1:50 @ A1	
DATE: 30.01.2026	REV No.: -	
JOB No.: 25130	REF.:	