




BRITANNIA RESERVE - SECTION 1 - VIEW FROM CAR PARK FACING LITIS STADIUM
SCALE 1:200 @ A1 / 1:400 @ A3

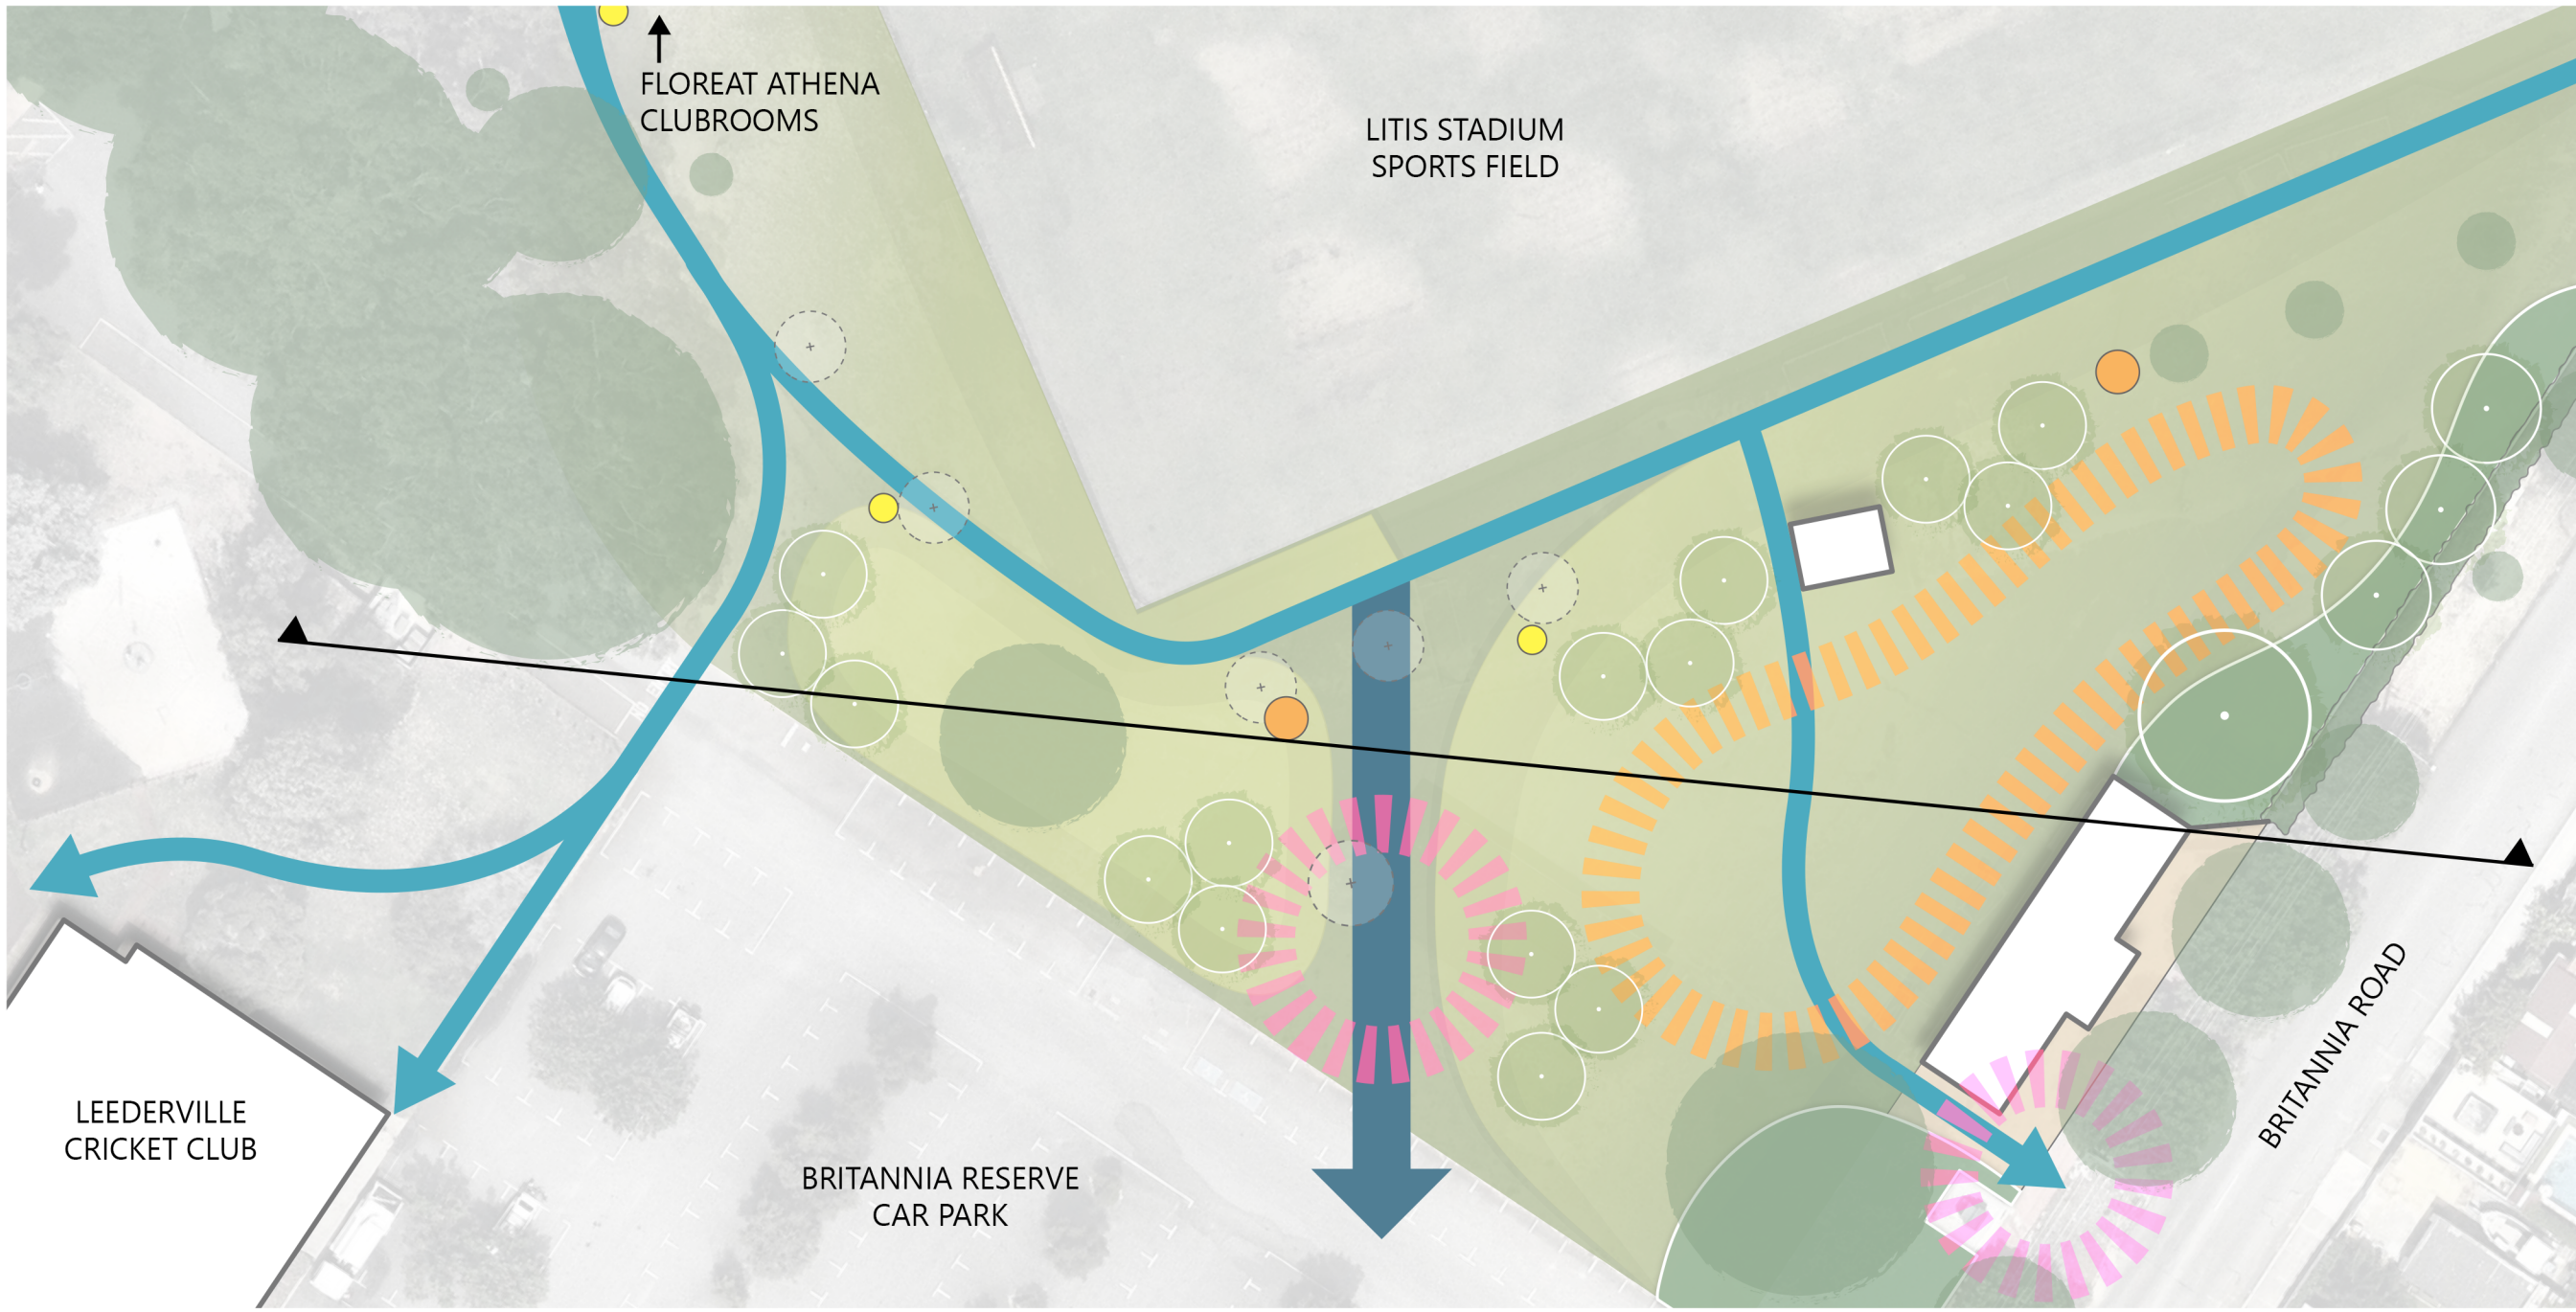

BRITANNIA RESERVE - SECTION 1 - KEY PLAN
SCALE 1:500 @ A1 / 1:1000 @ A3




COPYRIGHT
THIS DRAWING IS A COPYRIGHT OF THE CITY OF VINCENT AND MAY NOT BE REPRODUCED FOR ANY PURPOSE WITHOUT THE CITY'S CONSENT, OTHER THAN FOR THE PURPOSES OF ORDERING, SUPPLY OR CONSTRUCTION.

NOTES
1. THIS DRAWING MUST BE READ IN CONJUNCTION WITH ALL RELEVANT CONTRACTS, DRAWINGS AND SPECIFICATIONS.
2. DO NOT SCALE DRAWINGS. FIGURED DIMENSIONS TAKE PRECEDENCE OVER SCALED DIMENSIONS.
3. ALL DISCREPANCIES MUST BE REFERRED TO THE SUPERINTENDENT FOR WRITTEN APPROVAL PRIOR TO ORDERING, SUPPLY, OR INSTALLATION.
4. ALL STRUCTURE DESIGNS MUST BE CERTIFIED BY AN AUTHORISED ENGINEER PRIOR TO CONSTRUCTION.

REVISION			
No.	DESCRIPTION	DRAWN	DATE
A	ISSUE FOR DECEMBER ORDINARY COUNCIL MEETING	MM	11.11.21

BRITANNIA NORTH WEST RESERVE
DEVELOPMENT PLAN

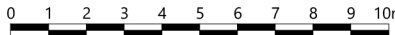

STATUS FOR REVIEW	REVISION A
DRAWING NUMBER BRIT_SK02	SCALE 1:200 @ A1
DRAWING TITLE SITE SECTION	