



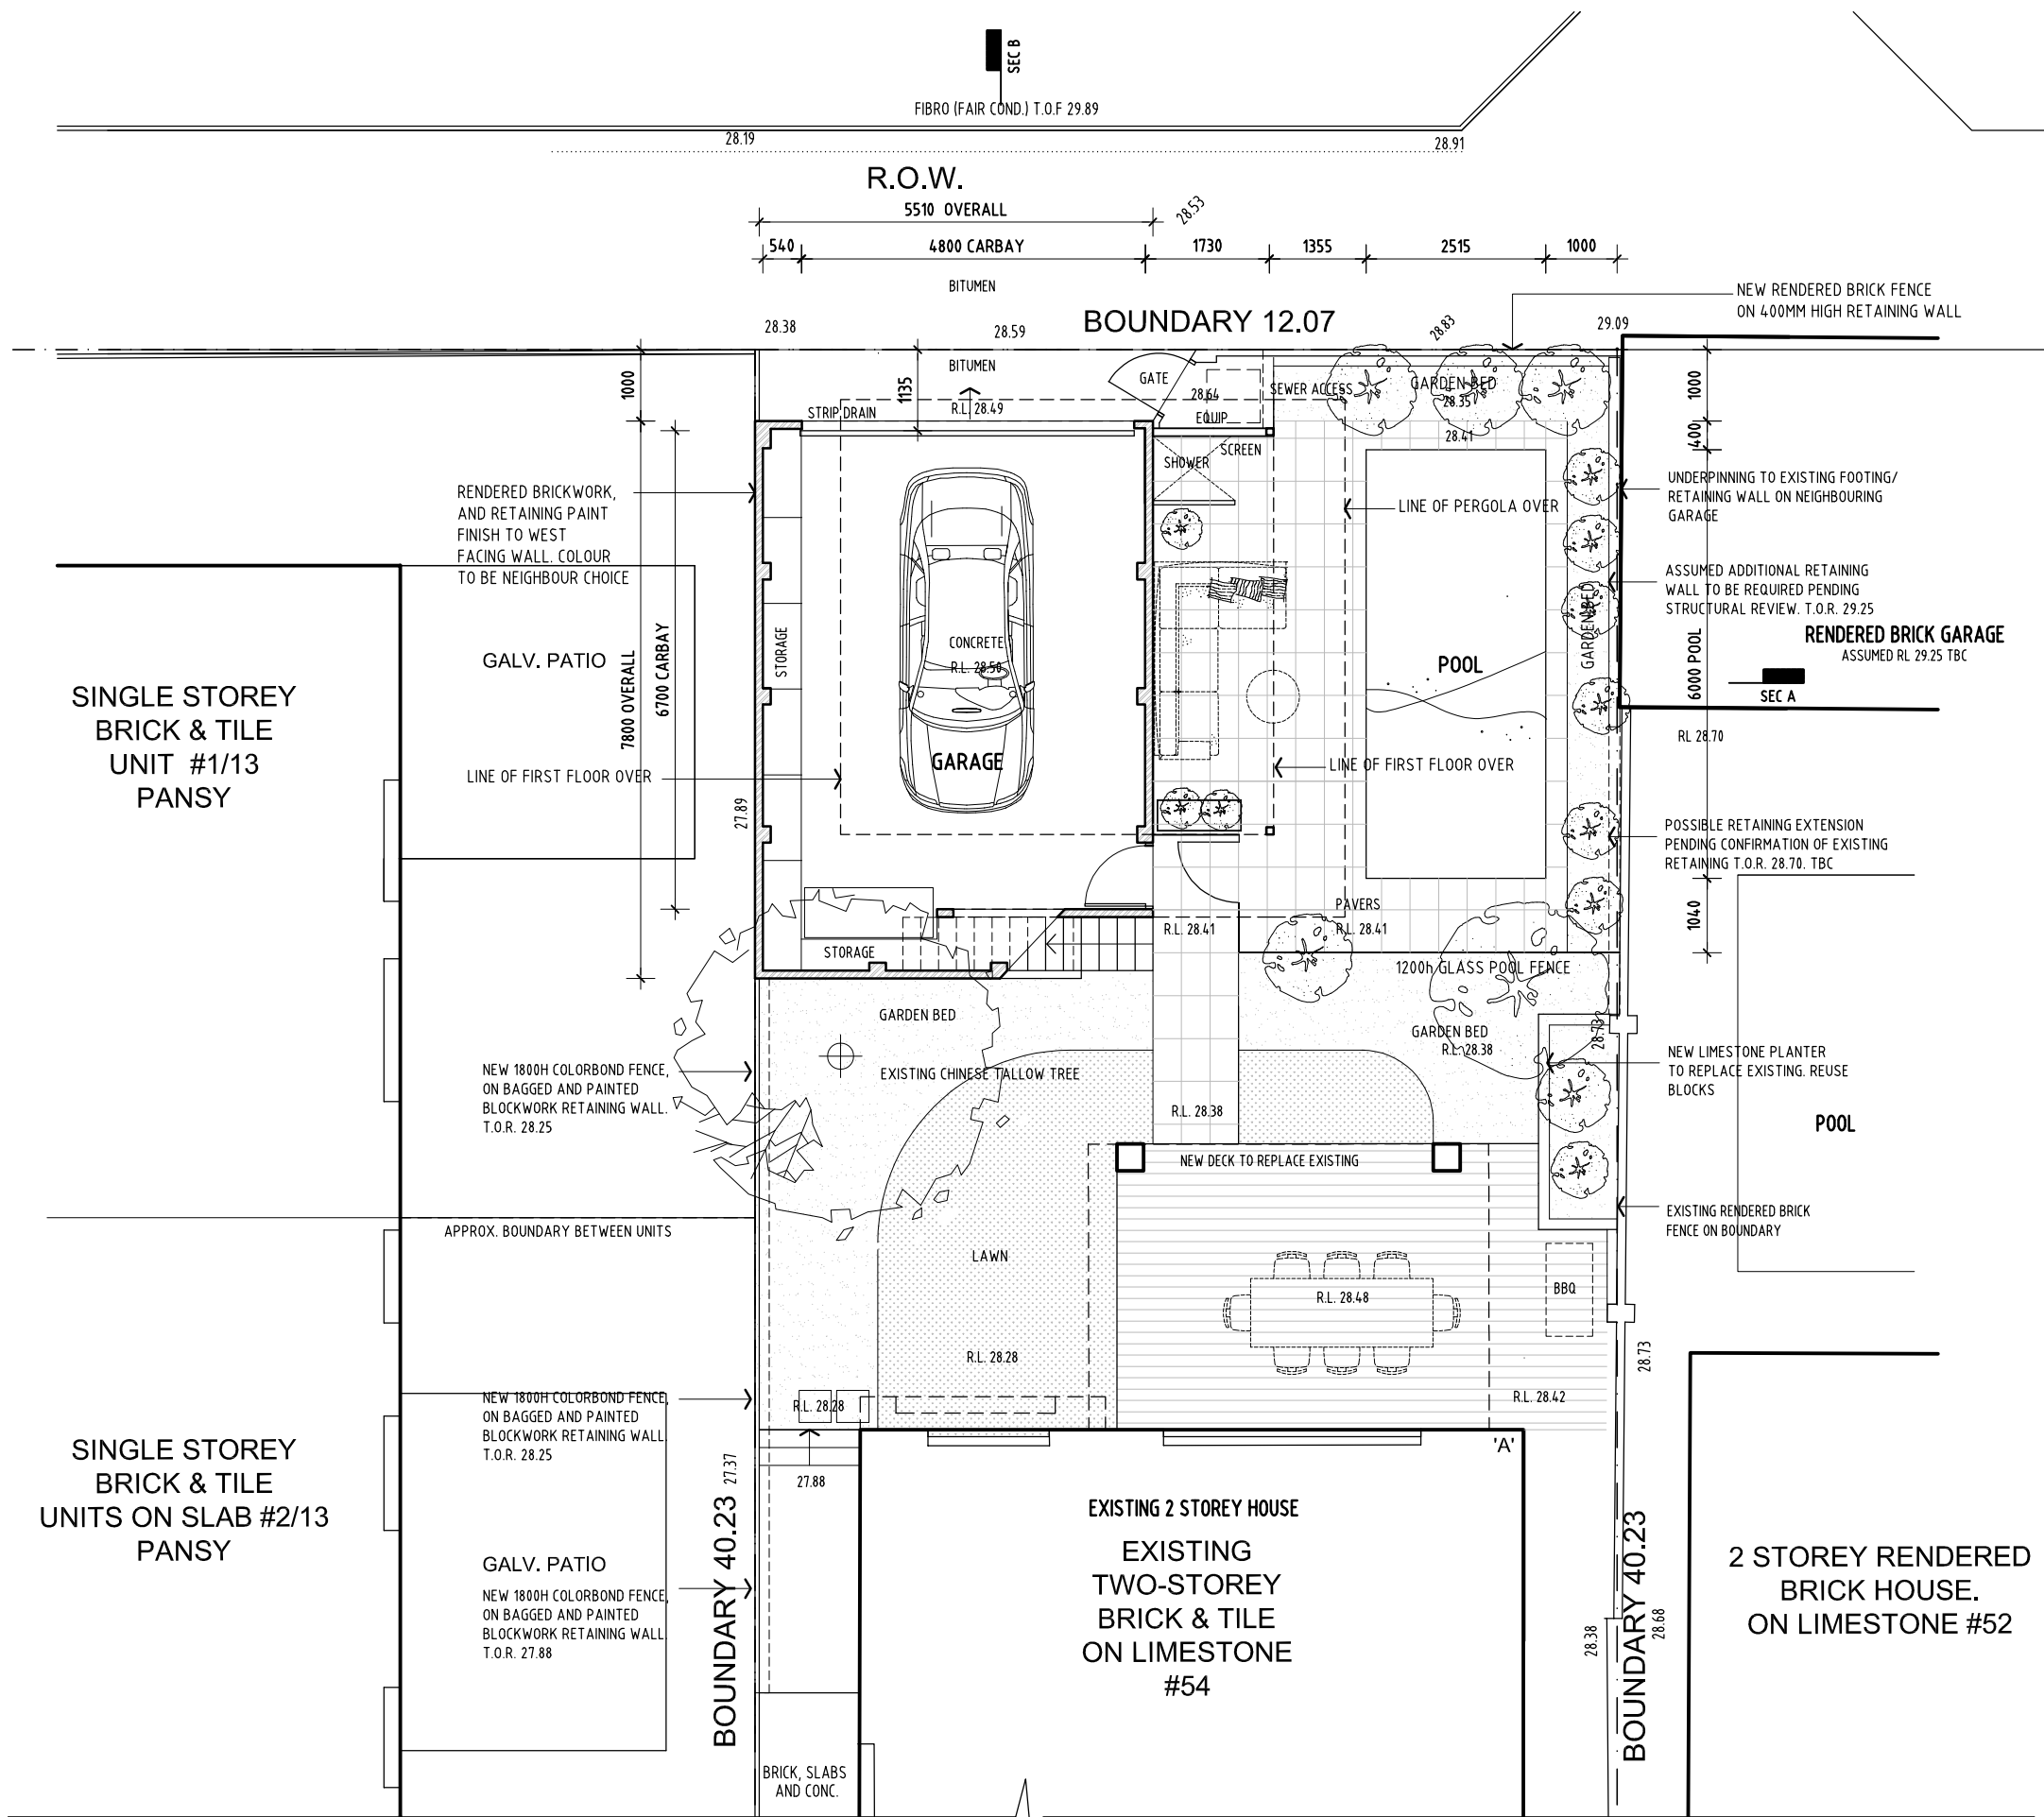

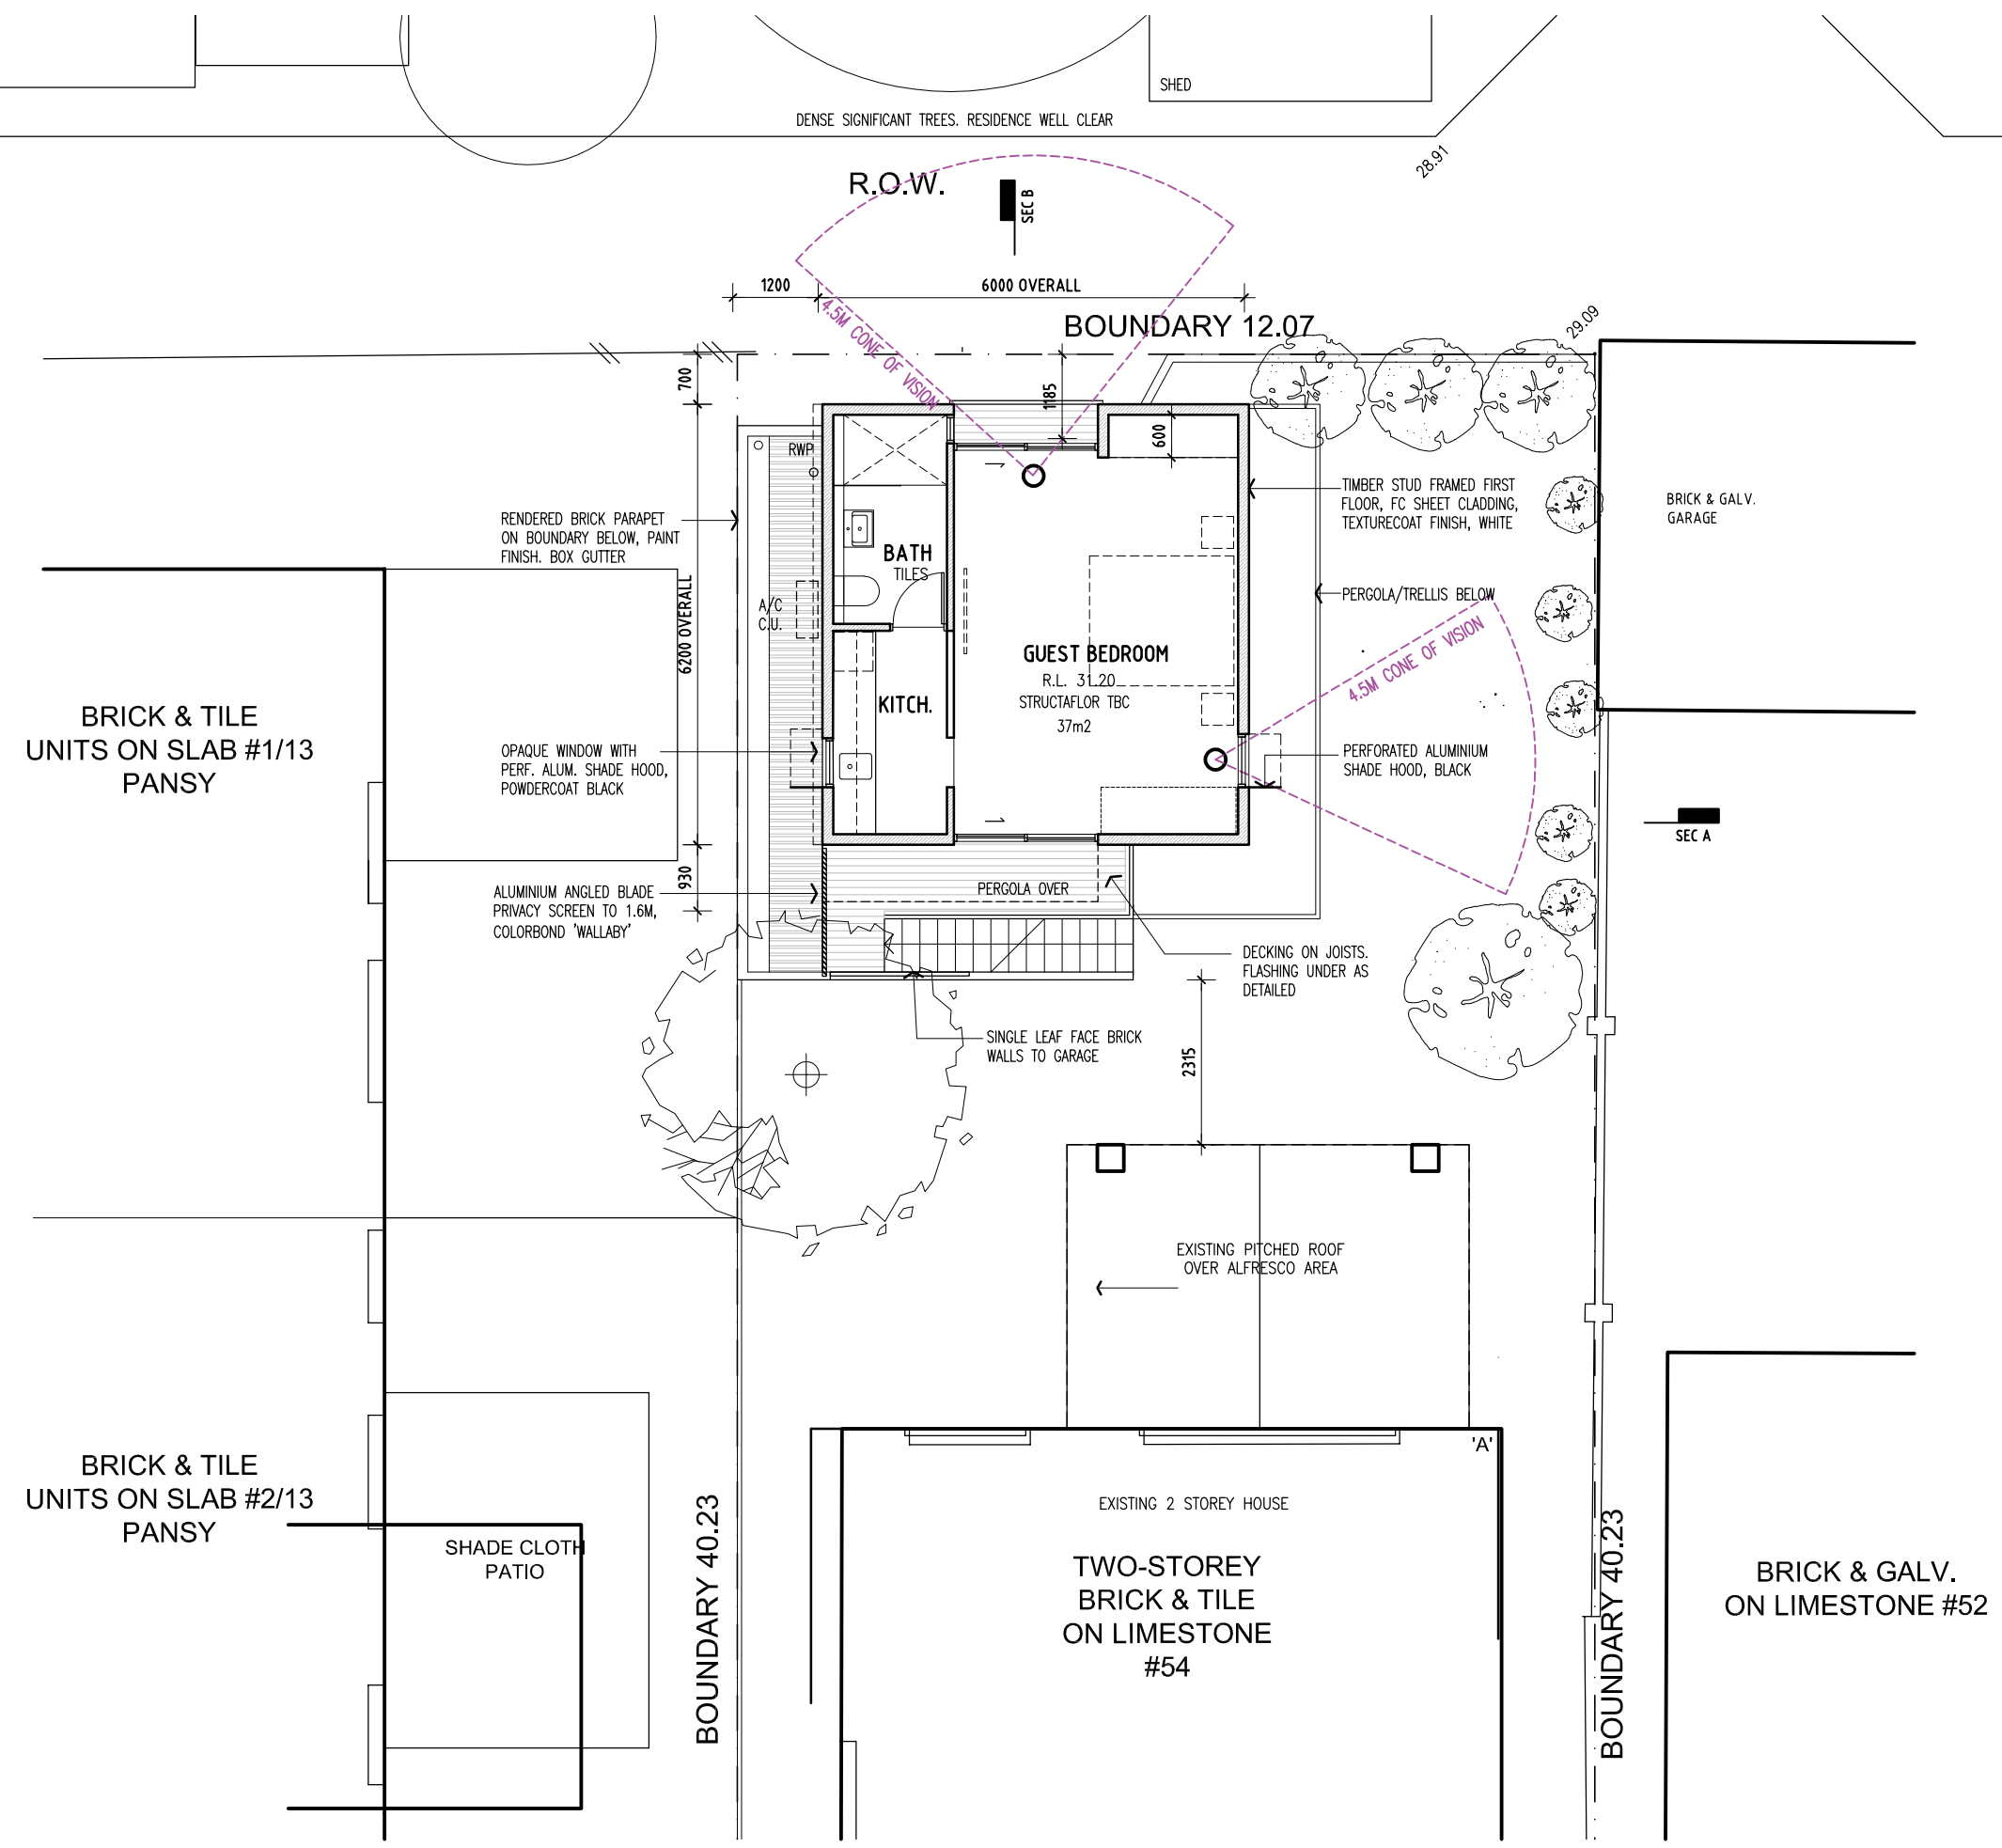



LISA MCGANN ARCHITECT

lisa@LMarchitect.com.au / 0414 554 294


54 FARMER ST NORTH PERTH

SCALE	SIZE	REV	DATE	ISSUE
1 : 100	A3	E	18/08/26	DA




FIRST FLOOR PLAN


A201

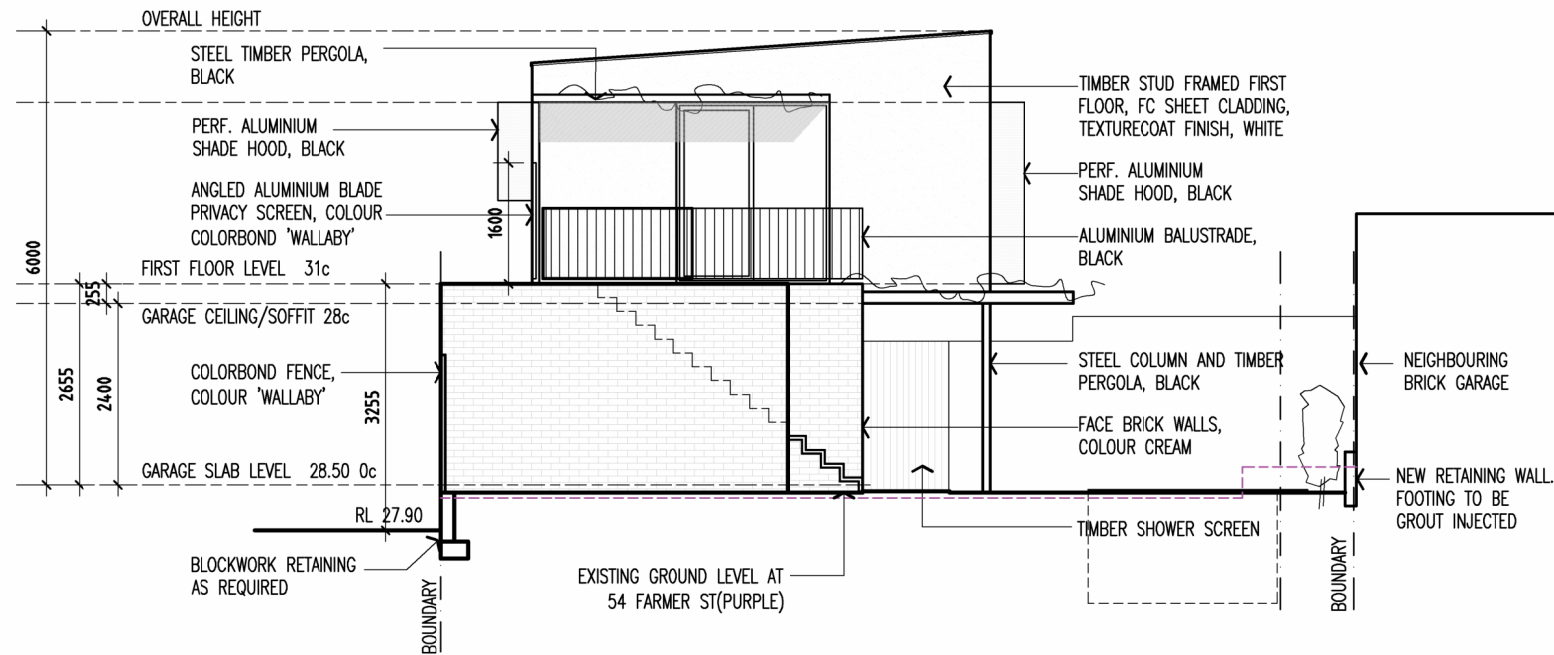


SOUTH ELEVATION

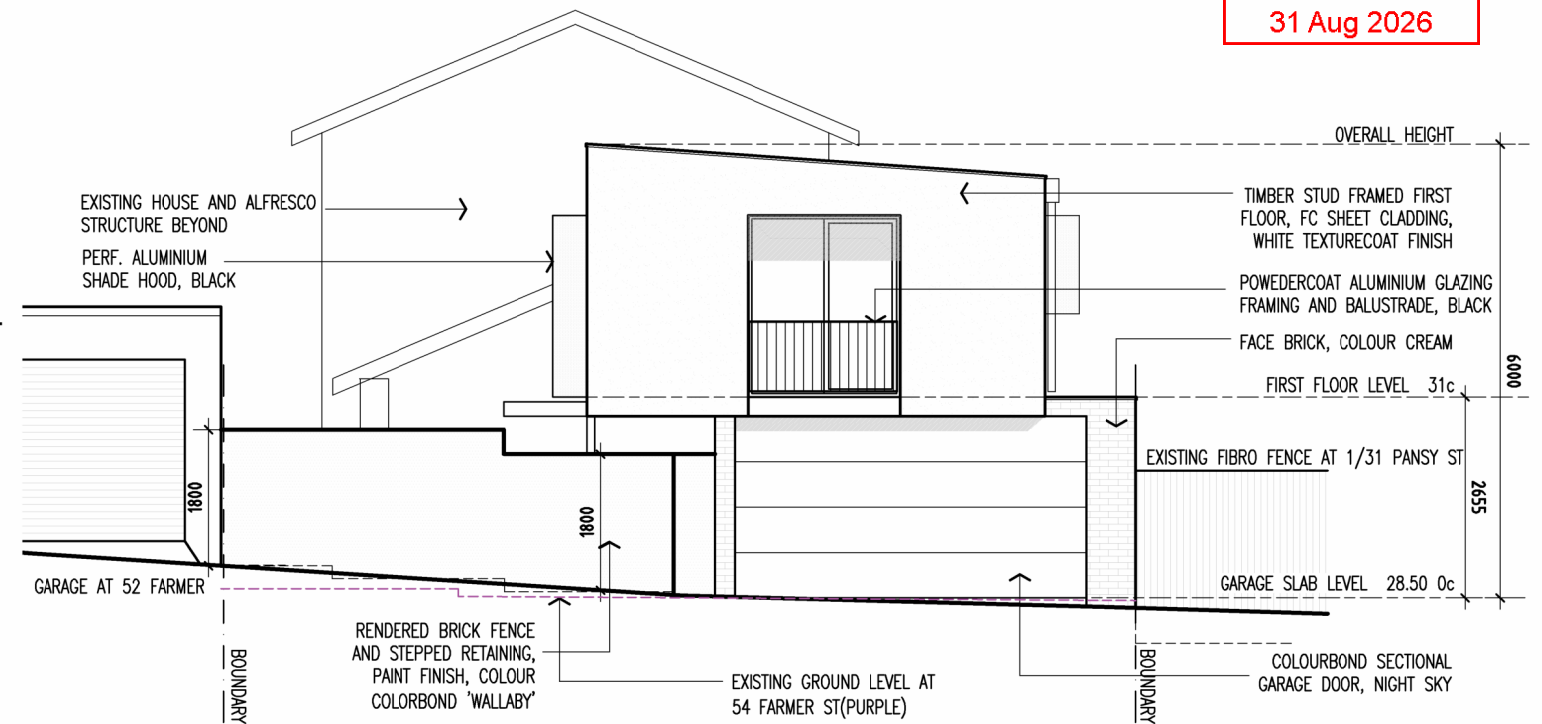

NORTH ELEVATION (LANEWAY)

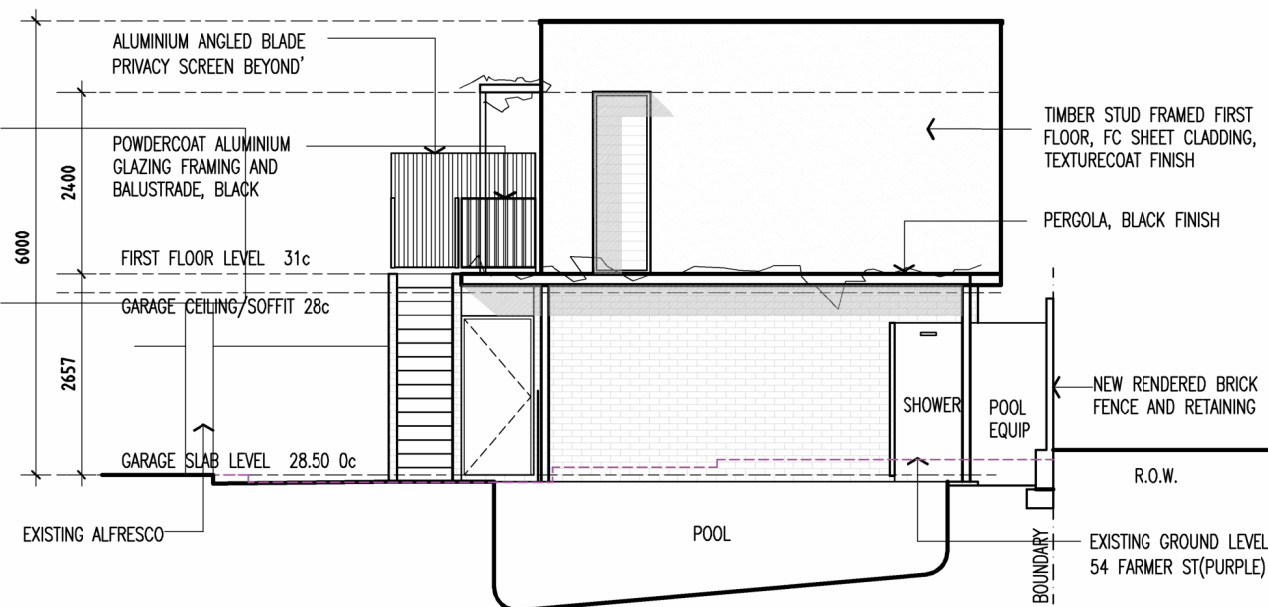

EAST ELEVATION

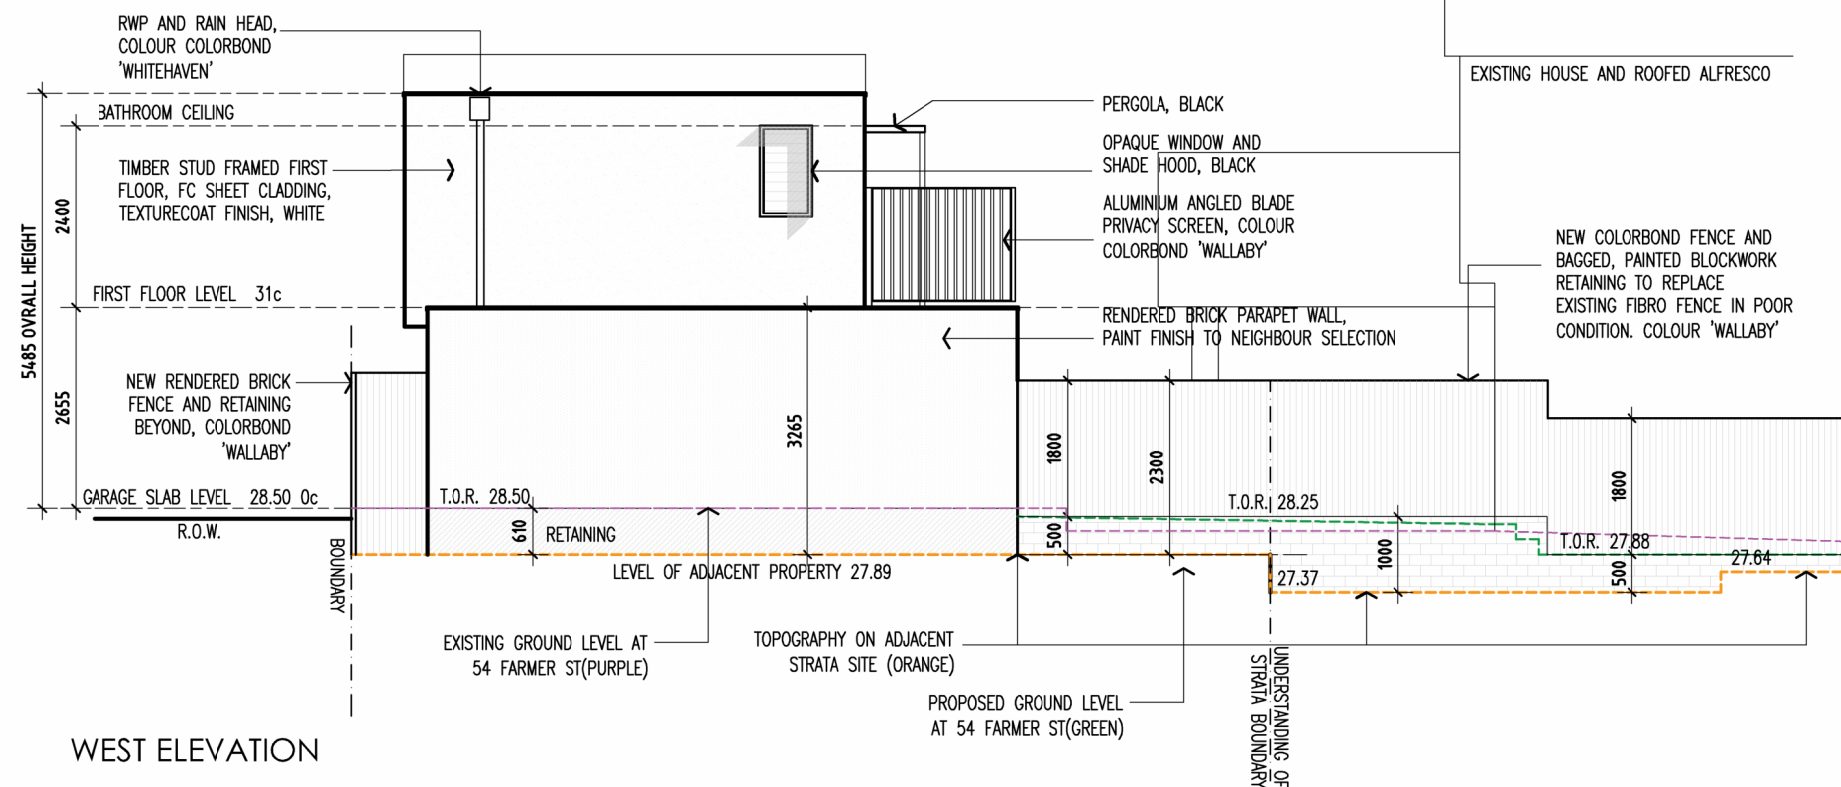

WEST ELEVATION






NOTE : EXISTING ROOFED ALFRESCO STRUCTURE TURNED OFF FOR CLARITY



NORTH EAST AERIAL



VIEW FROM R.O.W.

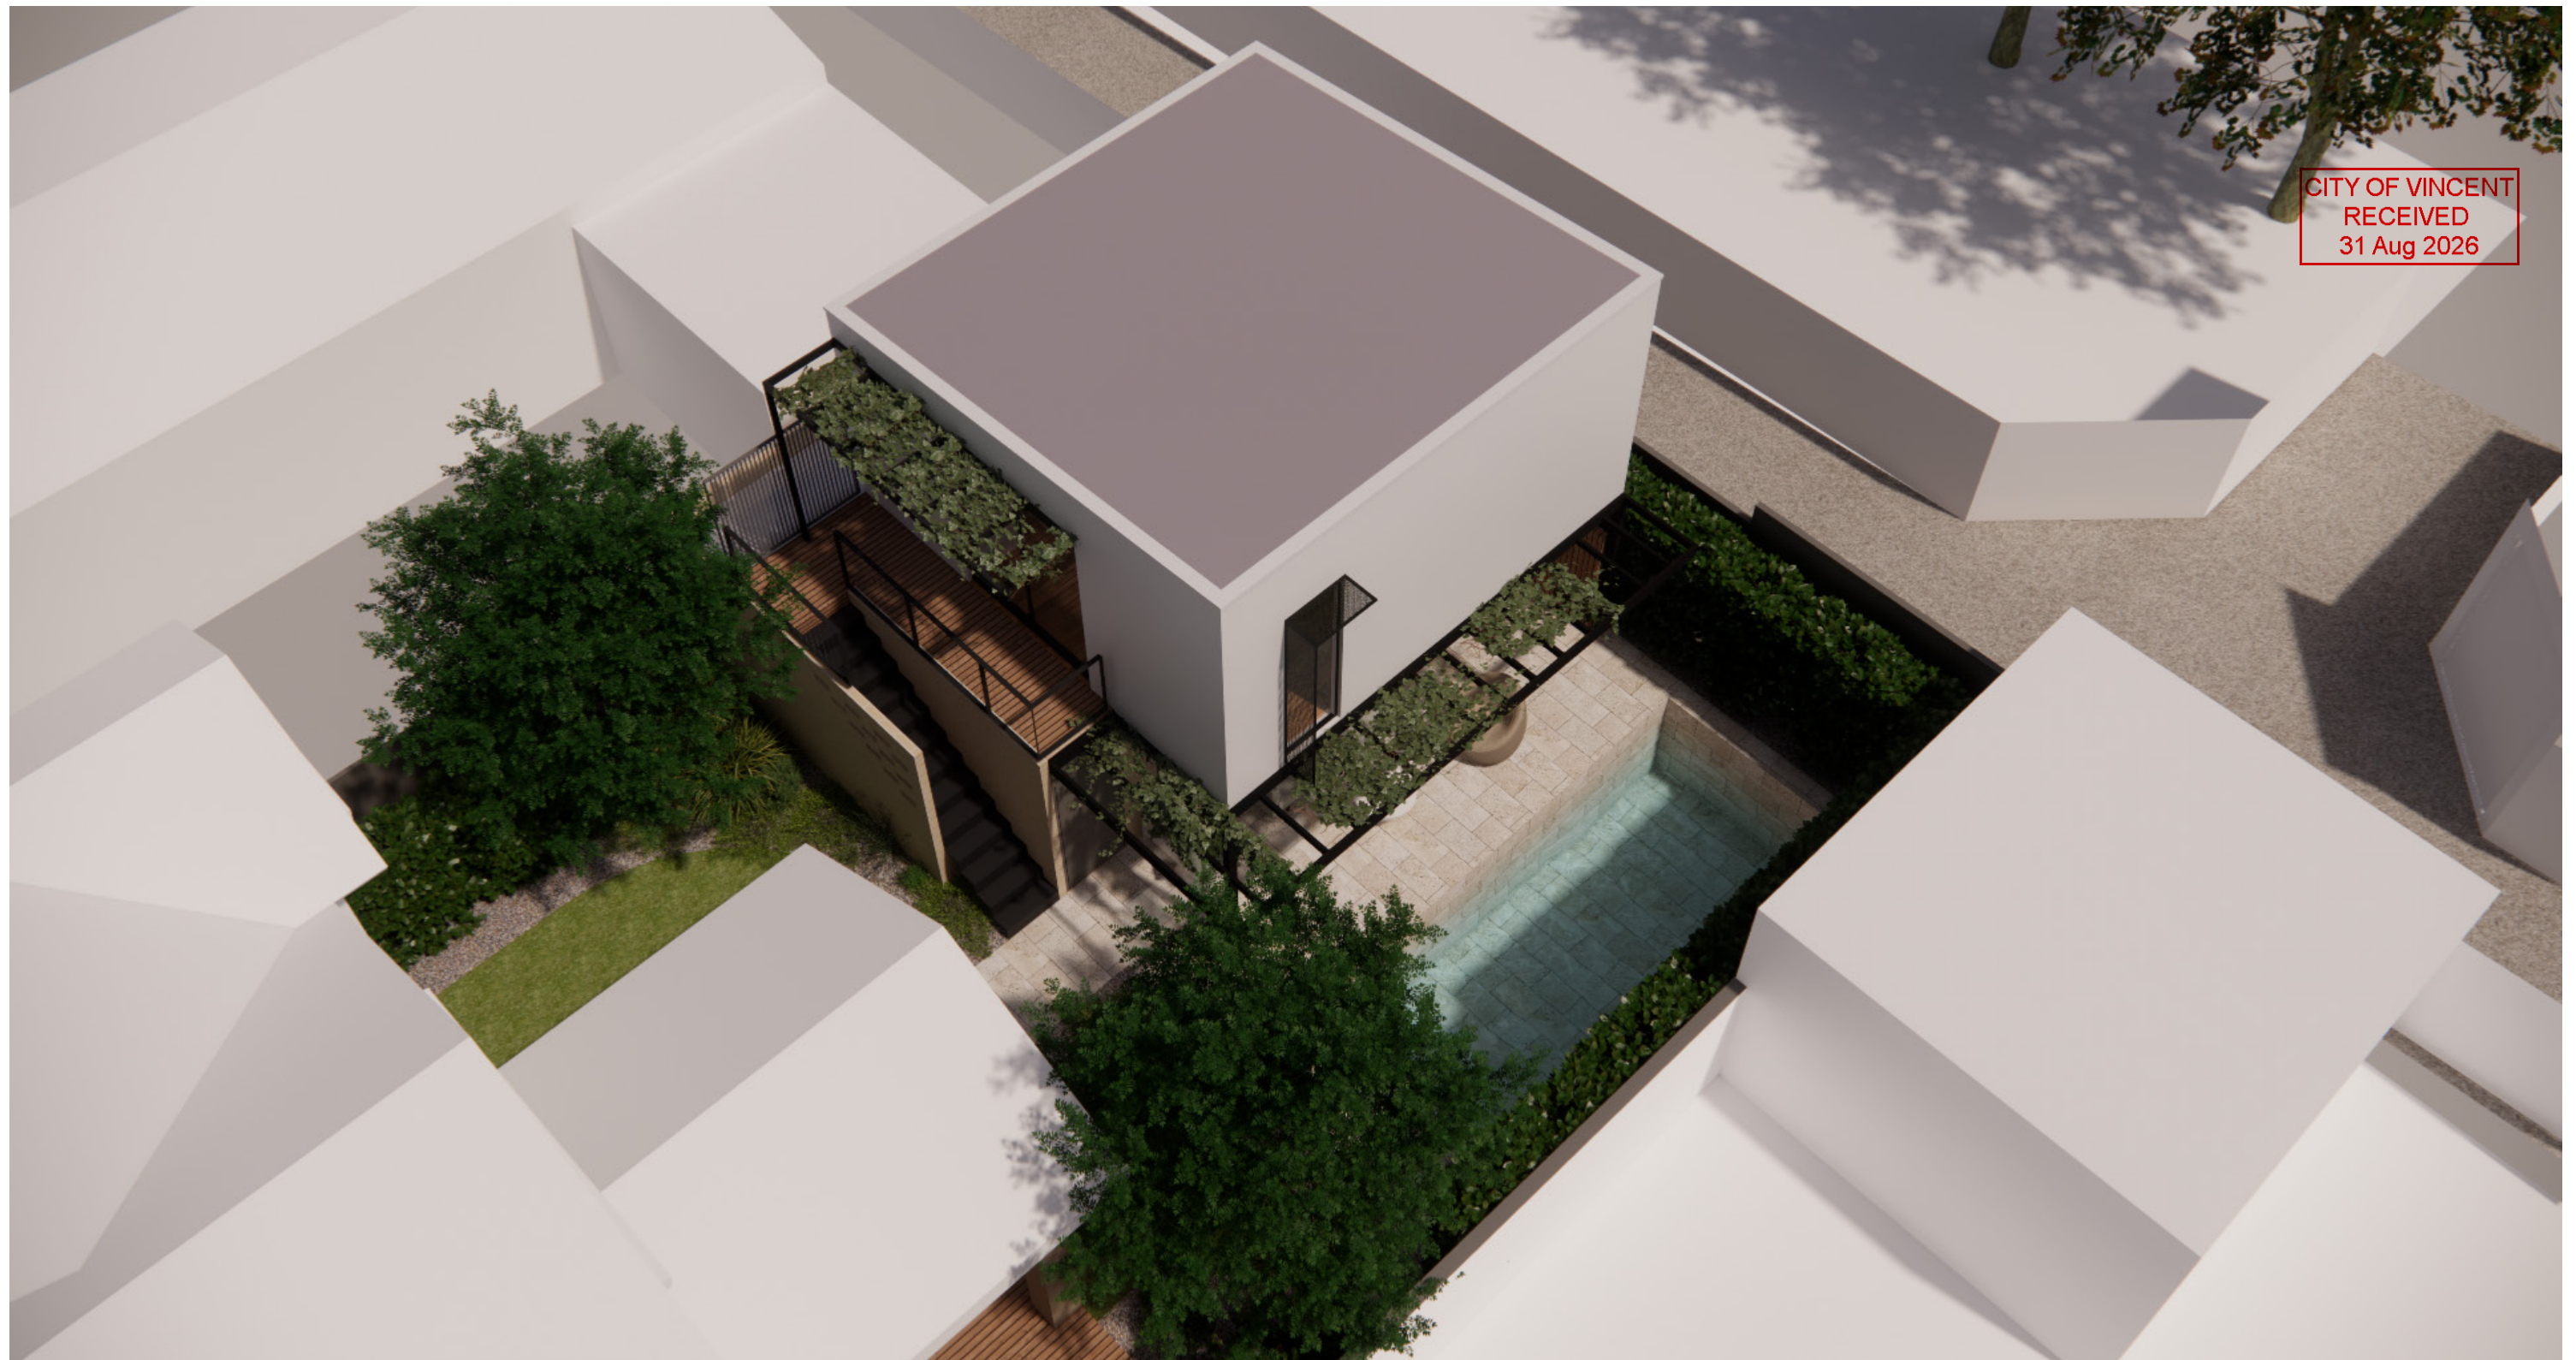

SOUTH EAST AERIAL