



LEGEND




- 1 QUARTER PIPE (900H) WITH STEP DOWN AND POCKET BANK (900H)
- 2 BANK (900H)
- 3 PYRAMID BOX (400H) WITH RAIL (400H)
- 4 FLAT RIDE UP RAIL (250H)
- 5 TURN AROUND QP WITH POCKET (900H)
- 6 MINI RAMP (750H) WITH STEP DOWN END (450H)
- 7 SLAPPY BANK (750H) WITH MANUAL PAD (200H)

- 8 PUMP BUMP (450H)
- 9 LOG SEATING
- 10 GRASS HANGOUT
- 11 SHADE STRUCTURE WITH PICNIC BENCHES
- 12 EXISTING PUMP TRACK LOCATION

0 NORTH

BRITANNIA LOCAL YOUTH SKATE SPACE
CONCEPT MASTER PLAN



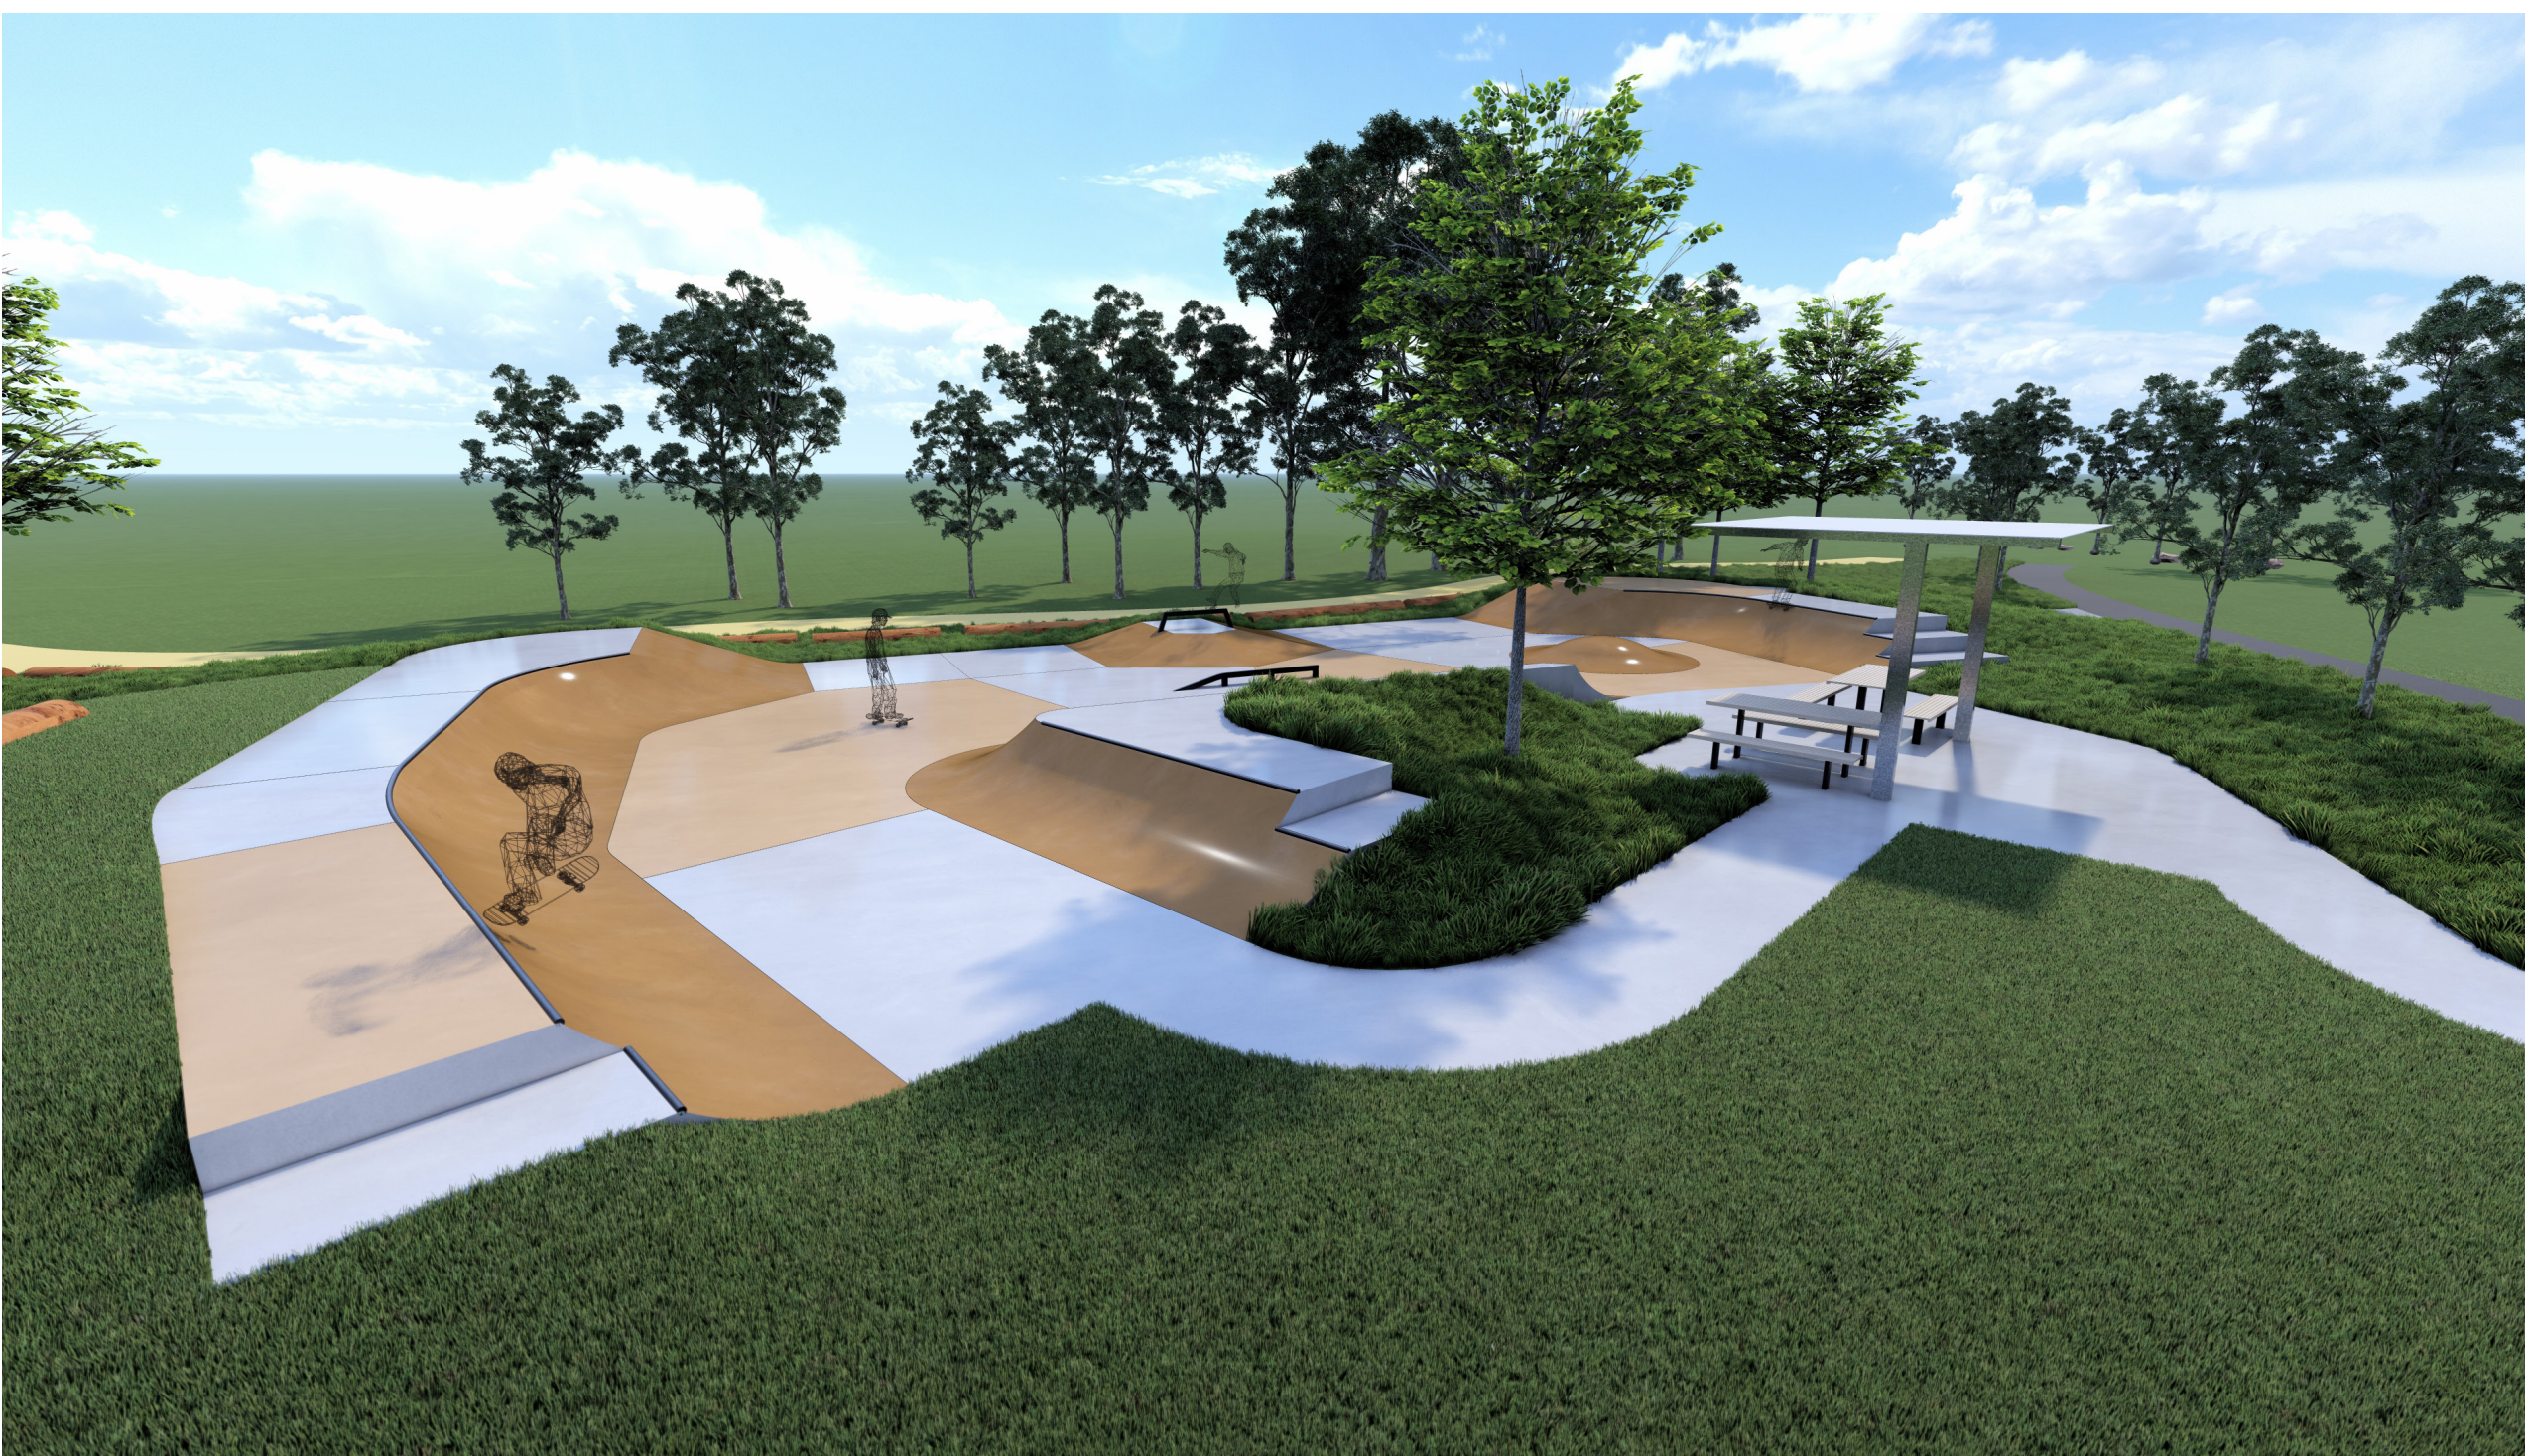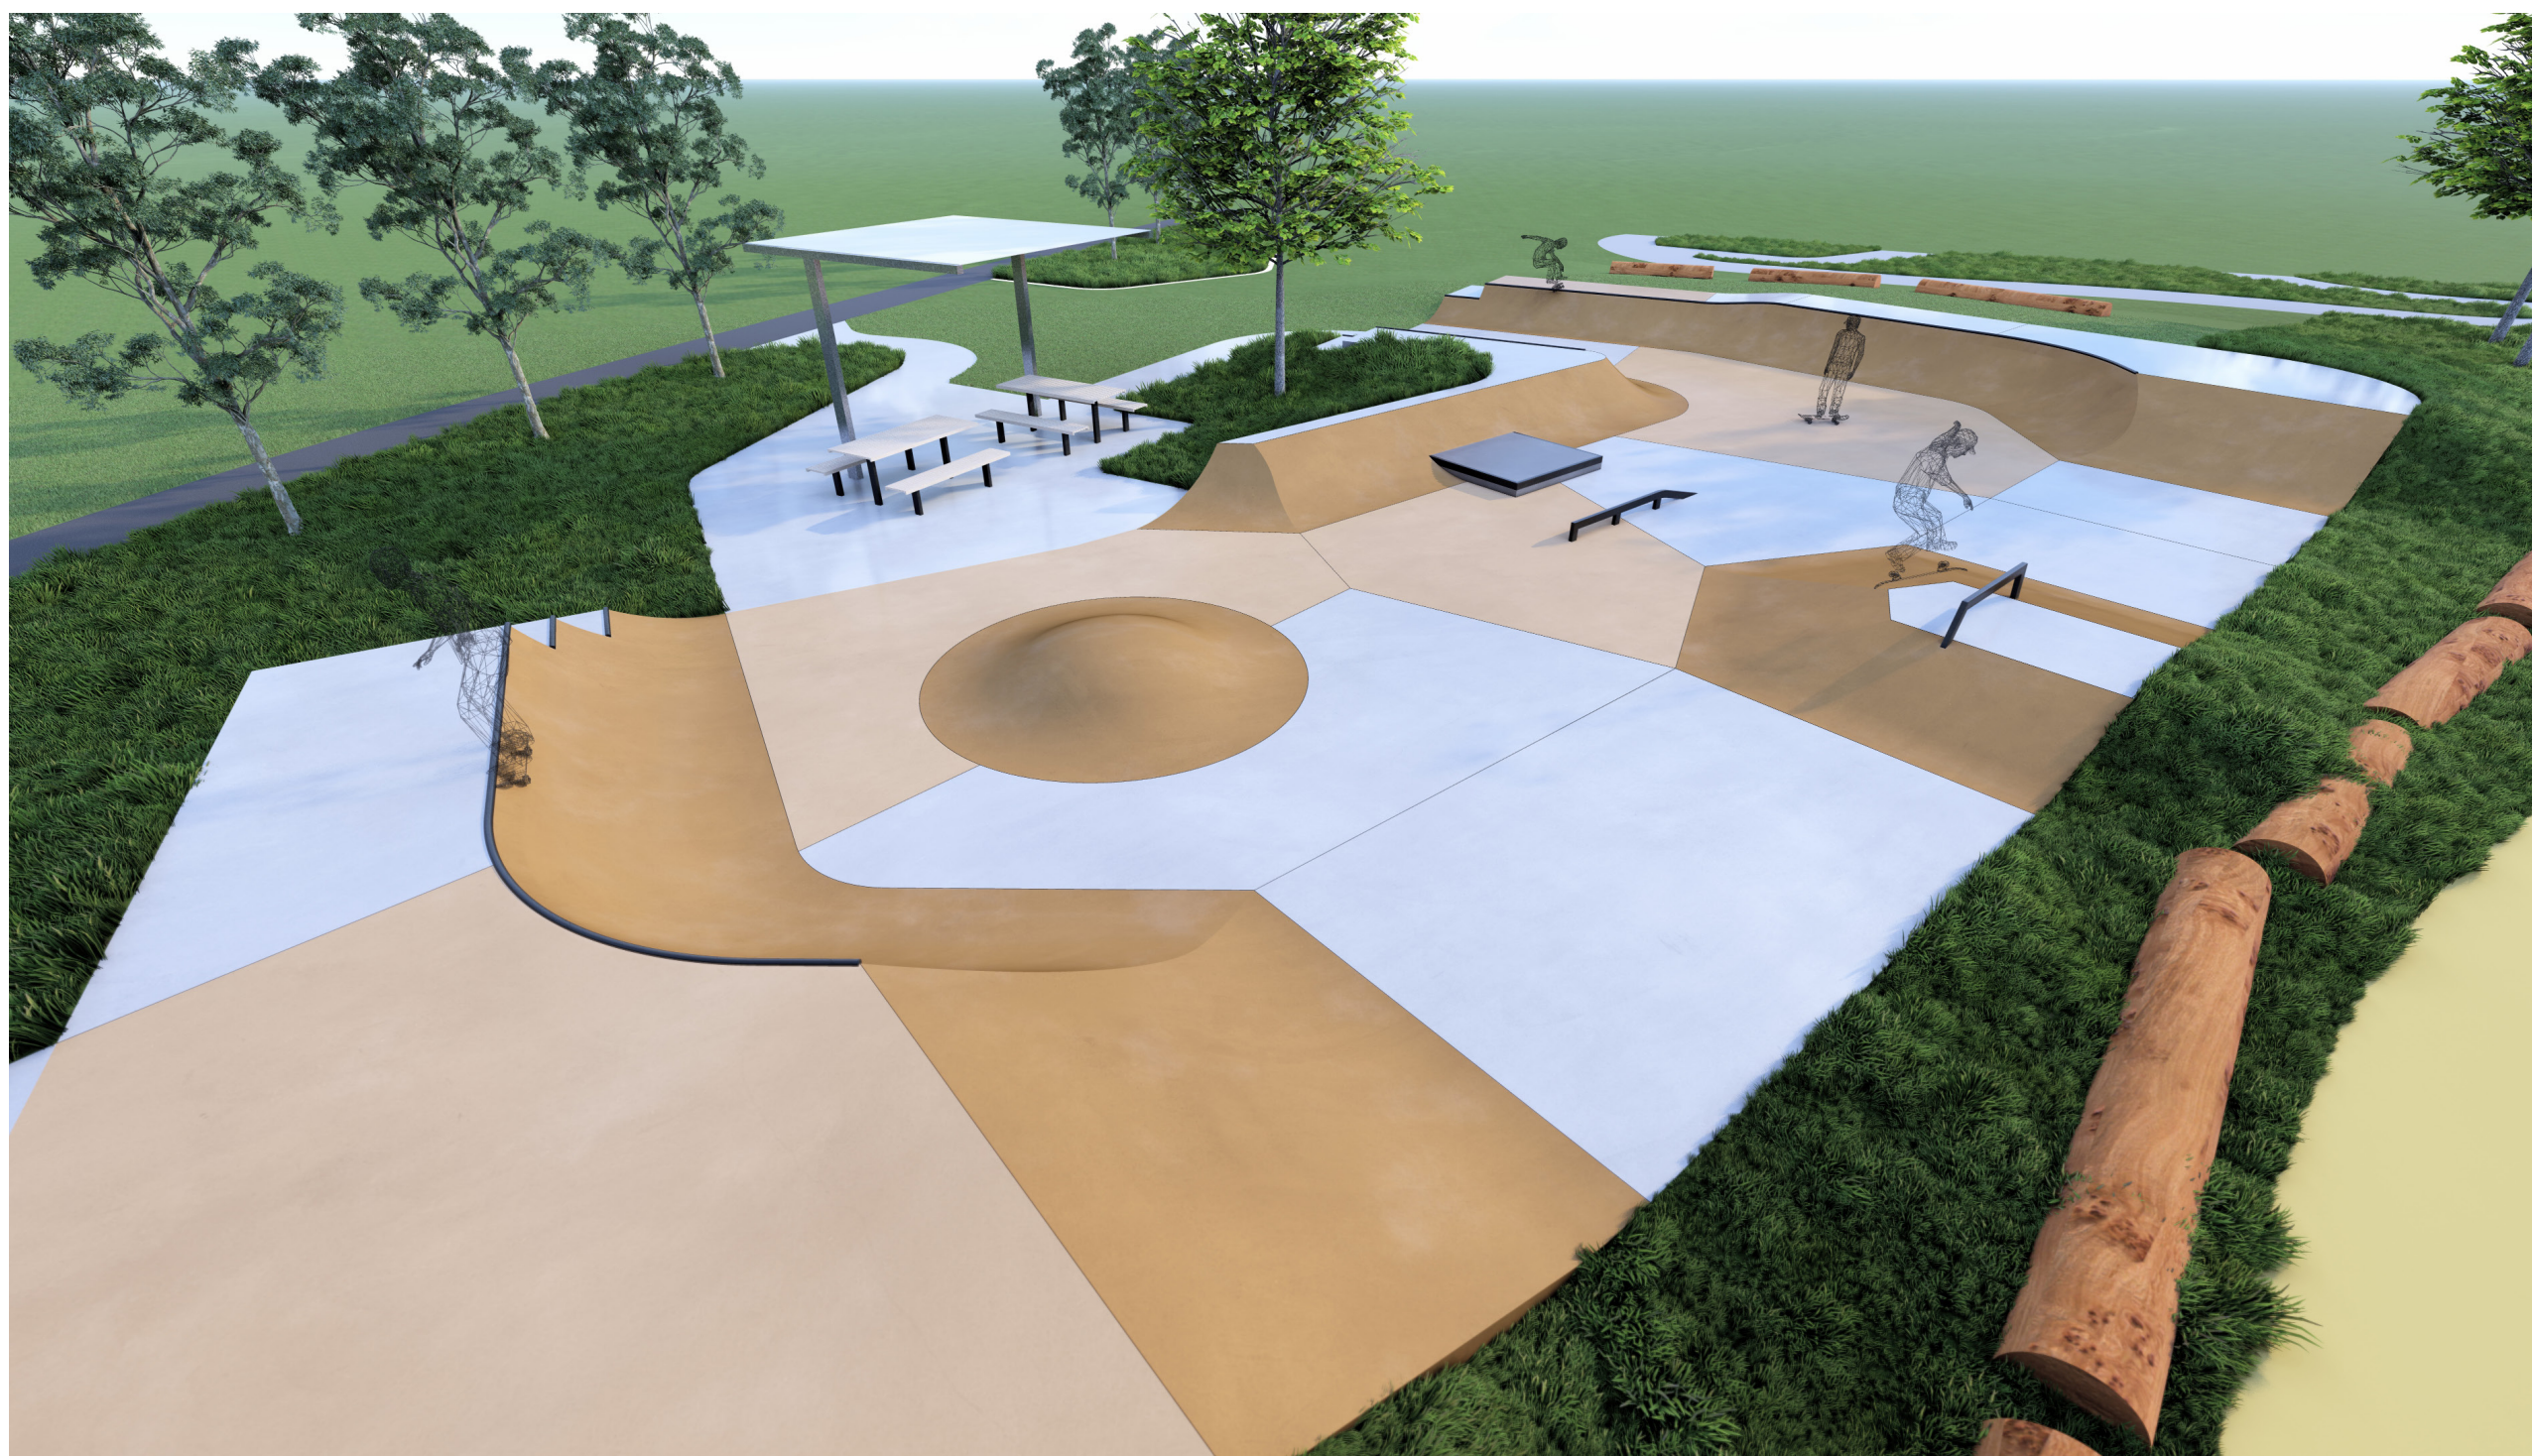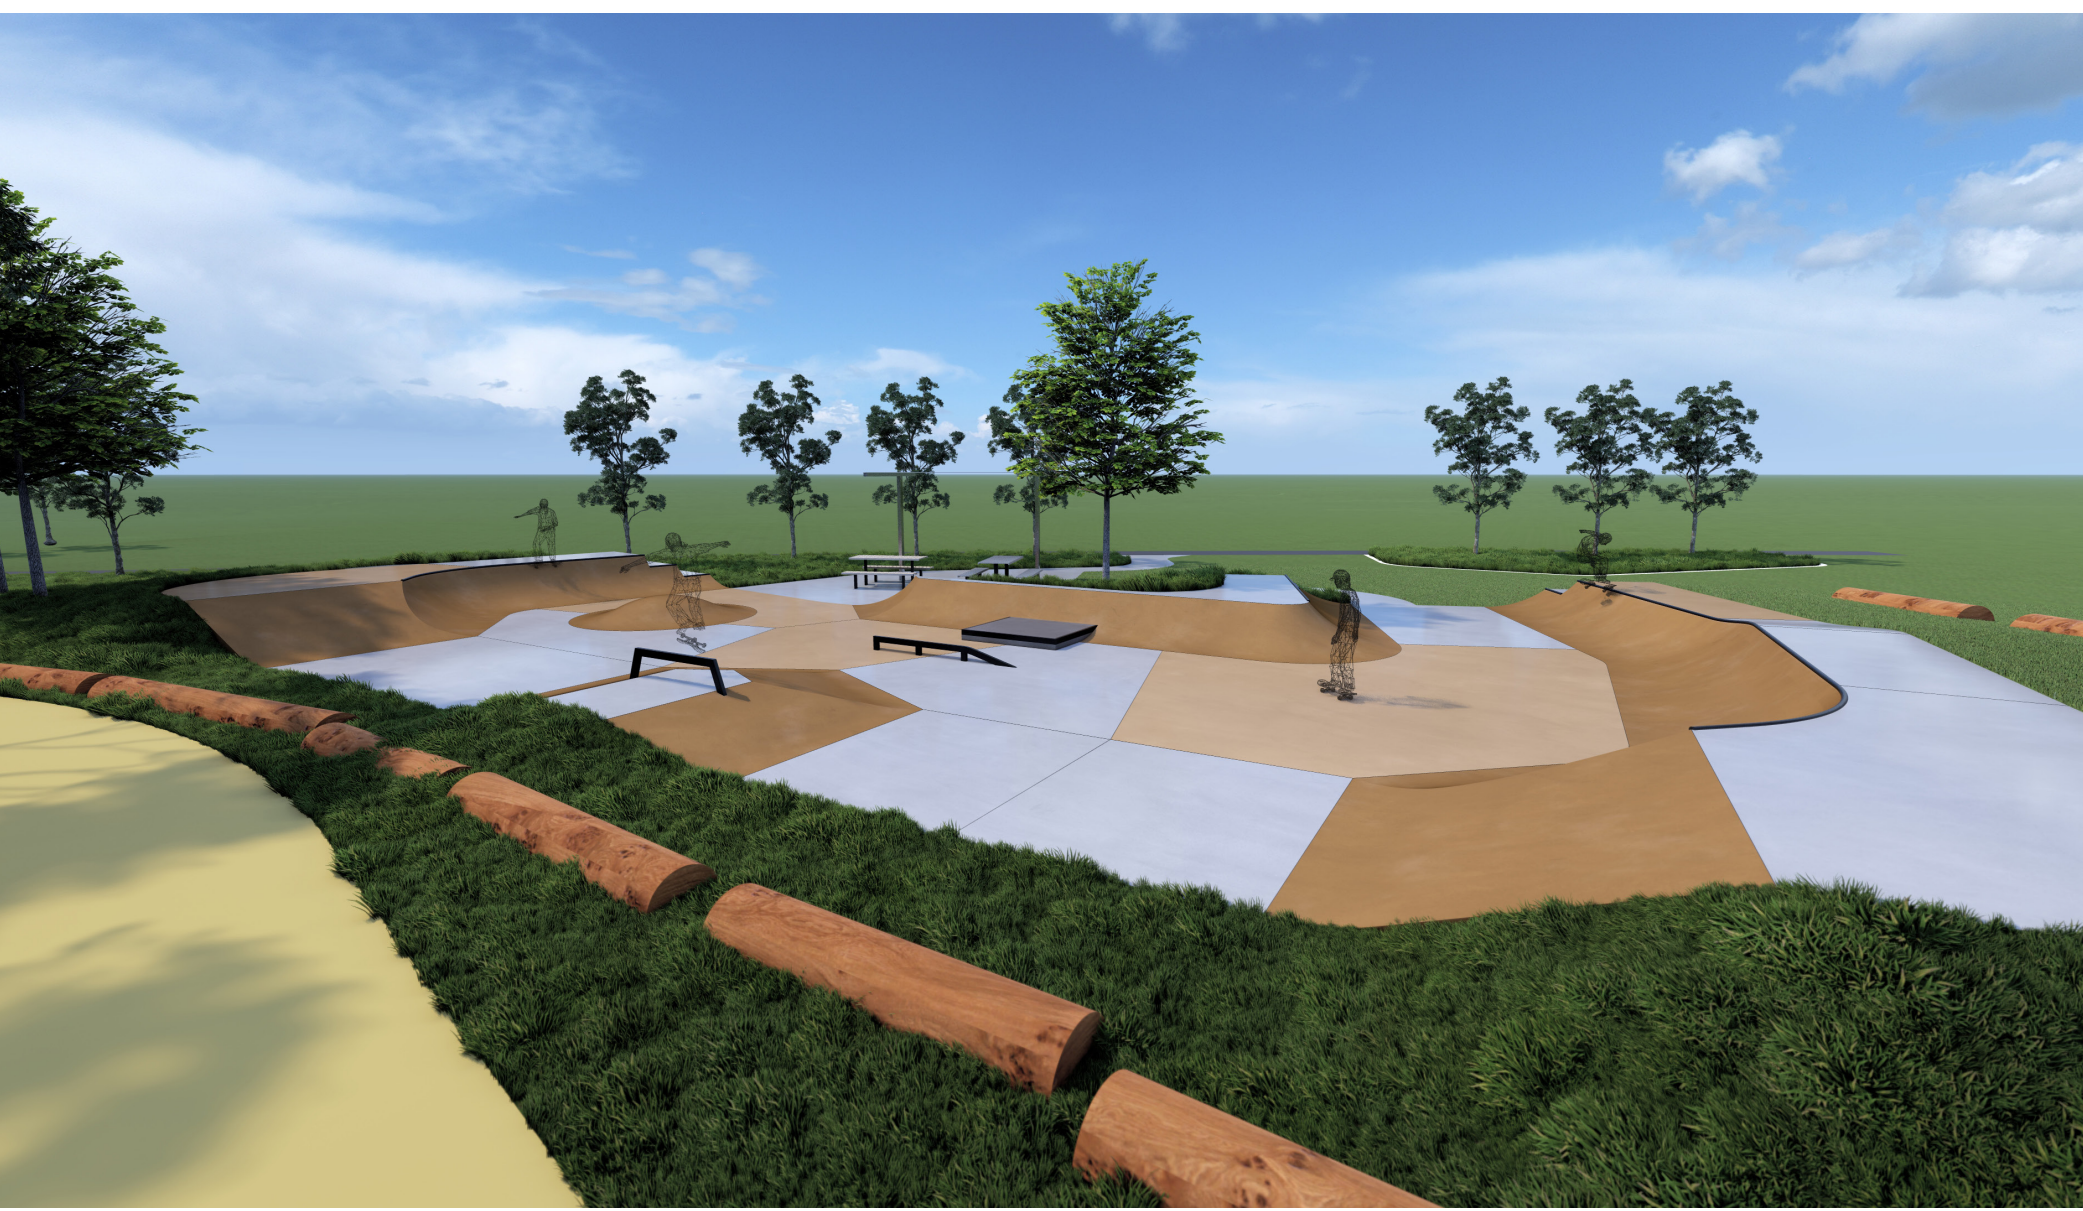

BRITANNIA LOCAL YOUTH SKATE SPACE
CONCEPT RENDERS