


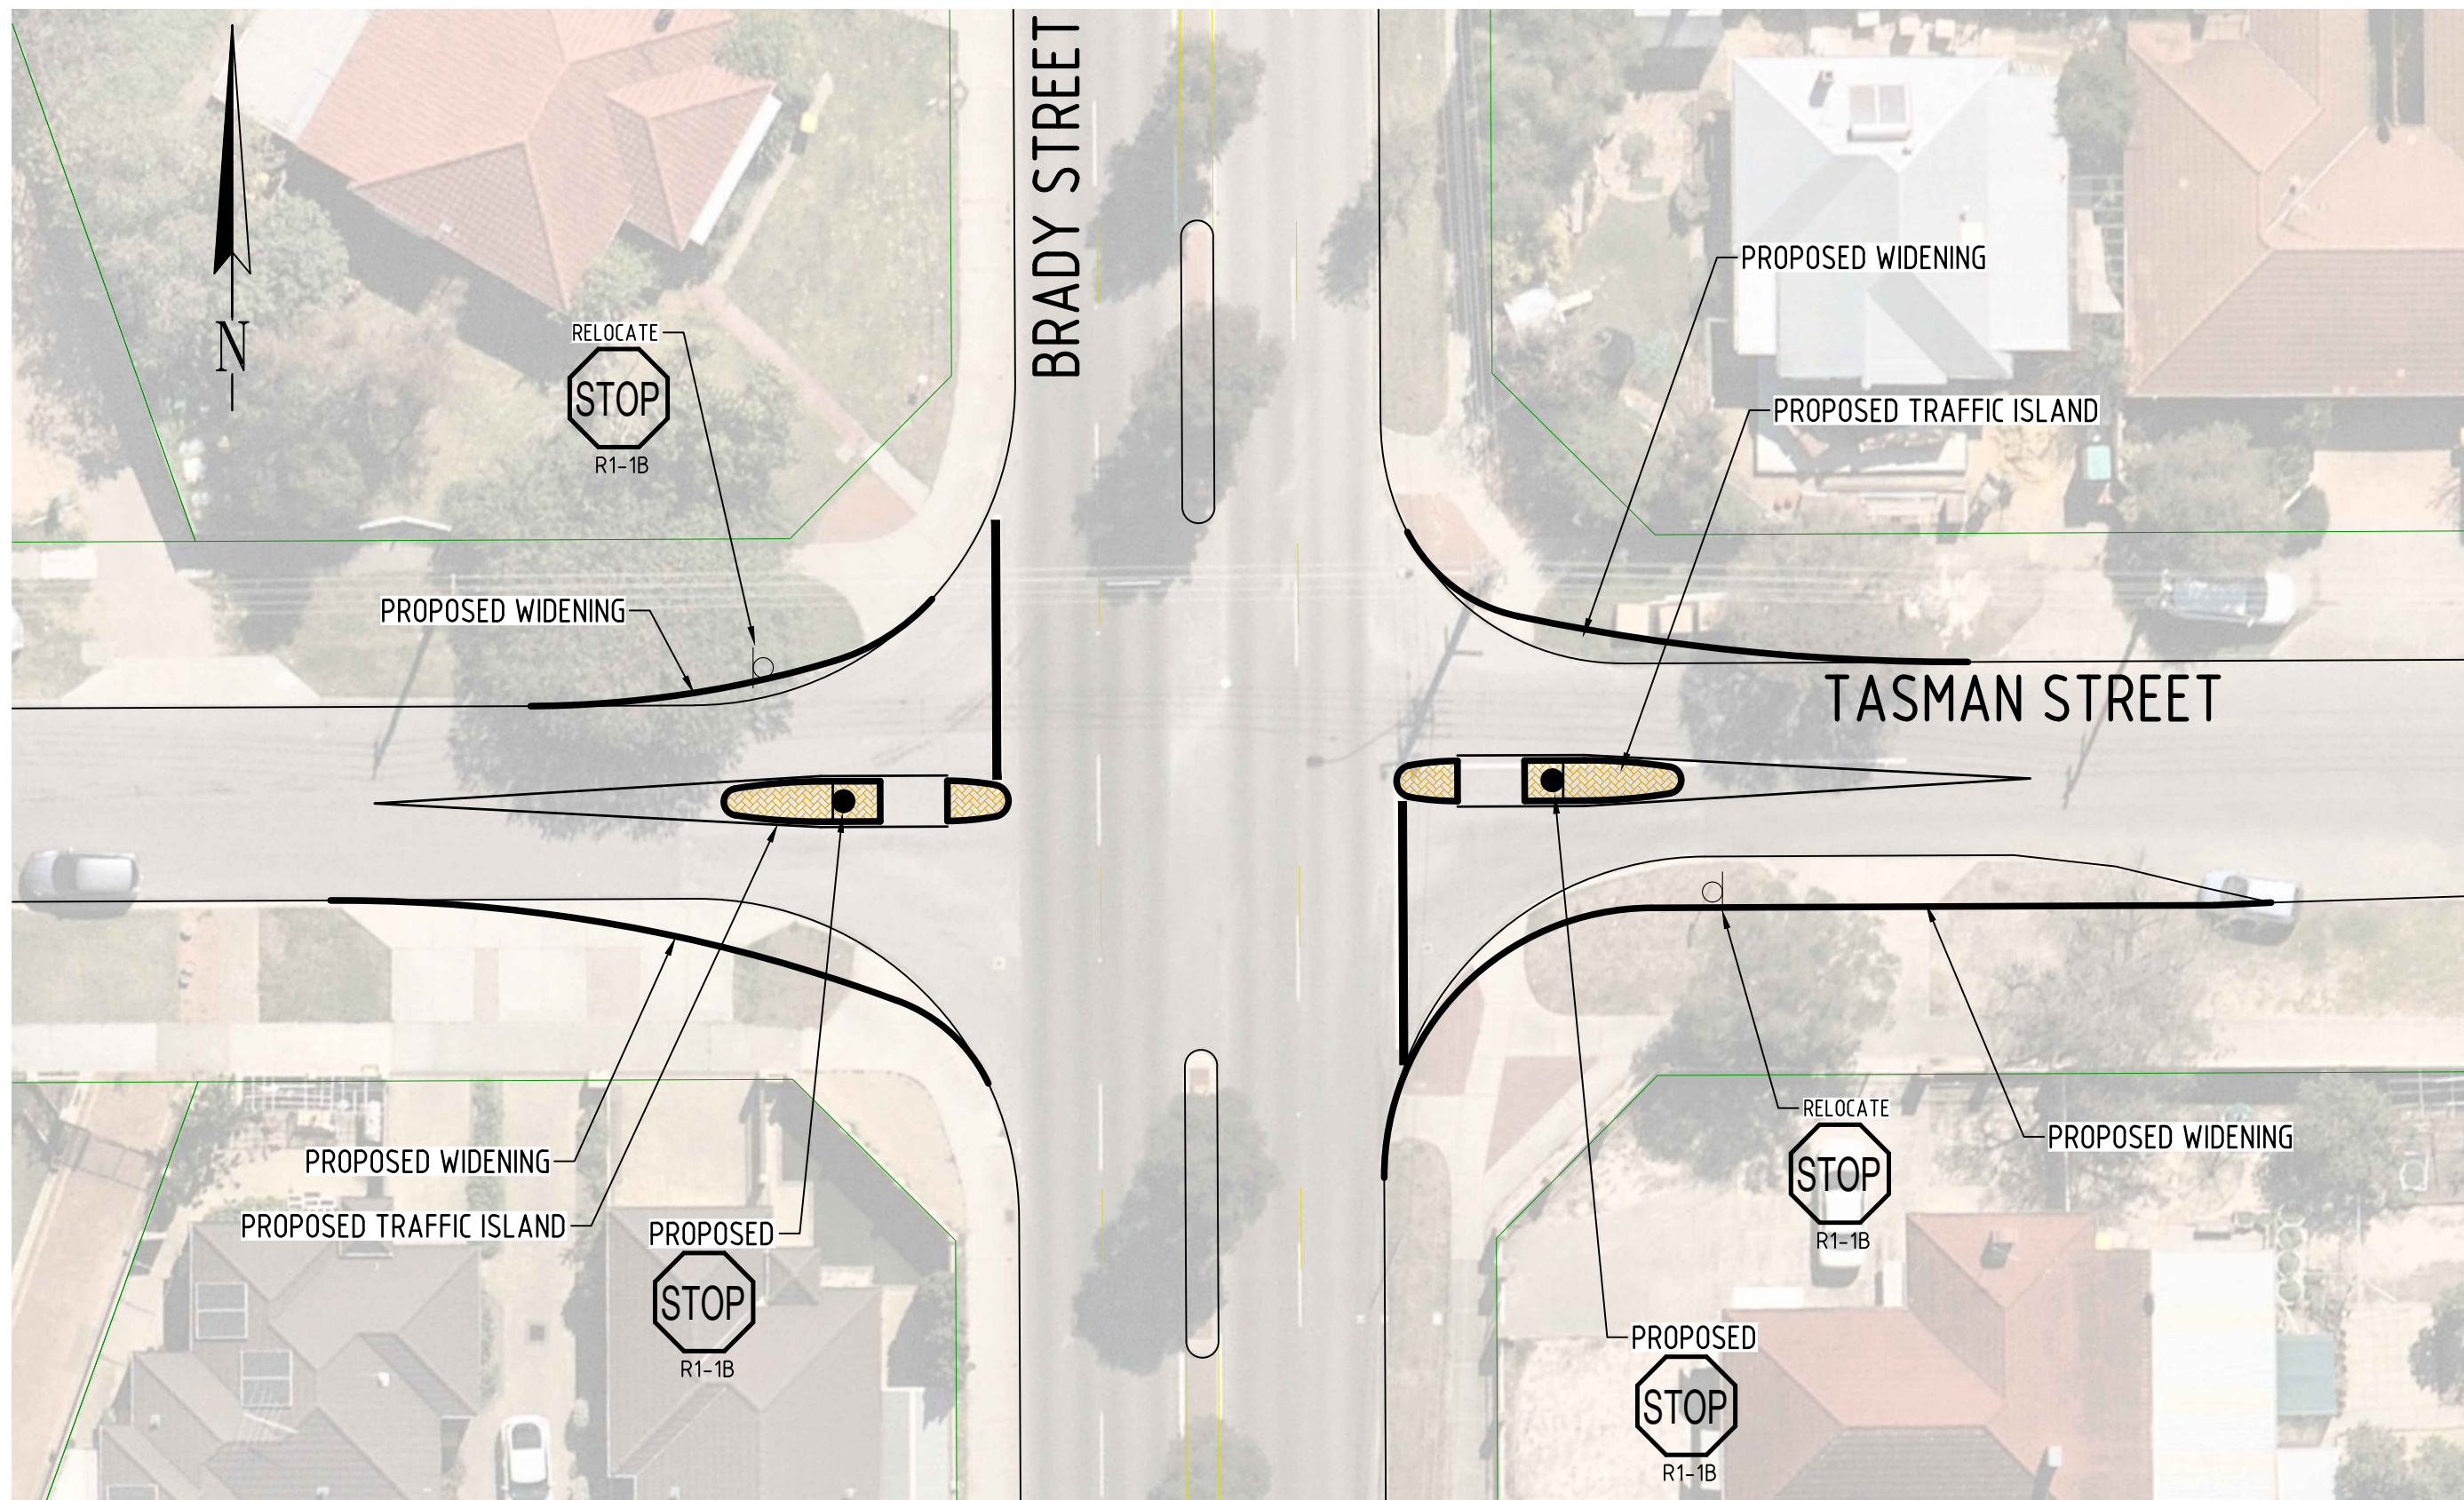

AMENDMENTS					Copyright "This document is the property of SJR Civil Consulting Pty Ltd. The document may only be used for the purpose for which it was commissioned & in accordance with the terms of engagement for the commission. Unauthorised use of this document in any way is prohibited." ©	SJR Civil Consulting Pty Ltd 30 North Road BASSENDEAN WA 6054 Ph : (08) 9379 9481 or 0447 112 481	SCALE:	1:250 (A3)	BRADY ST & TASMAN ST PROPOSED TRAFFIC ISLANDS BLACK SPOT CONCEPT PLAN	
							DATUM	N/A		
							DESIGNED	STACE ROGERS		
							DRAWN	STACE ROGERS		
							CHECKED	SEAN FOSTER		
							DATE DRN	JULY 2022		
	No	Initial	Date	DESCRIPTION			Drawing No		BRA-22-01	