




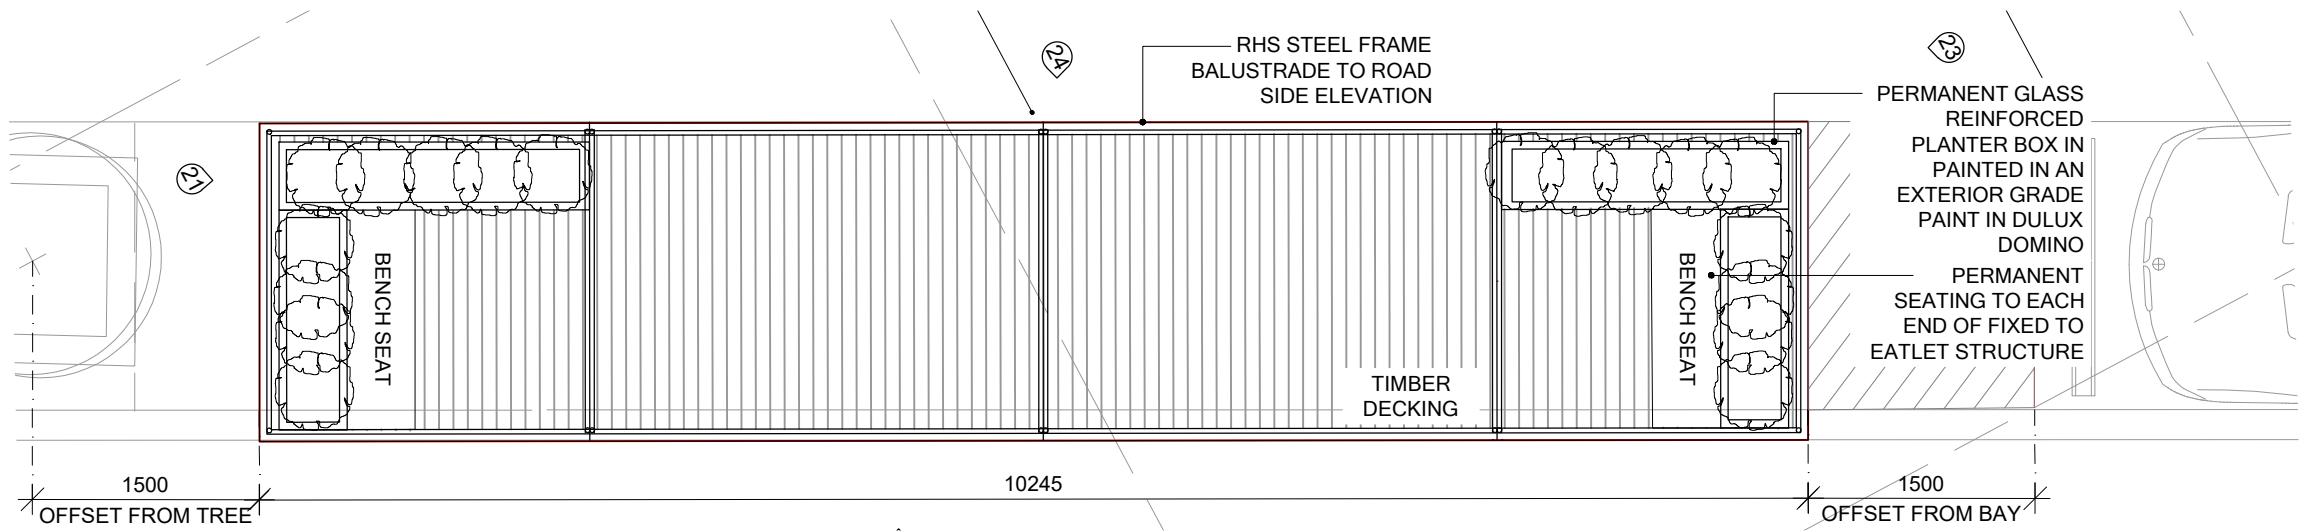


01 EATLET PLAN
1:50@A2

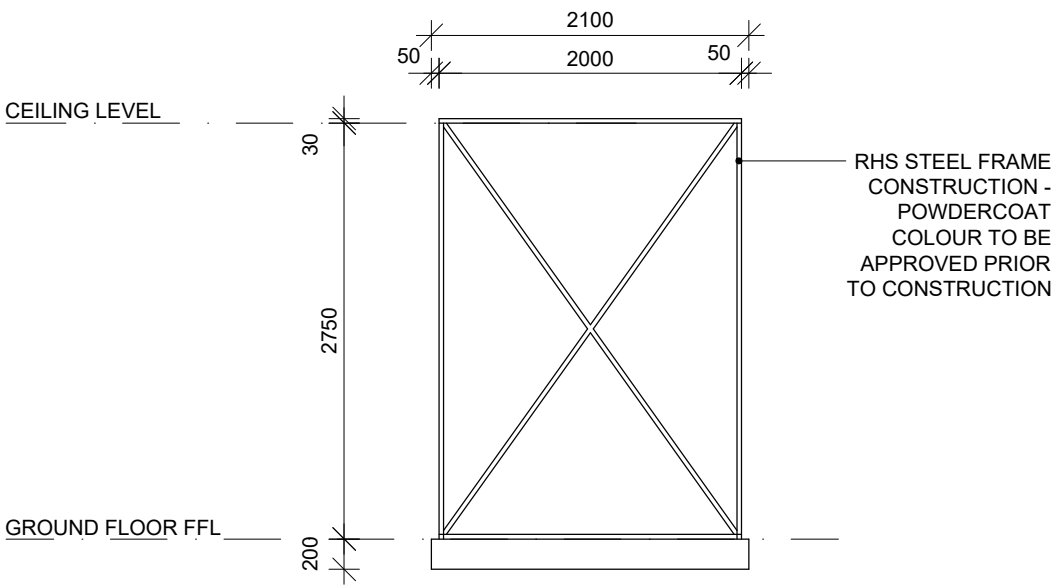


21 EATLET ELEVATION
1:50@A2

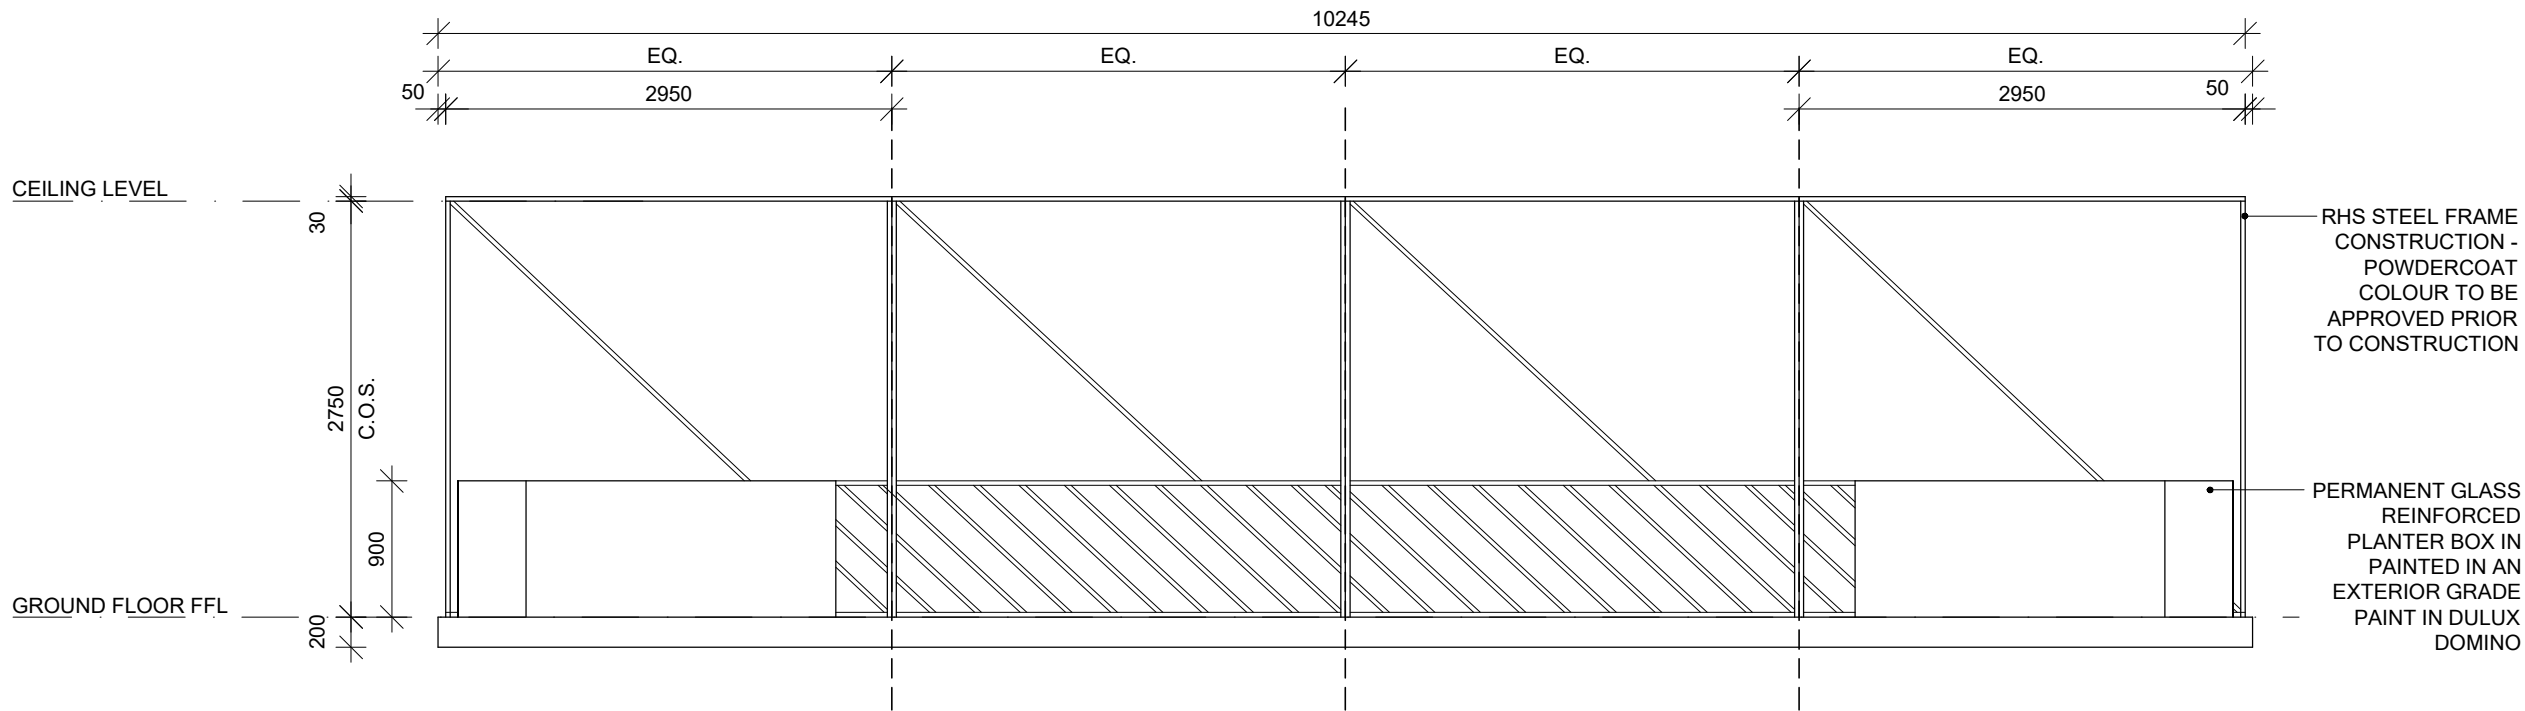

22 EATLET ELEVATION
1:50@A2

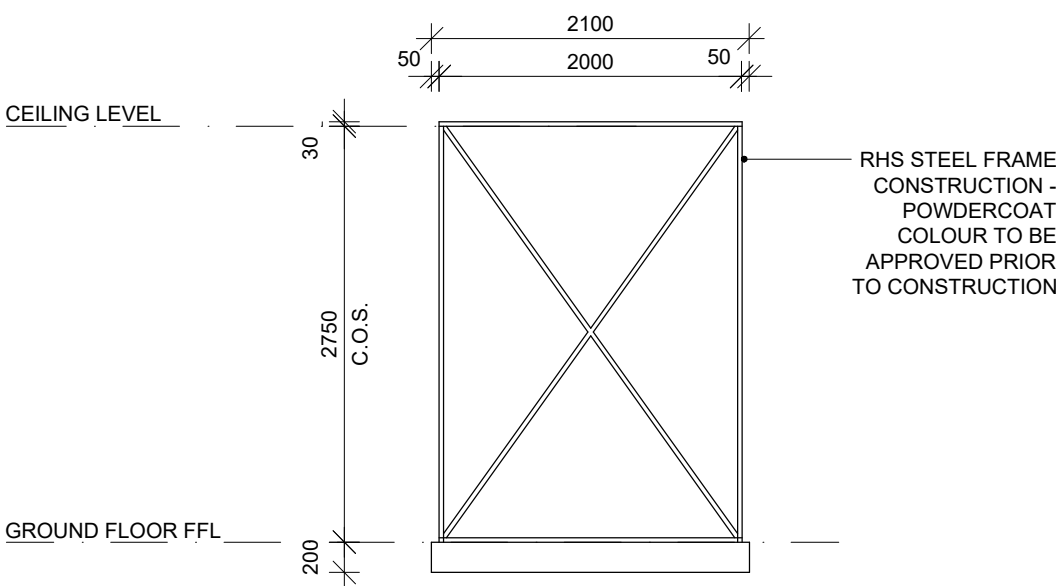

23 EATLET ELEVATION
1:50@A2

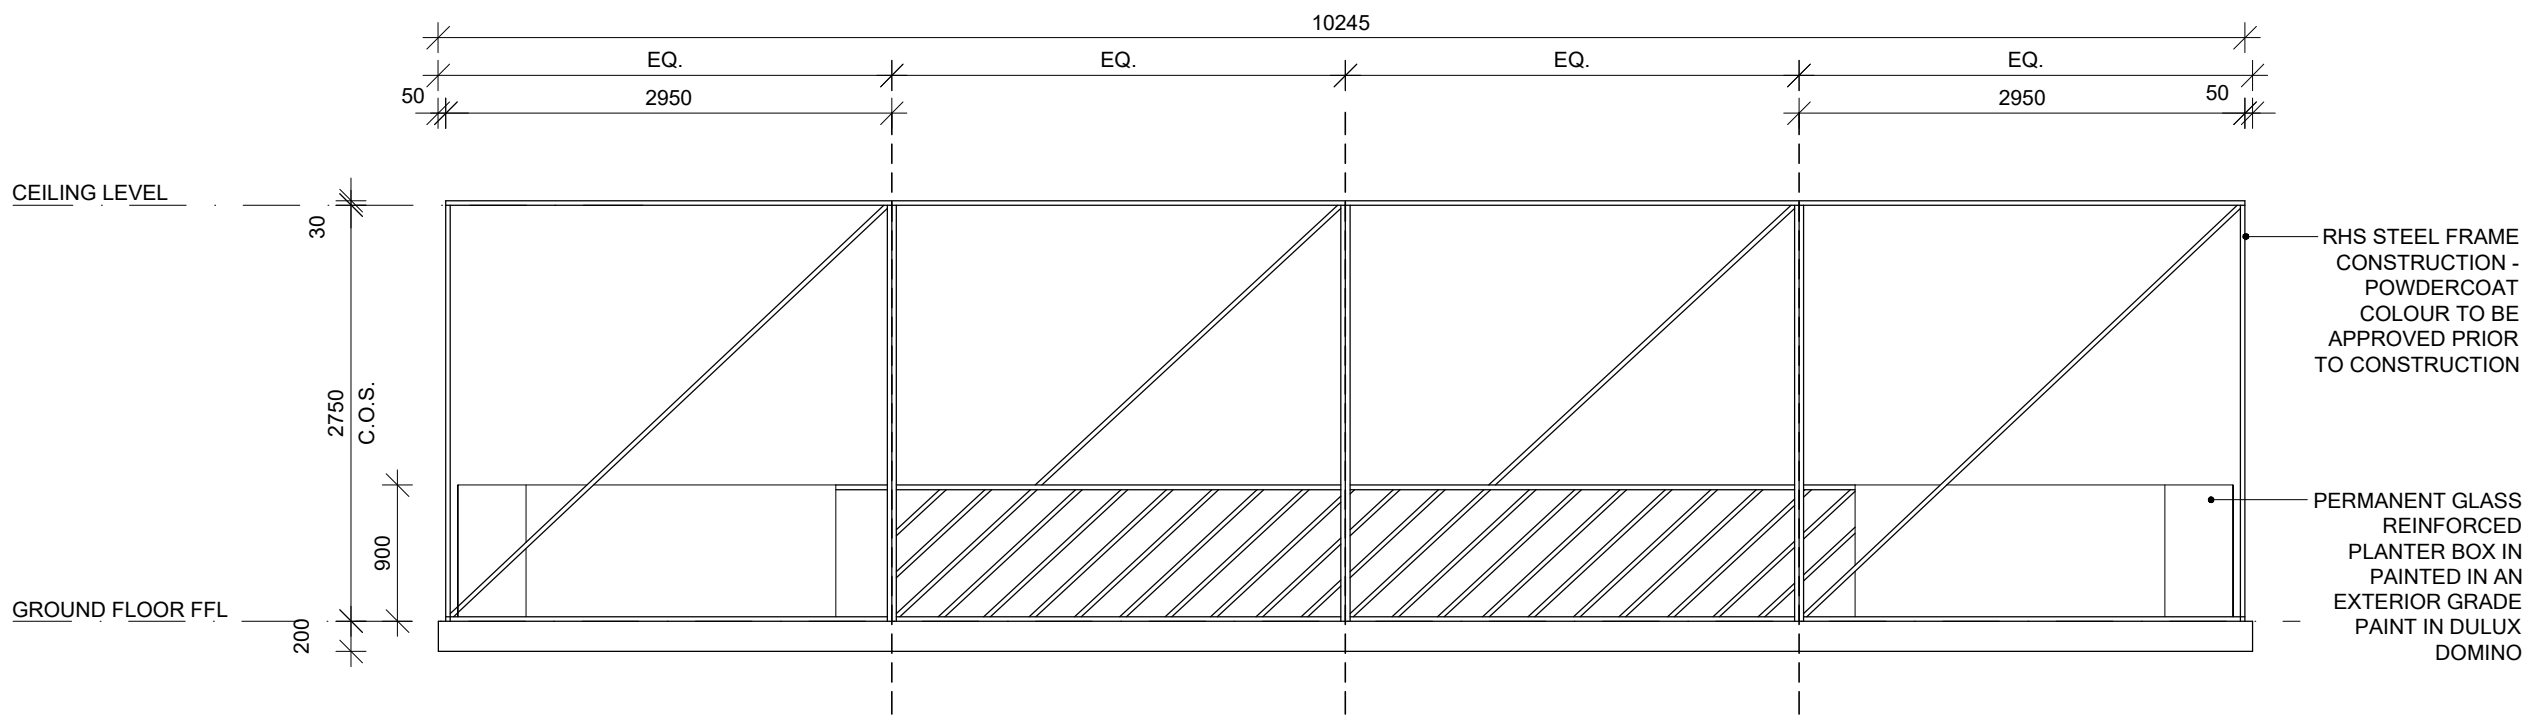

24 EATLET ELEVATION
1:50@A2

INTERIOR FINISHES

- S01 M PAINT DULUX WASH AND WEAR DOMINO GR10
- S02 XX PAINTS DULUX SONNO
- S03 XX FEATURE TILING NOVA ARQ. WHITE BY CINCA 50x50mm ON 200mm TILE
- S04 XX COMMERCIAL VINYL TBC TBC
- S05 NA ART BY STEVE BROWN TBC BY CLIENT
- S06 XX CEMINTEL CLADDING BARESTONE GRAPHITE FIXED TO BAR FRONT

- L LOW SHEEN GLOSS
- S SEMI GLOSS 2 PAK
- M MATTE/FLAT
- NA NOT APPLICABLE

ENSURE SAMPLE OF PAINTS COLOURS ARE APPLIED TO WALL FOR CLIENT SIGN OFF PRIOR TO COMMENCEMENT OF WORKS

#C3	AMENDMENTS TO KITCHEN LAYOUT	08.05.23
#C2	AMENDMENTS TO EATLET	27.03.23
#C1	AMENDMENTS TO EATLET	17.02.23
#C	ISSUED FOR CONSTRUCTION	15.02.23
BP	HYDRAULIC PLAN UPDATED	07.11.22
BP	ISSUED FOR BUILDING PERMIT	01.08.22
REV	DETAILS	DATE
CLIENT APPROVAL		
DATE DATE		
DRAWING TITLE		
EATLET ELEVATIONS		
DRAWING NO.	SCALE	REV
I-202	1:50@A2	IFC3
DATE	DRAWN	PROJECT NO
08.05.22	BA / AB	BWG21038
SITE		
VINYL CAFE		
636 NEWCASTLE STREET		
LEEDERVILLE WA 6007		
Copyright © to Buildwell Group 2012. Contractors must check all dimensions on site and confirm quantities before starting any work or shop drawings. Do not scale off drawings. Drawings may not be copied or reproduced without the written consent of Buildwell Group		

BUILD
WELL
GROUP

E: admin@buildwellgroup.com.au
W: www.buildwellgroup.com.au
M: 0412 522 942
R: 100517