

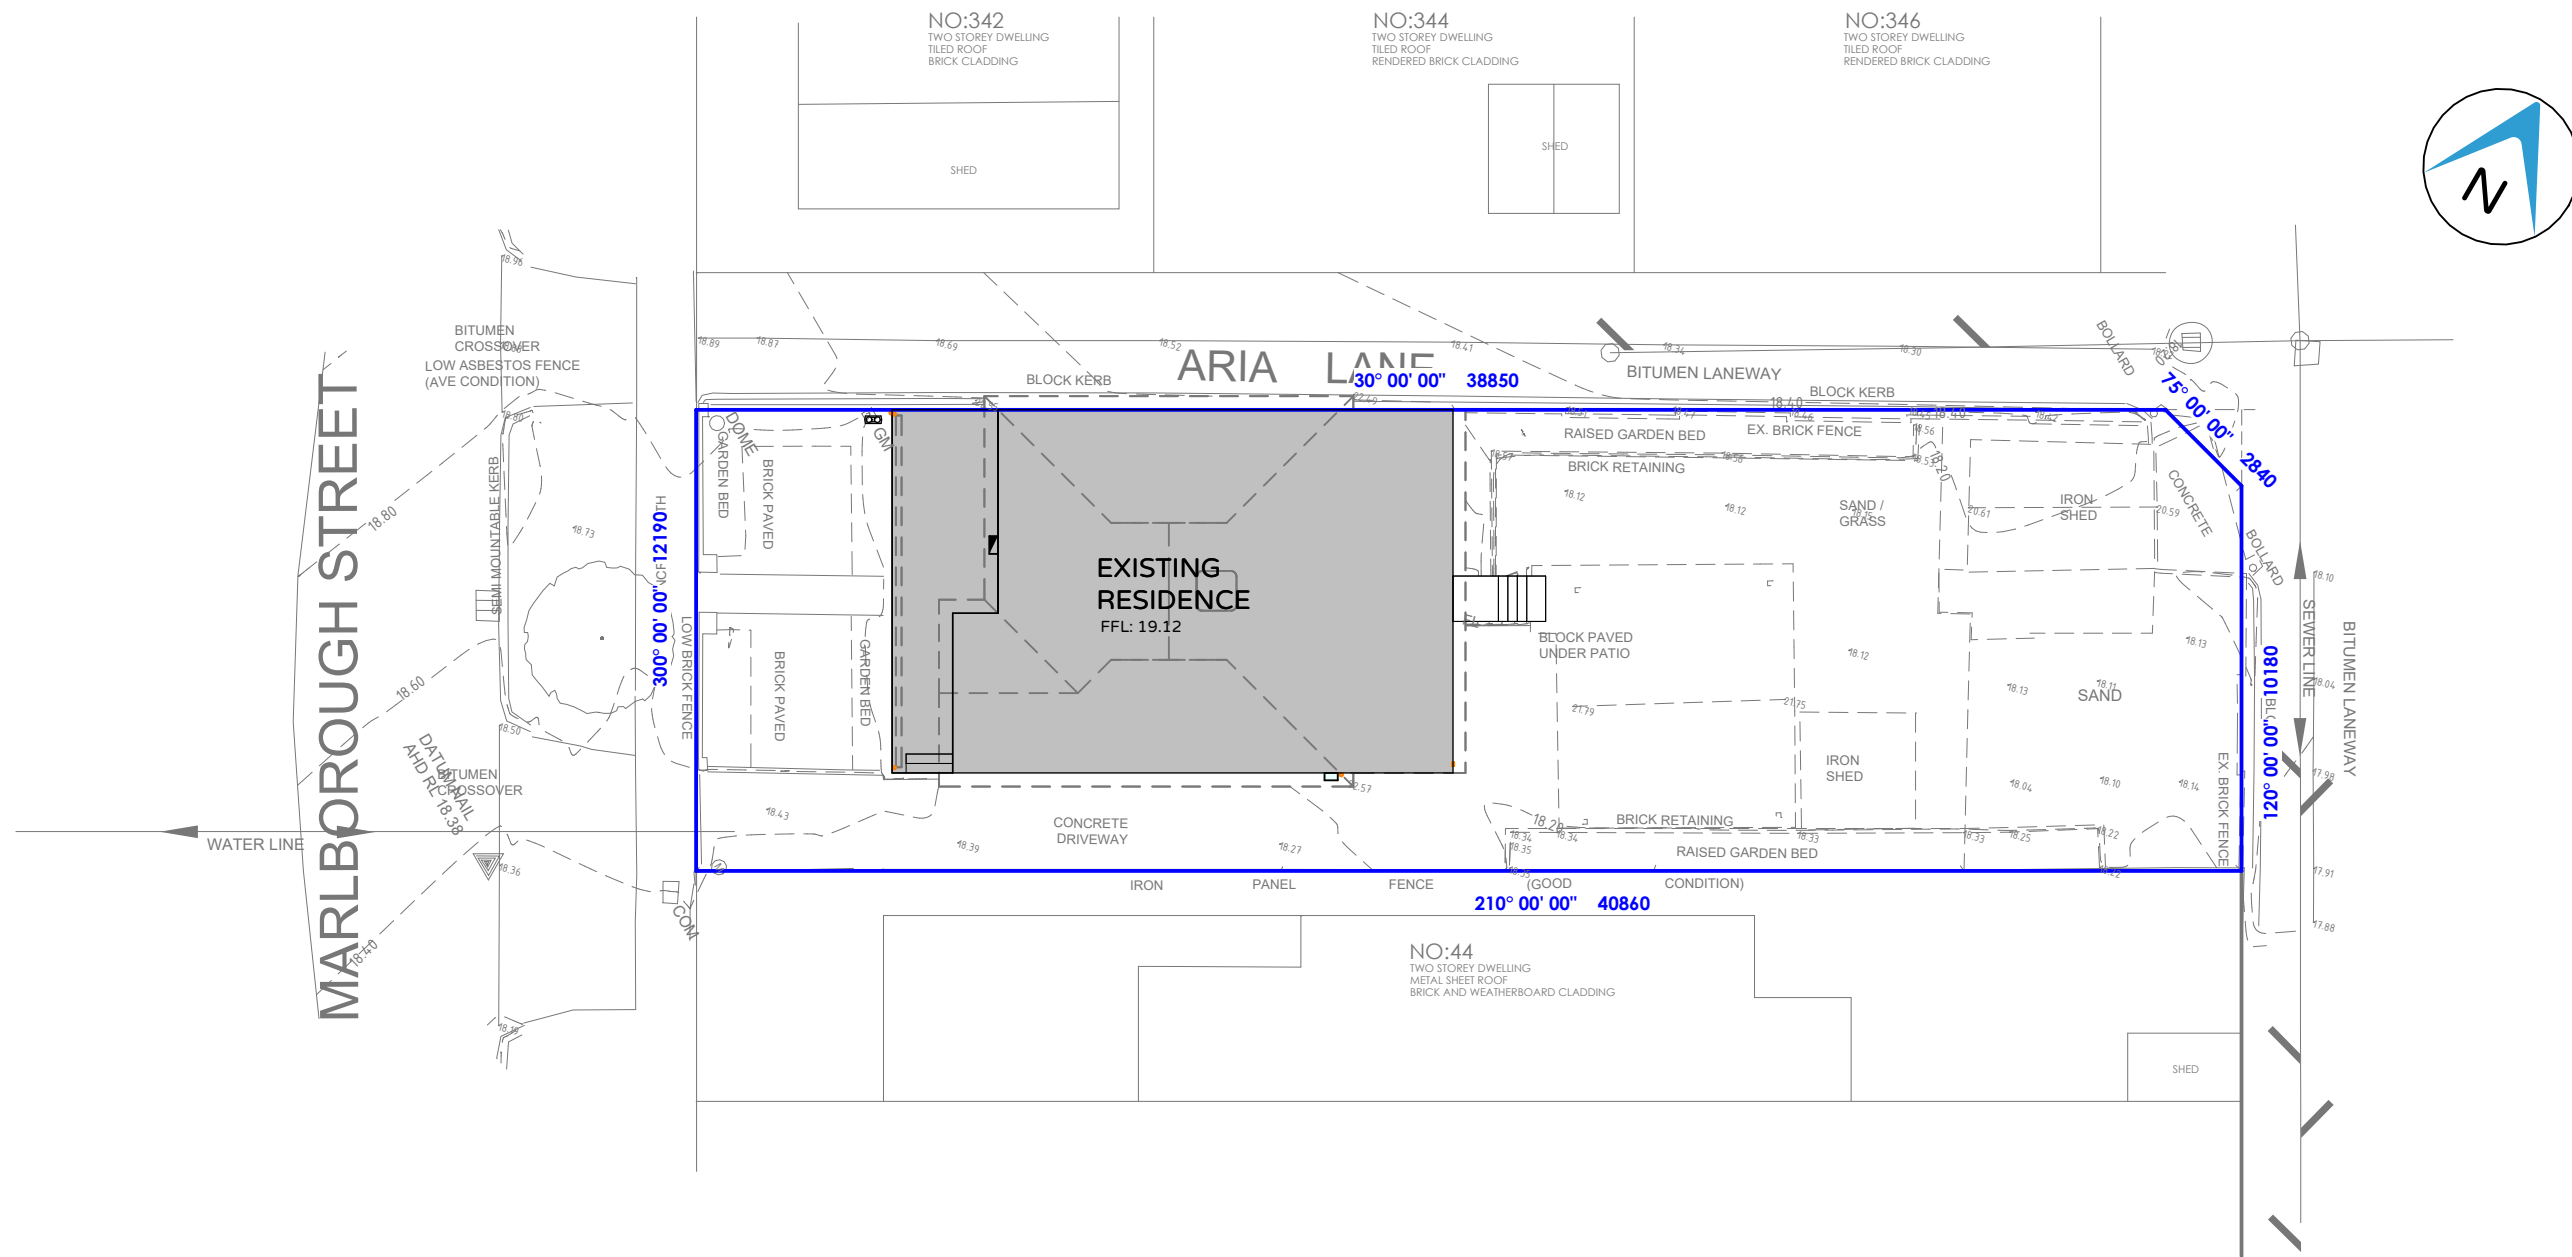


CITY OF VINCENT
RECEIVED
19 Oct 2026

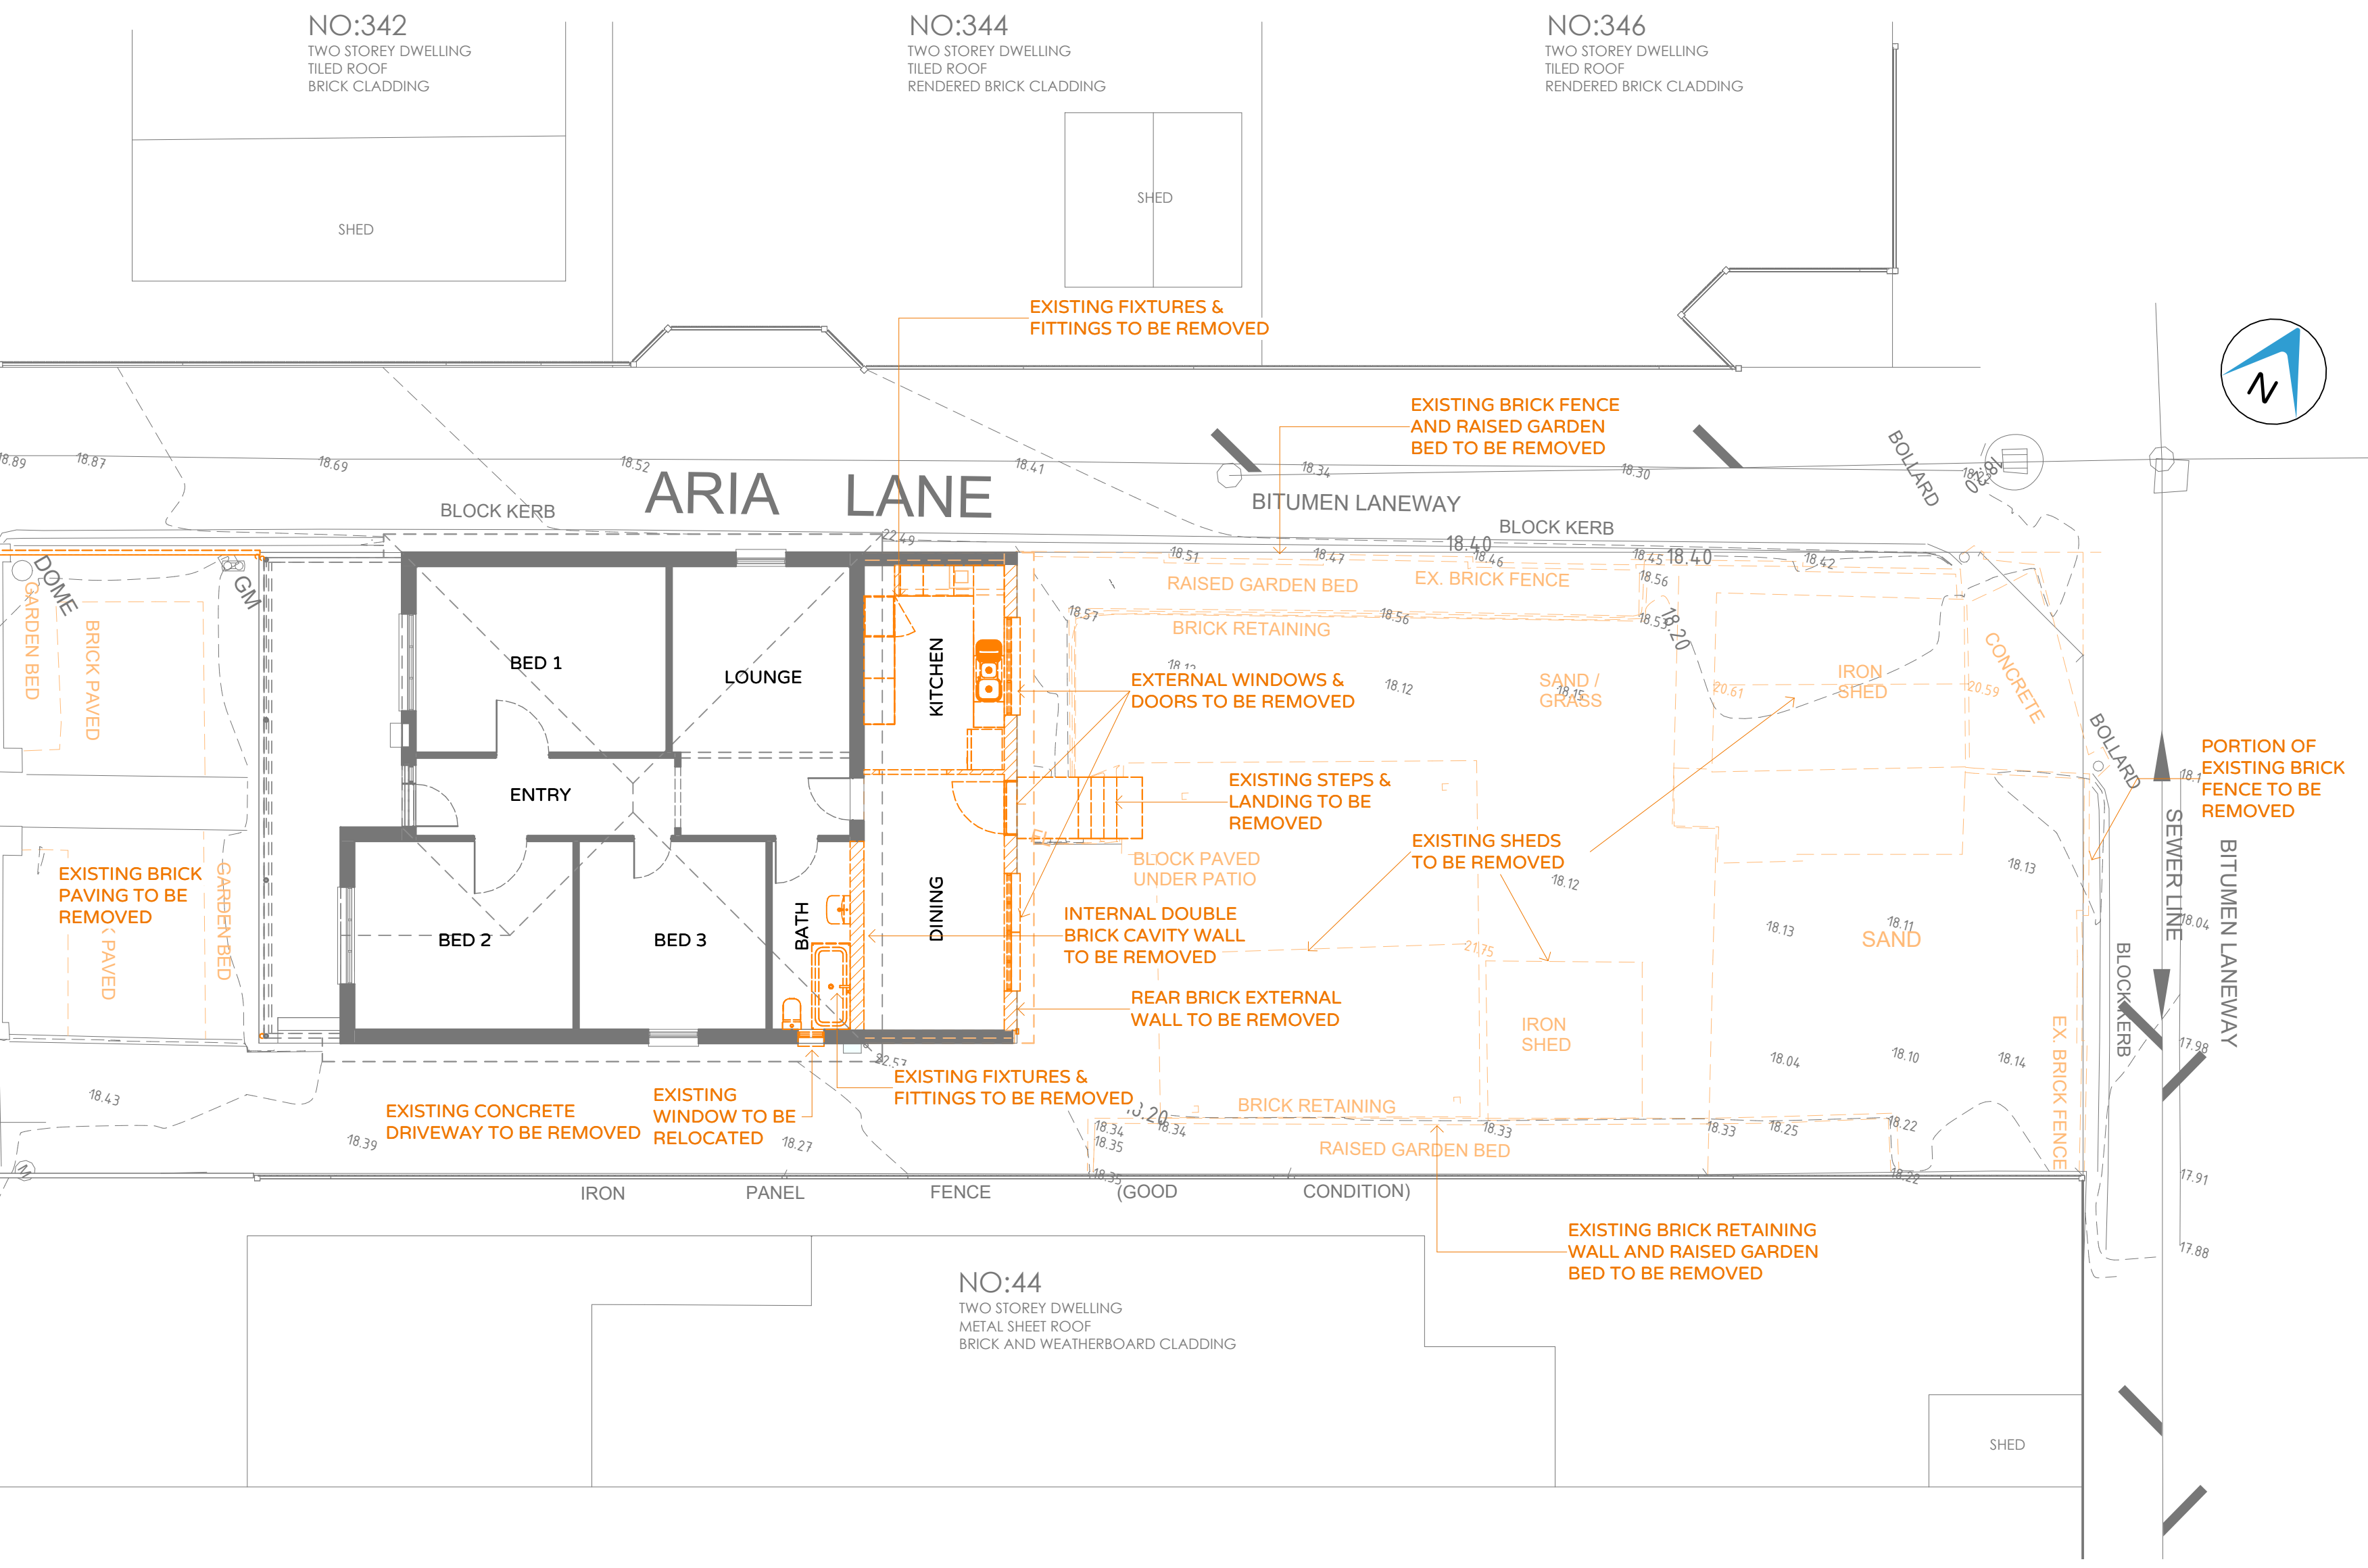

MARLBOROUGH STREET


DATA MAIL
AND RL 18.38

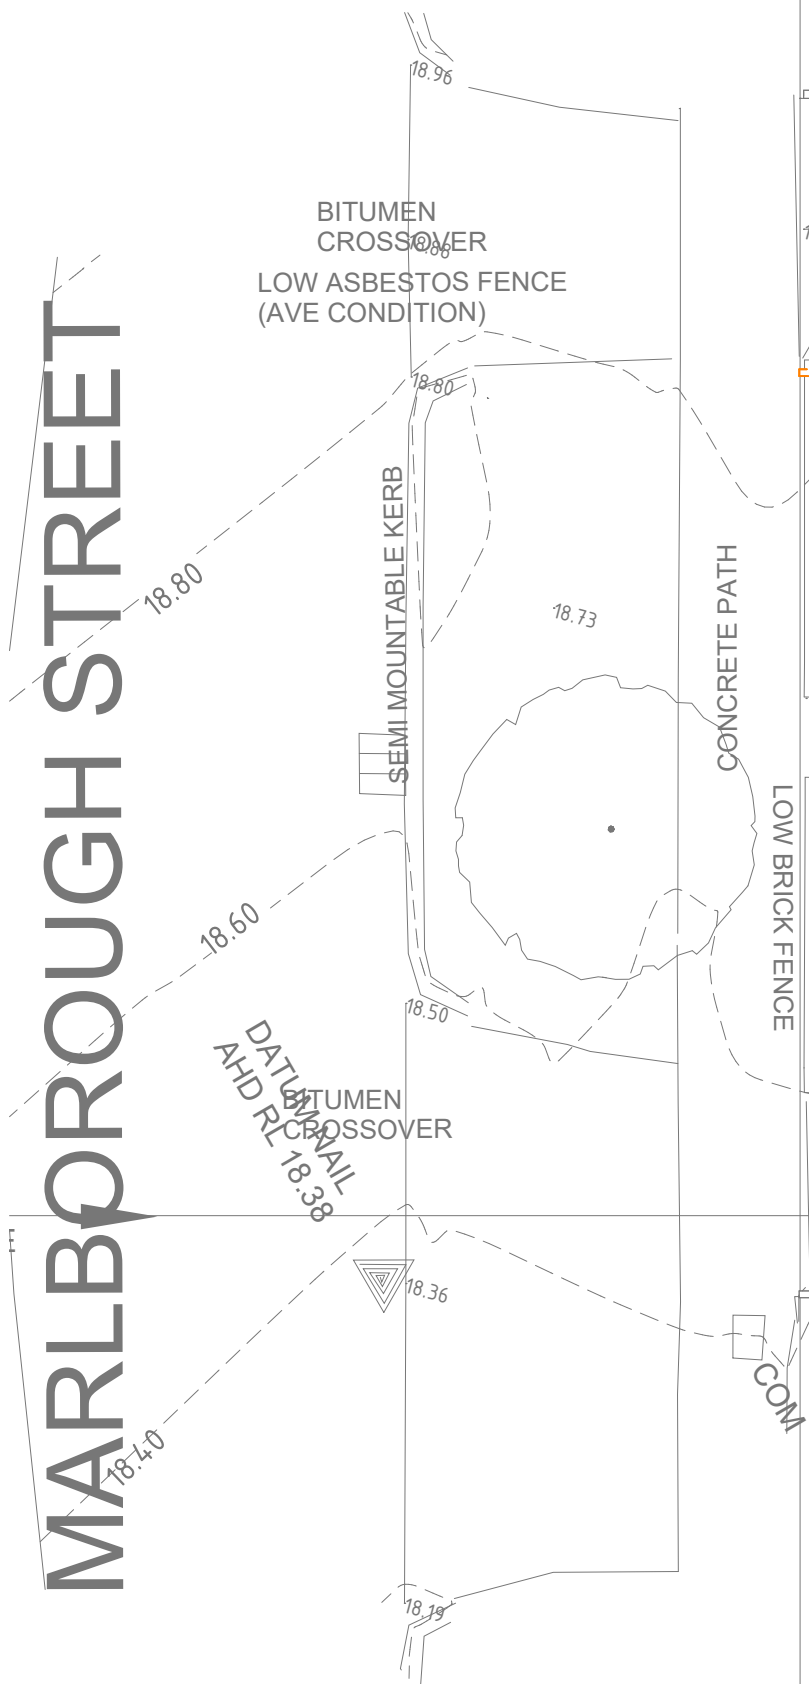

CITY OF VINCENT
RECEIVED
19 Oct 2026


DEMOLITION LEGEND	
	EXISTING WALLS TO BE RETAINED
	EXISTING WALLS TO BE DEMOLISHED
	SINGLE ORANGE DASHED LINE DENOTES ITEMS FOR DEMOLITION

CITY OF VINCENT
RECEIVED
19 Oct 2026

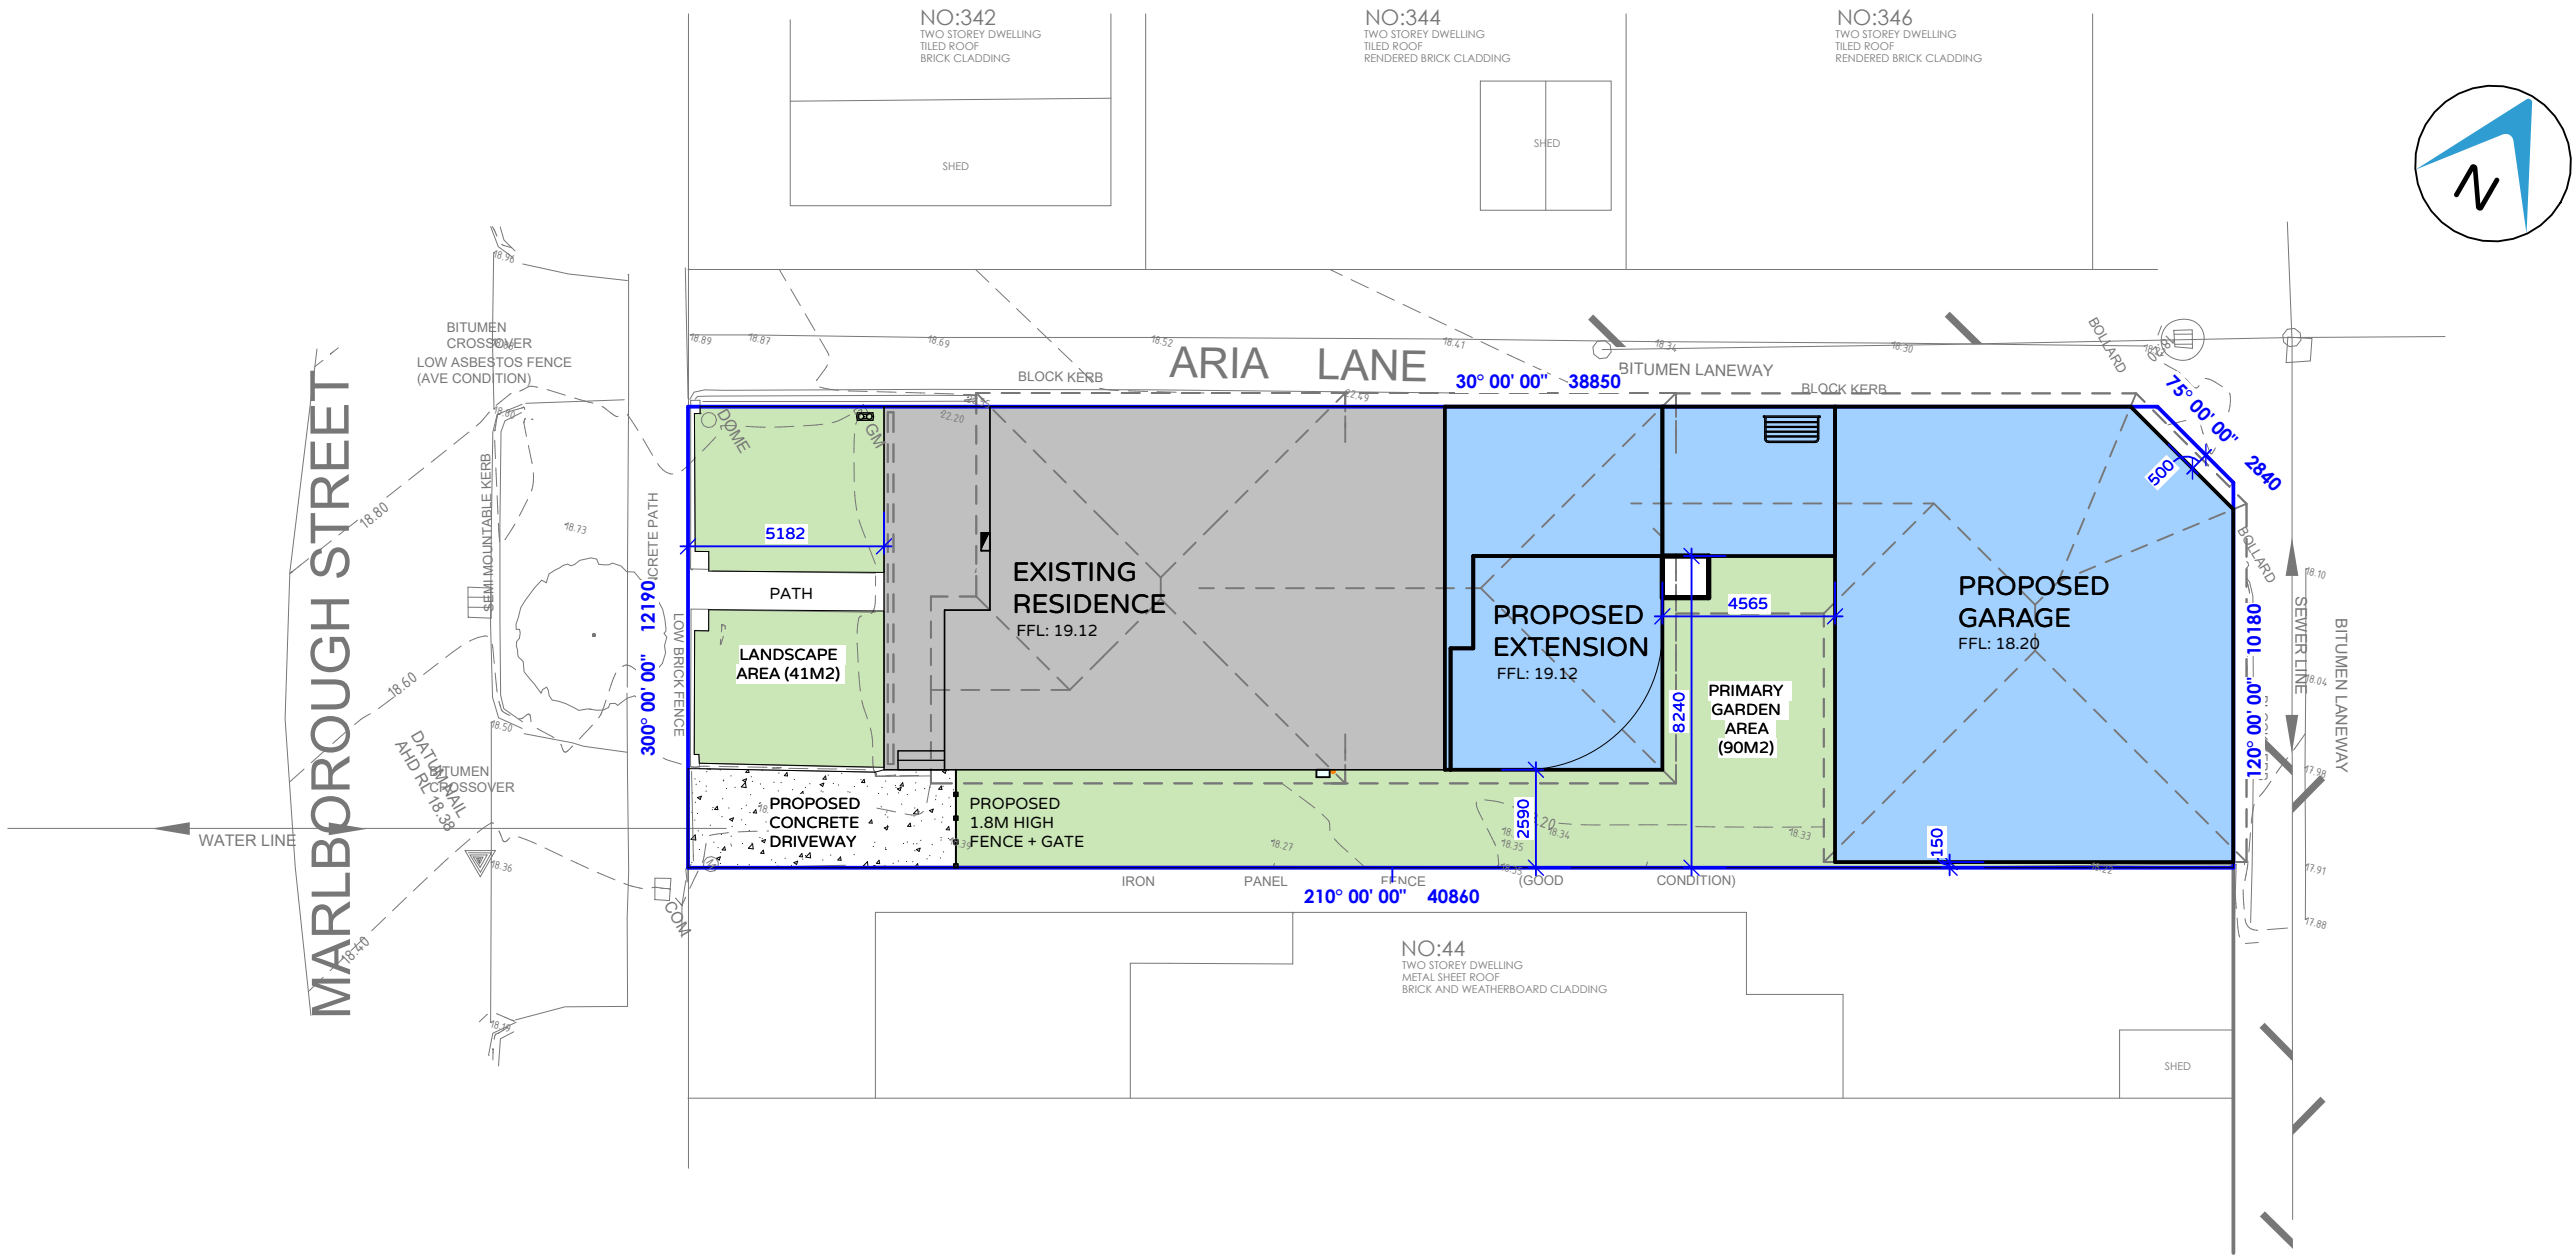

SITE AREA ANALYSIS		
DESCRIPTION	SQUARE METERAGE	PERCENTAGE
GRASS AREA	0.00 m ²	0.00%
TOTAL PERMEABLE SPACE	0.00 m ²	0.00%
SITE COVERAGE	338.67 m ²	68.29%
GRASS AREA	121.93 m ²	24.59%
<varies>	35.30 m ²	7.12%
TOTAL HARD COVER	495.90 m ²	100.00%
SITE AREA	495.90 m ²	100.00%

CITY OF VINCENT
RECEIVED
19 Oct 2026

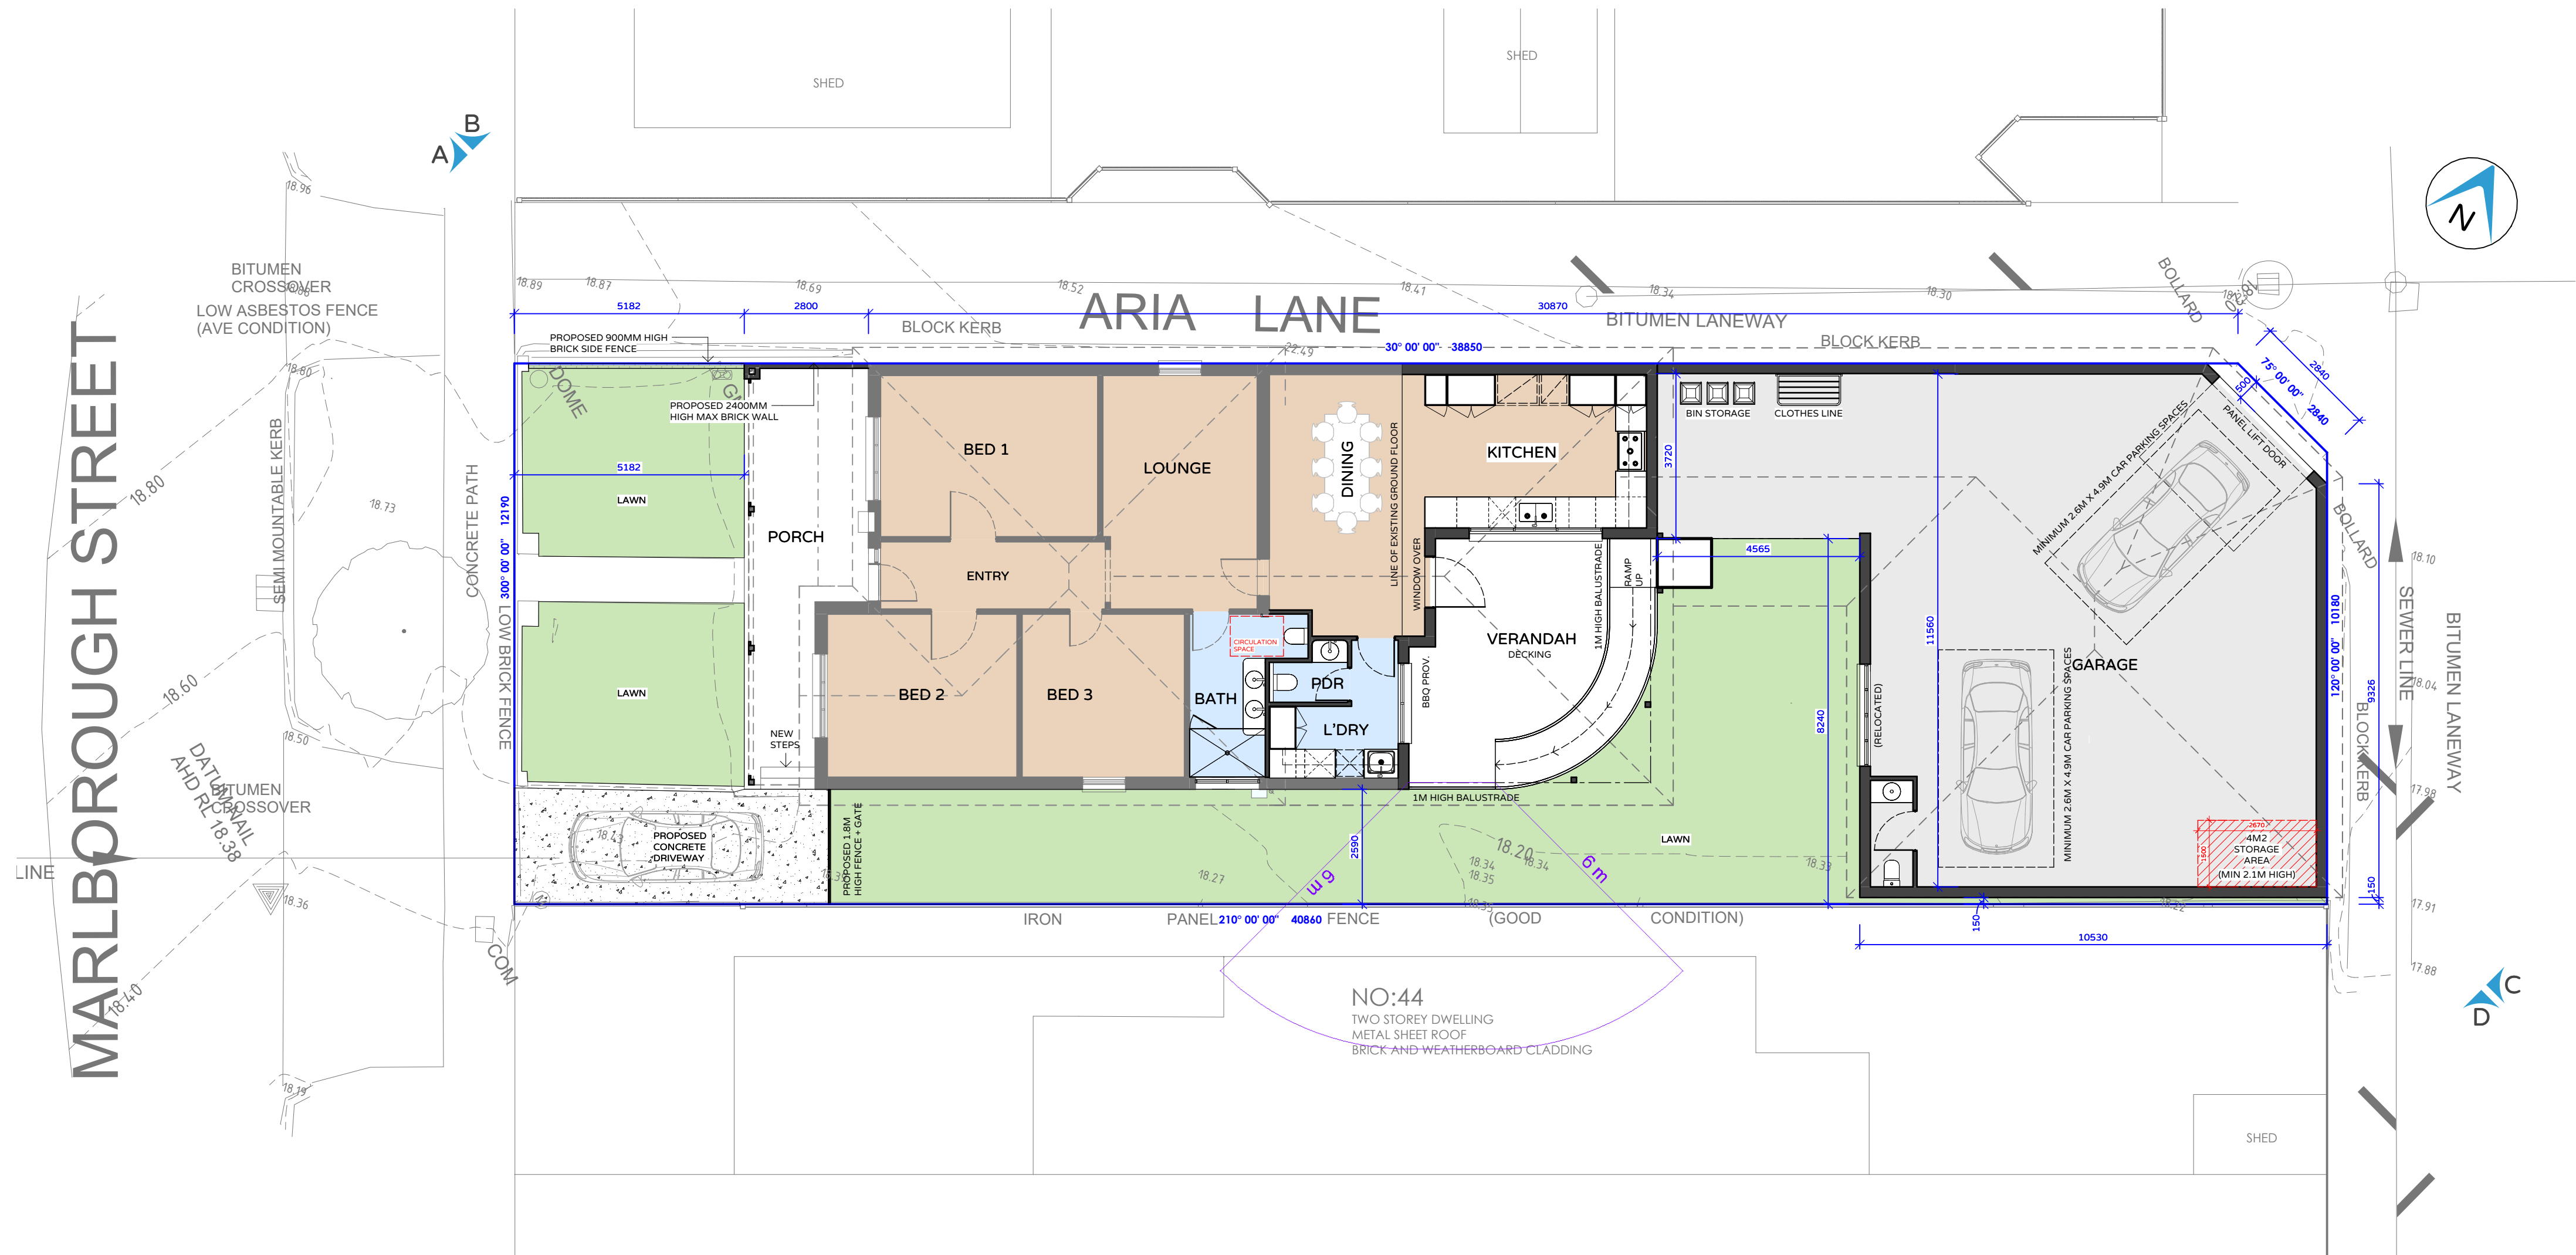


AREA TABLE		
LOCATION	SQUARE METERS	BUILDING SQUARES
EX. GROUND FLOOR	120.36 m ²	12.96
PROP. GROUND FLOOR	25.22 m ²	2.71
SUB TOTAL	145.58 m ²	15.67
PROP. GARAGE	141.13 m ²	15.19
PROP. OUTDOOR LIVING	30.18 m ²	3.25
EX. PORCH	21.82 m ²	2.35
TOTAL OTHER	193.12 m ²	20.79
TOTAL AREA	338.70 m ²	36.46


MATERIALS & COLOURS SCHEDULE

ROOFING	COLORBOND CUSTOM ORB SHEET ROOF SURFMIST
EXTERIOR WALLS	STUCCO RENDERED BRICKWORK PORTER'S GREAT WHITE
VERANDAH POSTS	TIMBER POSTS PAINTED MANGROVE
FRONT GATE & SLIDING GATE	METAL MANGROVE
WINDOW & DOOR FRAMES	TIMBER FRAMED MANGROVE
DOWNPIPES	METAL SURFMIST
FASCIAS & GUTTERS	METAL MANGROVE
GARAGE PANEL LIFT DOORS	METAL MANGROVE
DECKING	TIMBER MERBAU

CITY OF VINCENT
RECEIVED
19 Oct 2026


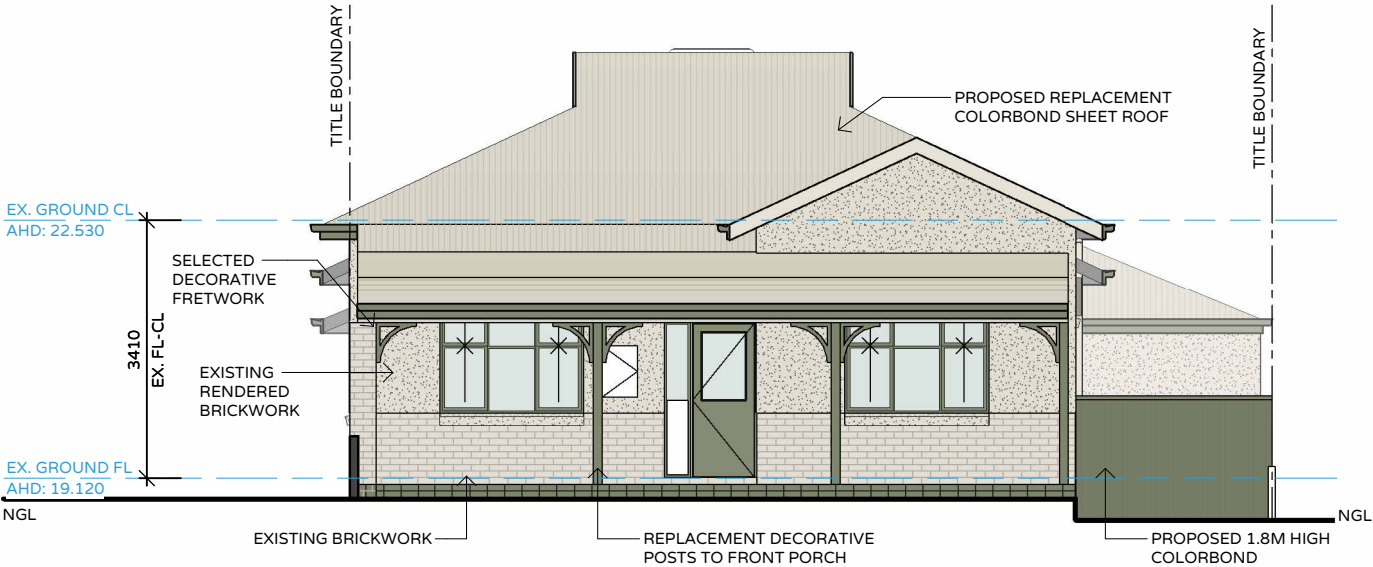



ELEVATION A - (SOUTH-WEST)

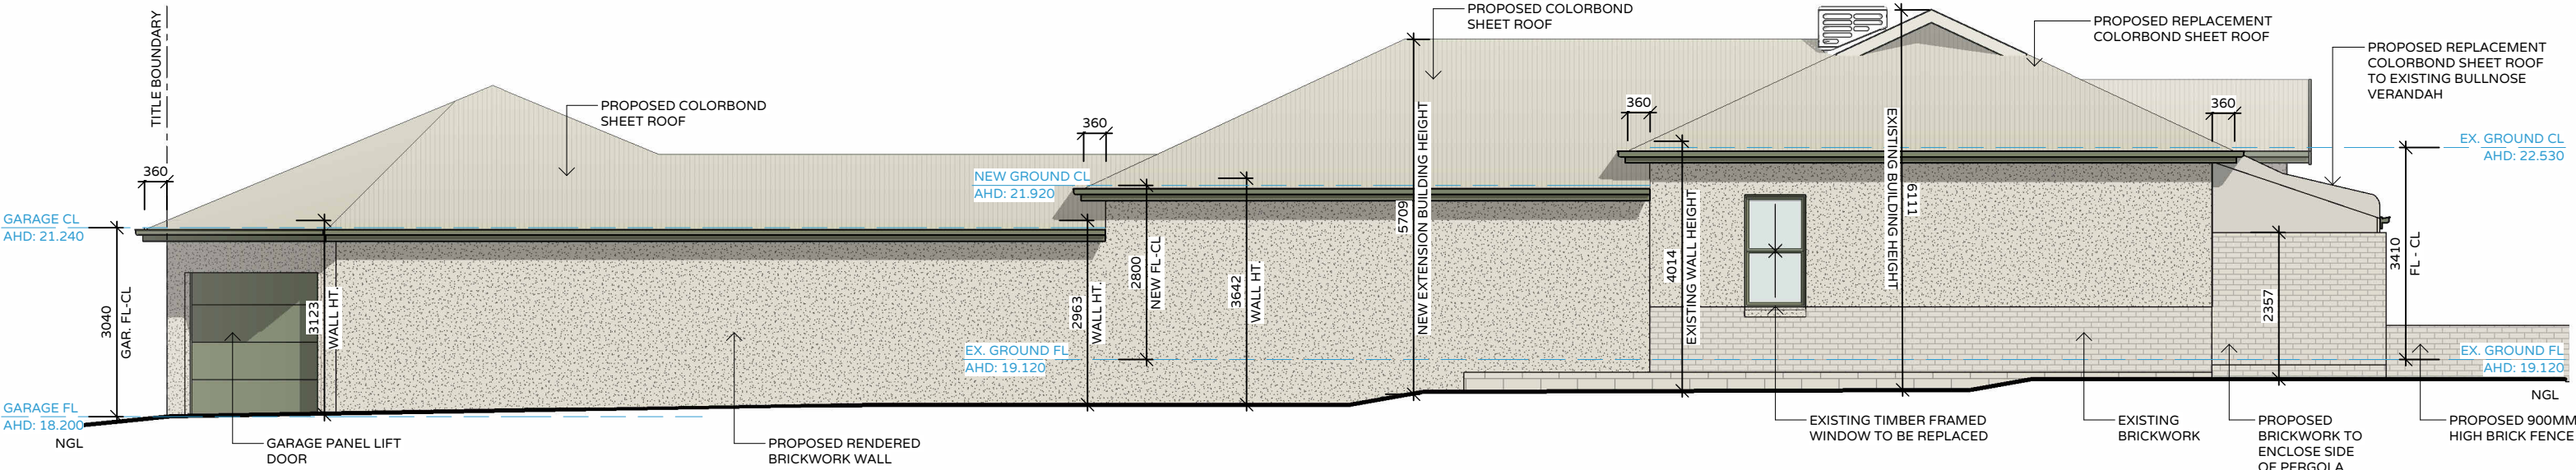


ELEVATION B - (NORTH-WEST)

MATERIALS & COLOURS SCHEDULE

 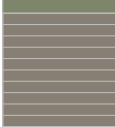ROOFING		COLORBOND CUSTOM ORB SHEET ROOF SURFMIST
EXTERIOR WALLS		STUCCO RENDERED BRICKWORK PORTER'S GREAT WHITE
VERANDAH POSTS		TIMBER POSTS PAINTED MANGROVE
FRONT GATE & SLIDING GATE		METAL MANGROVE
WINDOW & DOOR FRAMES		TIMBER FRAMED MANGROVE
DOWNPIPES		METAL SURFMIST
FASCIAS & GUTTERS		METAL MANGROVE
GARAGE PANEL LIFT DOORS		METAL MANGROVE
DECKING		TIMBER MERBAU

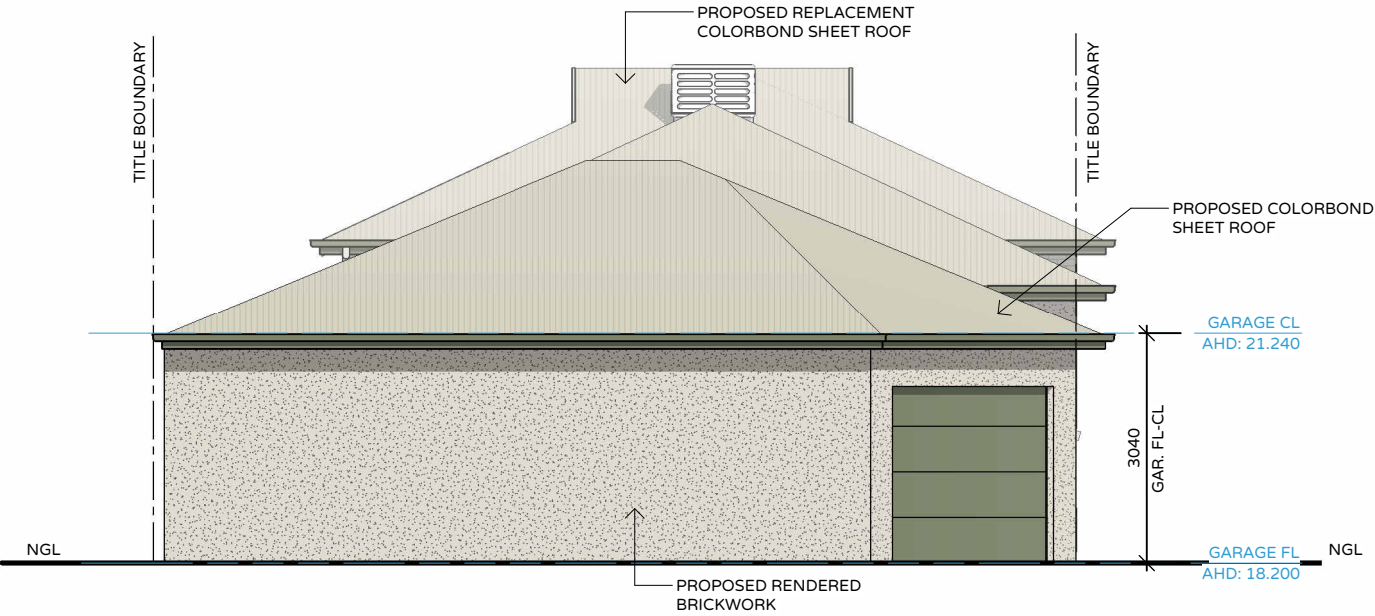


ELEVATION C - (NORTH-EAST)

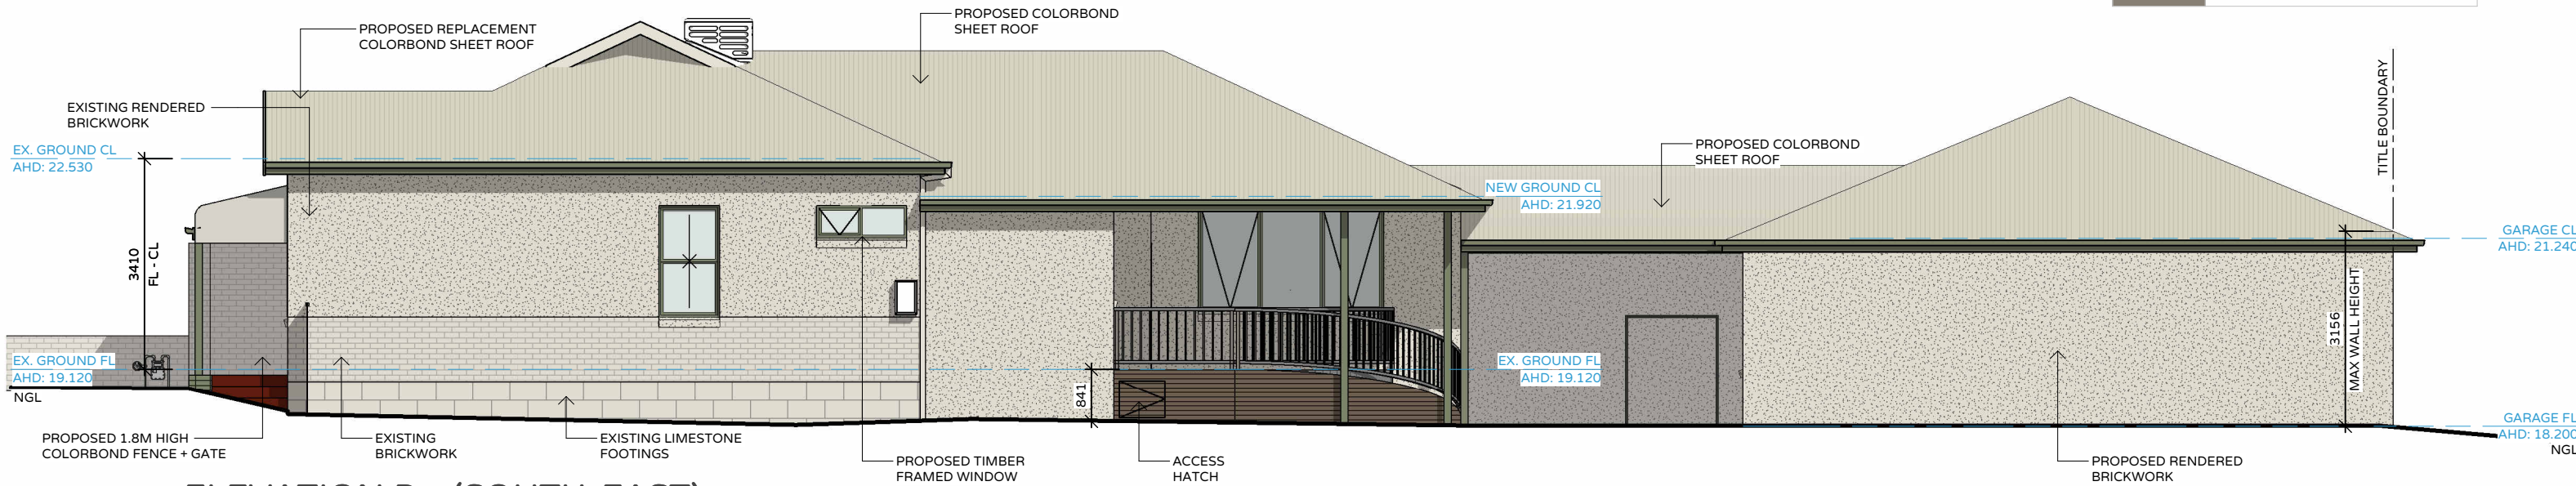

ELEVATION D - (SOUTH-EAST)

CITY OF VINCENT
RECEIVED
19 Oct 2026

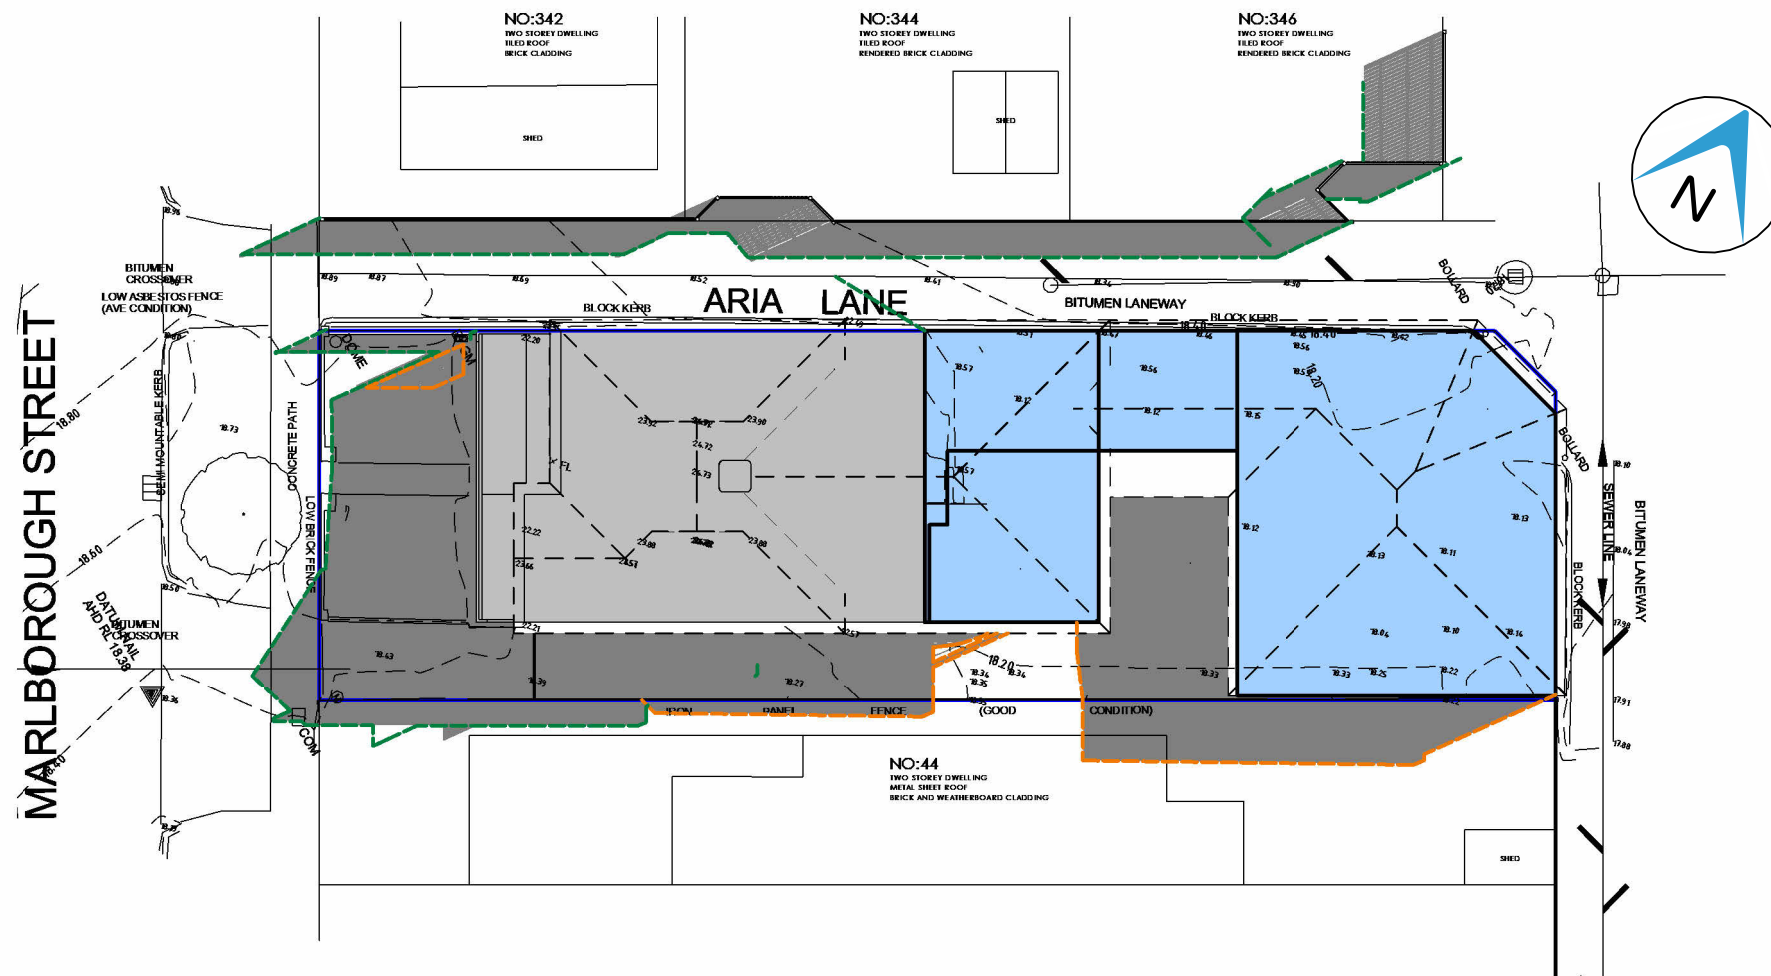

SHADOWS JUNE 21 - 12PM
1 : 250

SHADOW DIAGRAM LEGEND

	SHADOWS CASTED BY AN EXISTING STRUCTURE
	SHADOWS CASTED BY A PROPOSED STRUCTURE