




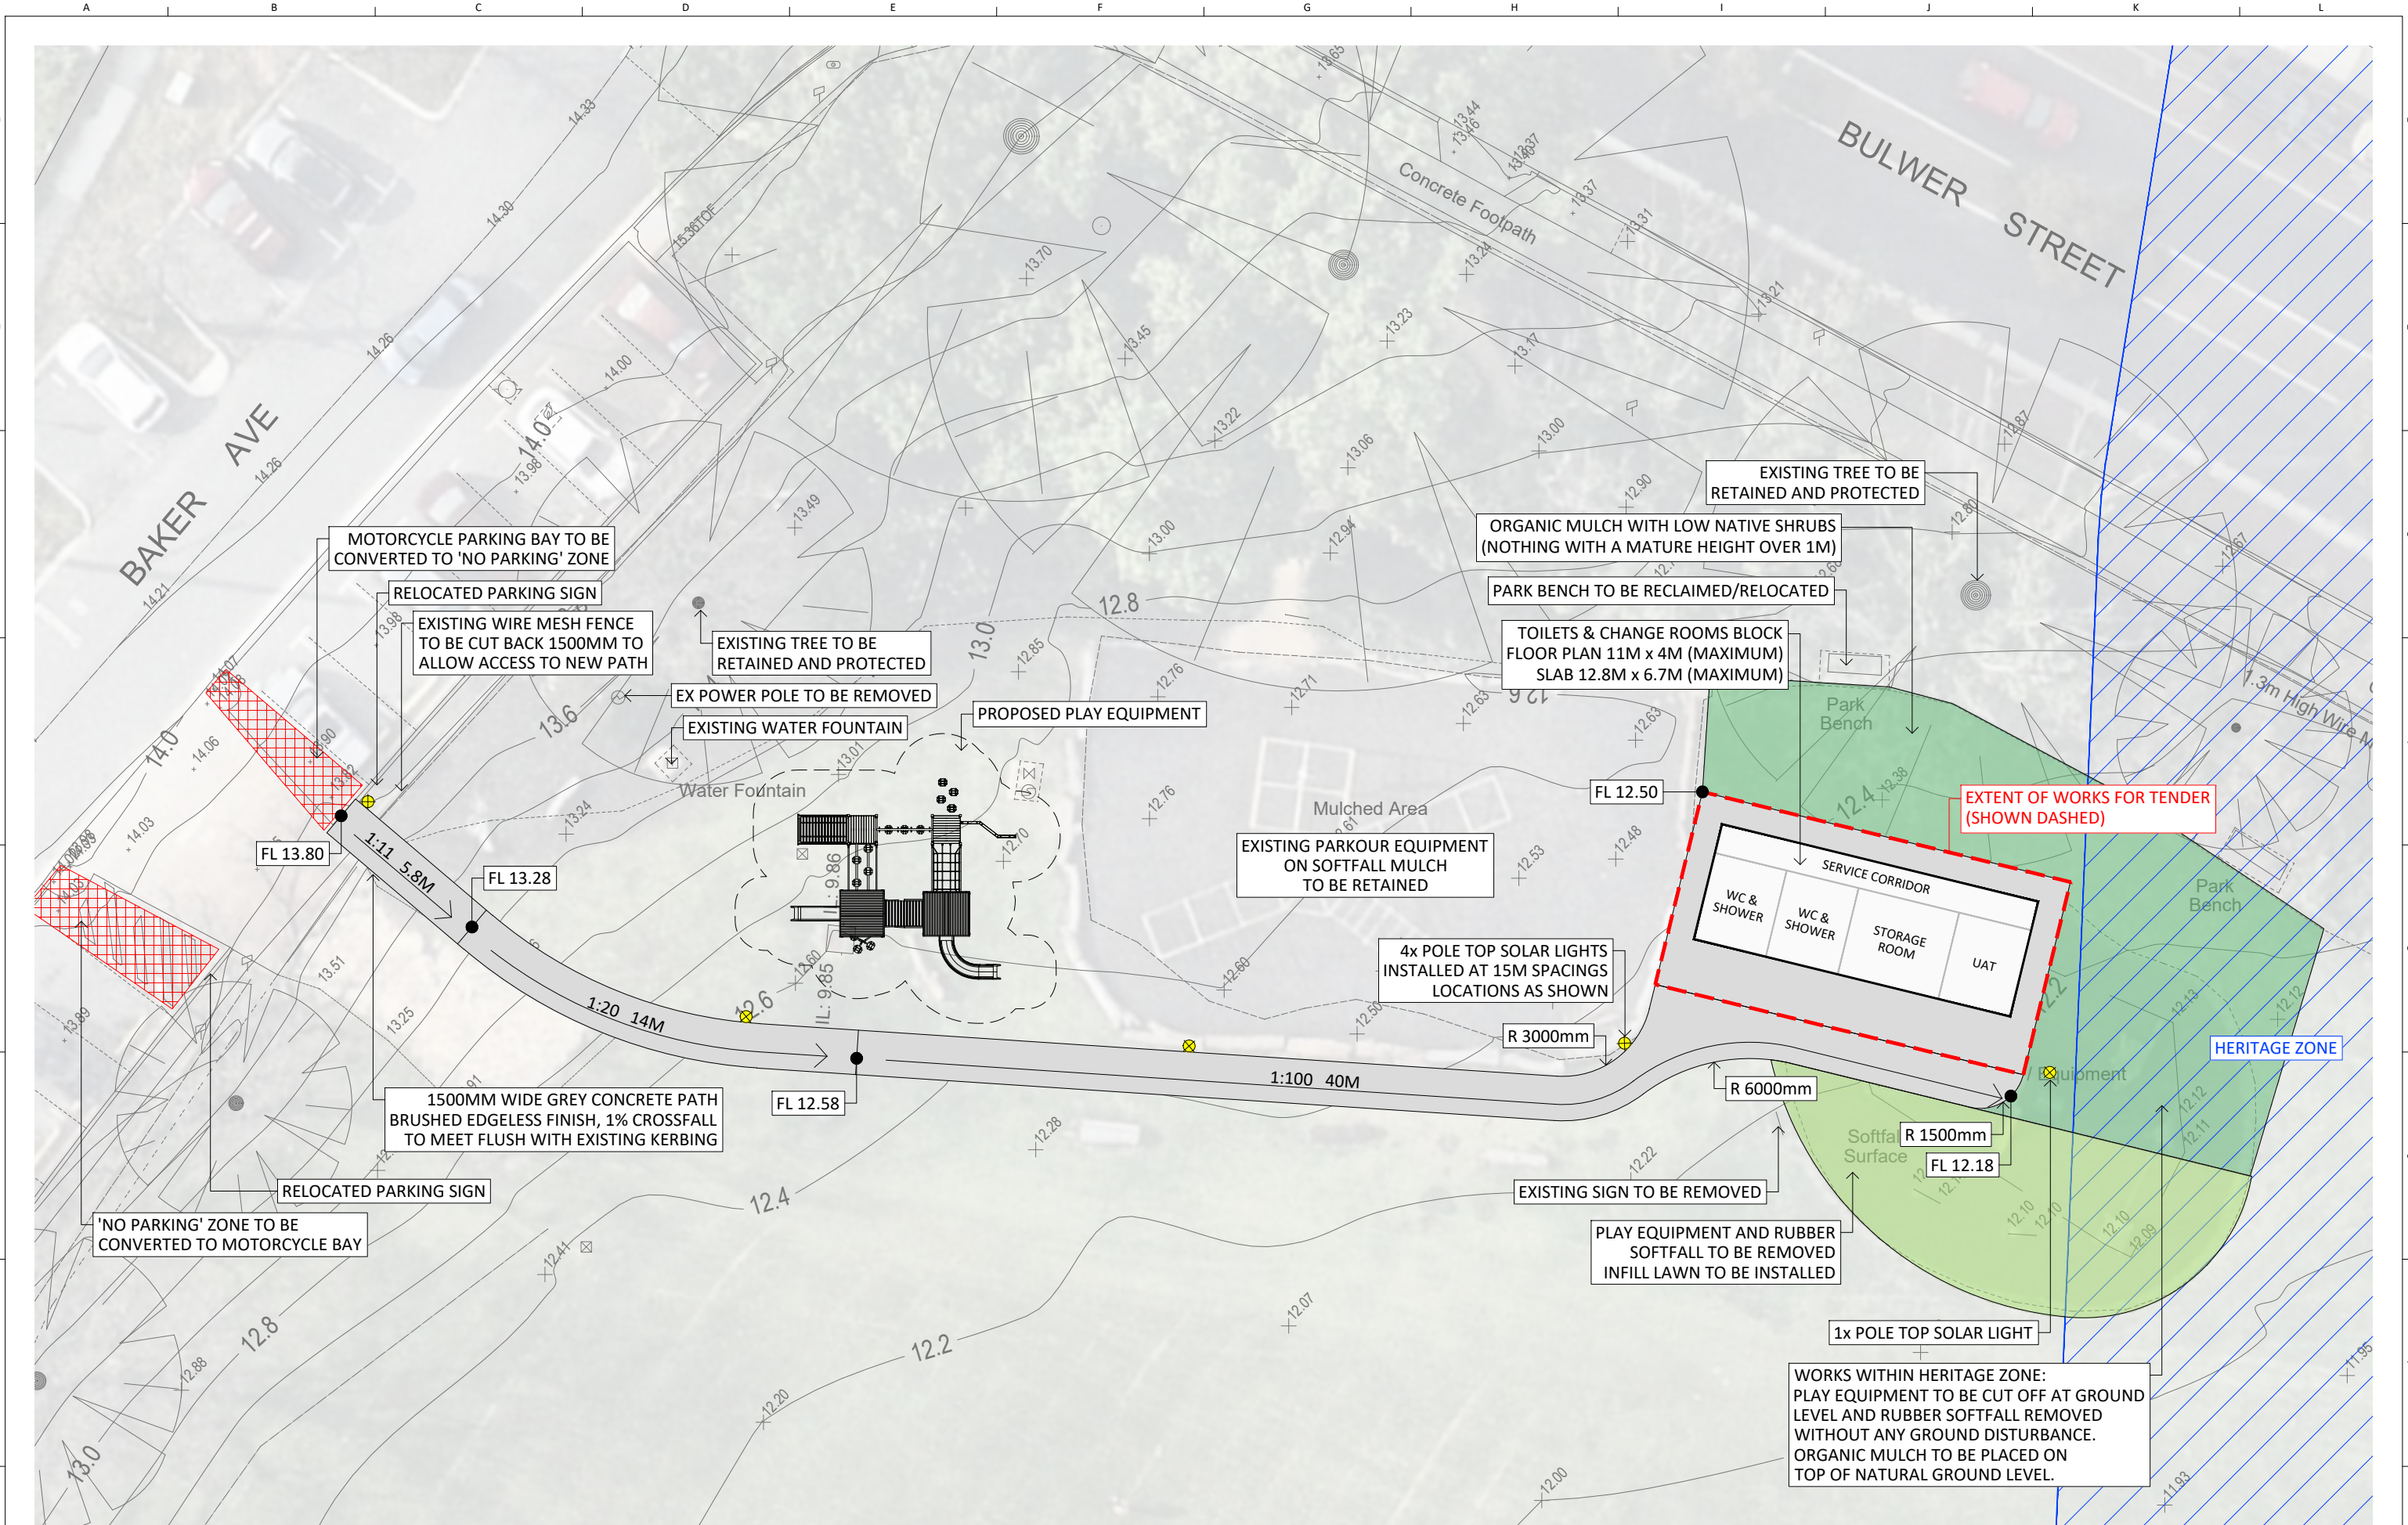

CITY OF VINCENT

COPYRIGHT
THIS DRAWING IS A COPYRIGHT OF THE CITY OF VINCENT AND MAY NOT BE REPRODUCED FOR ANY PURPOSE WITHOUT THE CITY'S CONSENT, OTHER THAN FOR THE PURPOSES OF ORDERING, SUPPLY OR CONSTRUCTION.

NOTES

- THIS DRAWING MUST BE READ IN CONJUNCTION WITH ALL RELEVANT CONTRACTS, DRAWINGS, AND SPECIFICATIONS.
- DISCREPANCIES MUST BE REFERRED TO THE SUPERINTENDENT FOR DETERMINATION, PRIOR TO WORKS COMMENCING.
- WRITTEN DIMENSIONS TAKE PRECEDENCE OVER SCALED AND MUST BE CONFIRMED ON SITE PRIOR TO CONSTRUCTION.
- LABELLED QUANTITIES ON DRAWINGS TAKE PRECEDENCE OVER SCHEDULED QUANTITIES.
- ALL STRUCTURE DESIGNS MUST BE CERTIFIED BY AN AUTHORIZED ENGINEER PRIOR TO CONSTRUCTION.
- UNLESS OTHERWISE INDICATED, EXISTING SITE FEATURES ARE TO BE RETAINED.

REVISION			
No.	DESCRIPTION	DRAWN	DATE
A	ISSUE FOR REVIEW	MM	14.11.23
B	ISSUE FOR TENDER	MM	17.11.23

BIRDWOOD SQUARE
PUBLIC TOILETS & CHANGEROOMS
301 Beaufort St, Perth WA 6000

STATUS
FOR TENDER
DRAWING TITLE
CONCEPT PLAN
SCALE
1:100 @ A1
1:200 @ A3

REVISION
B
DWG NUMBER
L001

