


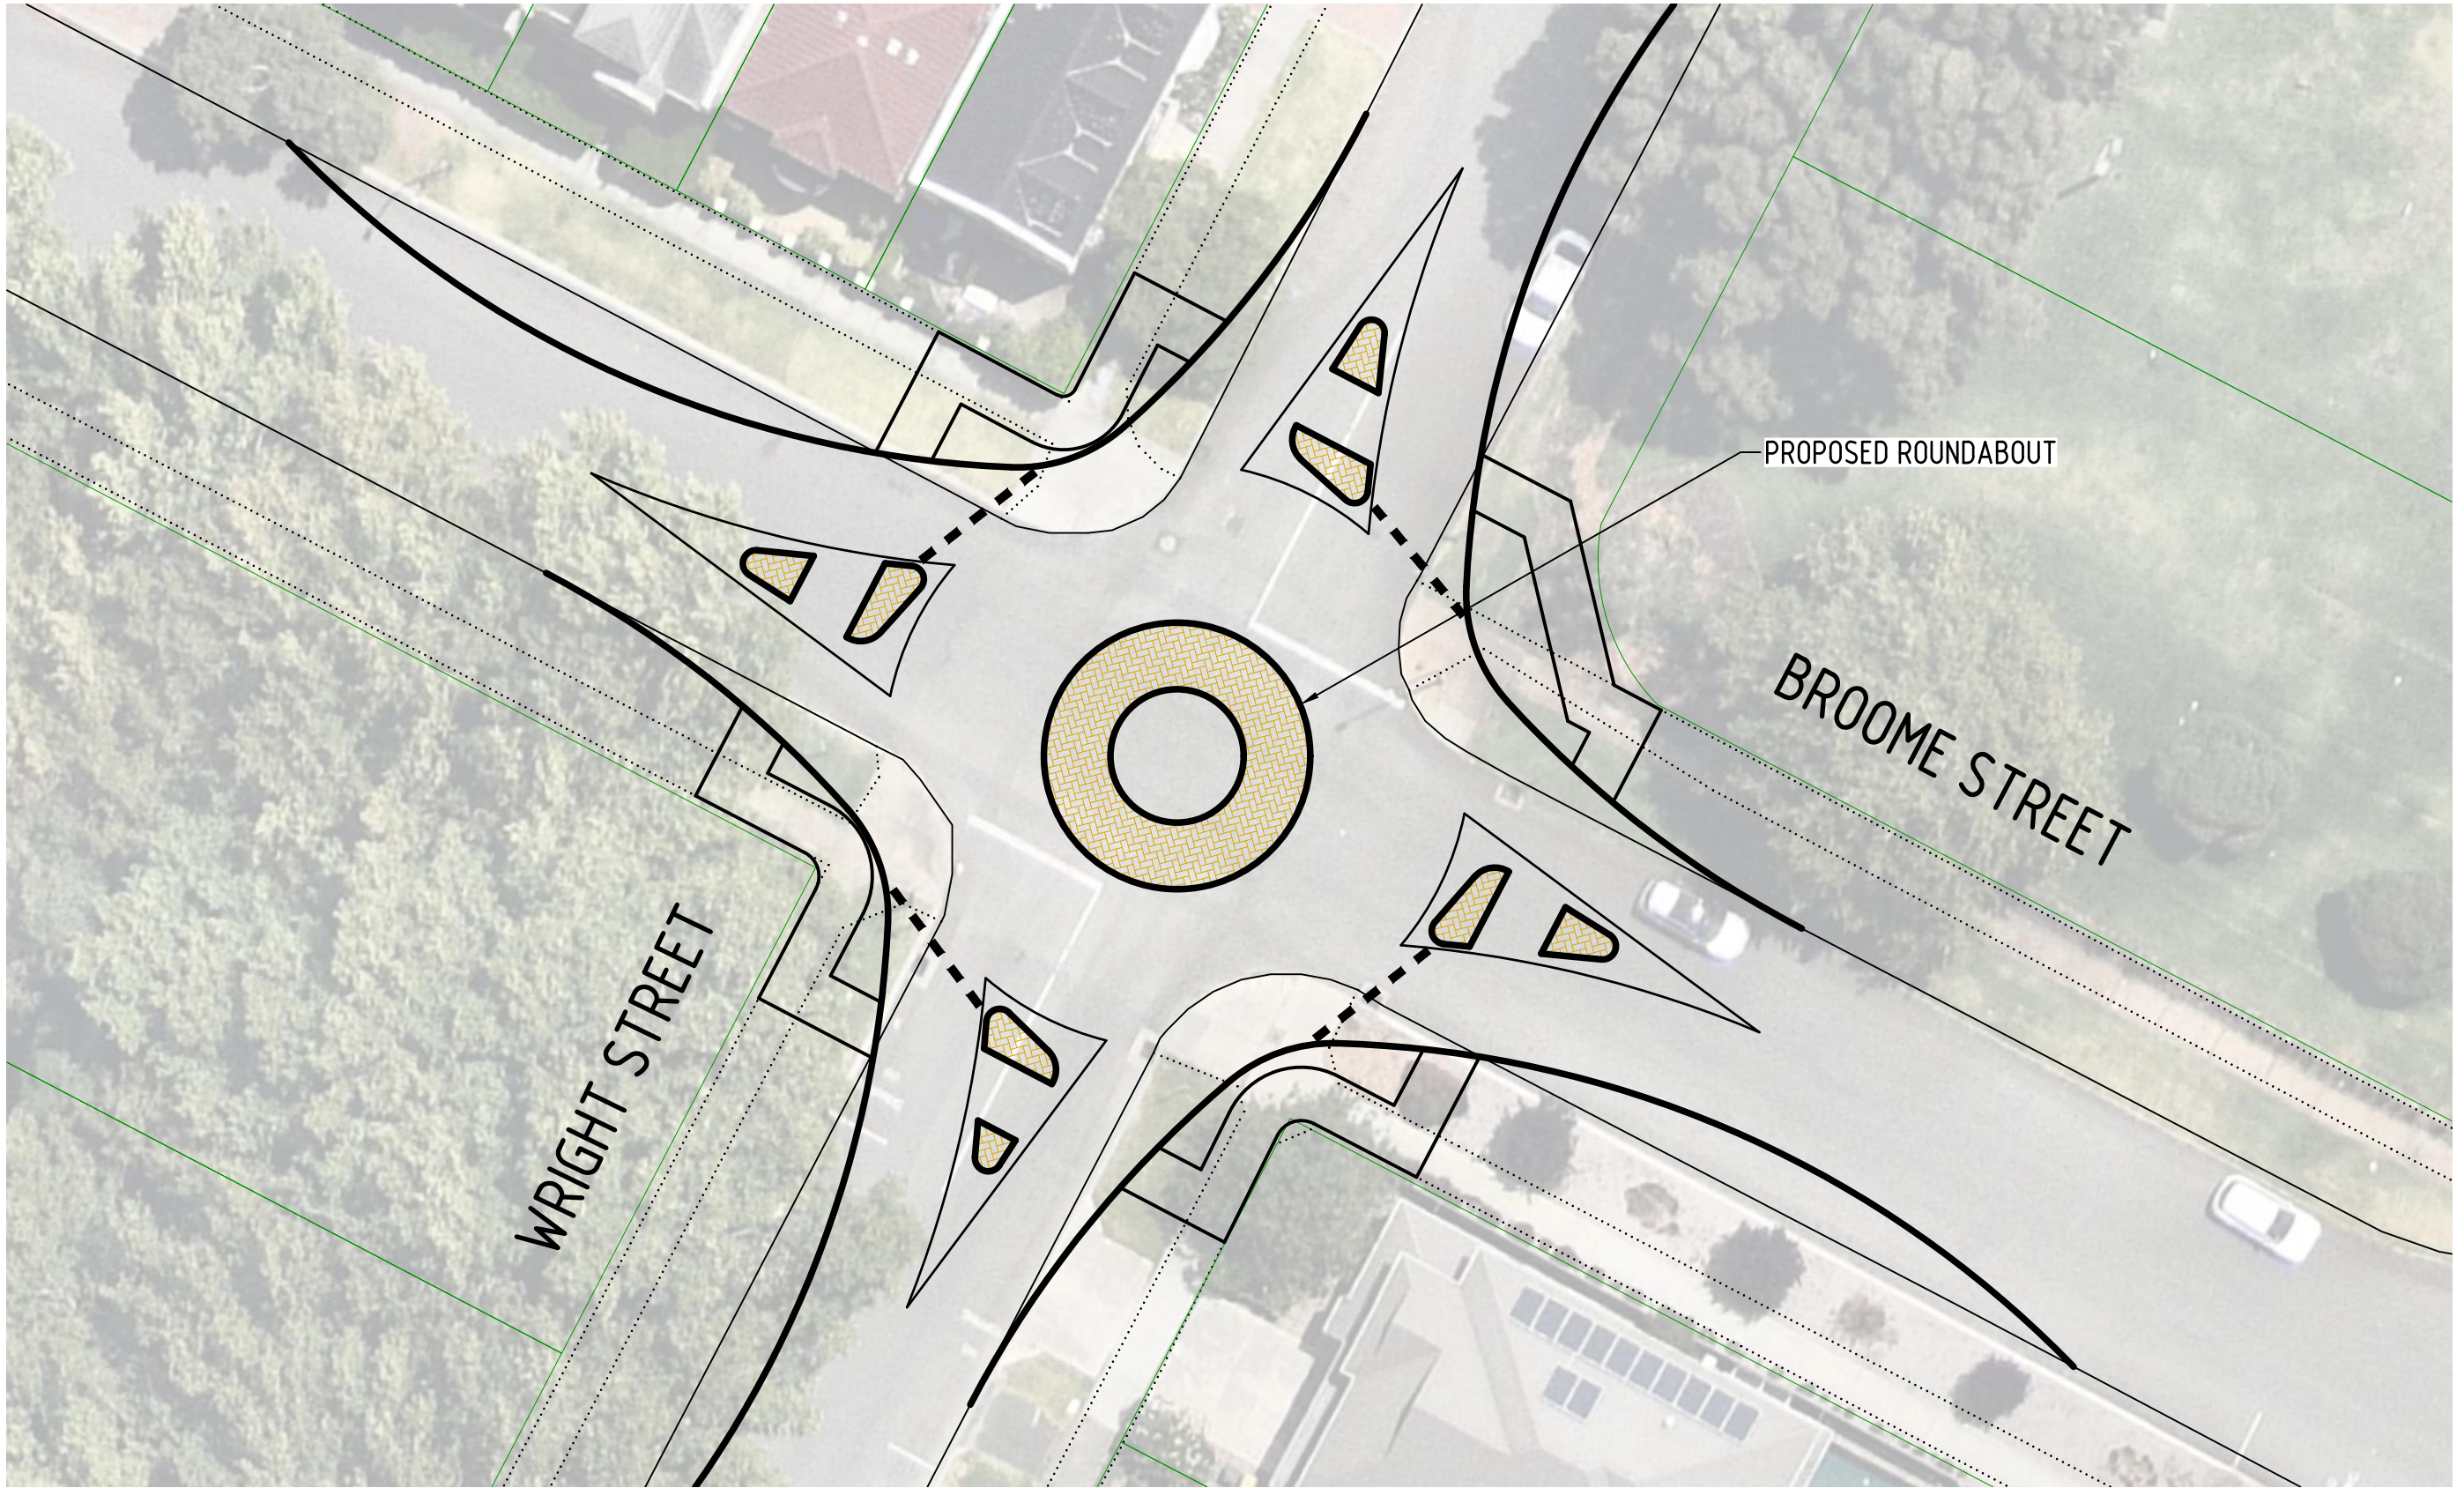

AMENDMENTS				
No	Initial	Date	DESCRIPTION	

Copyright
"This document is the property of SJR Civil Consulting Pty Ltd. The document may only be used for the purpose for which it was commissioned & in accordance with the terms of engagement for the commission. Unauthorised use of this document in any way is prohibited."

SJR Civil Consulting Pty Ltd
30 North Road
BASSENDEAN WA 6054
Ph : (08) 9379 9481 or 0447 112 481

SCALE:	1:250 (A3)
DATUM	N/A
DESIGNED	STACE ROGERS
DRAWN	STACE ROGERS
CHECKED	CRAIG WILSON
DATE DRN	JUNE 2021

BROOME STREET & WRIGHT STREET
PROPOSED ROUNDABOUT
2022/23 BLACK SPOT CONCEPT PLAN

Drawing No | BRO-21-01