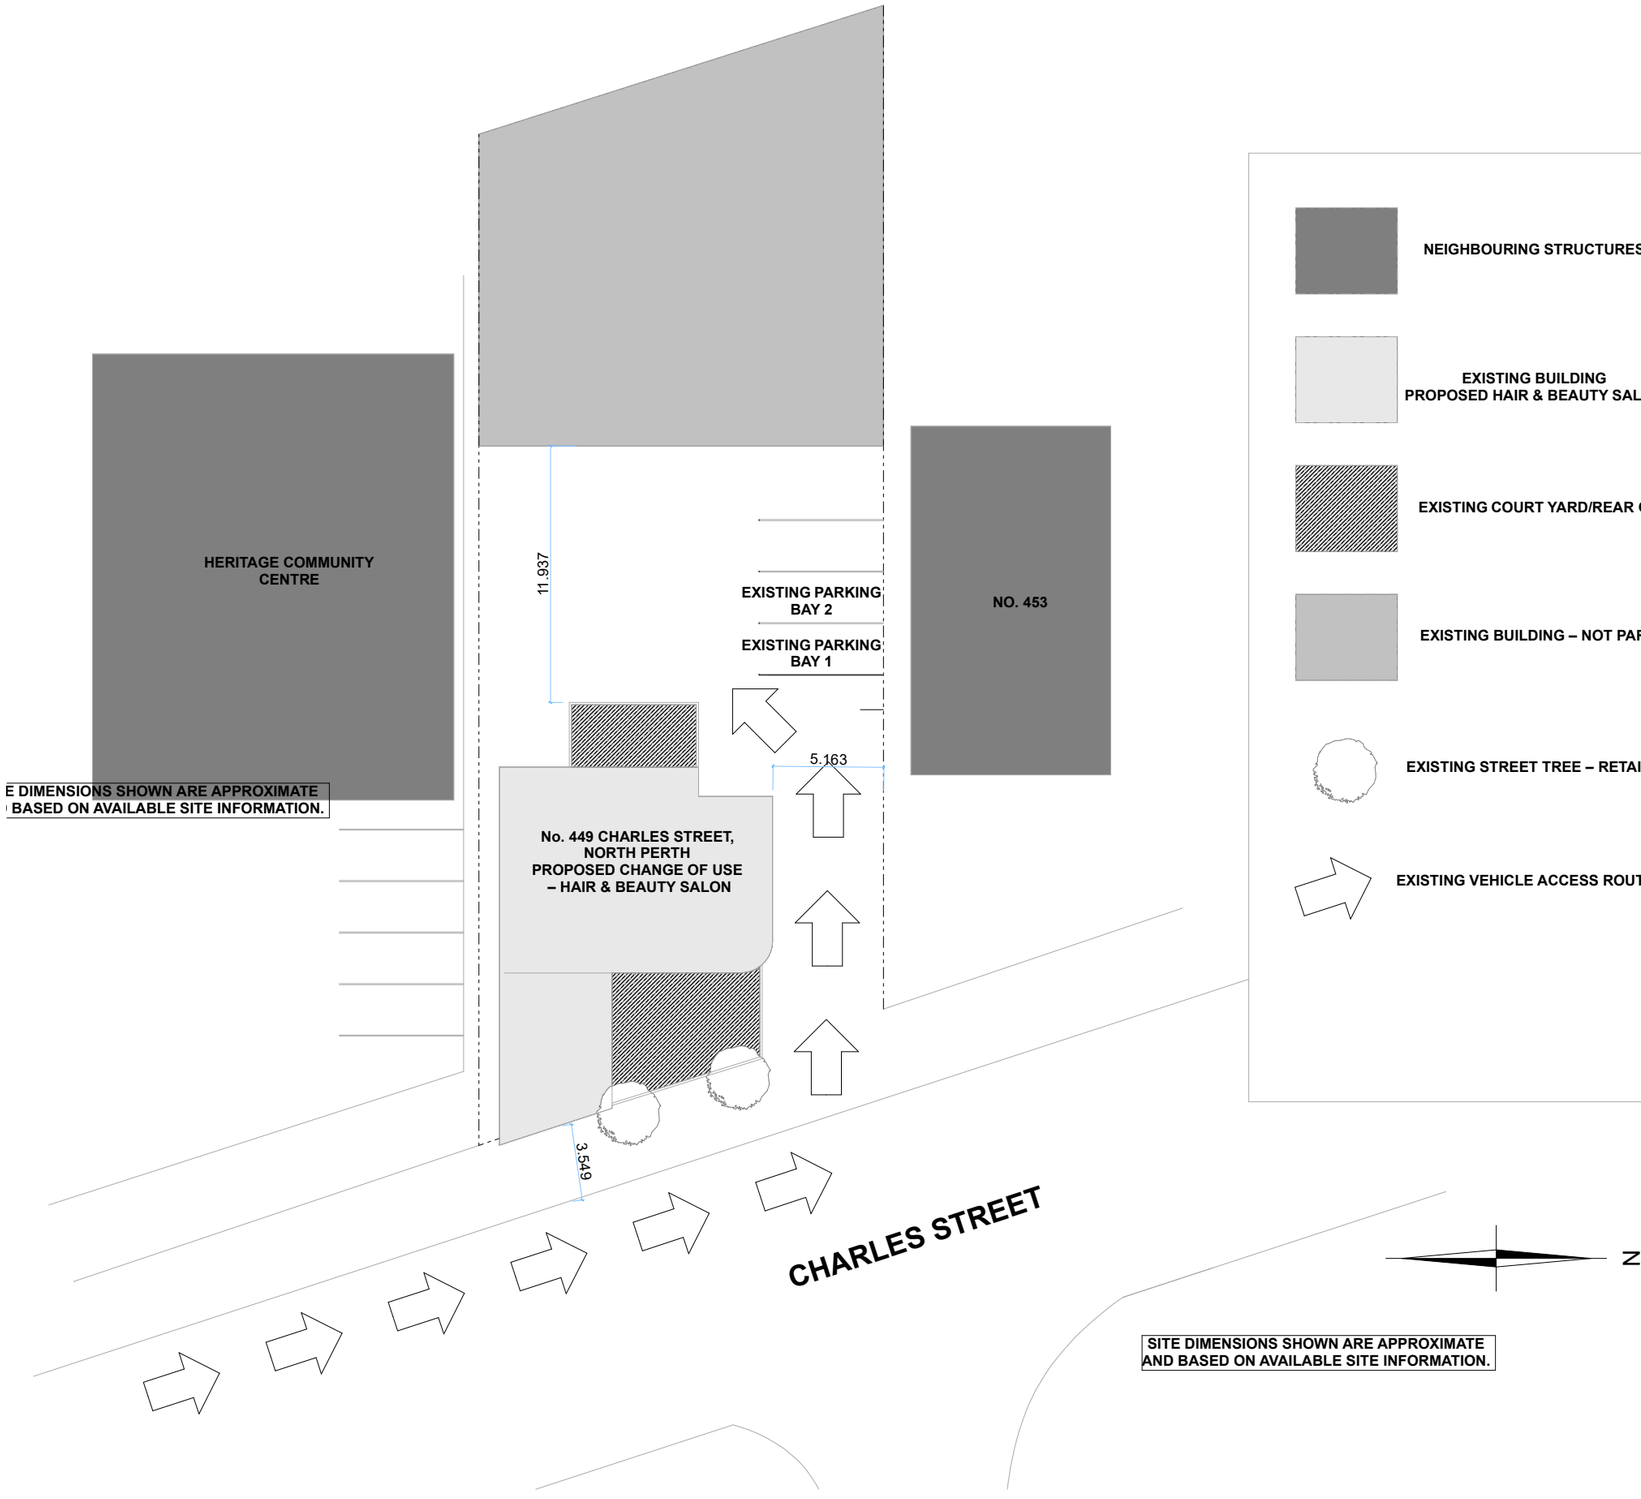


NEIGHBOURING STRUCTURES

EXISTING BUILDING
PROPOSED HAIR & BEAUTY SALON

EXISTING COURT YARD/REAR COURT YARD

EXISTING BUILDING – NOT PART OF WORKS

EXISTING STREET TREE – RETAINED

EXISTING VEHICLE ACCESS ROUTE TO REAR PARKING

CITY OF VINCENT
RECEIVED
17 October 2026

N

SITE DIMENSIONS SHOWN ARE APPROXIMATE
AND BASED ON AVAILABLE SITE INFORMATION.

2. Story 1:200

A01

PROPOSED CHANGE OF USE – HAIR & BEAUTY SALON

Site Address 449 Charles Street
Post code 6006


Drawing Status
FOR DEVELOPMENT APPROVAL

Modified by **DRAFTSMAN** Date 15/10/2026

Checked by Date

Drawing Scale **1:200**

Revision **00**

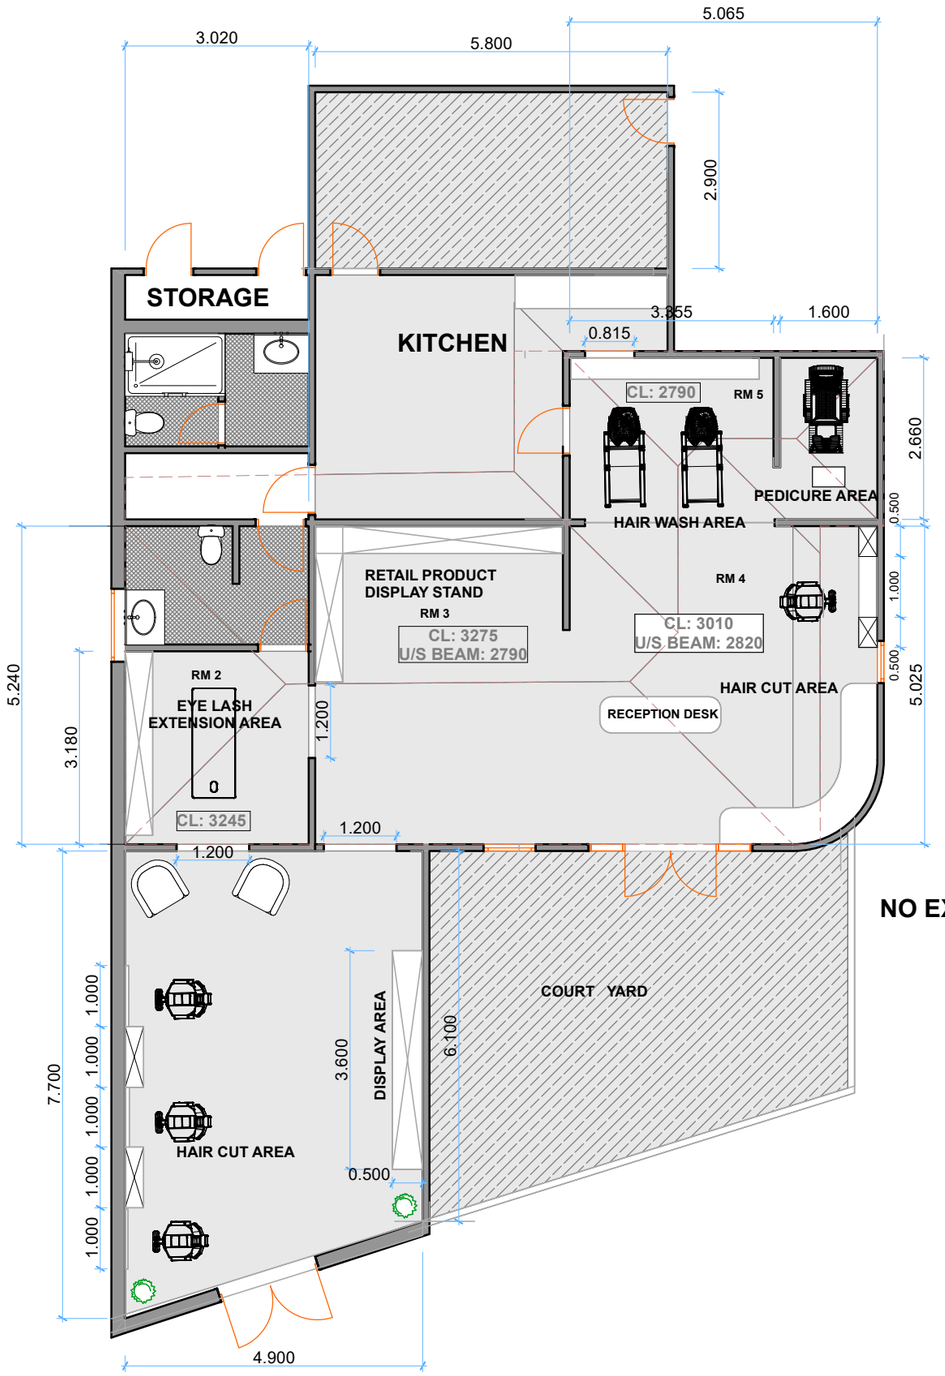

CITY OF VINCENT
RECEIVED
17 October 2026

NO EXTERNAL ALTERATIONS PROPOSED.

A02

PROPOSED CHANGE OF USE – HAIR & BEAUTY SALON

Site Address 449 Charles Street
Post code 6006

Drawing Status
FOR DEVELOPMENT APPROVAL

Modified by **DRAFTSMAN** Date 15/10/2026

Checked by Date

Drawing Scale **1:100**

Revision **00**

0. PROPOSED FLOOR PLAN 1:100

CITY OF VINCENT
RECEIVED
17 October 2026



NO EXTERNAL ALTERATIONS PROPOSED.

EXISTING CHARLES STREET ELEVATION

A03

PROPOSED CHANGE OF USE – HAIR & BEAUTY SALON

Site Address 449 Charles Street
Post code 6006

Drawing Status
FOR DEVELOPMENT APPROVAL

Modified by **DRAFTSMAN** Date 15/10/2026

Checked by Date

Drawing Scale
1:50

Revision
00