


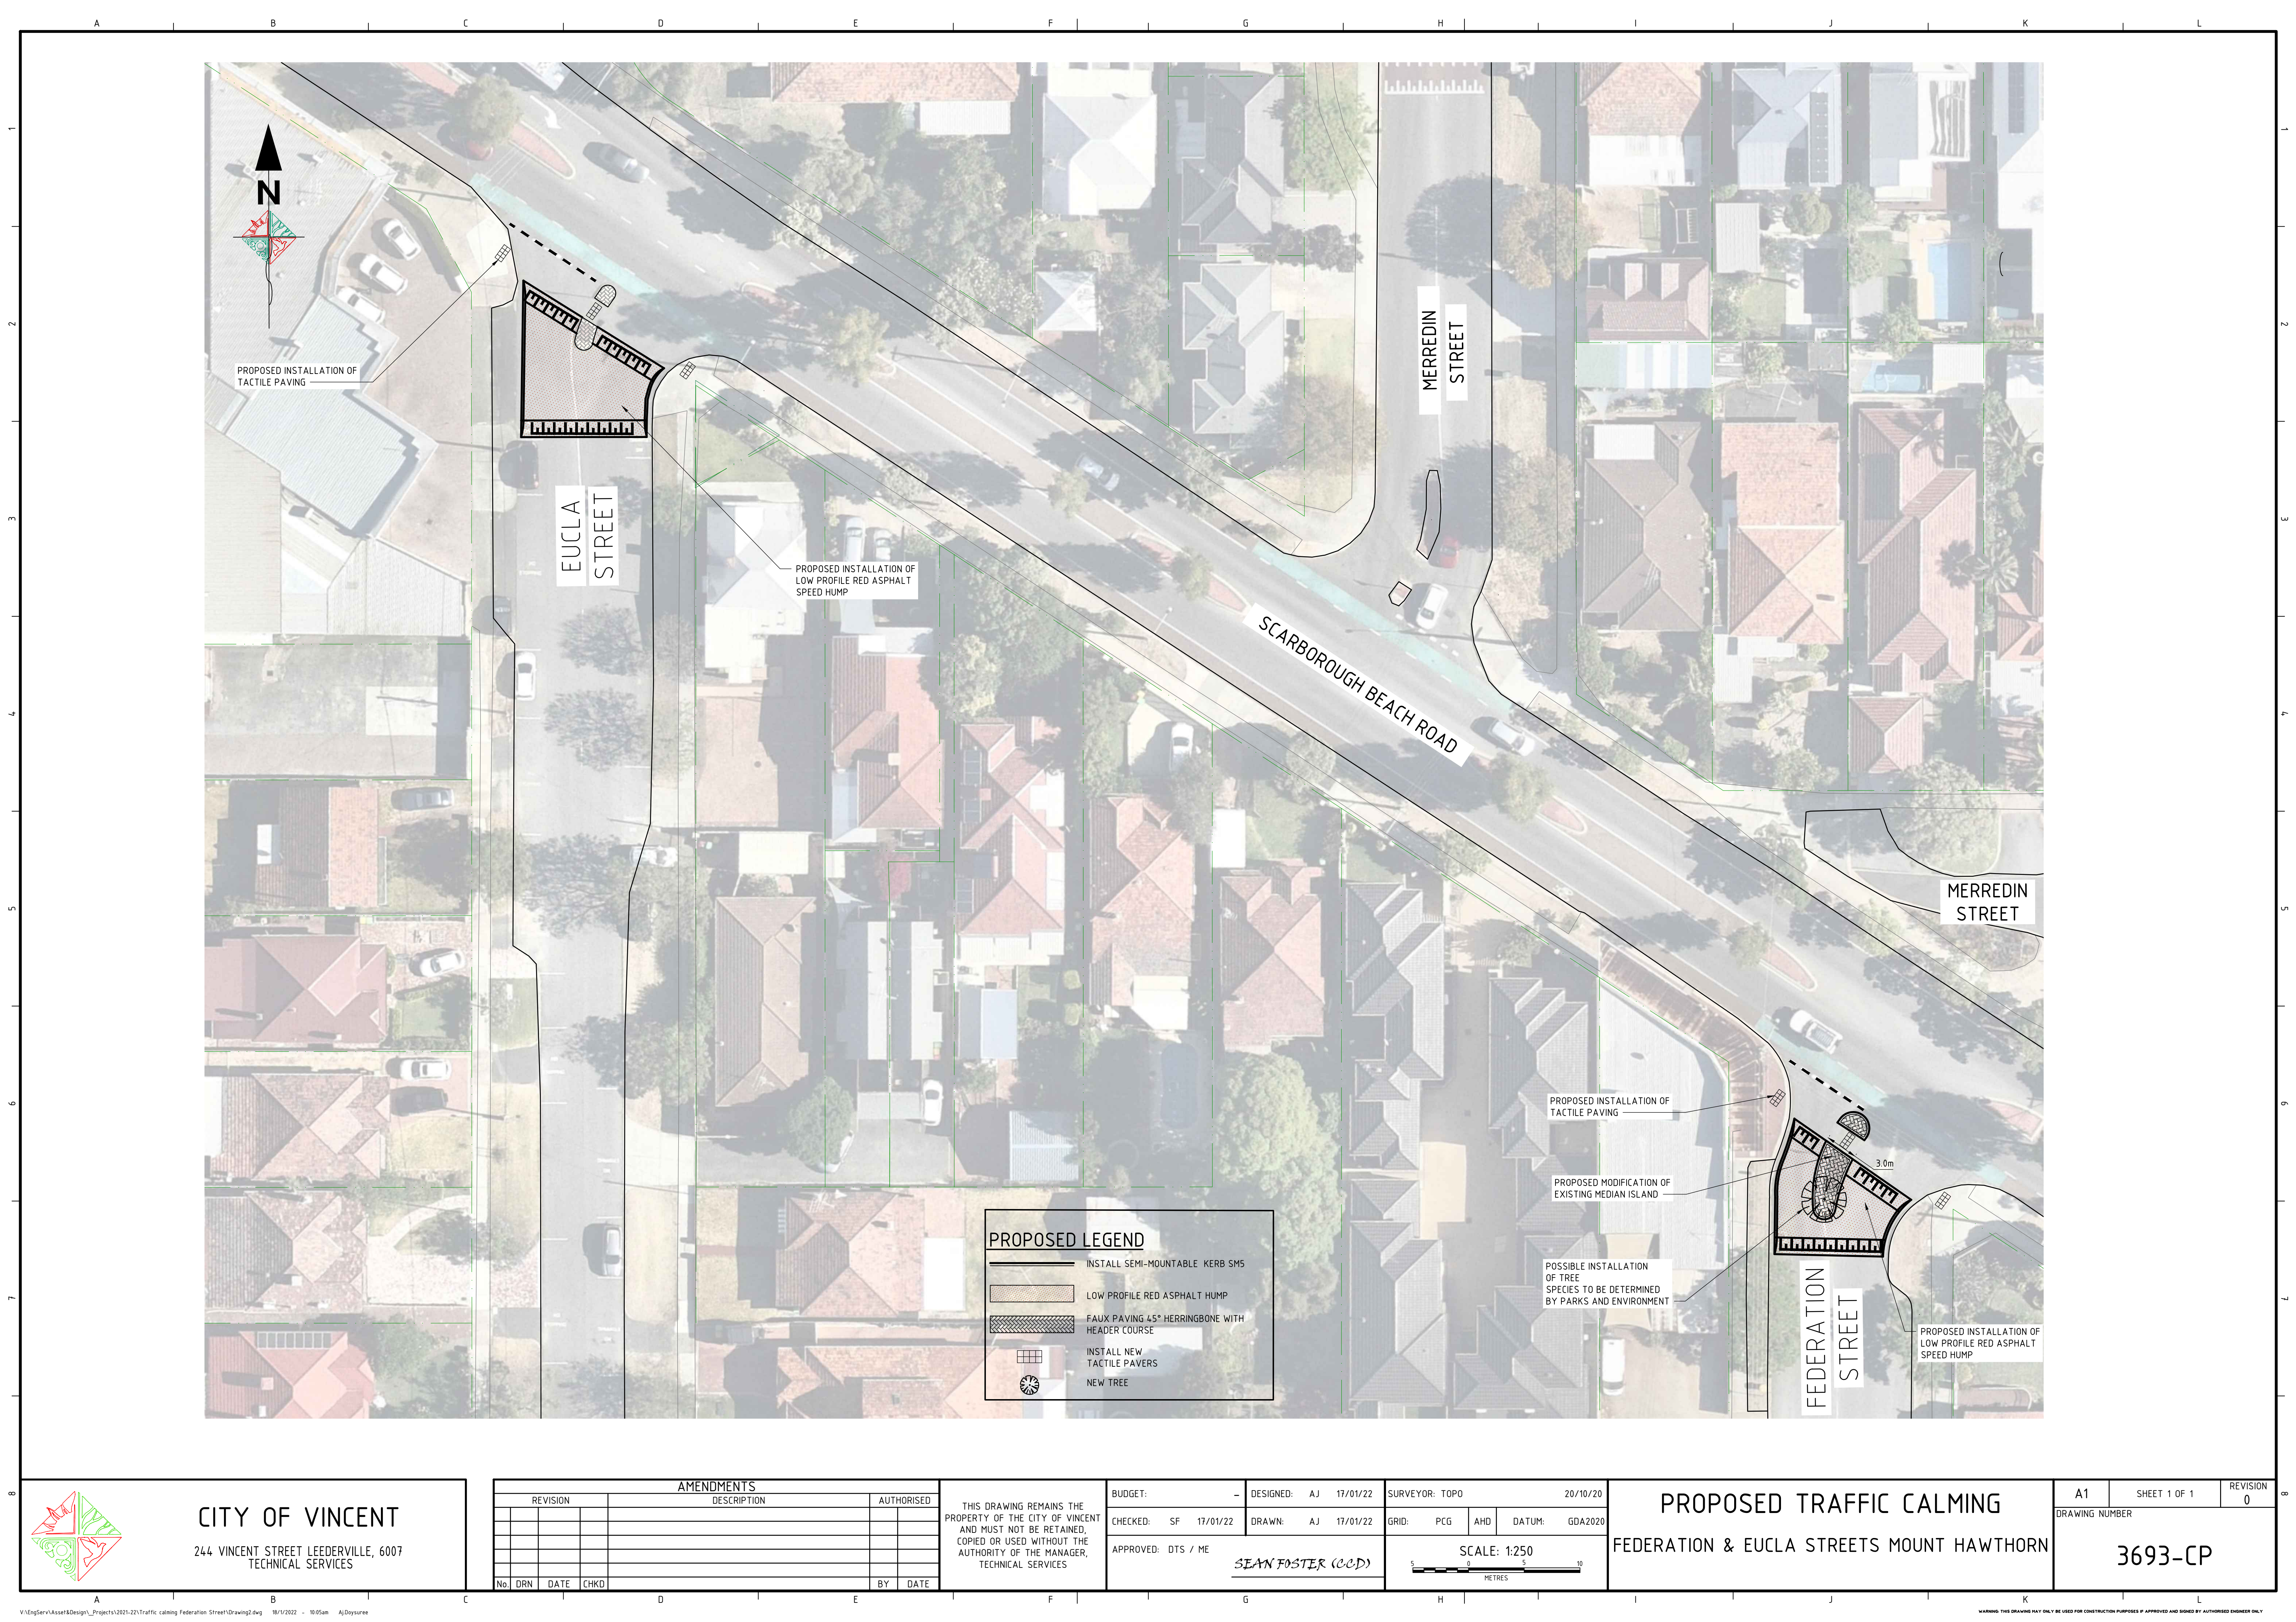

PROPOSED INSTALLATION OF TACTILE PAVING

EUCLA STREET

PROPOSED INSTALLATION OF LOW PROFILE RED ASPHALT SPEED HUMP

MERREDIN STREET

SCARBOROUGH BEACH ROAD

MERREDIN STREET

PROPOSED INSTALLATION OF TACTILE PAVING

PROPOSED MODIFICATION OF EXISTING MEDIAN ISLAND

POSSIBLE INSTALLATION OF TREE SPECIES TO BE DETERMINED BY PARKS AND ENVIRONMENT

PROPOSED INSTALLATION OF LOW PROFILE RED ASPHALT SPEED HUMP

FEDERATION STREET

PROPOSED LEGEND


INSTALL SEMI-MOUNTABLE KERB SMS

LOW PROFILE RED ASPHALT HUMP

FAUX PAVING 45° HERRINGBONE WITH HEADER COURSE

INSTALL NEW TACTILE PAVERS

NEW TREE

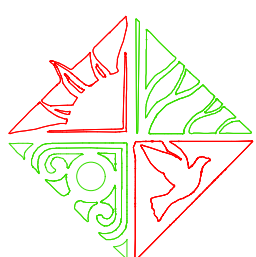

CITY OF VINCENT

244 VINCENT STREET LEEDERVILLE, 6007
TECHNICAL SERVICES

AMENDMENTS				
REVISION		DESCRIPTION	AUTHORISED	
No.	DRN	DATE	CHKD	BY DATE

THIS DRAWING REMAINS THE PROPERTY OF THE CITY OF VINCENT AND MUST NOT BE RETAINED, COPIED OR USED WITHOUT THE AUTHORITY OF THE MANAGER, TECHNICAL SERVICES

BUDGET:	-	DESIGNED:	AJ	17/01/22	
CHECKED:	SF	17/01/22	DRAWN:	AJ	17/01/22
APPROVED:		DTS / ME			
		<u>SEAN FOSTER (CCD)</u>			

SURVEYOR: TOPO		20/10/20	
GRID:	PCG	AHD	DATUM: GDA2020
SCALE: 1:250			

PROPOSED TRAFFIC CALMING
FEDERATION & EUCLA STREETS MOUNT HAWTHORN

A1	SHEET 1 OF 1	REVISION 0
DRAWING NUMBER		3693-CP