


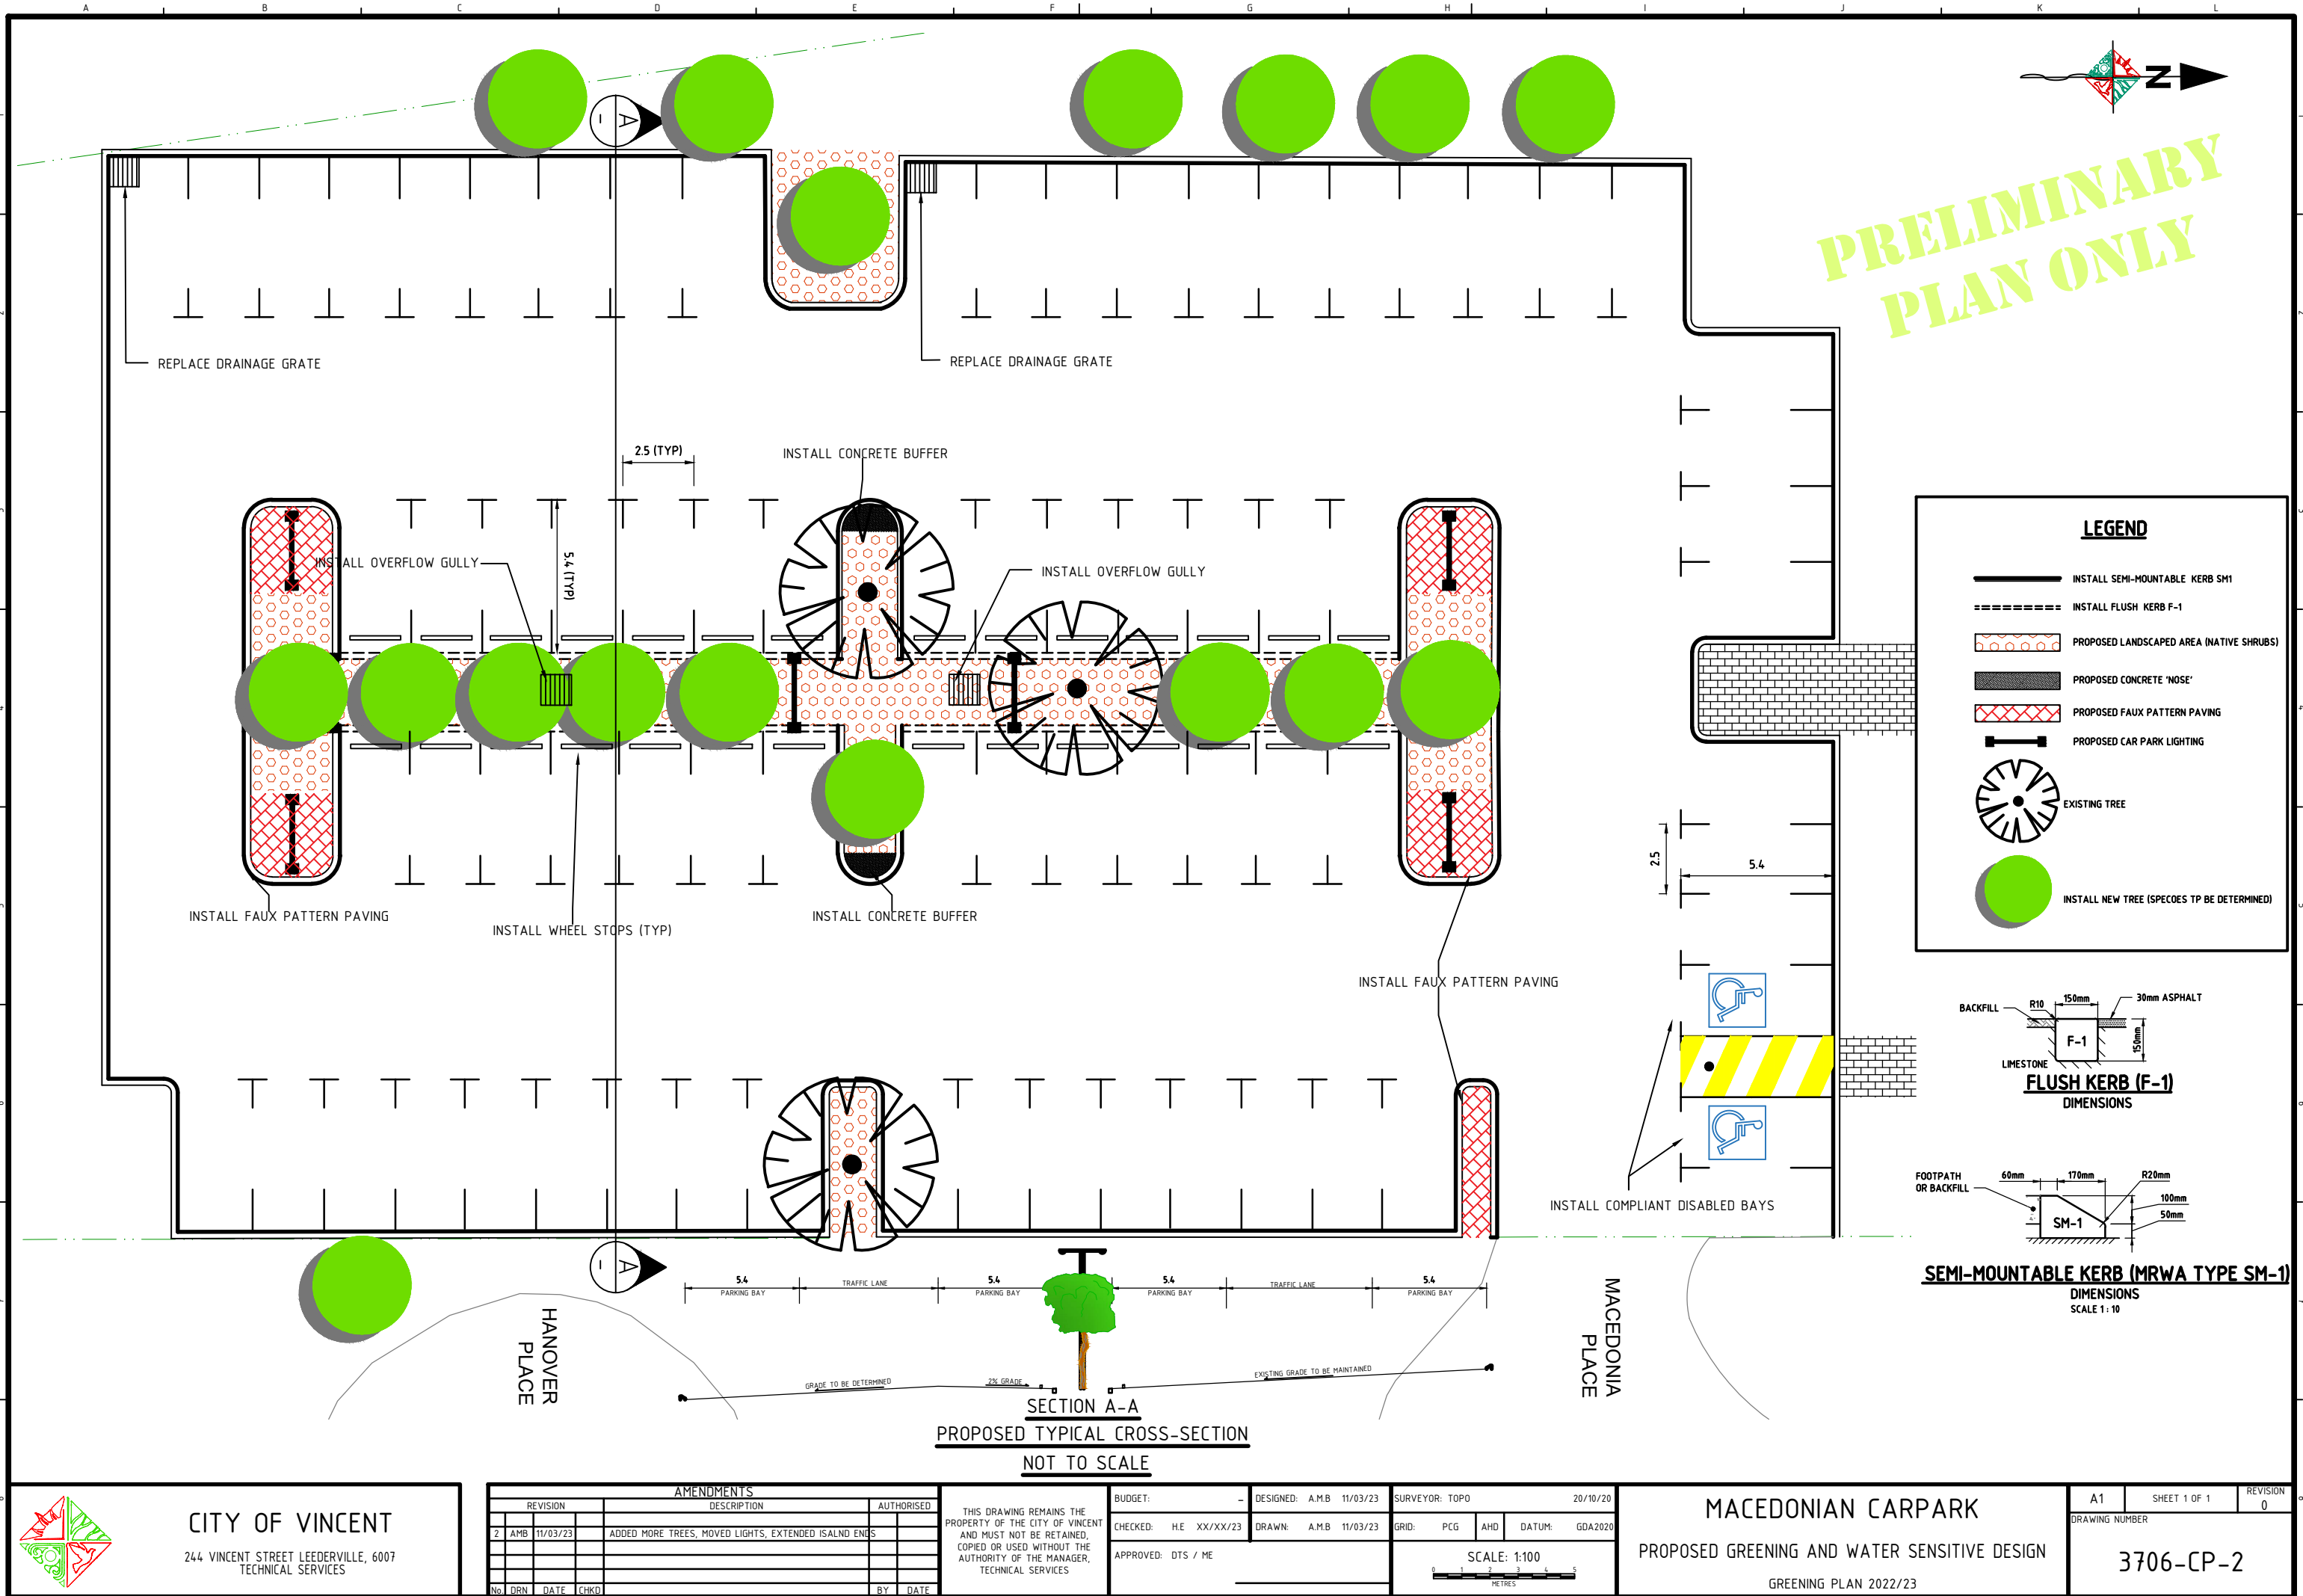

PRELIMINARY
PLAN ONLY

LEGEND

- INSTALL SEMI-MOUNTABLE KERB SM1
- INSTALL FLUSH KERB F-1
- PROPOSED LANDSCAPED AREA (NATIVE SHRUBS)
- PROPOSED CONCRETE 'NOSE'
- PROPOSED FAUX PATTERN PAVING
- PROPOSED CAR PARK LIGHTING
- EXISTING TREE
- INSTALL NEW TREE (SPECIES TP BE DETERMINED)

FLUSH KERB (F-1) DIMENSIONS

BACKFILL R10 150mm 30mm ASPHALT
LIMESTONE F-1 150mm

SEMI-MOUNTABLE KERB (MRWA TYPE SM-1) DIMENSIONS
SCALE 1:10

FOOTPATH OR BACKFILL 60mm 170mm R20mm 100mm 50mm
SM-1

SECTION A-A
PROPOSED TYPICAL CROSS-SECTION
NOT TO SCALE




CITY OF VINCENT
244 VINCENT STREET LEEDERVILLE, 6007
TECHNICAL SERVICES

AMENDMENTS				AUTHORISED	
REVISION	DESCRIPTION	DATE	BY	DATE	
2	AMB	11/03/23	ADDED MORE TREES, MOVED LIGHTS, EXTENDED ISALND ENDS		
No.	DRN	DATE	CHKD	BY	DATE

THIS DRAWING REMAINS THE PROPERTY OF THE CITY OF VINCENT AND MUST NOT BE RETAINED, COPIED OR USED WITHOUT THE AUTHORITY OF THE MANAGER, TECHNICAL SERVICES

BUDGET:	-	DESIGNED:	A.M.B	11/03/23	SURVEYOR:	TOPO	20/10/20
CHECKED:	H.E	XX/XX/23	DRAWN:	A.M.B	11/03/23	GRID:	PCG AHD DATUM: GDA2020
APPROVED:	DTS / ME						

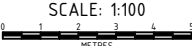

MACEDONIAN CARPARK
PROPOSED GREENING AND WATER SENSITIVE DESIGN
GREENING PLAN 2022/23

A1	SHEET 1 OF 1	REVISION 0
DRAWING NUMBER		3706-CP-2