

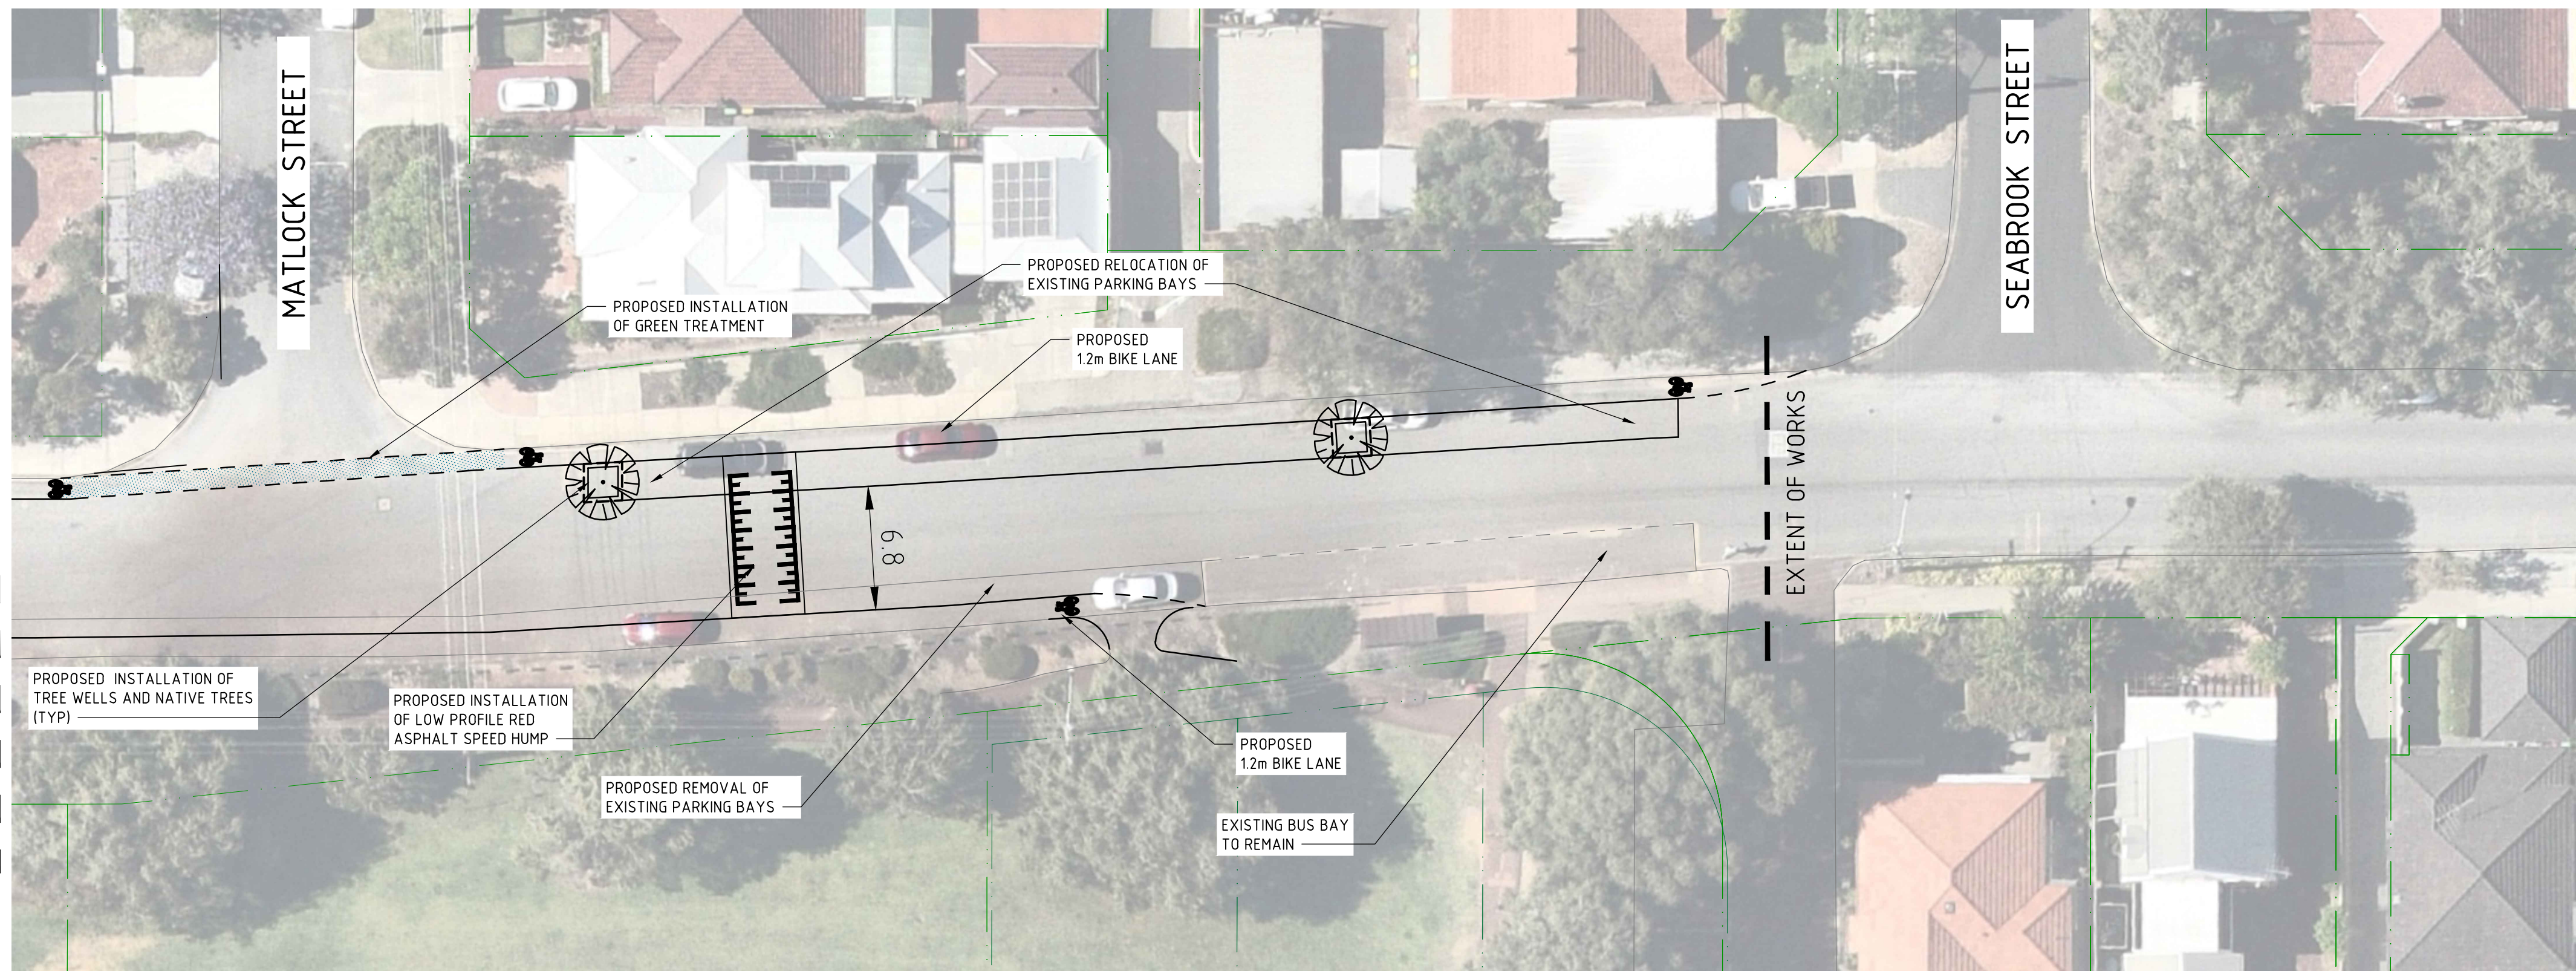


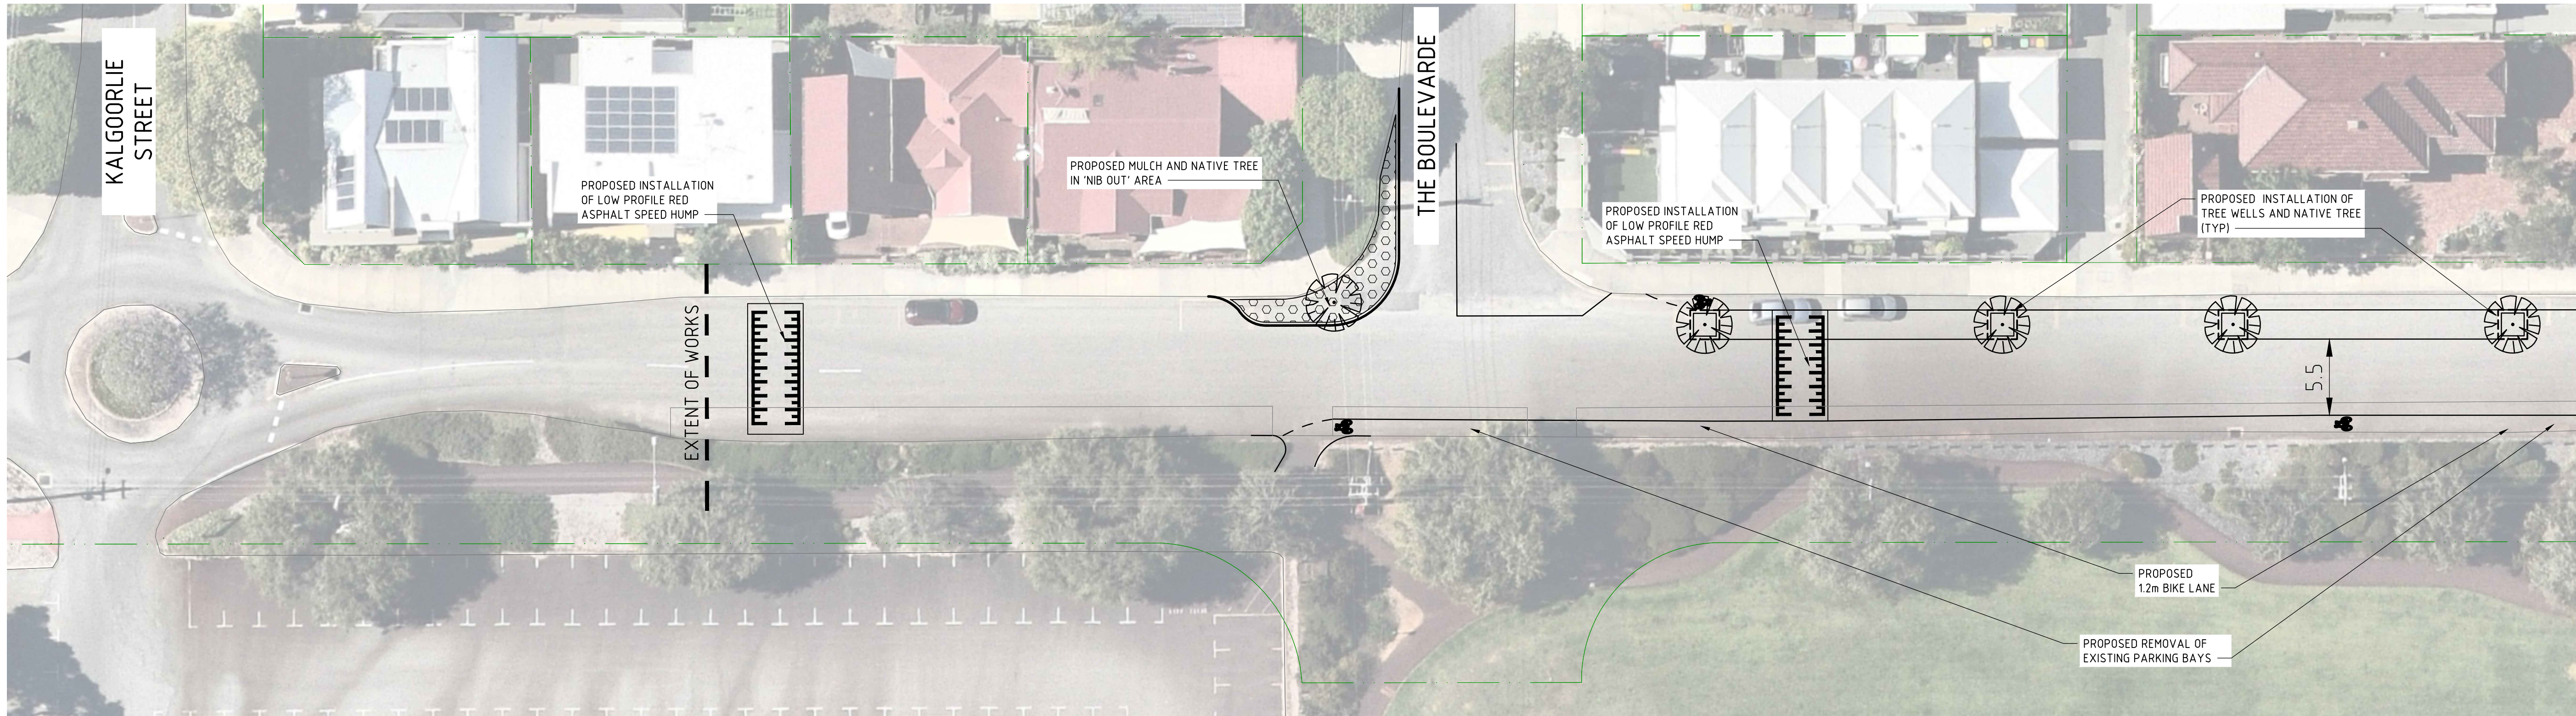

LEGEND

- EXTENT OF WORKS
- GREEN TREATMENT FOR BIKE LANE
- PROPOSED BIKE SYMBOL PAVEMENT MARKING

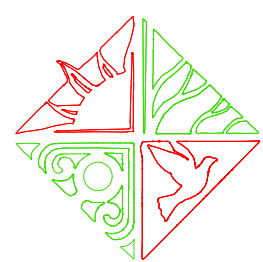

CITY OF VINCENT
244 VINCENT STREET LEEDERVILLE, 6007
TECHNICAL SERVICES

AMENDMENTS					
REVISION			DESCRIPTION		AUTHORISED
0	AJ	03.02.23	HE	Issued for Information Only	AJ 03.02.23
No.	DRN	DATE	CHKD		BY DATE

THIS DRAWING REMAINS THE PROPERTY OF THE CITY OF VINCENT AND MUST NOT BE RETAINED, COPIED OR USED WITHOUT THE AUTHORITY OF THE MANAGER, TECHNICAL SERVICES

BUDGET: -

DESIGNED: AJ 25/01/23

SURVEYOR: TOPO 20/10/20

CHECKED: HE 25/01/23

DRAWN: AJ 25/01/23

GRID: PCG AHD DATUM: GDA2020

APPROVED: DTS / ME

Hannah Ellwood



PROPOSED TRAFFIC CALMING
BRITANNIA ROAD MOUNT HAWTON
THE BOULEVARDE TO SEABROOK STREET

A1	SHEET 1 OF 1	REVISION 0
DRAWING NUMBER		
3793-CP		