

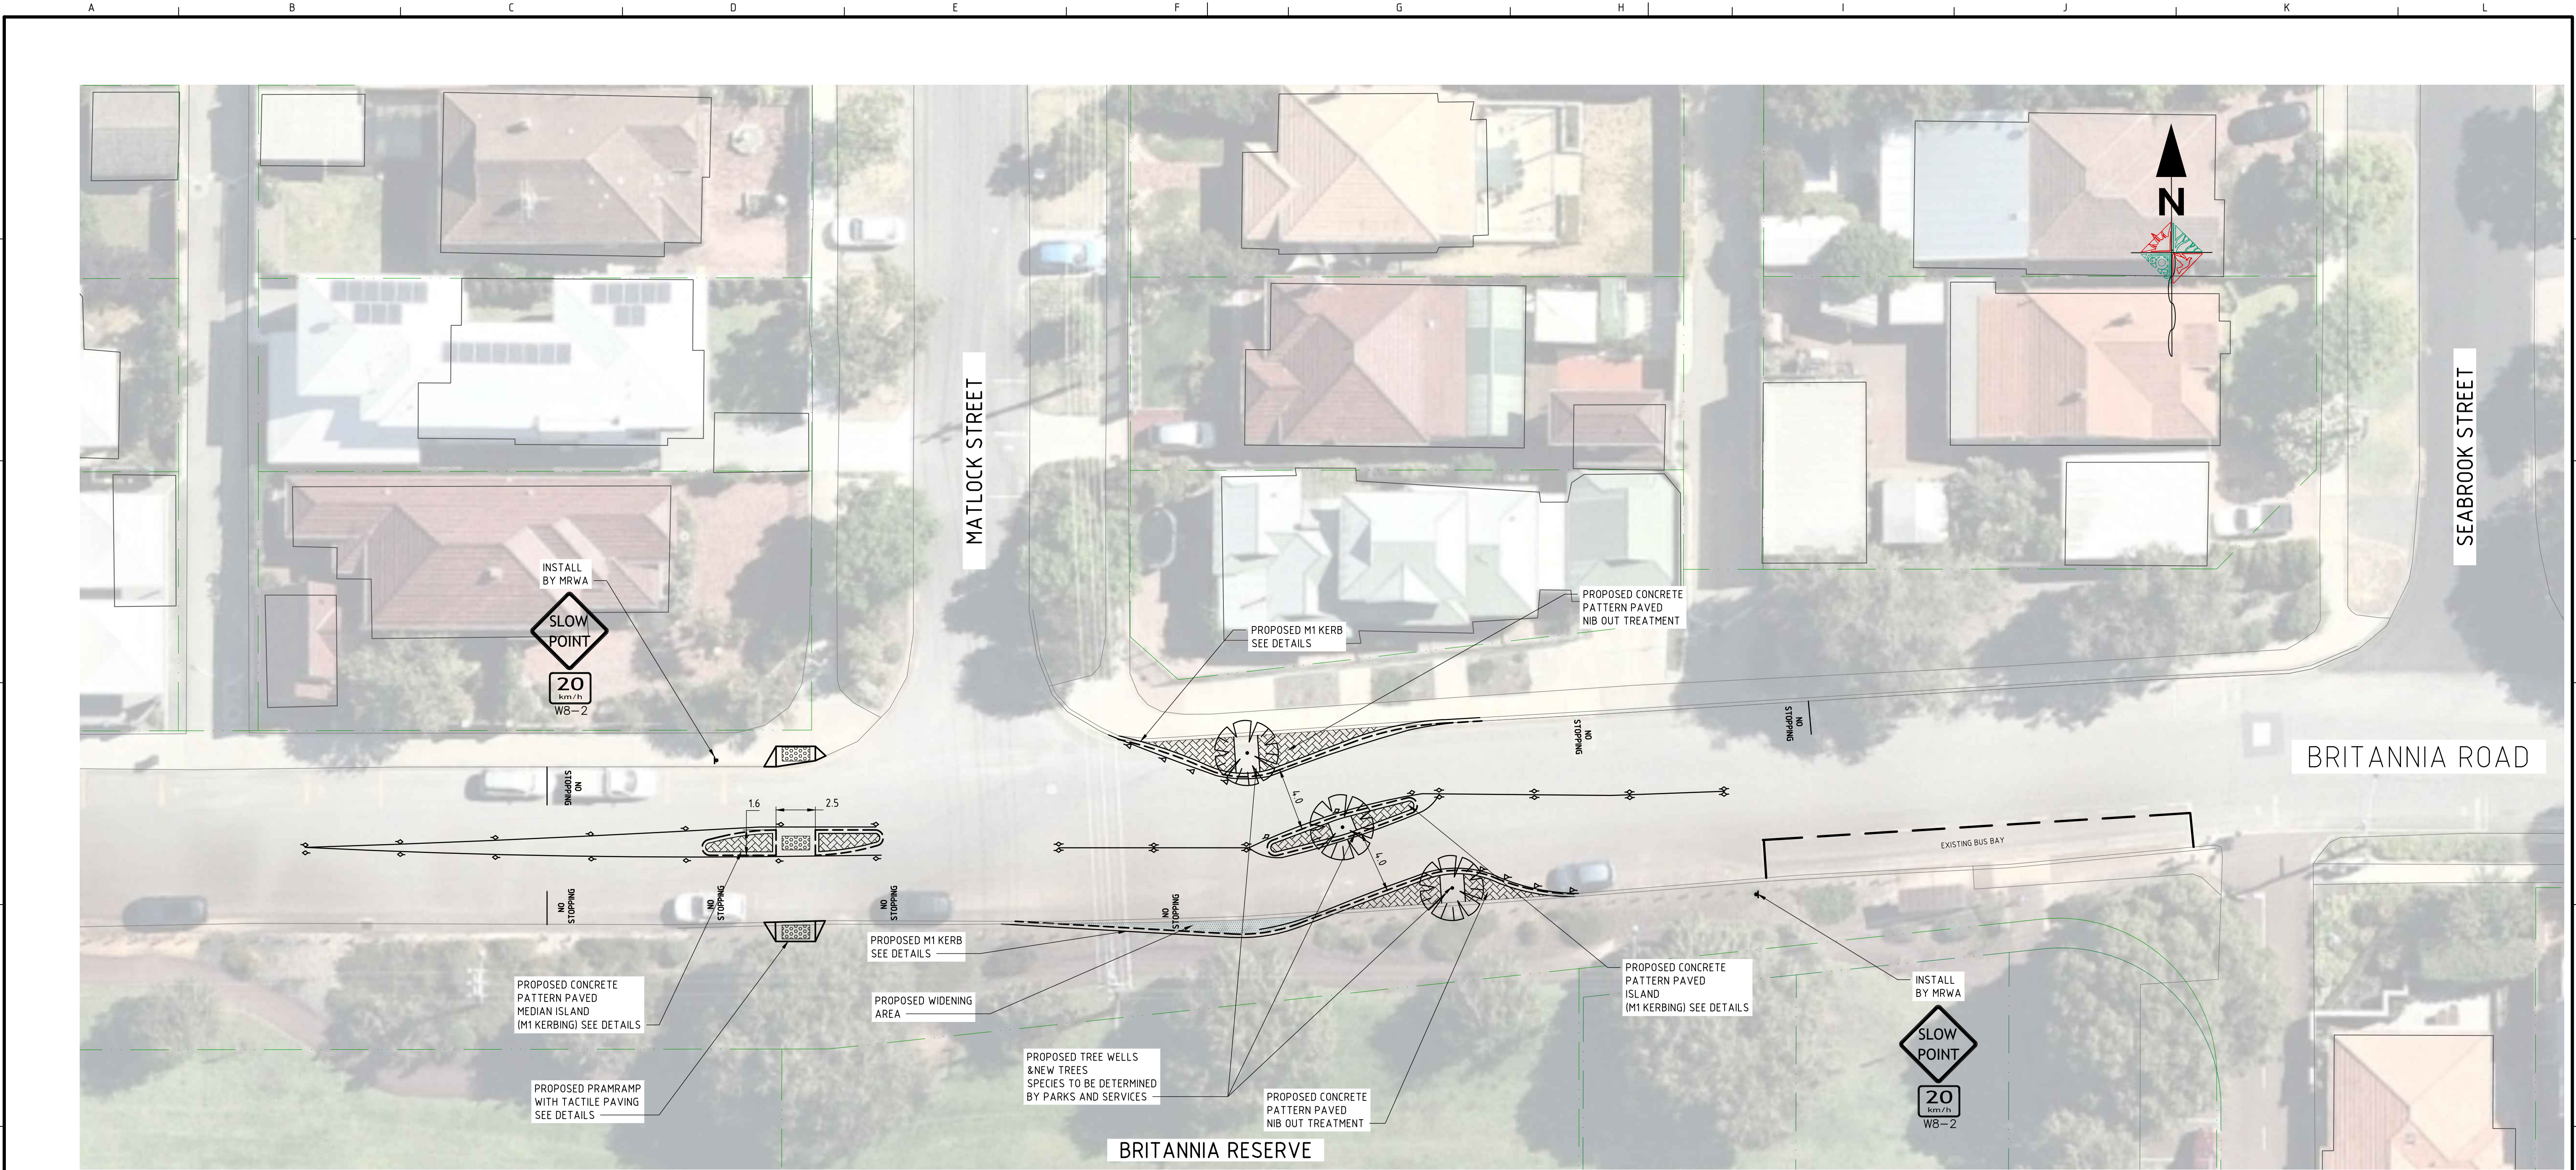
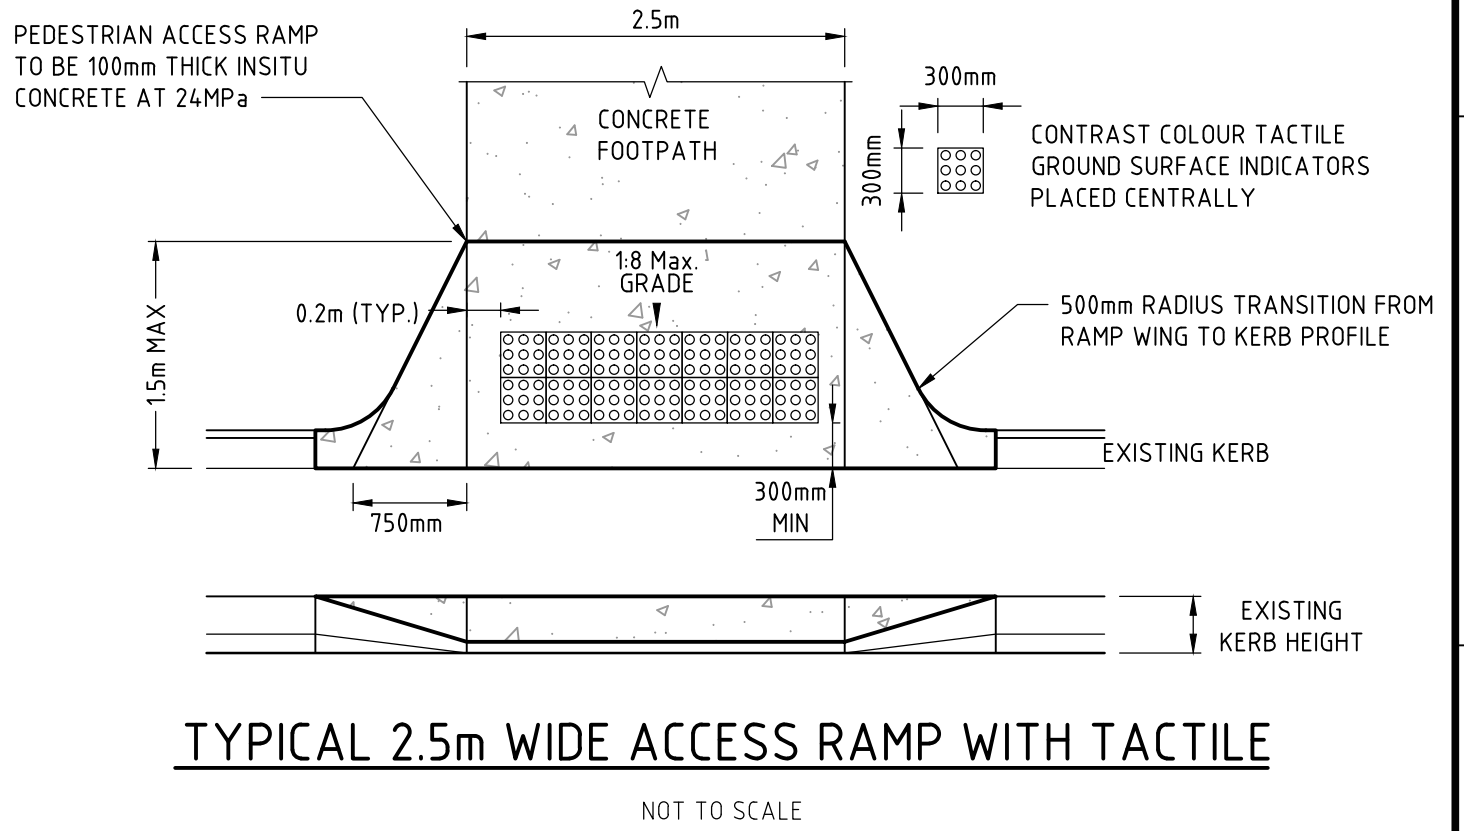


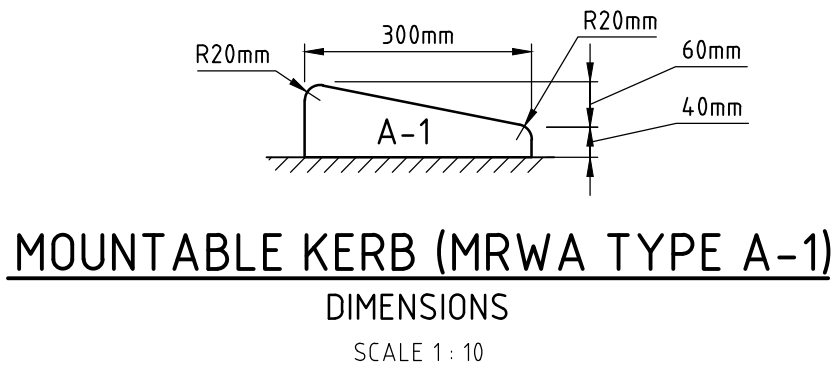

PROPOSED LEGEND

	30mm BLACK ASPHALT DGT, 35 BLOW
	CONCRETE FAUX PATTERN BRICKPAVING
	TREE

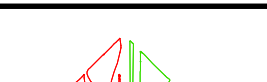

 CITY OF VINCENT 244 VINCENT STREET LEEDERVILLE, 6007 TECHNICAL SERVICES	AMENDMENTS				THIS DRAWING REMAINS THE PROPERTY OF THE CITY OF VINCENT AND MUST NOT BE RETAINED, COPIED OR USED WITHOUT THE AUTHORITY OF THE MANAGER, TECHNICAL SERVICES	BUDGET: -		DESIGNED: AJ 31/08/20		SURVEYOR: TOPO 31/08/20		PROJECT TRAFFIC CALMING TREATMENT		A1	SHEET 1 OF 1	REVISION 0	
	REVISION		DESCRIPTION			AUTHORISED		CHECKED: SF 31/08/20		DRAWN: AJ 31/08/20		GRID: MGA AHD DATUM: GDA1994		TITLE BRITANNIA ROAD, MT HAWTHORN		DRAWING NUMBER 3647-CP	
	No.	DRN	DATE	CHKD			BY	DATE	APPROVED: DTS / ME SEAN FOSTER (C&D)		SCALE: 1:200 						