


CITY OF VINCENT

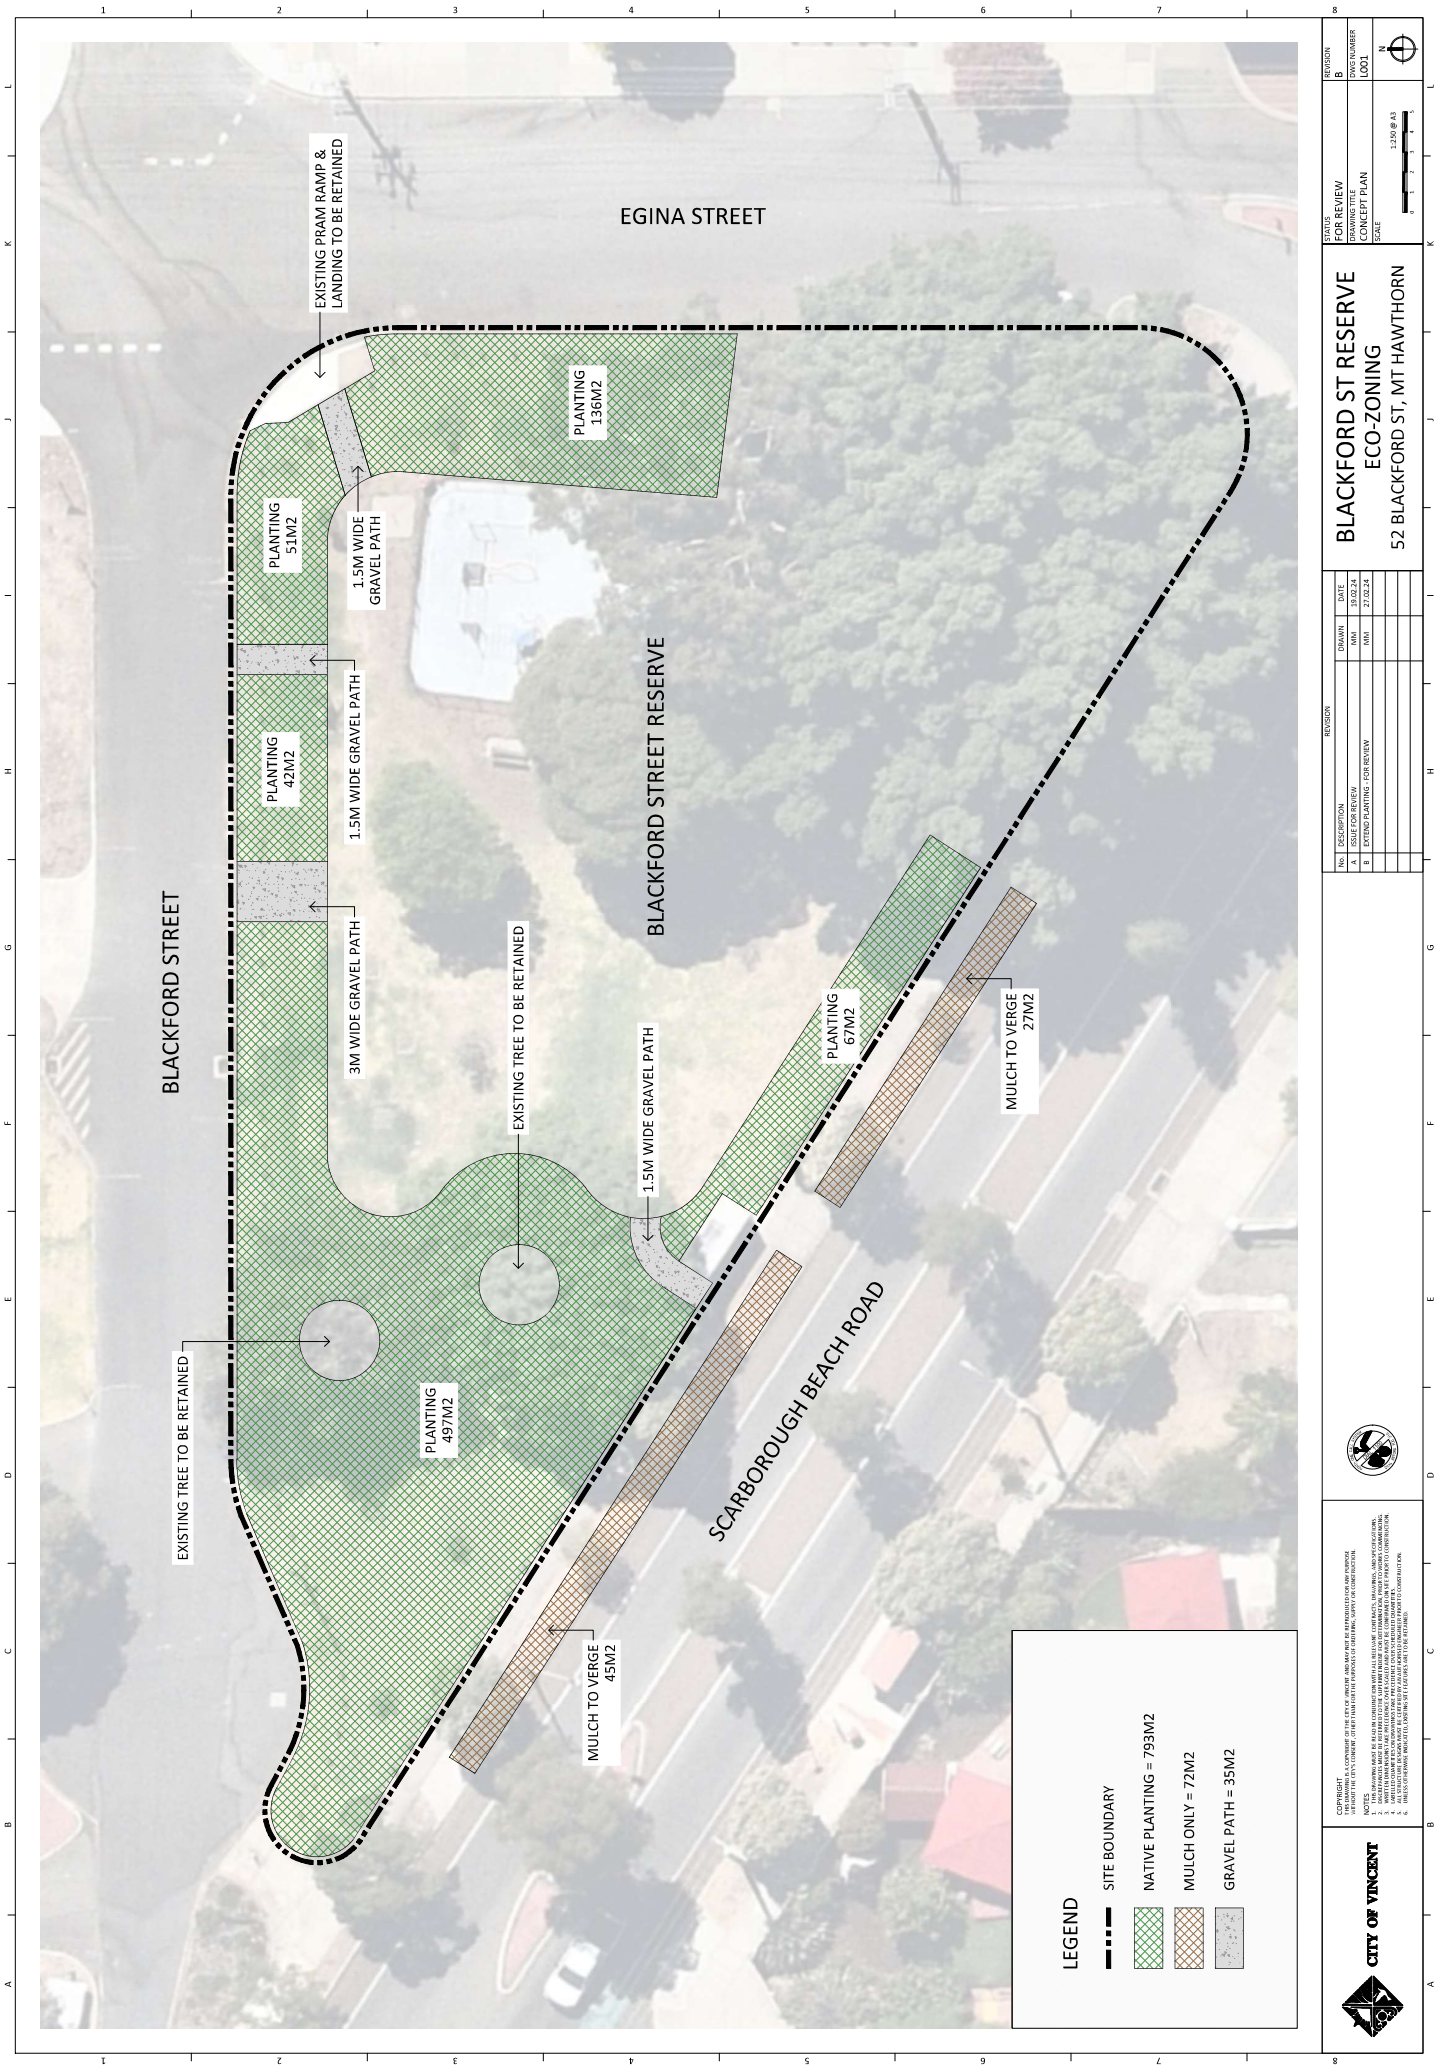

BLACKFORD ST RESERVE ECO-ZONING

52 BLACKFORD ST, MT HAWTHORN

NO.	DESCRIPTION	DATE
A	ISSUE FOR REVIEW	27.02.24
B	EXTENDED PLANTING FOR REVIEW	27.02.24

REVISION	FOR REVIEW
B	CONCEPT PLAN

SCALE	1:500 @ A3
-------	------------

