




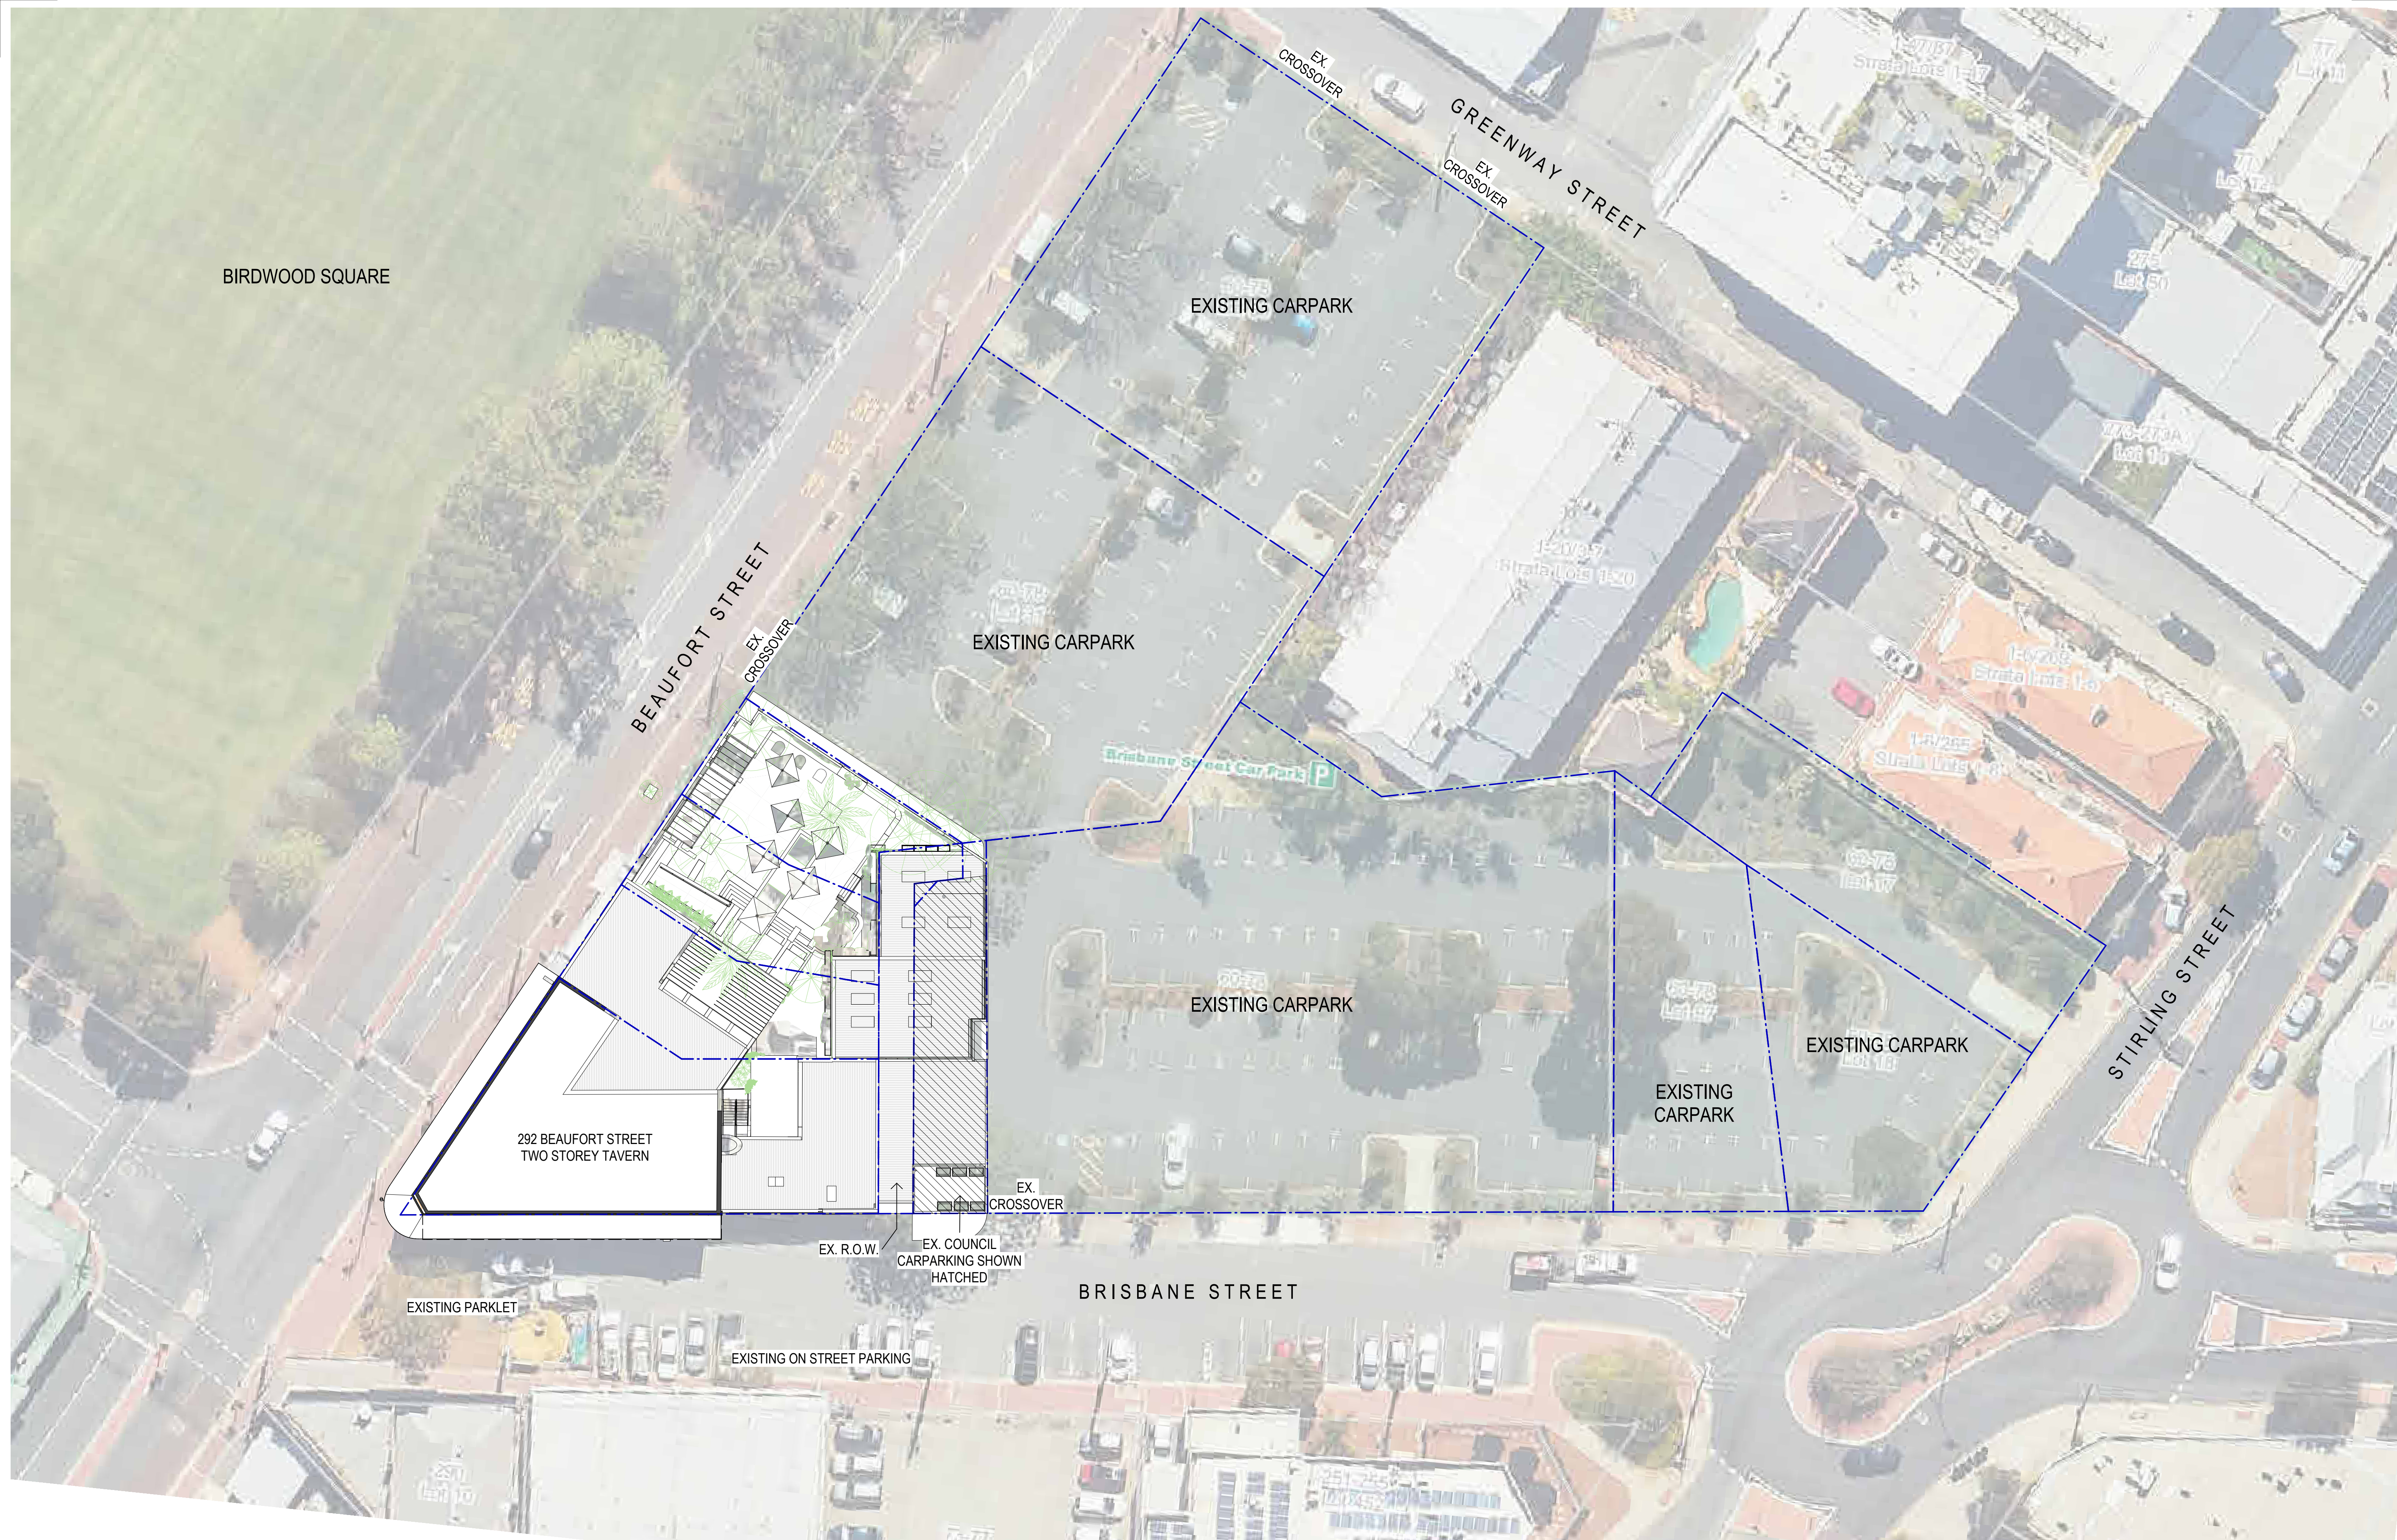
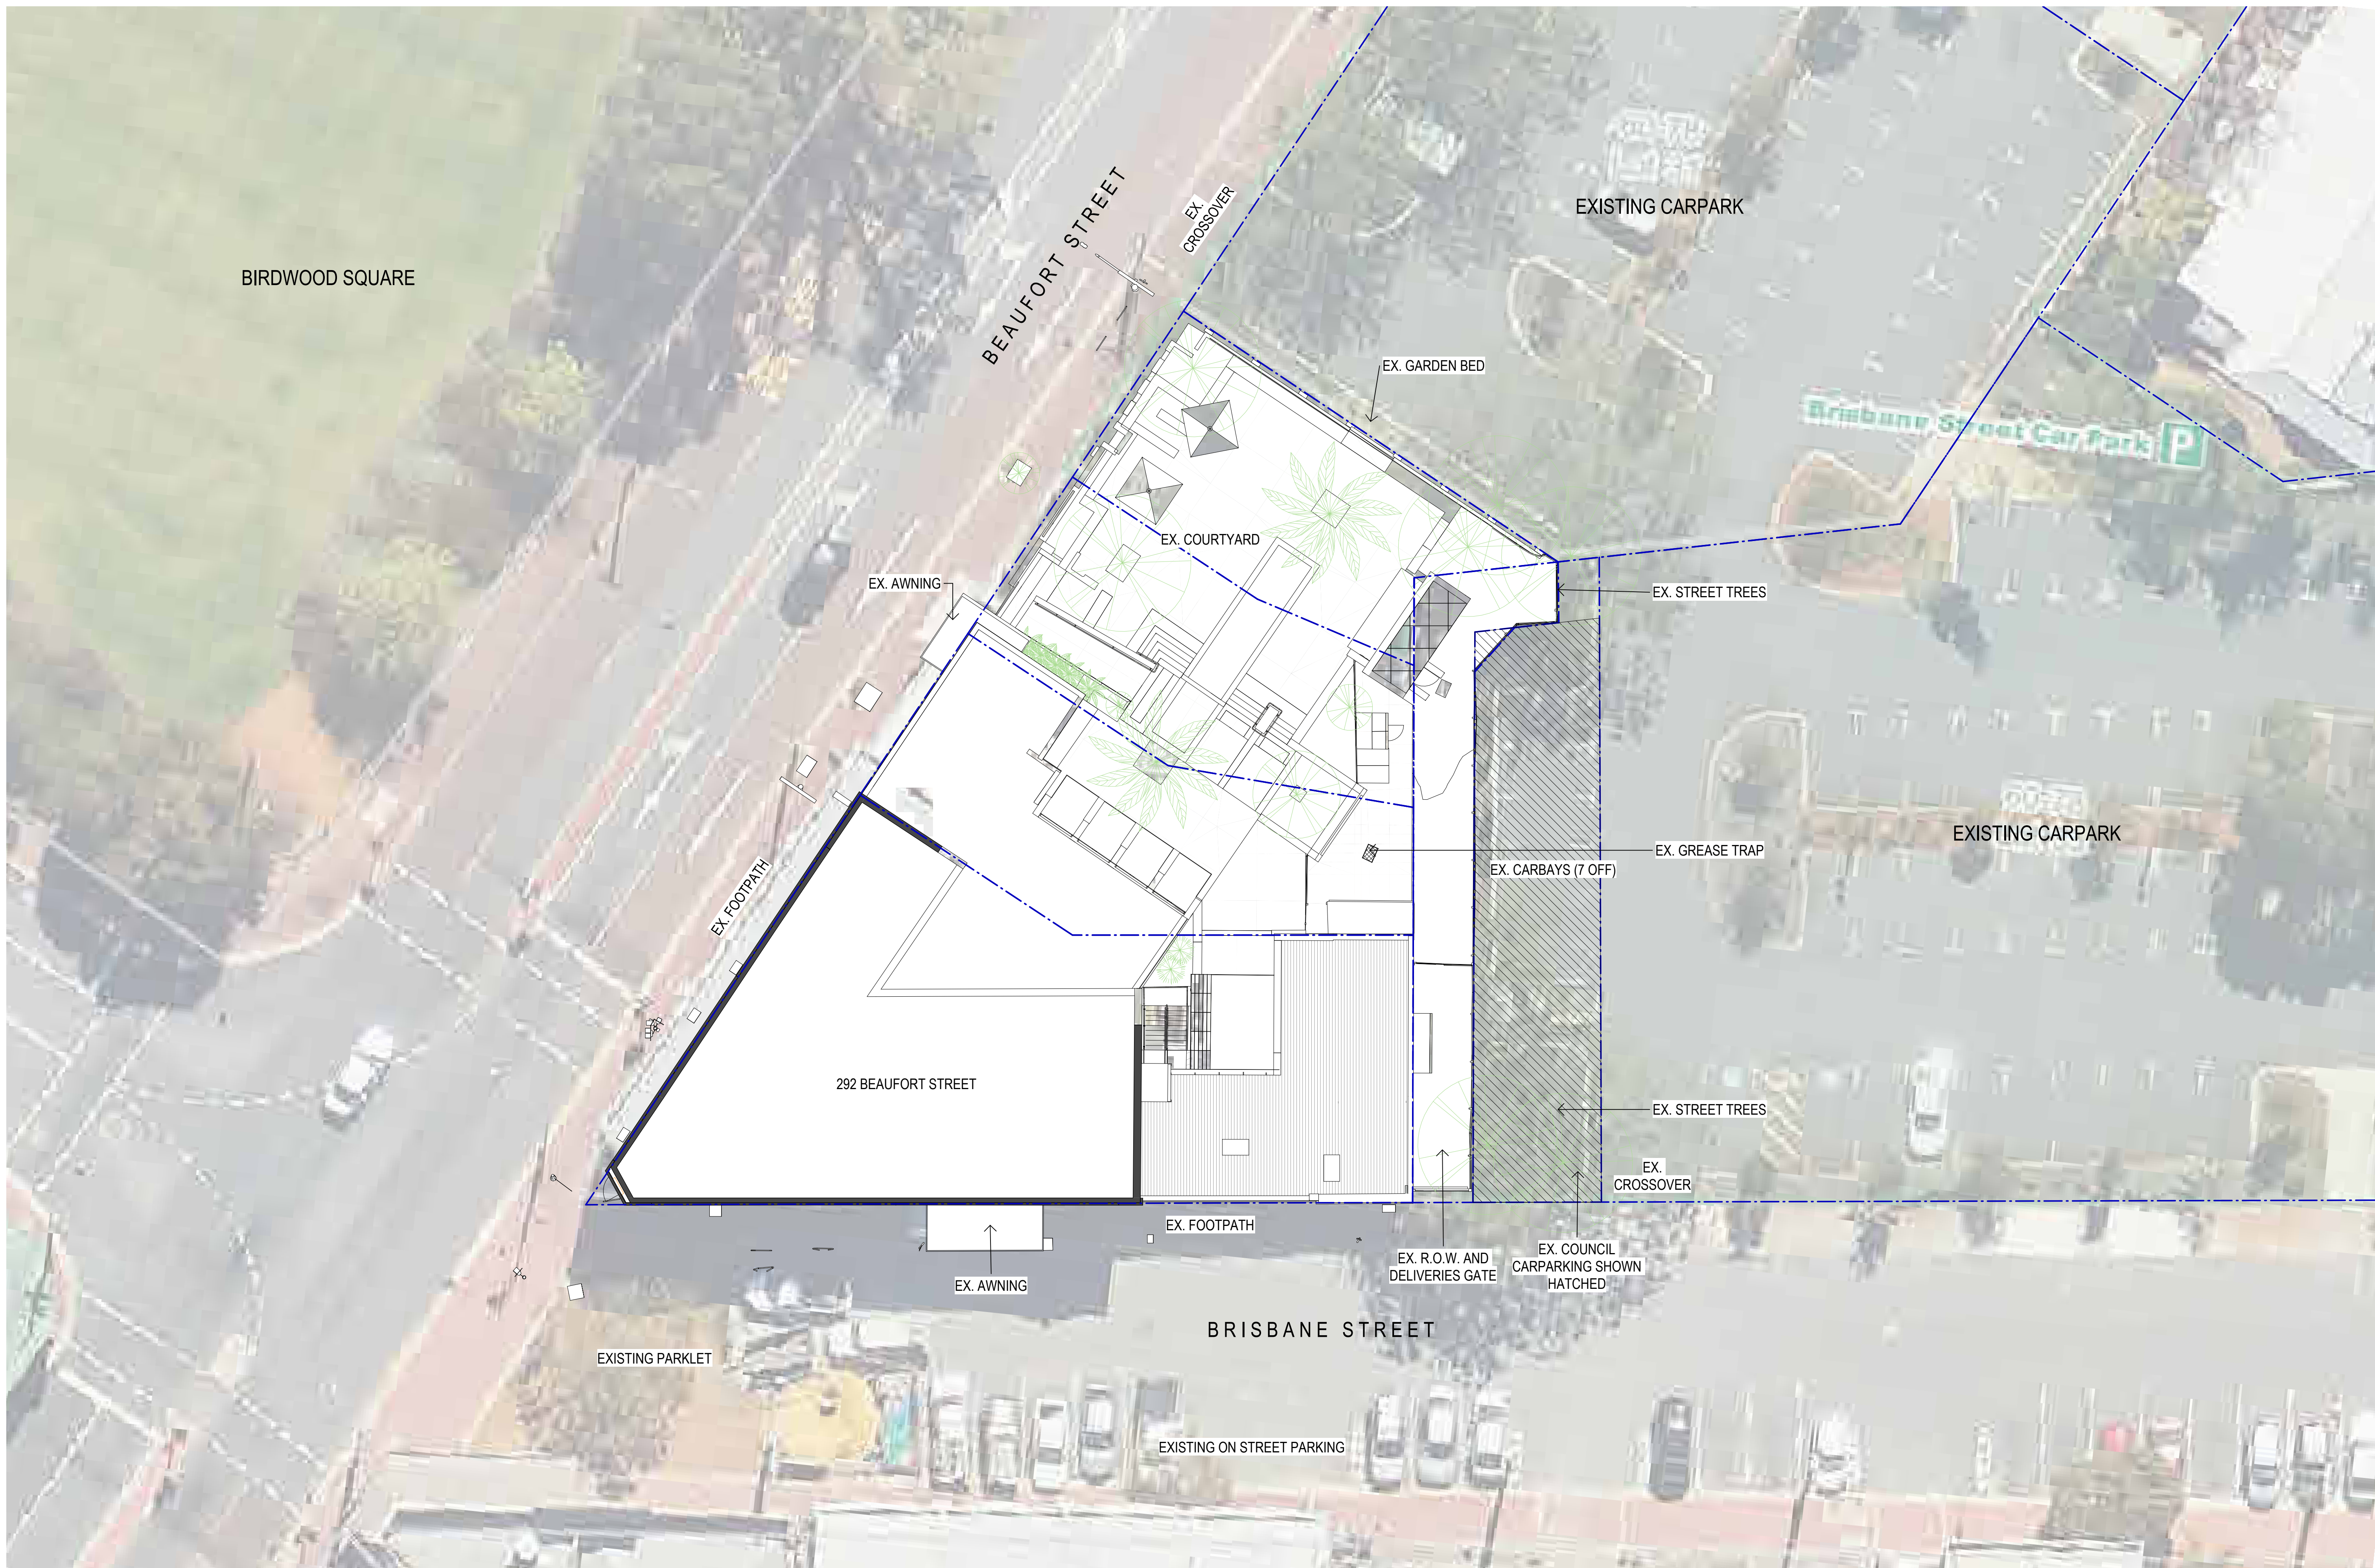
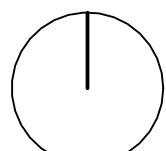



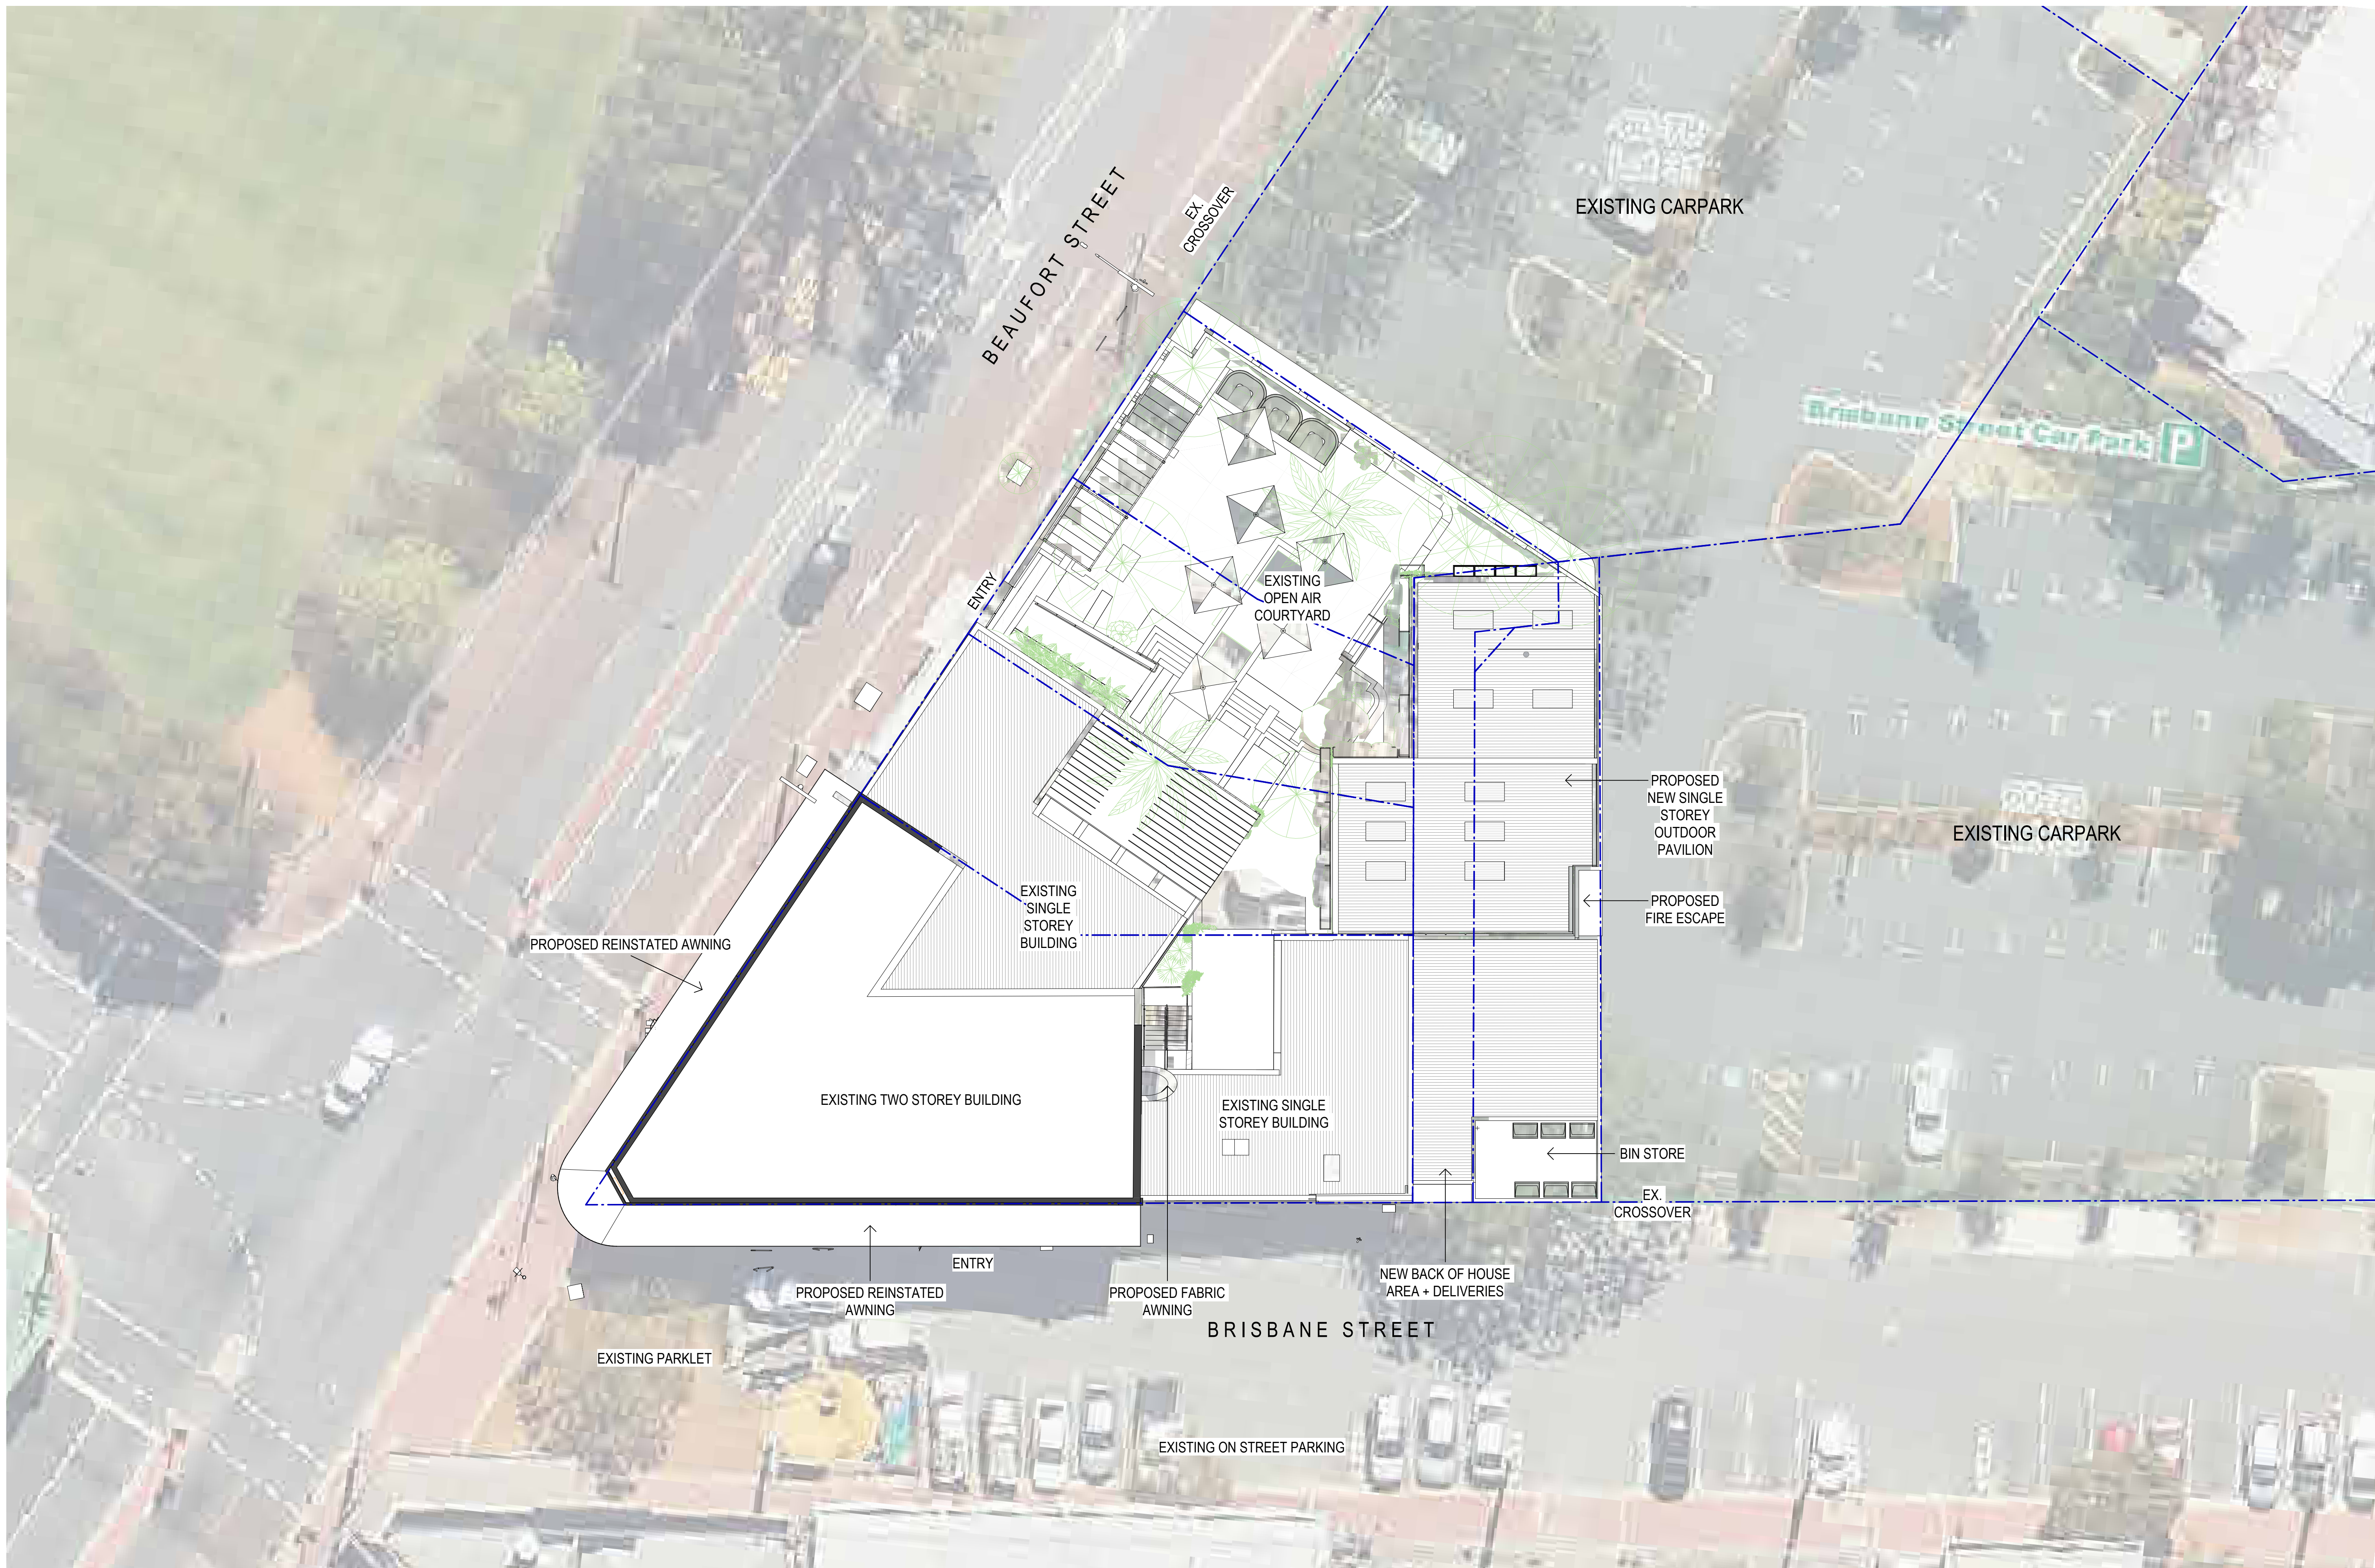


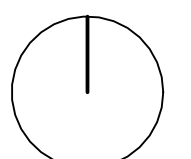


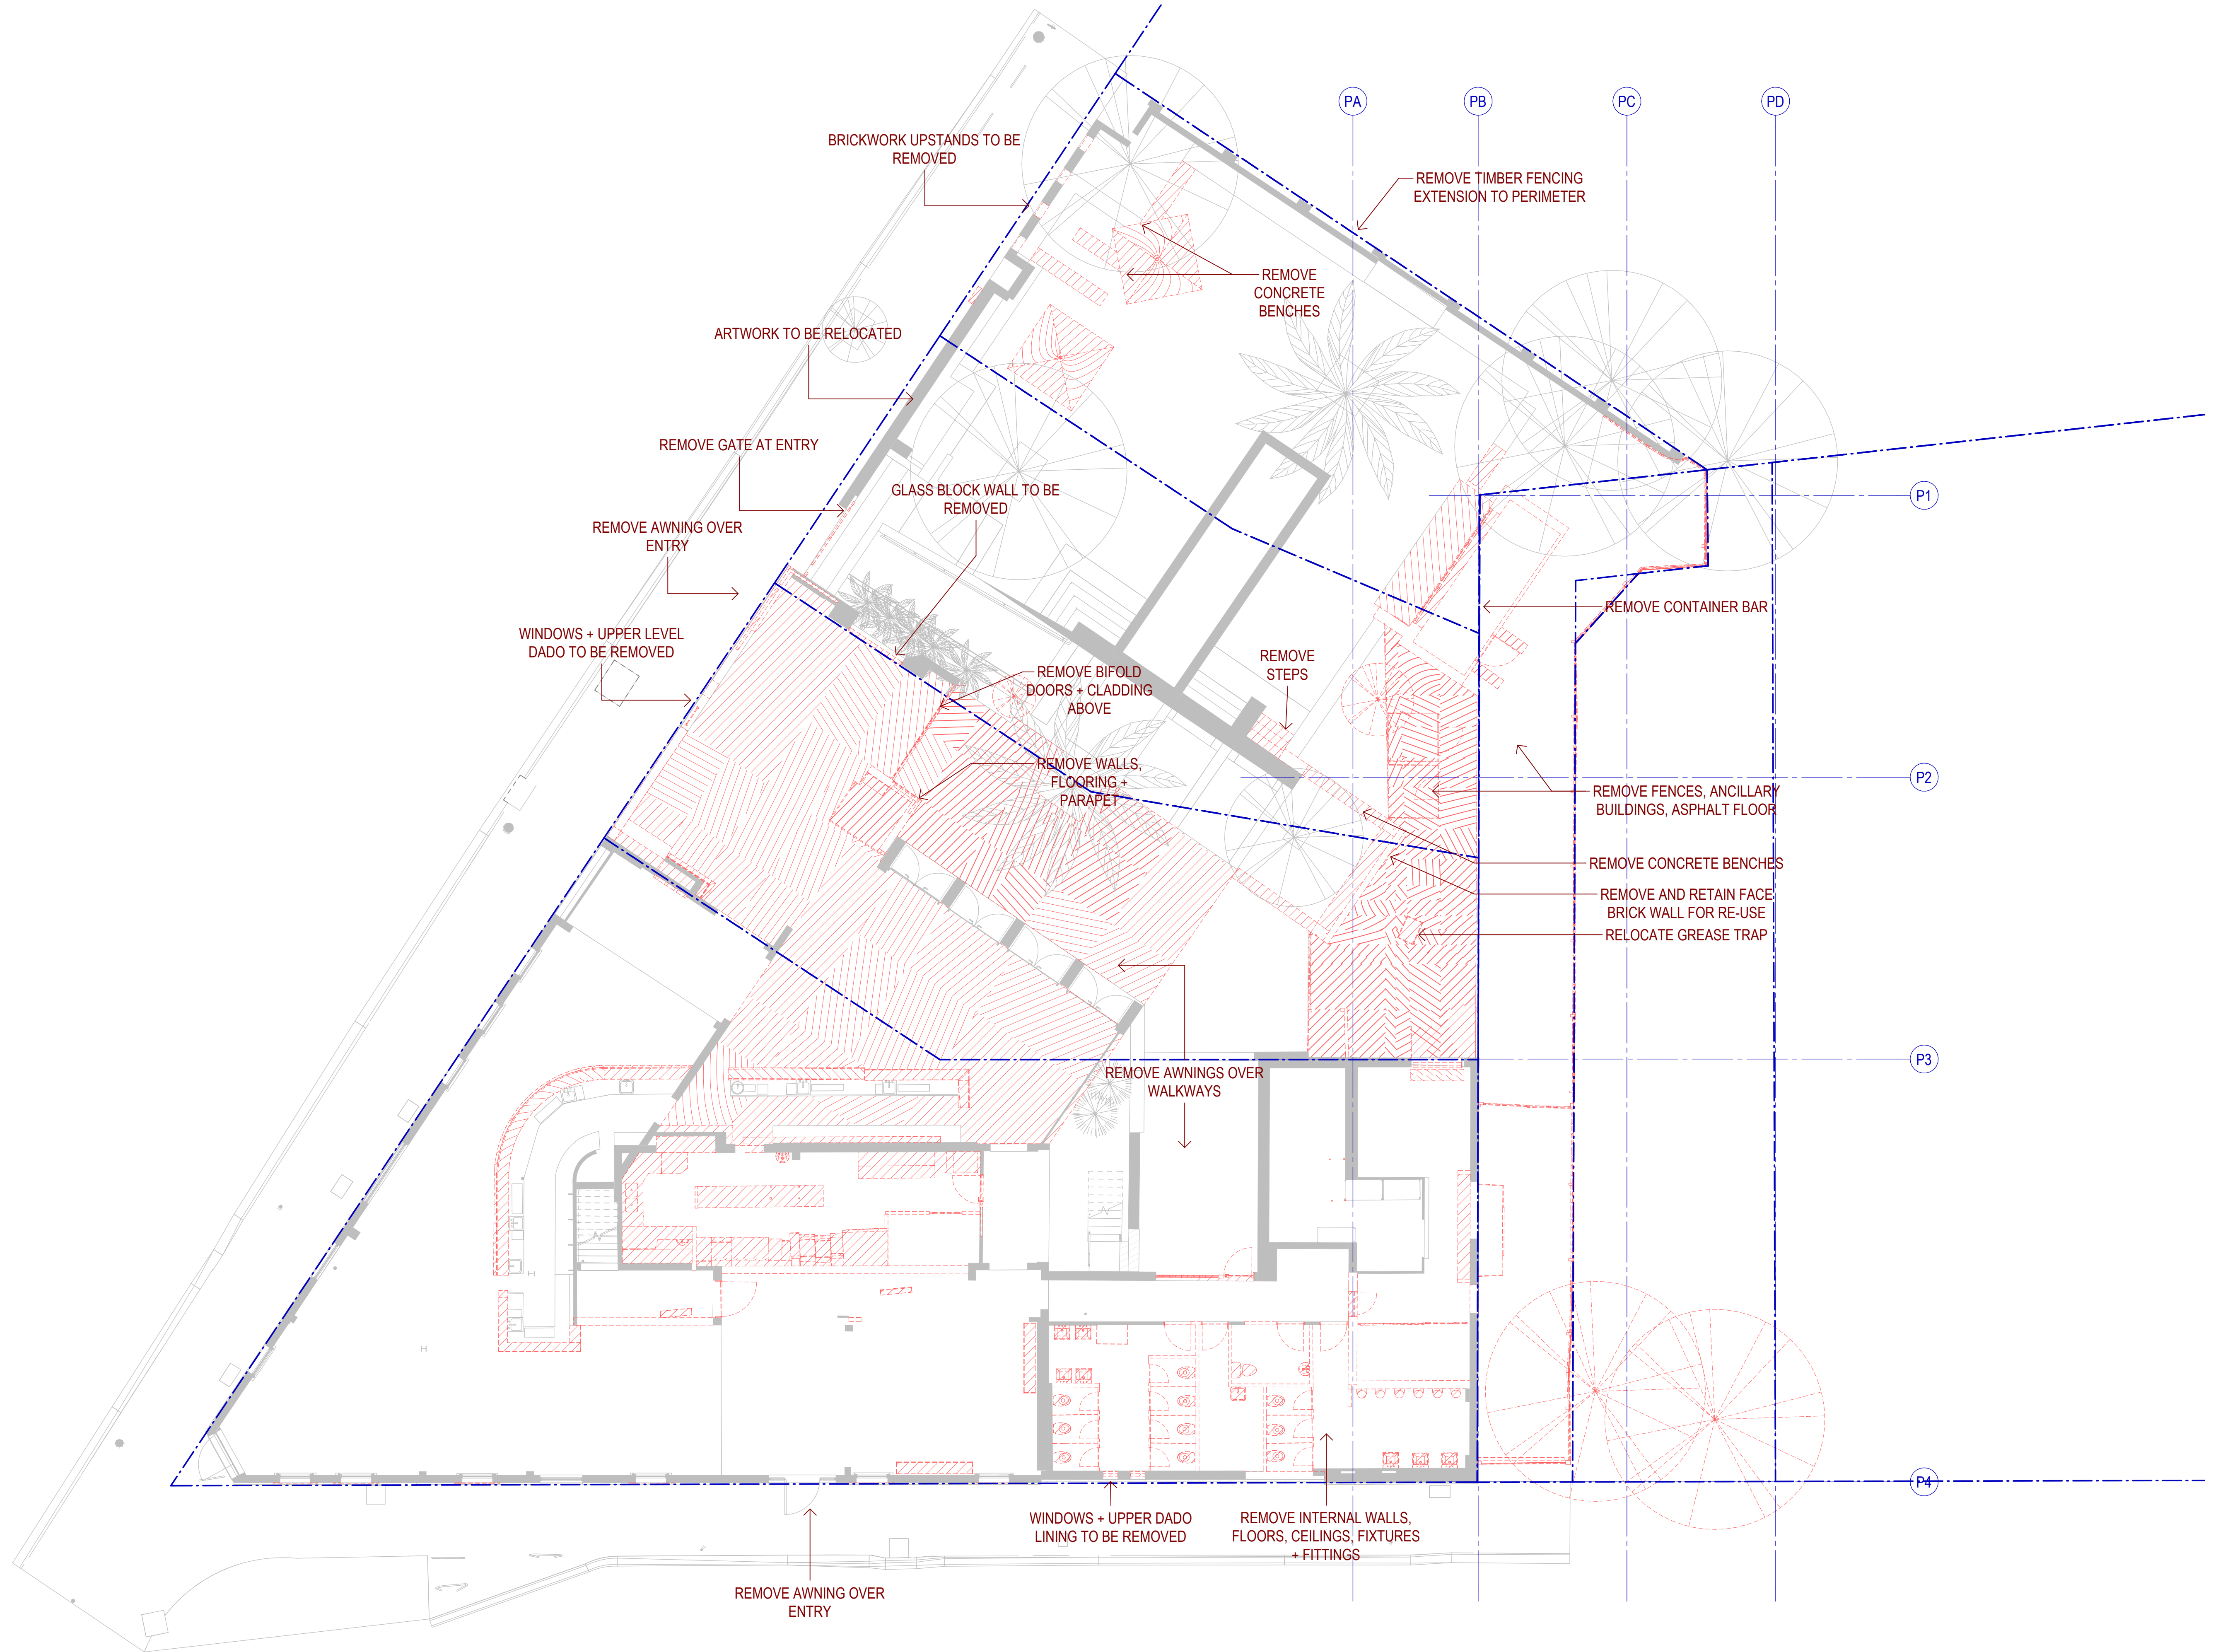


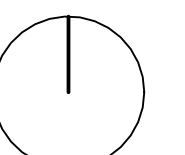


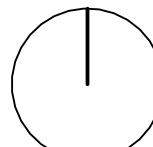

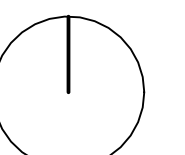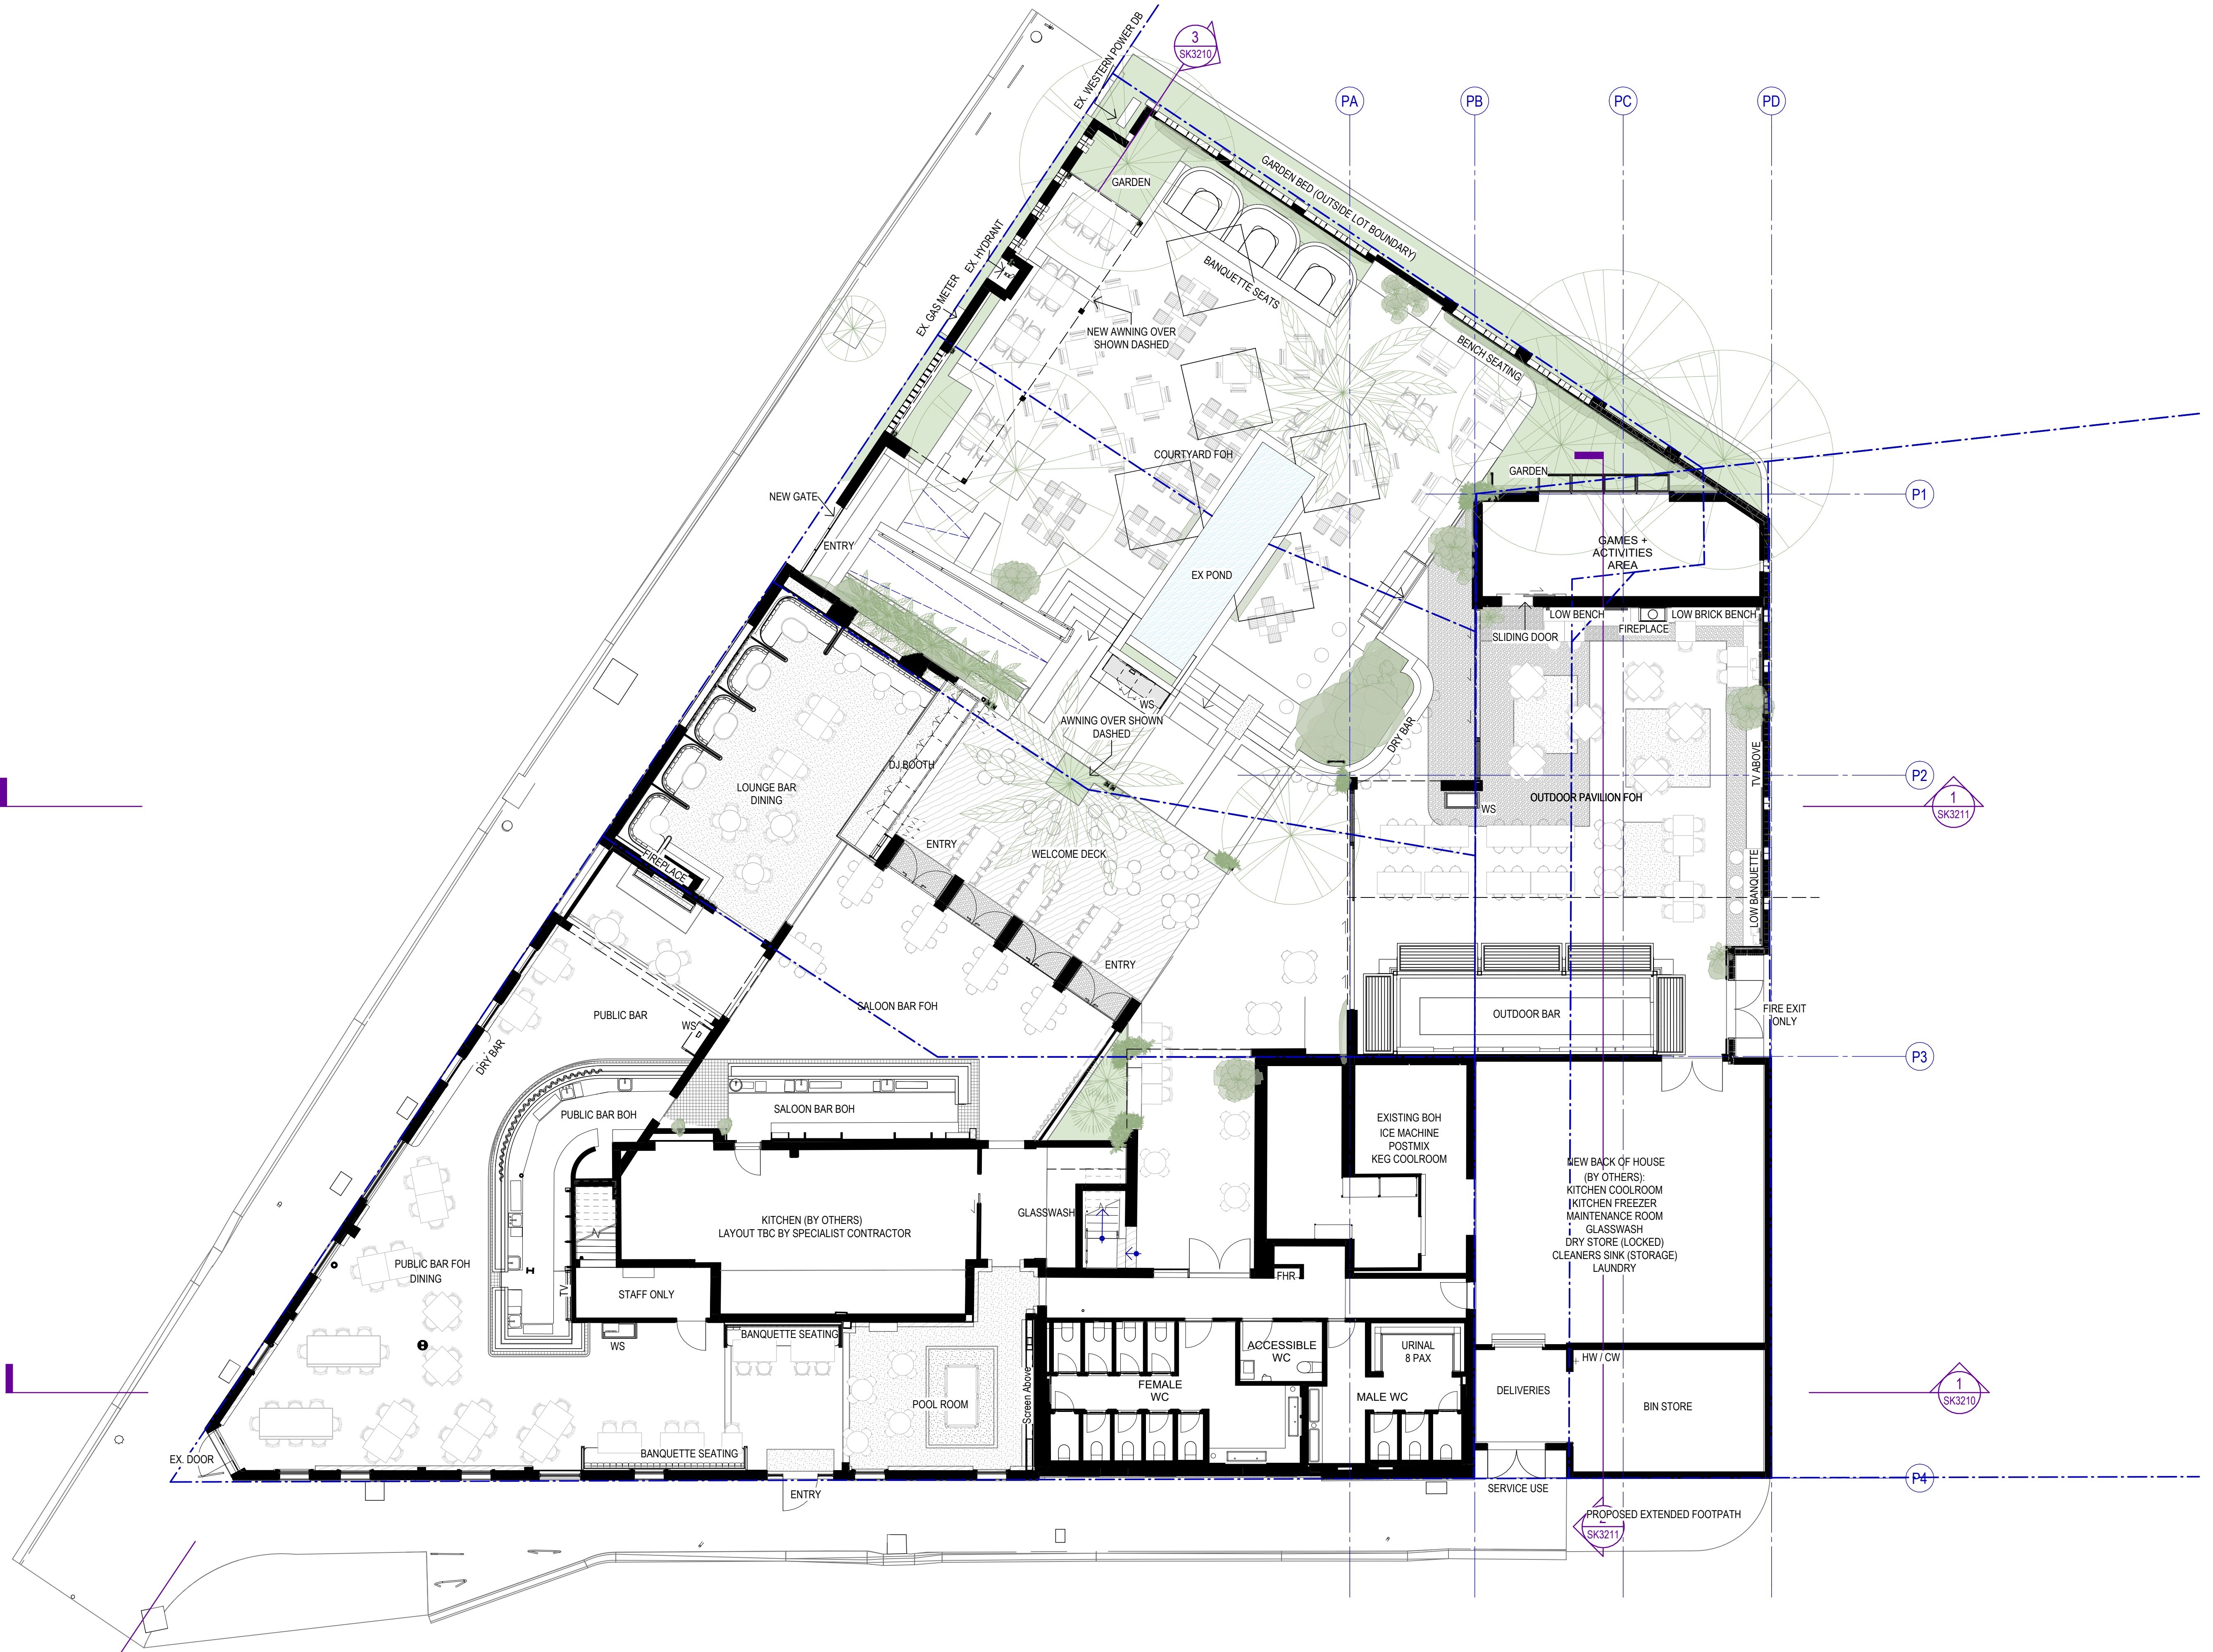

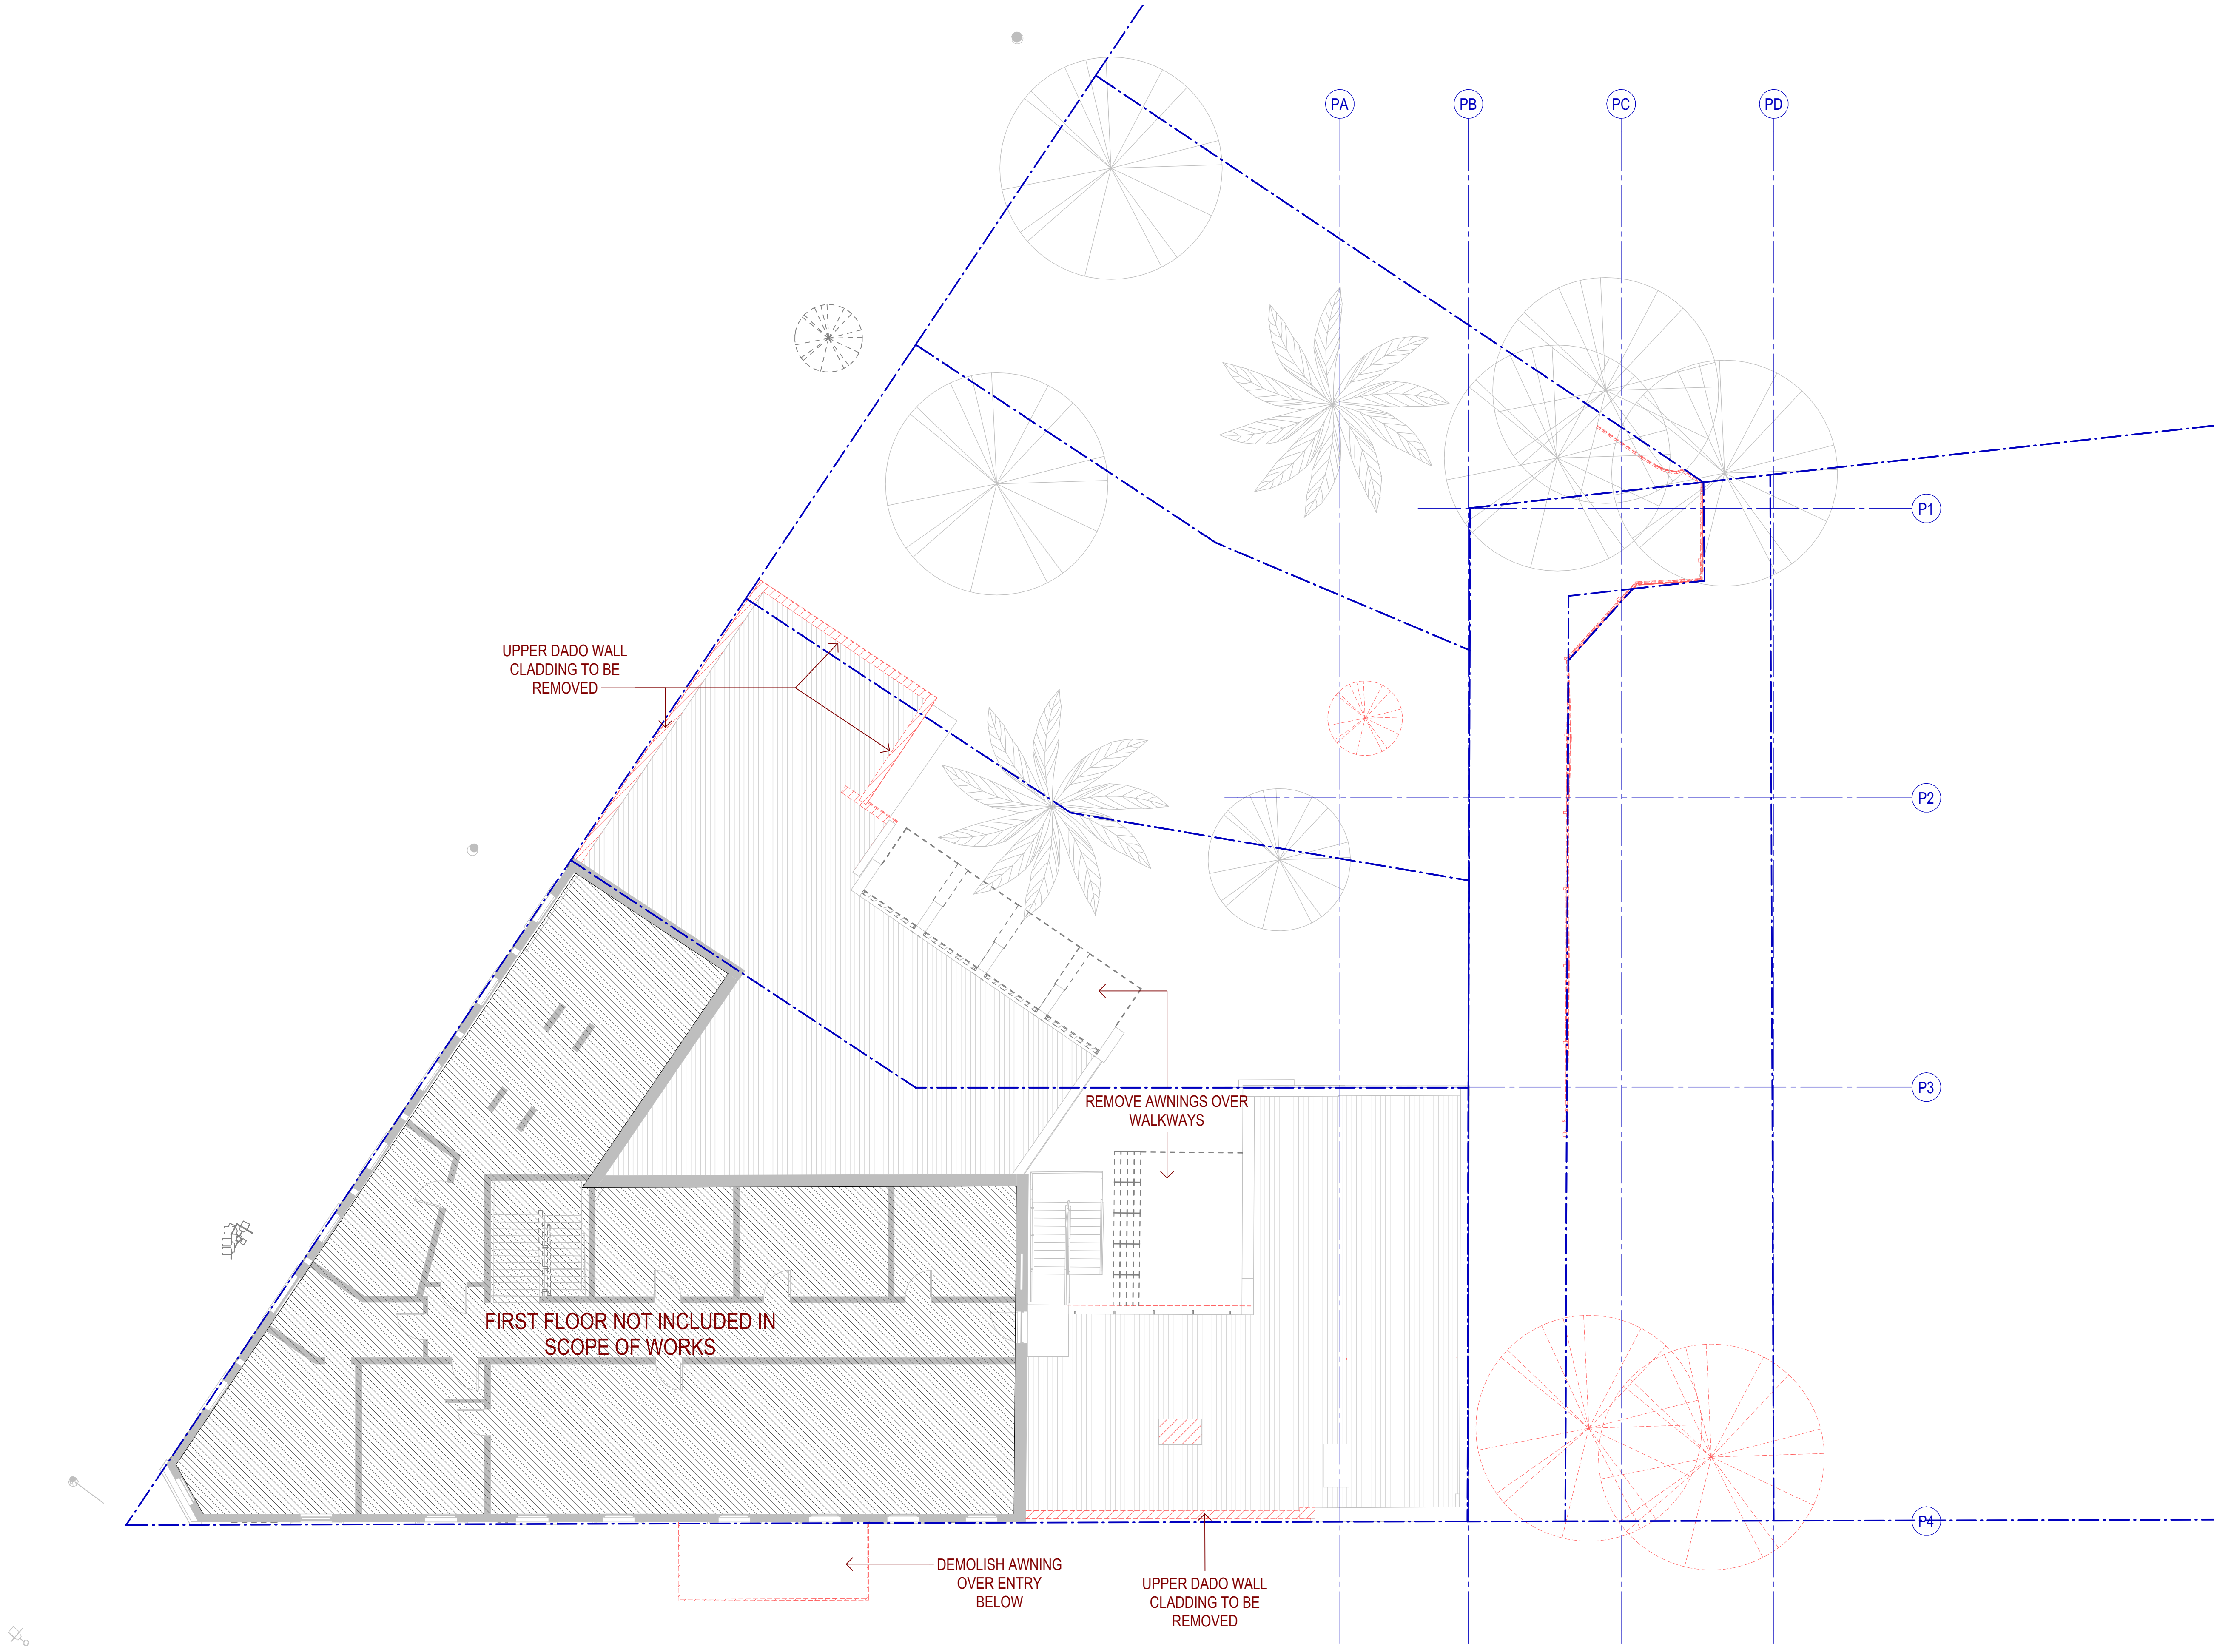


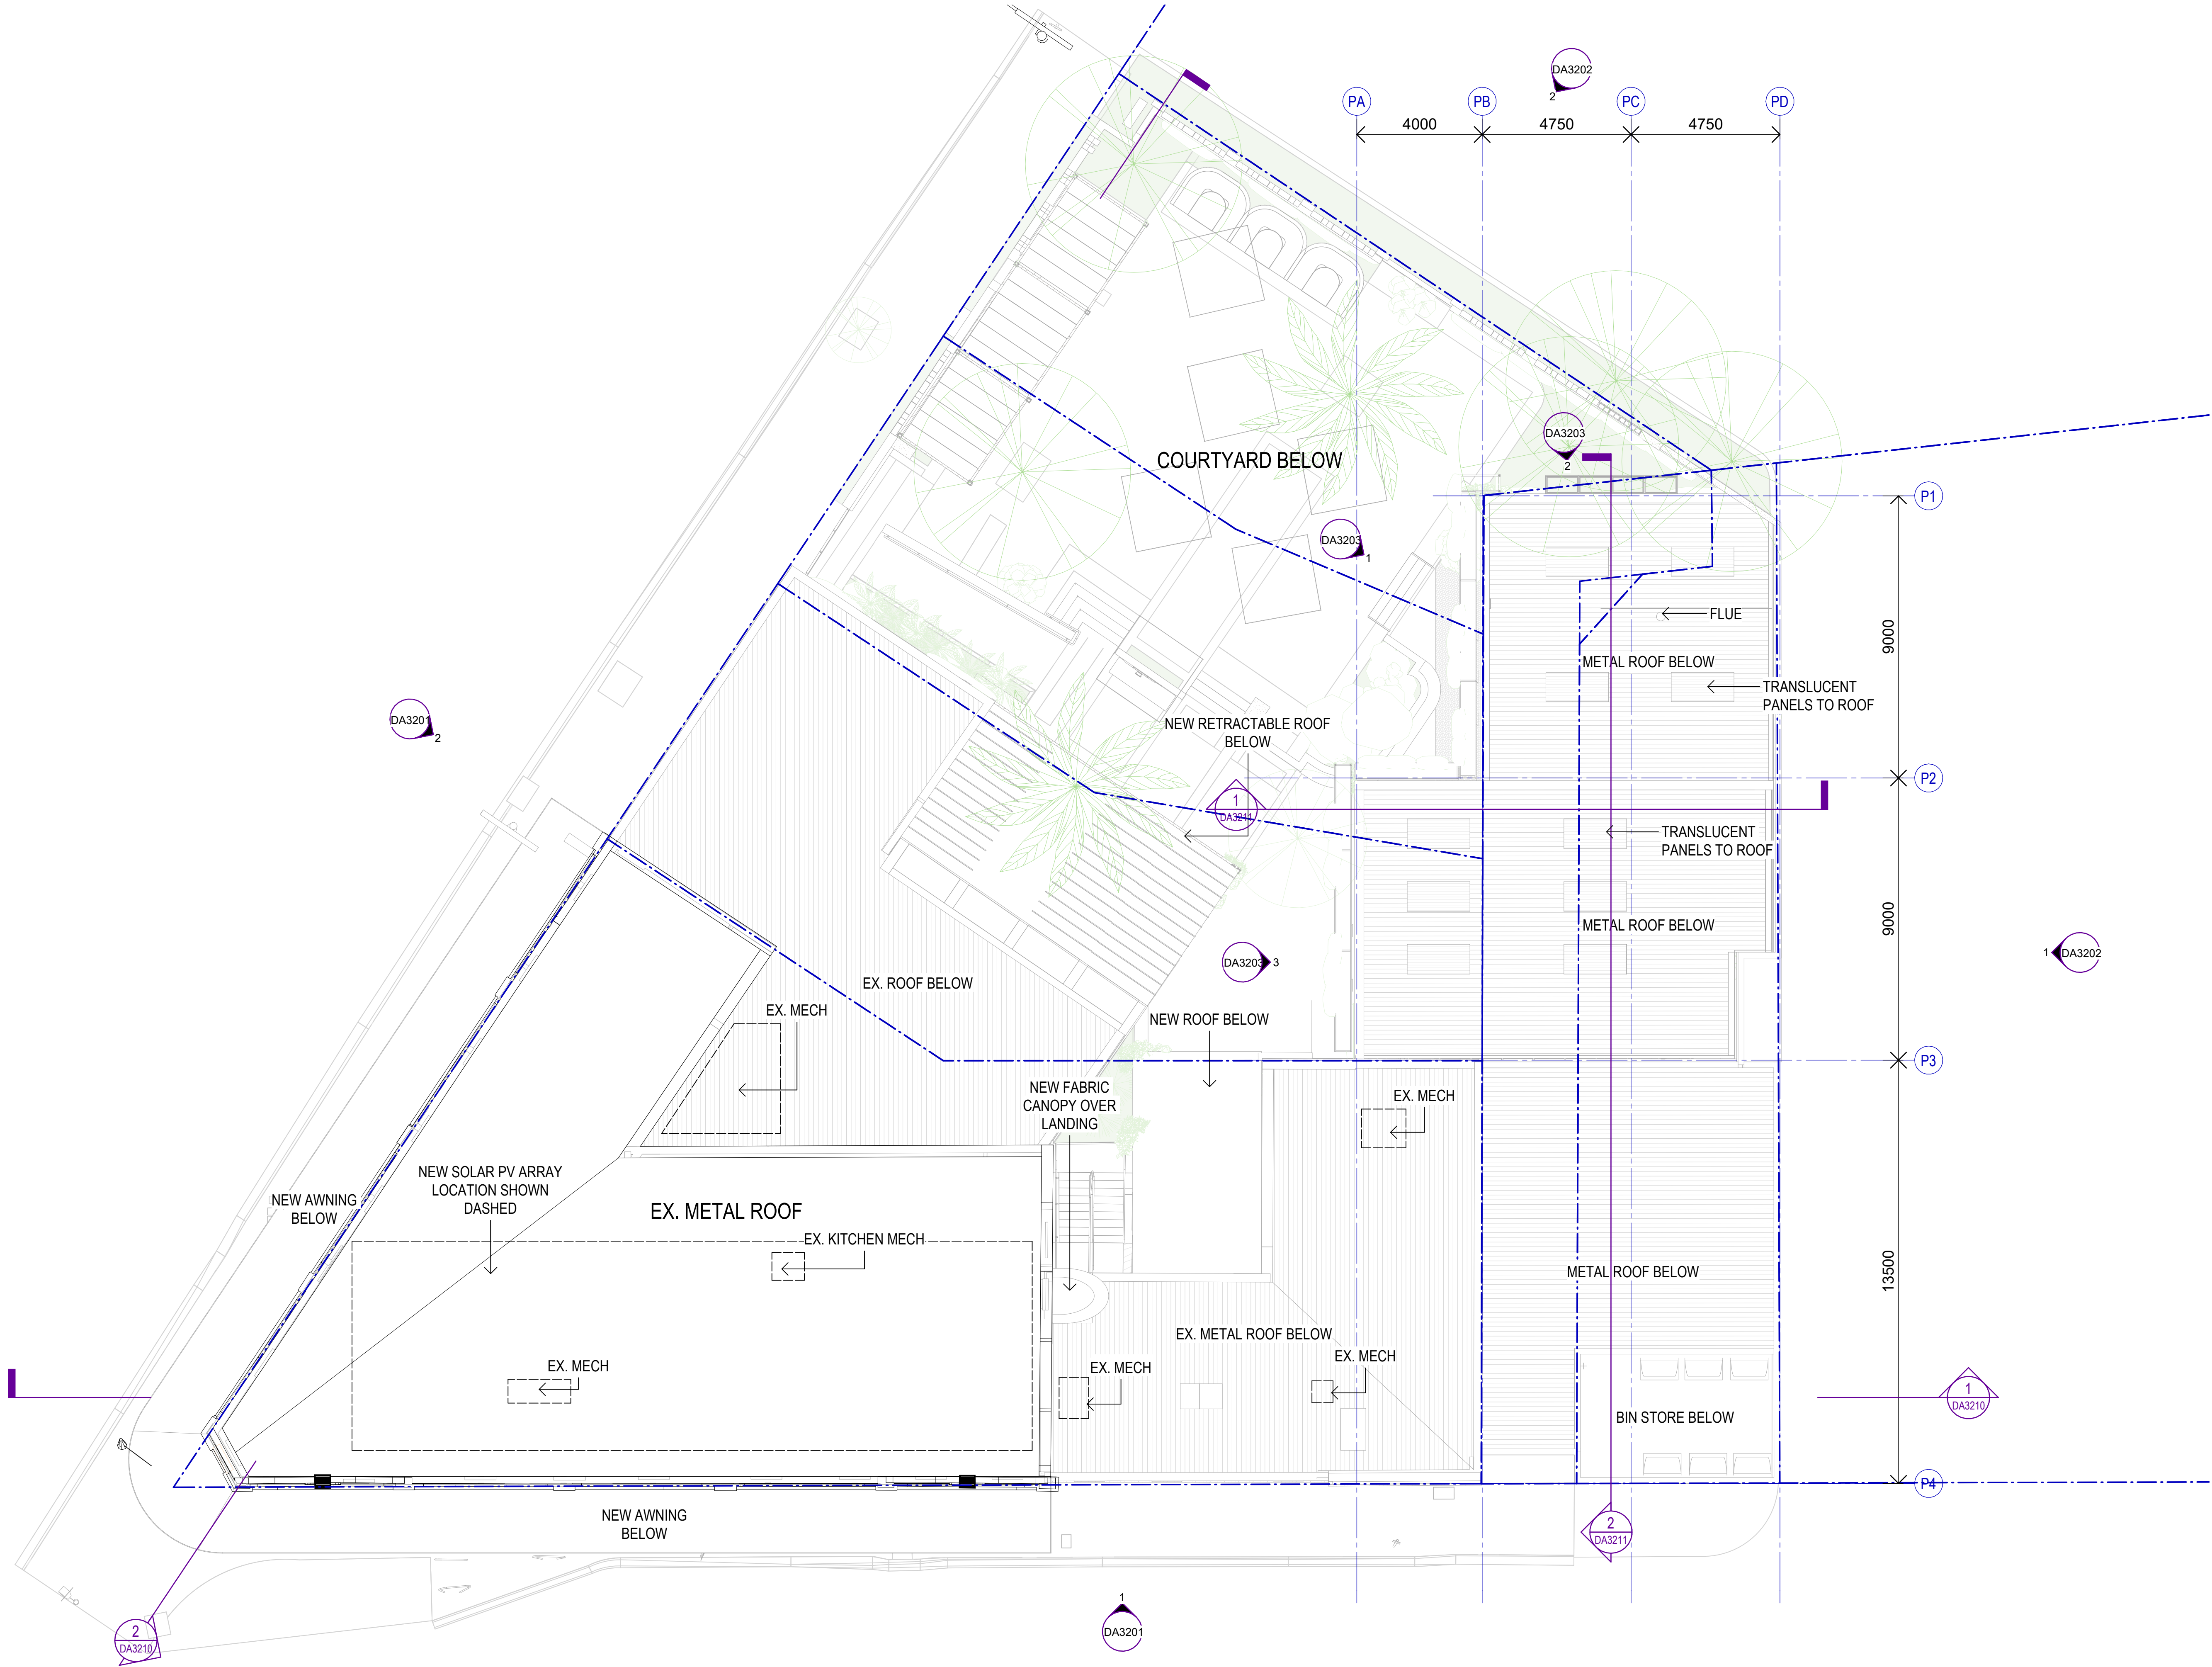

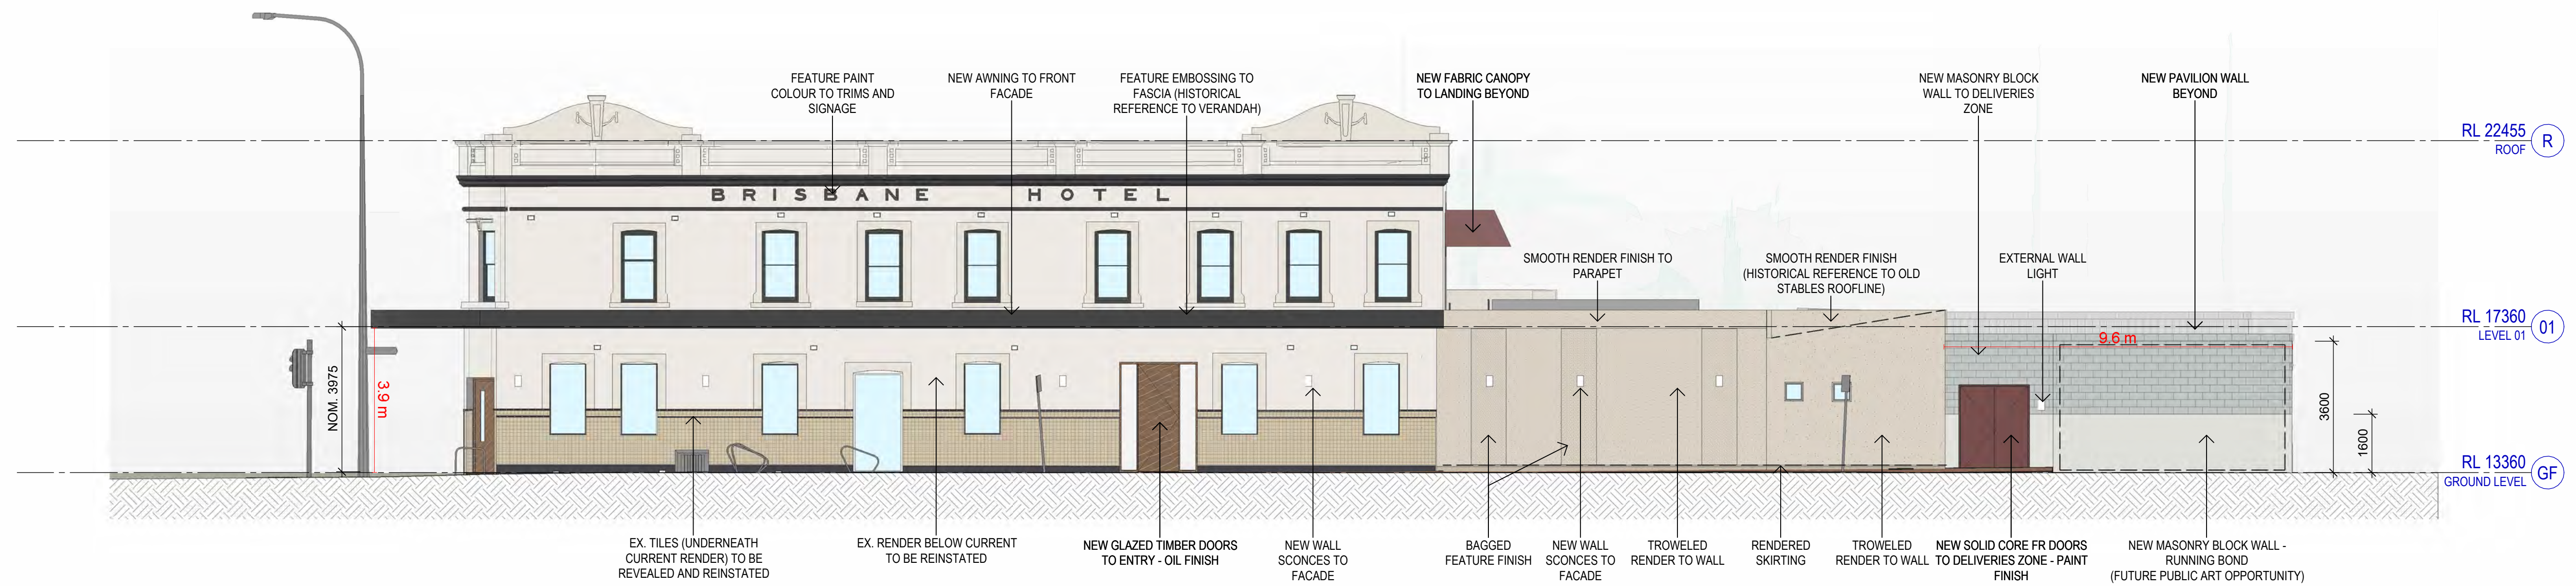


NORTH ELEVATION

BrisbaneStreet

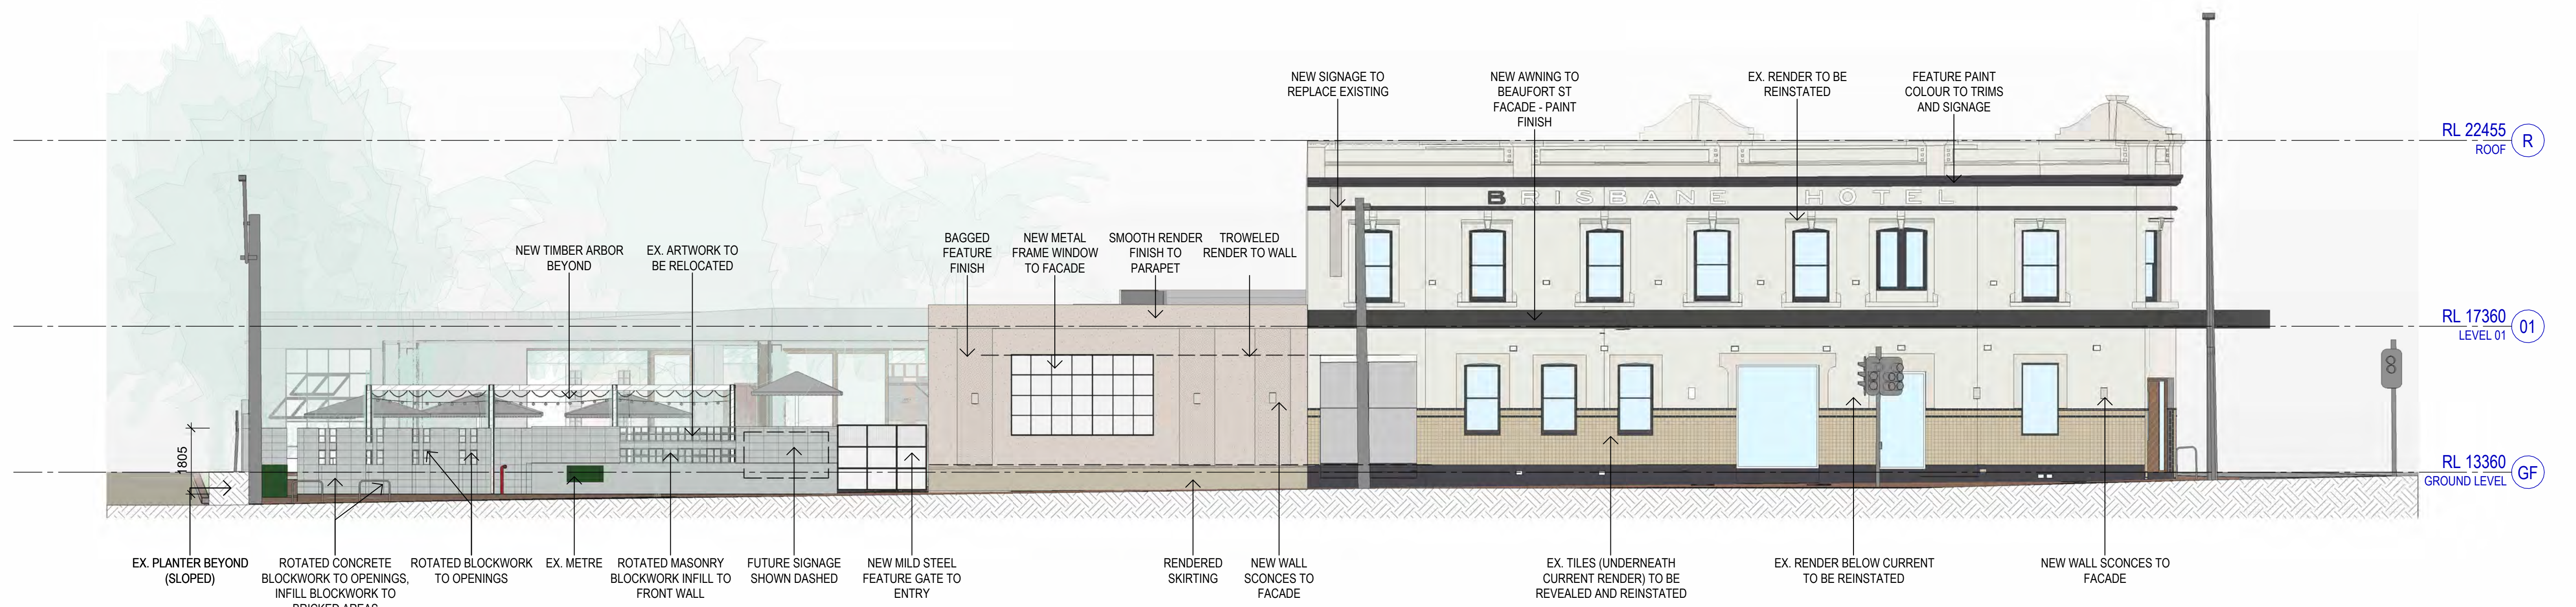


NORTH-WEST ELEVATION


Beaufort Street

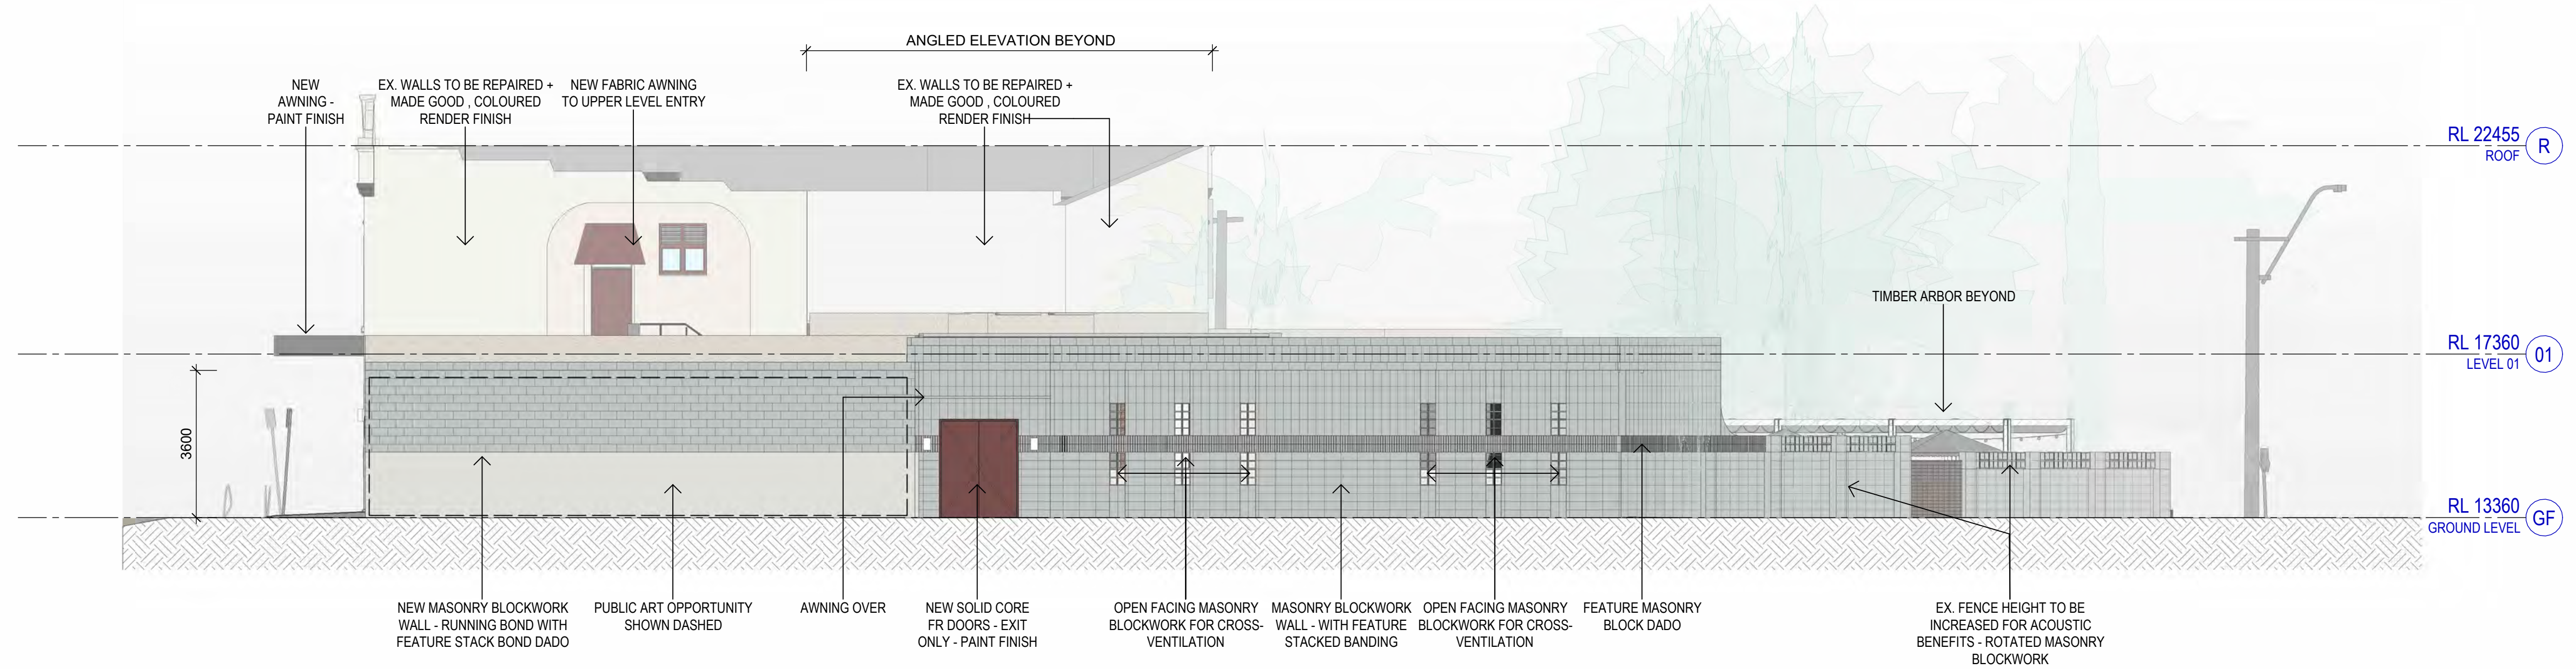


EAST ELEVATION
Eastern Carpark

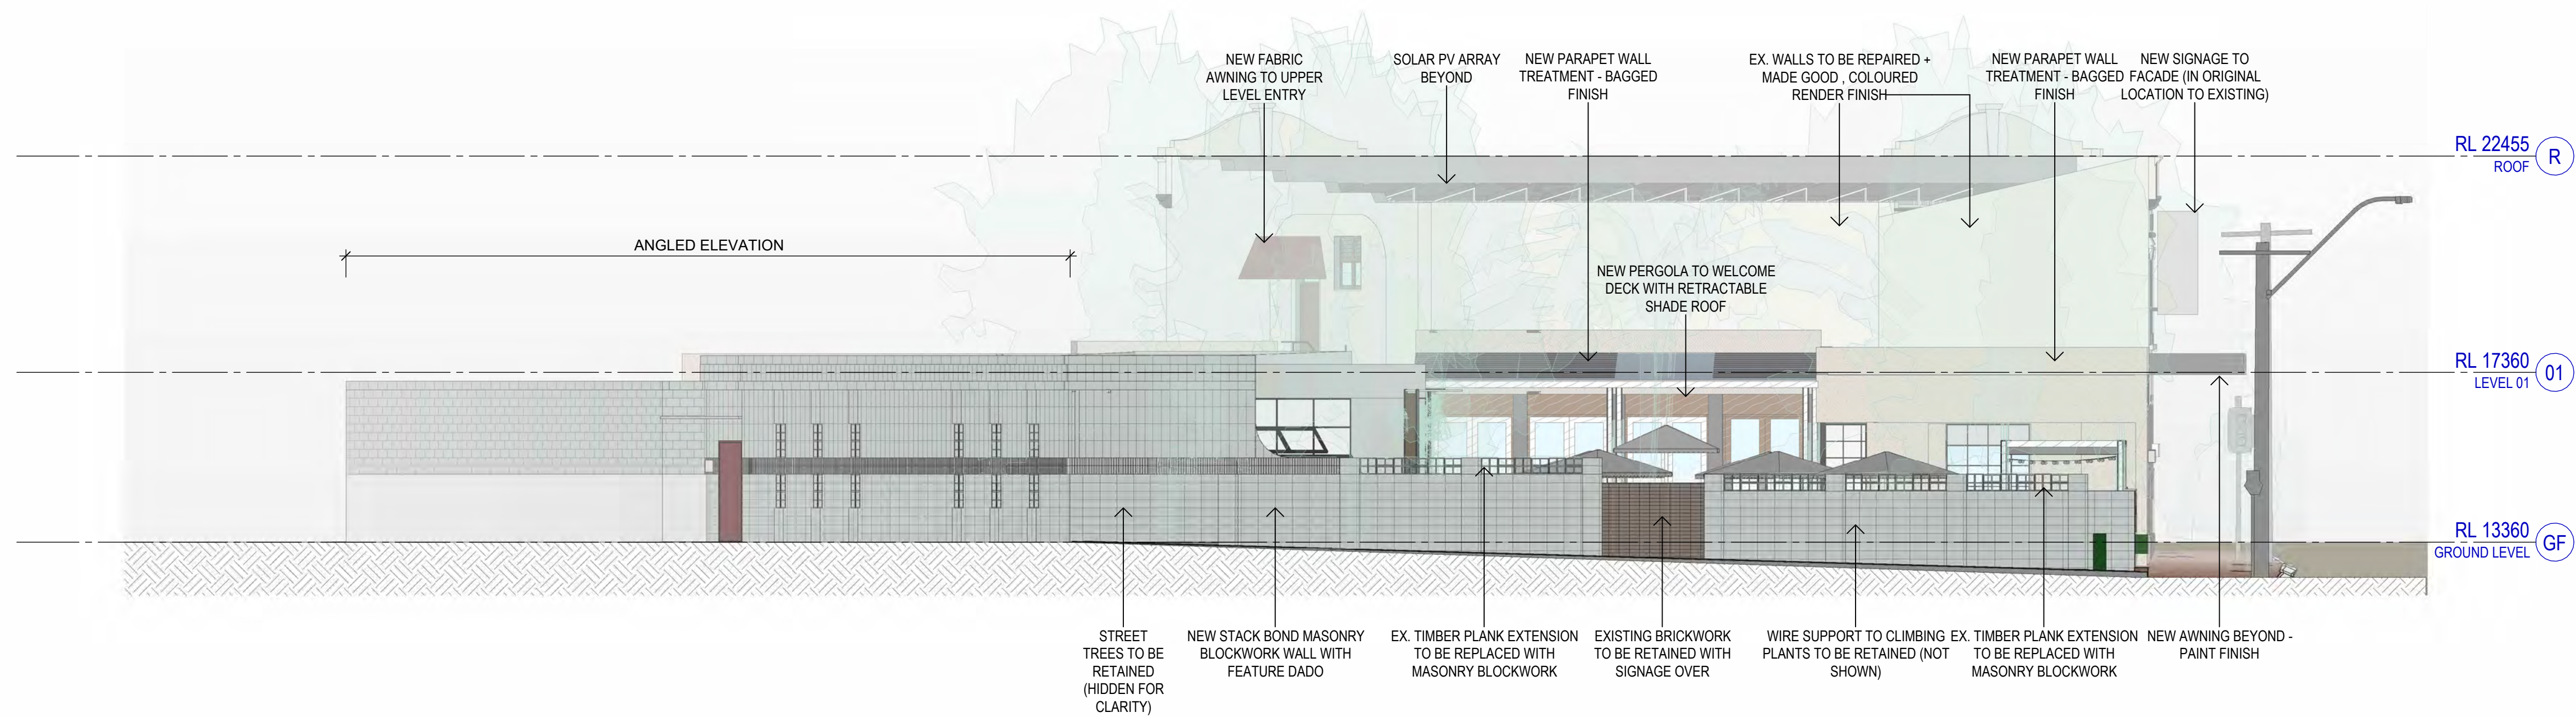


NORTH-EAST ELEVATION
Northern Carpark

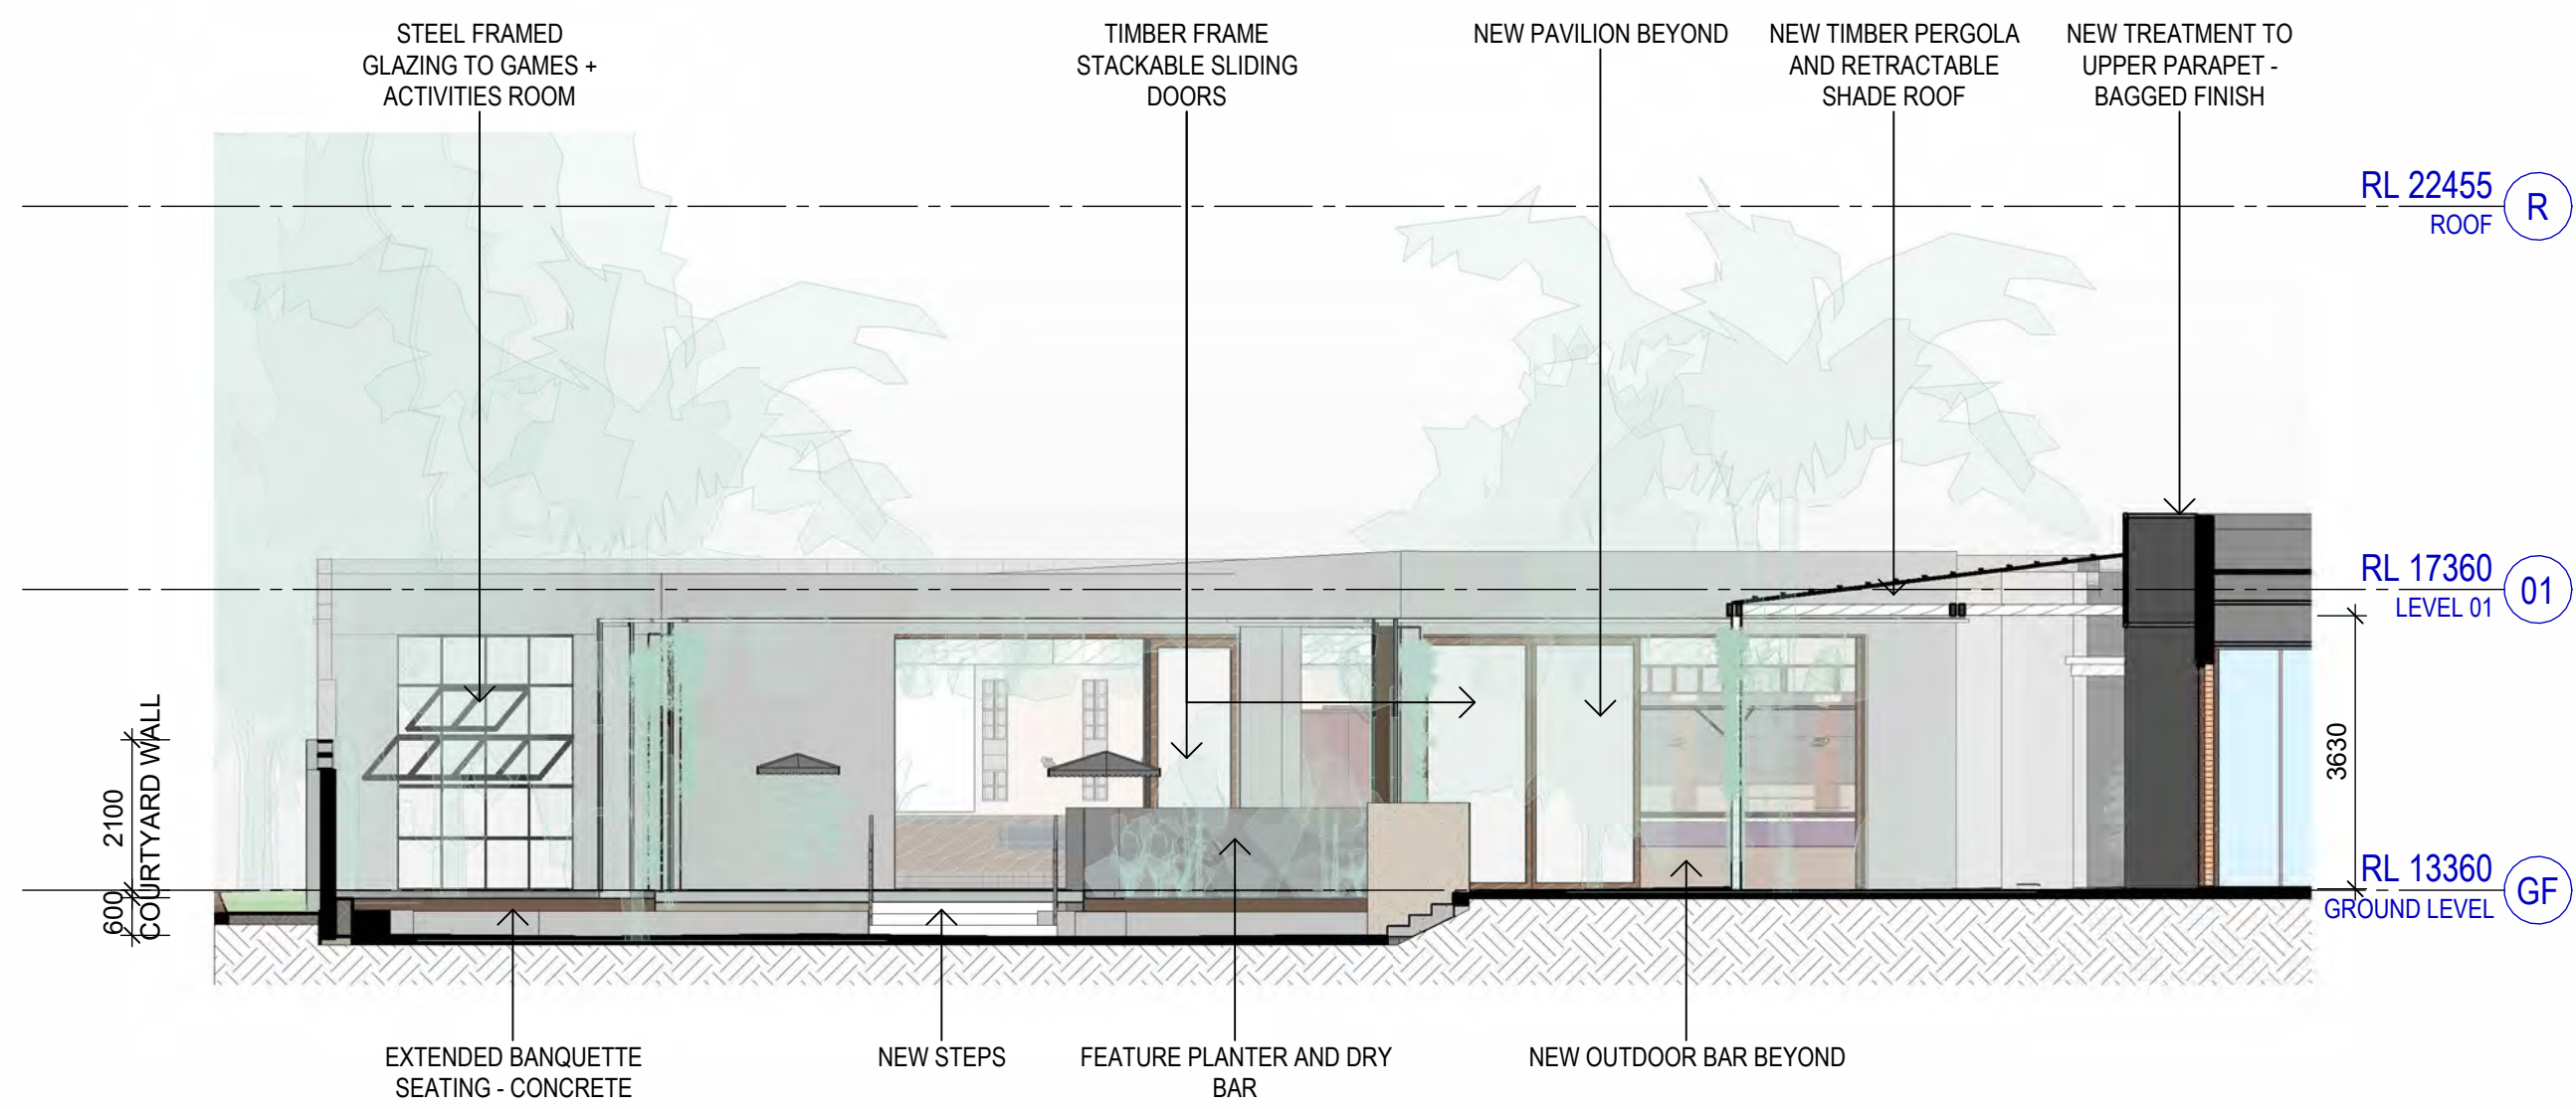


OUTDOOR PAVILION - NORTH-WEST ELEVATION

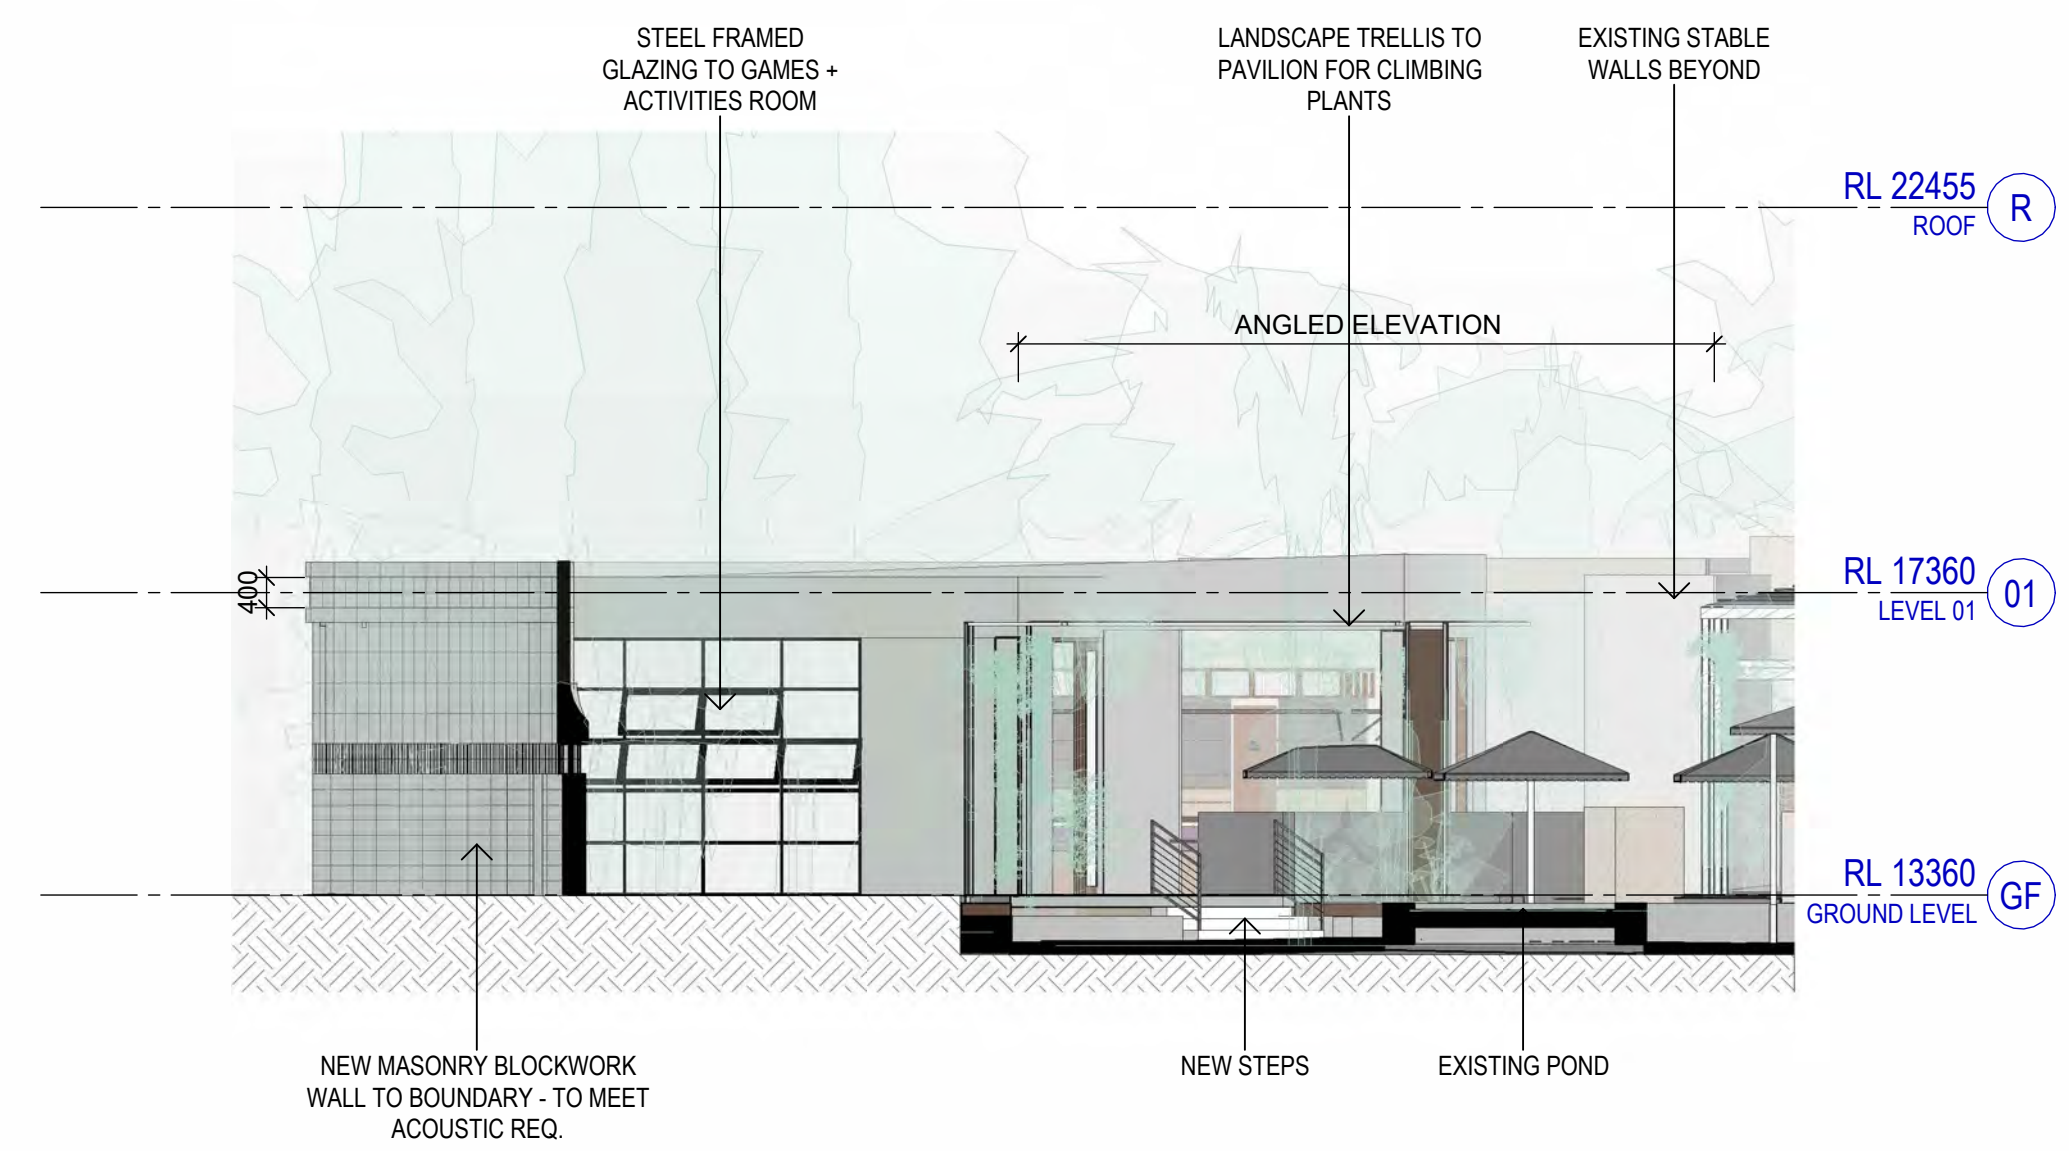


OUTDOOR PAVILION - NORTH ELEVATION

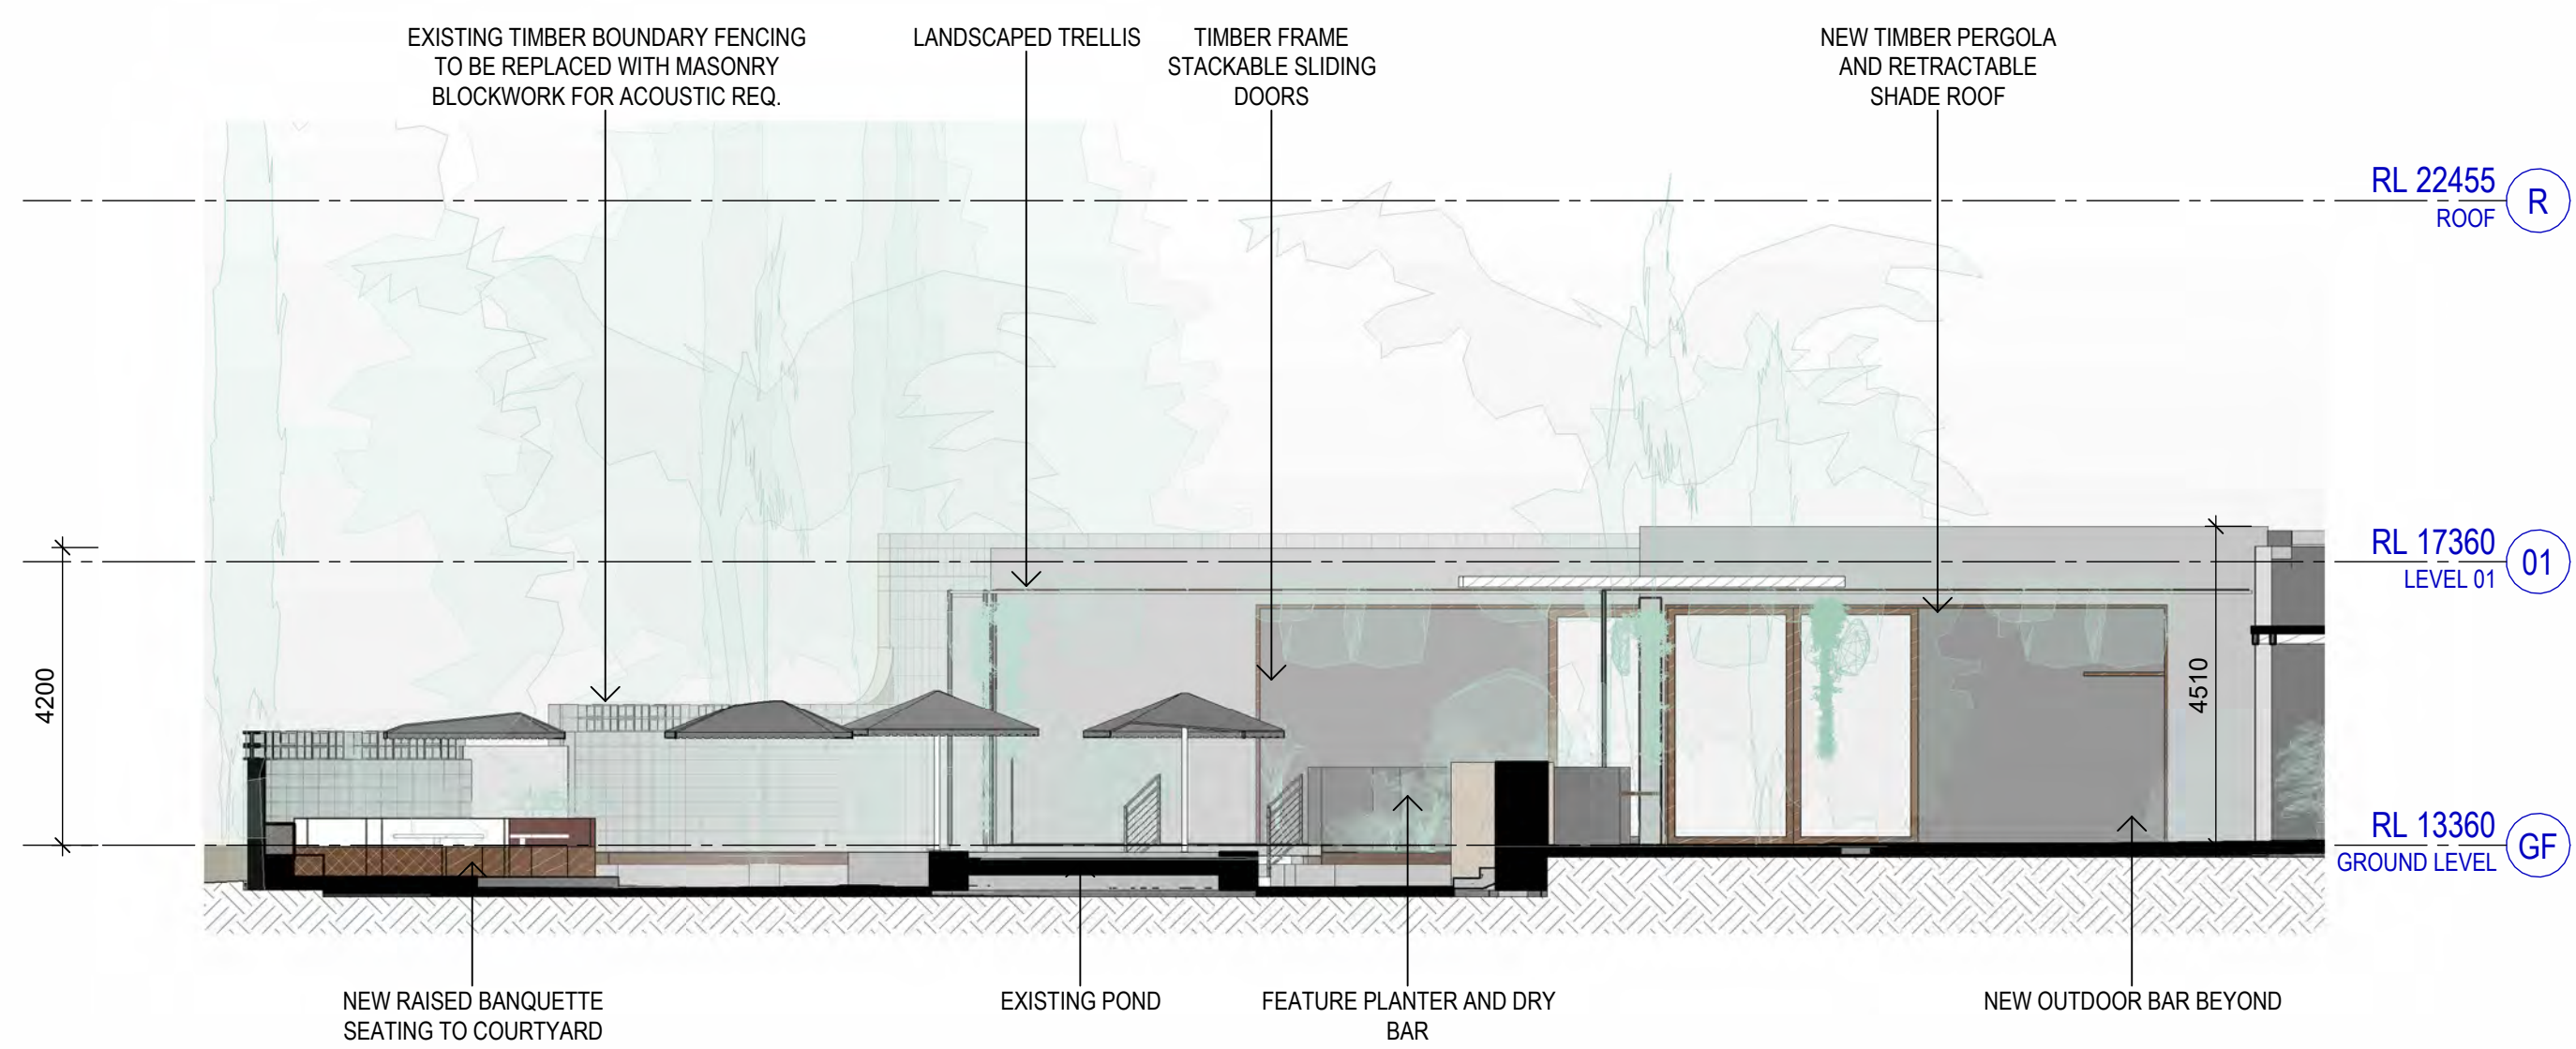


OUTDOOR PAVILION - WEST ELEVATION

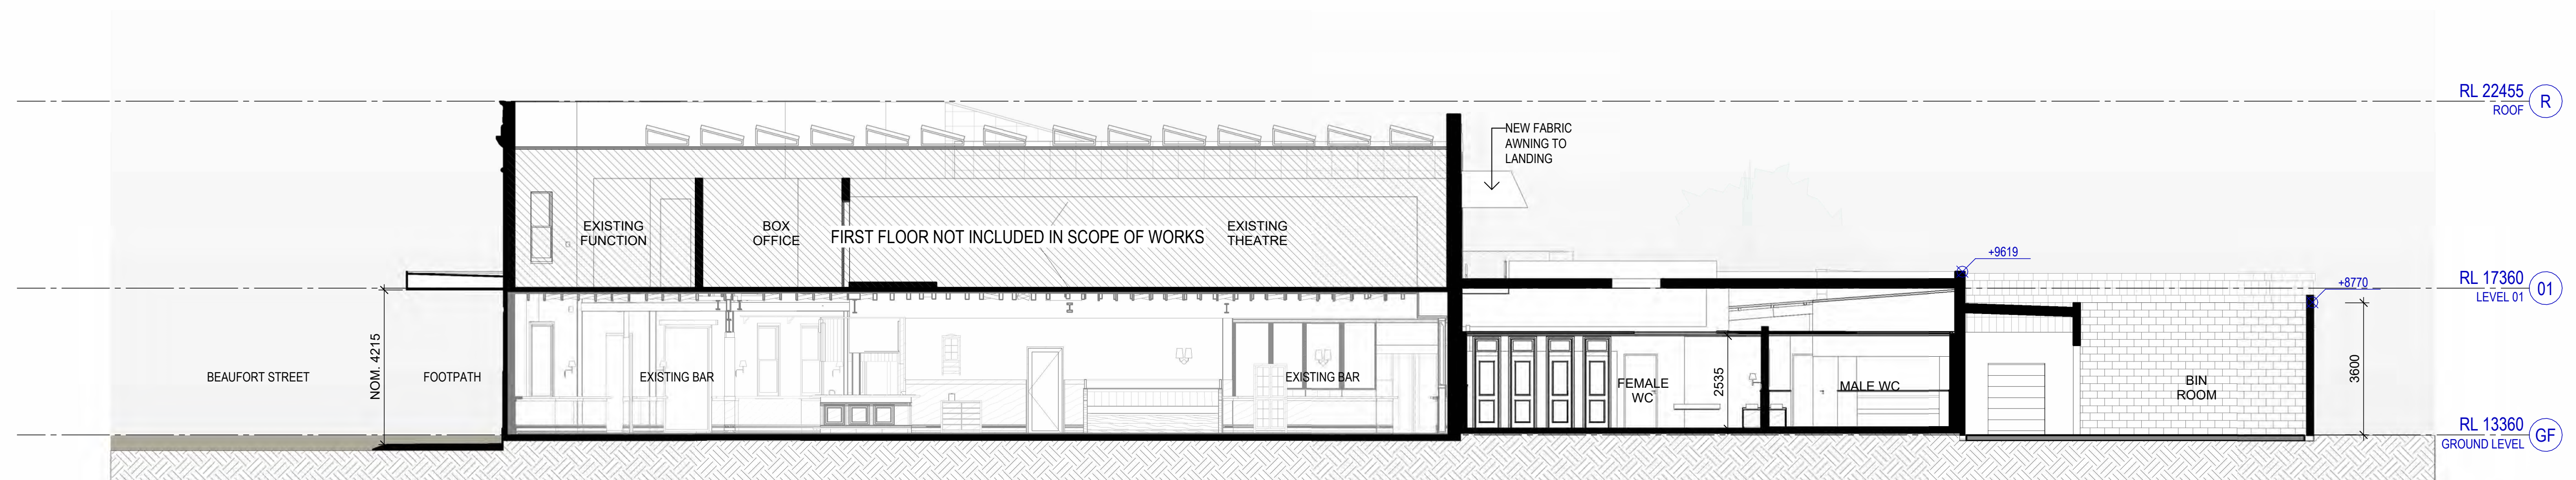


SECTION - THROUGH EXISTING BAR, BATHROOMS = BACK OF HOUSE

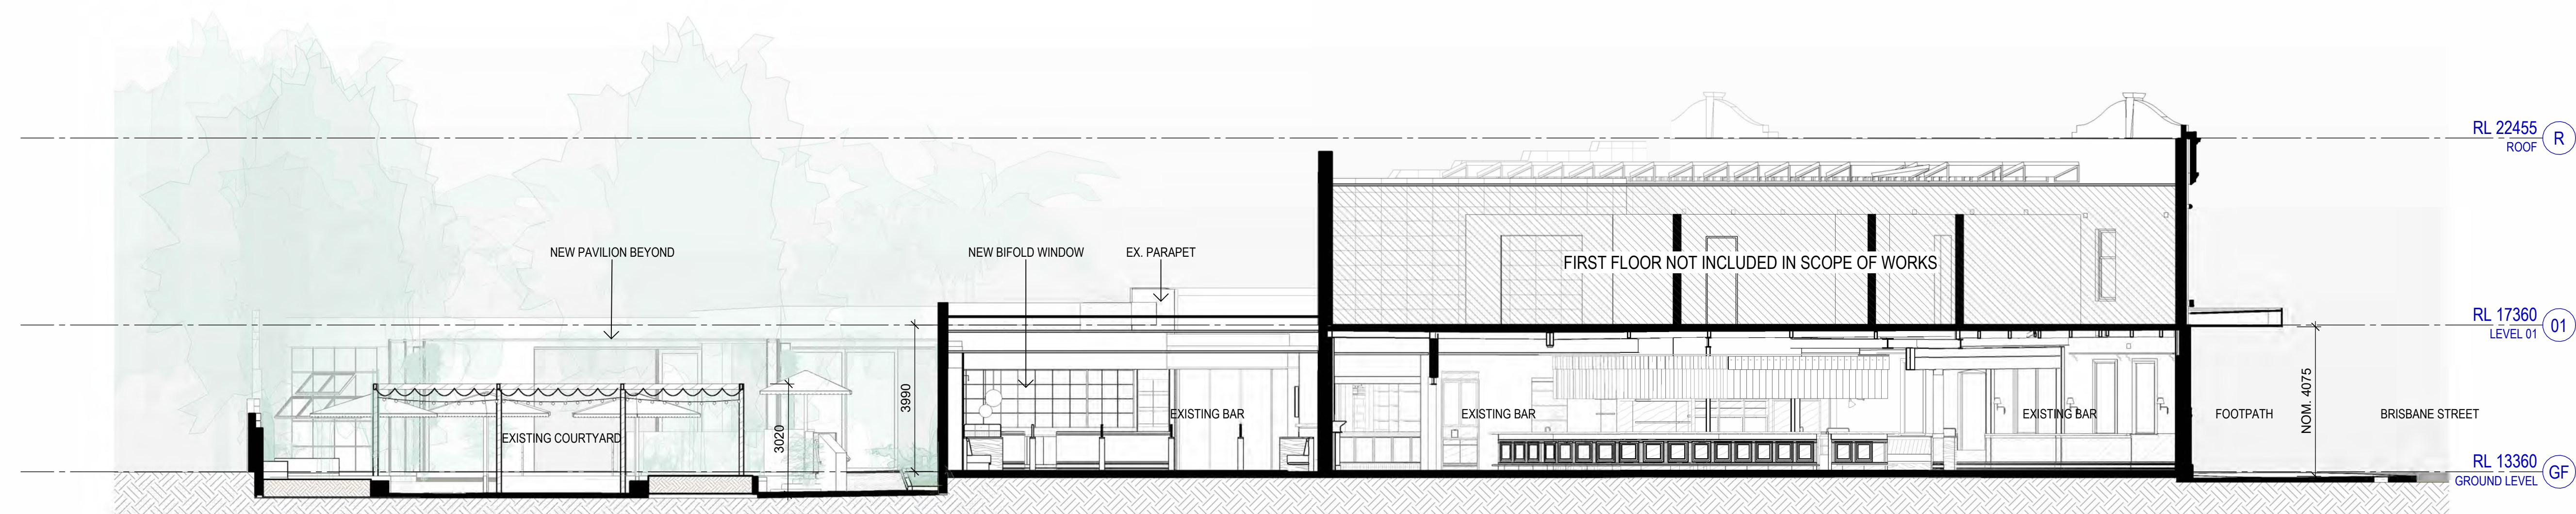

SECTION - THROUGH EXISTING BAR, LOUNGE AND COURTYARD

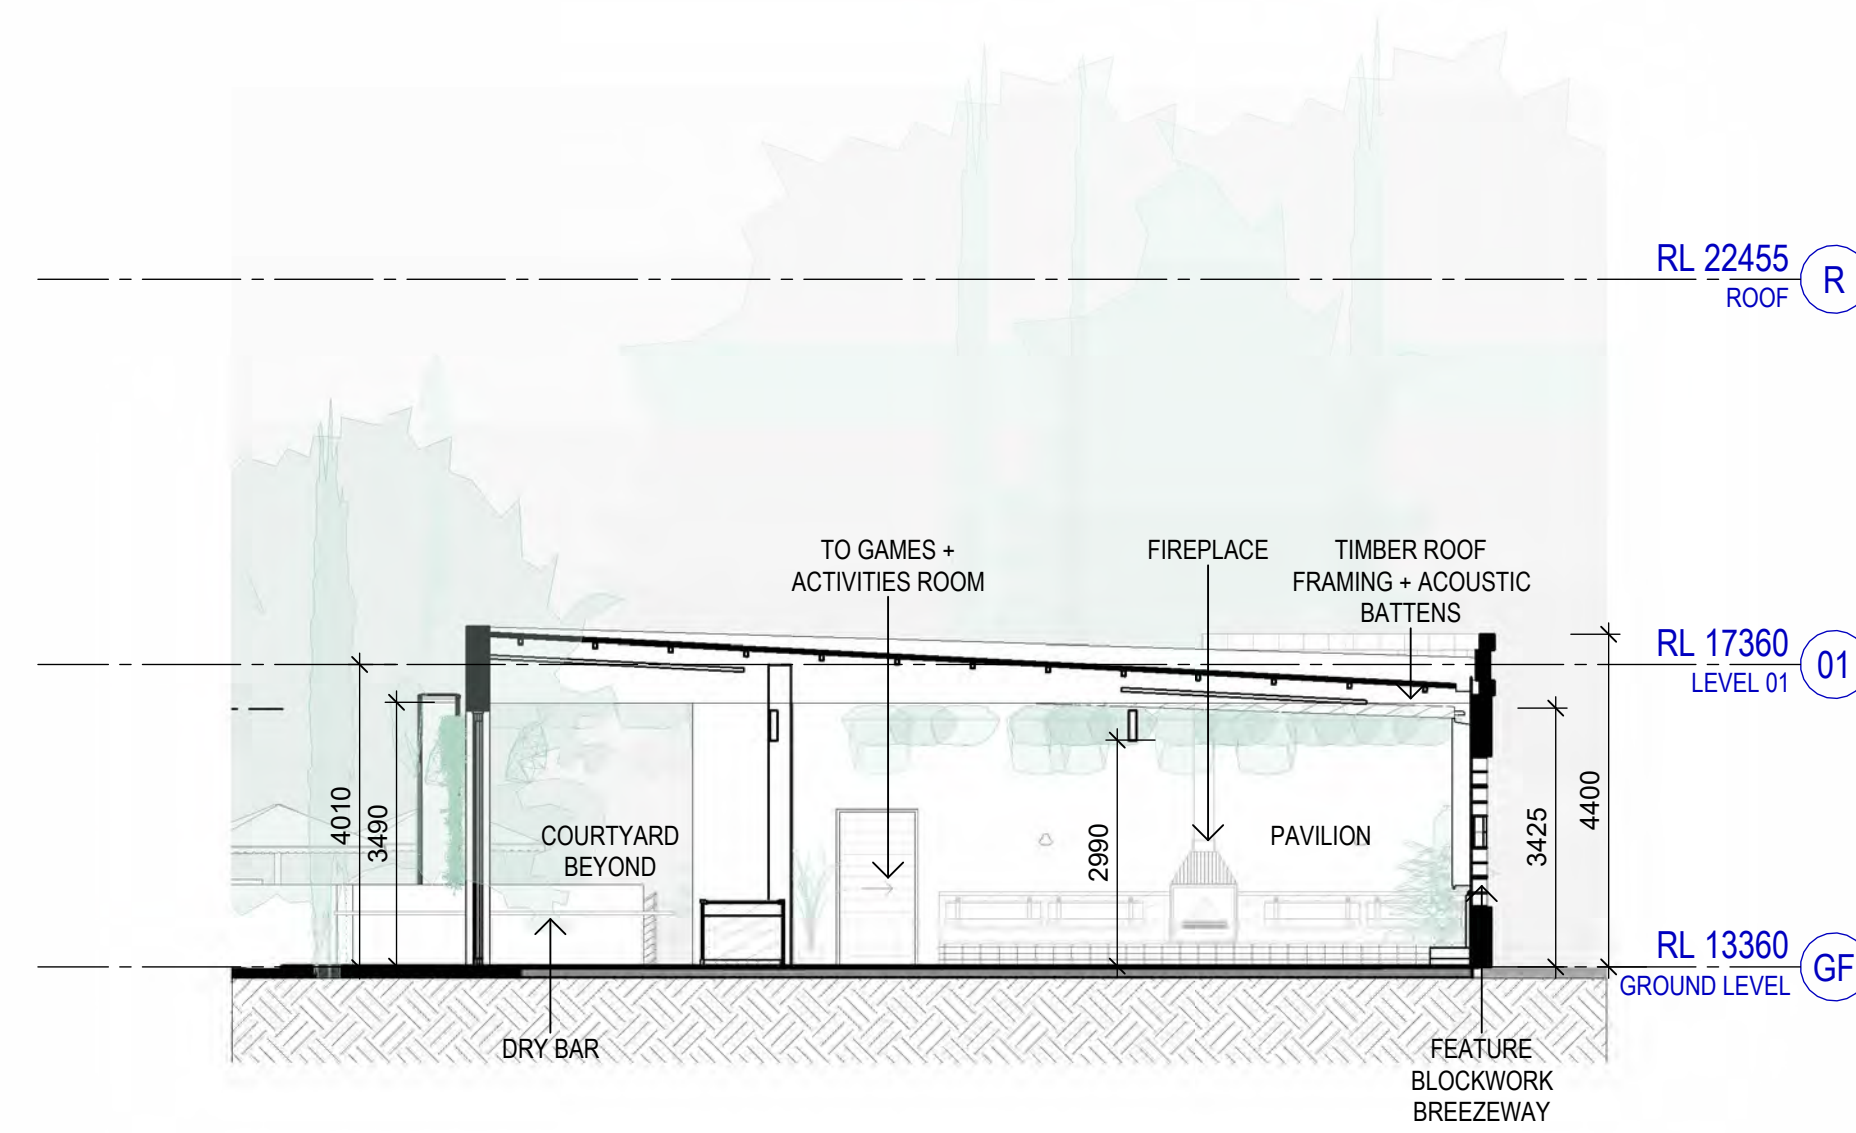

SHORT SECTION - THROUGH NEW PAVILION

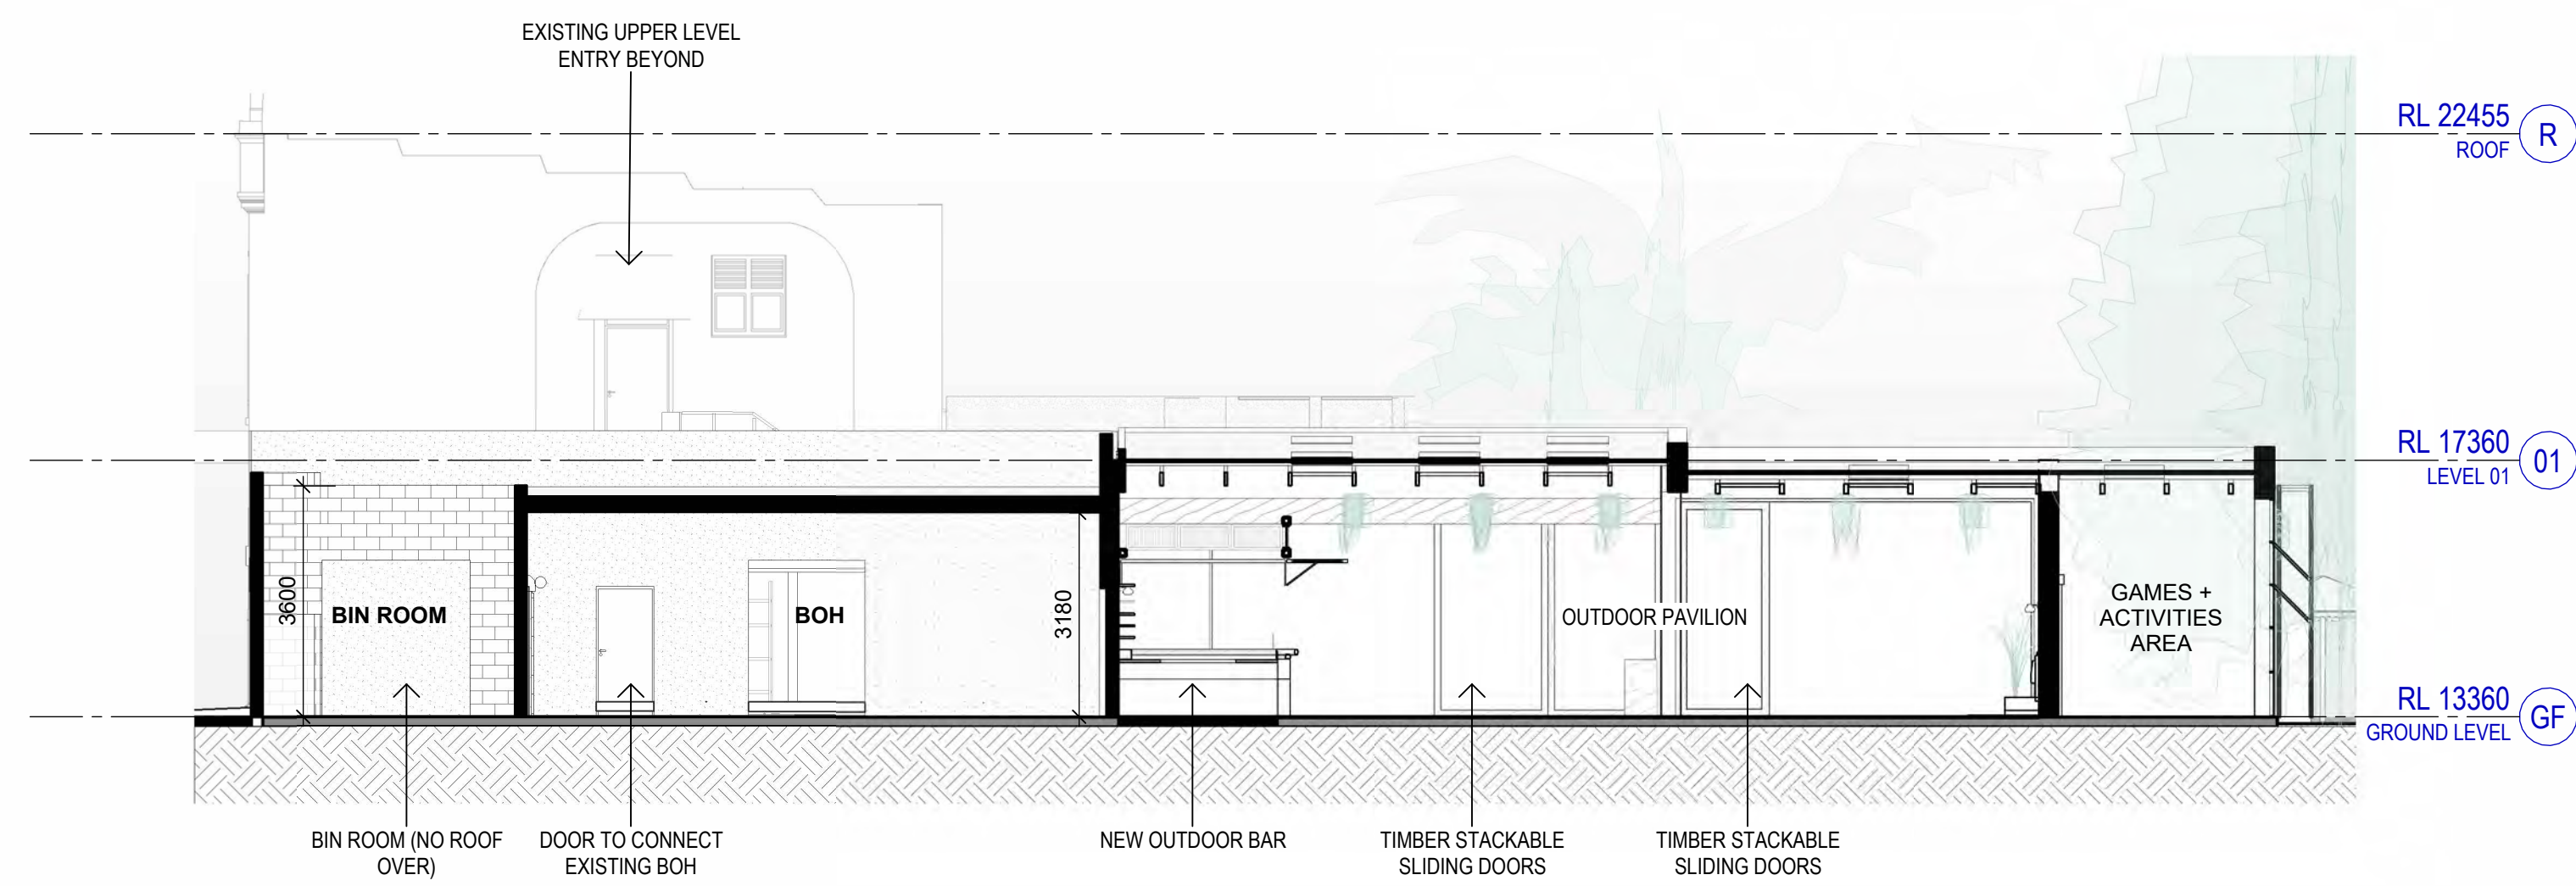

LONG SECTION - THROUGH NEW PAVILION, BACK OF HOUSE + BIN ROOM

